


COPYRIGHT OF ATELIER MB LTD
DO NOT SCALE FROM THIS DRAWING
DIMENSIONS TO BE CHECKED ON SITE

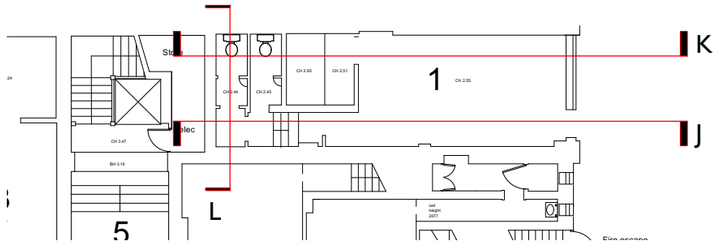


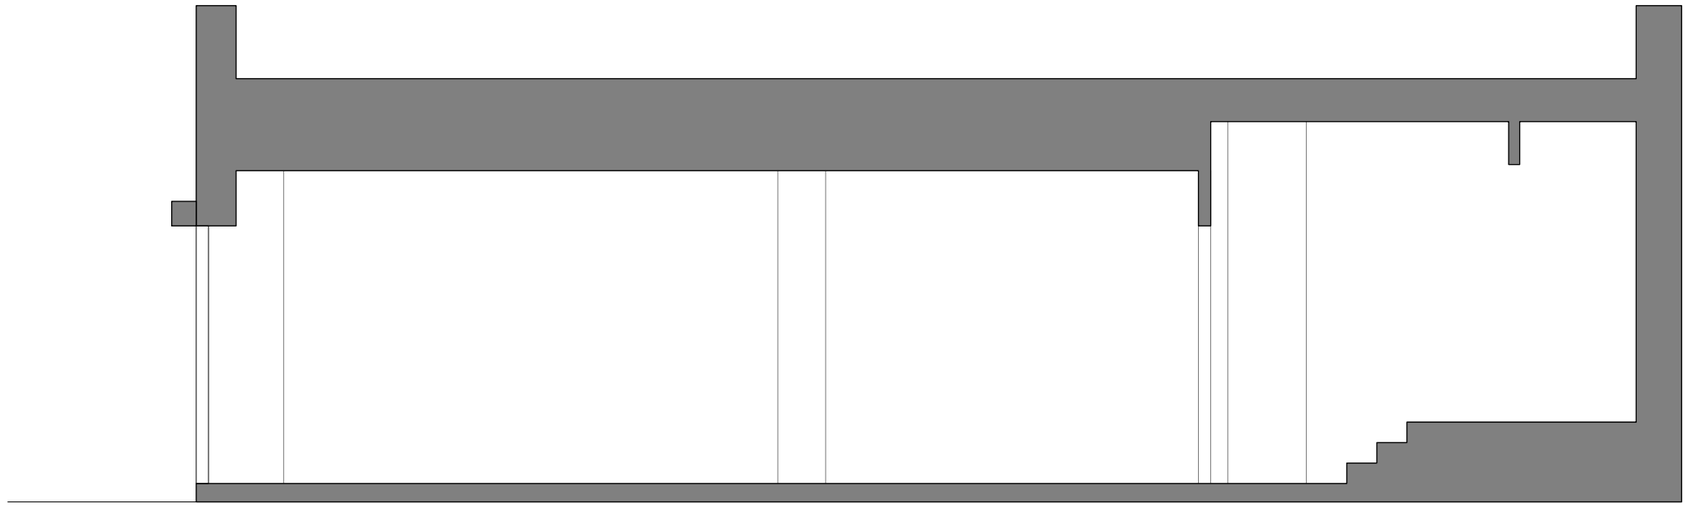

Section J

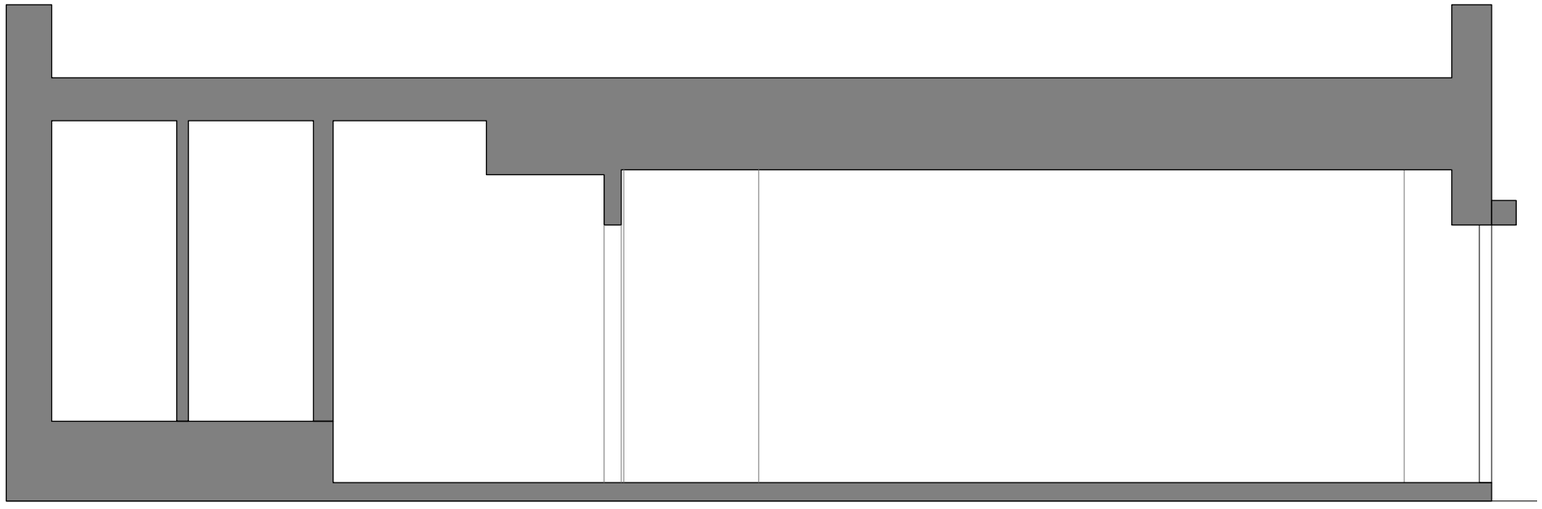

Section K

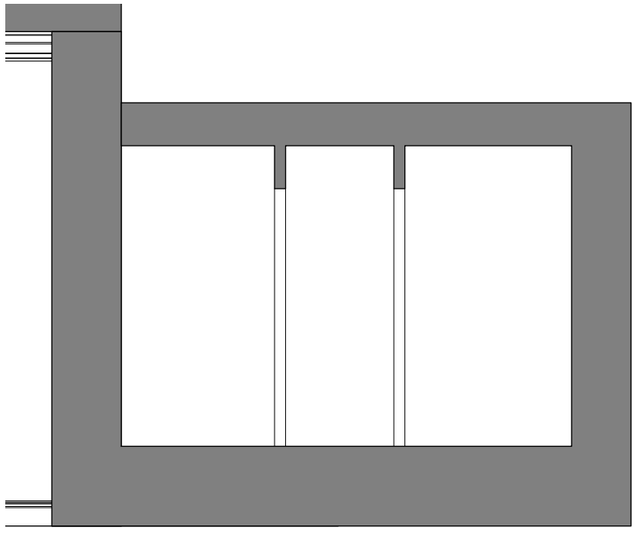

Section L

Note:
Elevations do not line up with plans

Rev	Note	DRN	CHK

St Margarets Chambers

Unit 1 Existing Internal Elevations / Sections

scheme	1907
drwg no.	**E(340)**
revision	
scale	1:25 @ A3
date first drawn	February 2021
drawn	BC

***SK** sketch **E** existing **P** proposed **T** tender **C** construction **FI** final issue*

www.ateliermb.co.uk
t 0161 236 0051
e architect@ateliermb.co.uk

Atelier MB
Urban Architects