


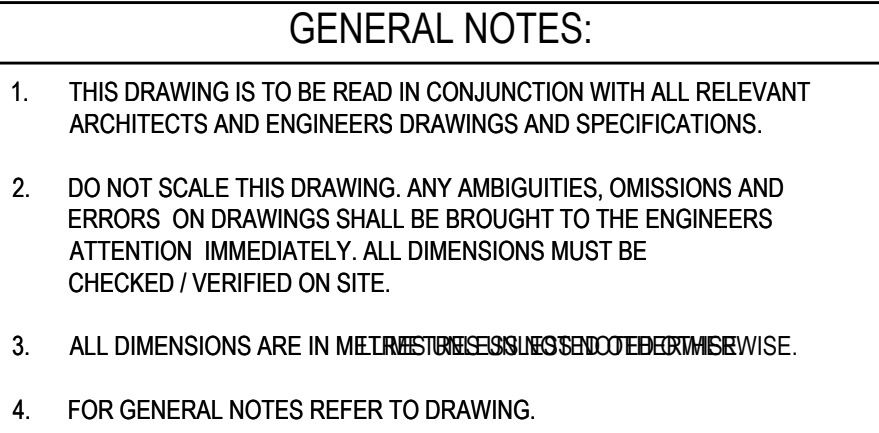

P03	UPDATED TO SUIT COUNCILS COMMENTS	16/04/21	RB	AR
P02	DESIGN UPDATED	03/03/21	RB	AR
P01	FIRST ISSUED	19/07/19	PG	RB
Rev:	Description:	Date:	By:	Chkd:



Civils & Structures • Transport Planning • Environmental • Infrastructure • Geotechnical • Conservation & Heritage • Principal Designer
Birmingham • Bristol • Cambridge • Cardiff • Douglas • Dublin • Edinburgh • Glasgow • Kendal • Leeds • Liverpool • London • Manchester • Nottingham

ISSUED FOR INFORMATION **S2**

Project: NO1 CASTLEFIELD, DE TRAFFORD

Dwg Title: TRAFFIC SIGNS AND ROAD MARKINGS

Size:	Date:	Drawn By:	Designed By:	Checked By:			
A1	19/07/19	MF	MF	RB			
Scale: 1:250							
Project No:	Originator:	Volume:	Level:	Type:	Role:	Category / Number:	Rev:

072105 - CUR - 00 - XX - DR - D - 95003 - P03