


- Description:**
- Typical tree planting in soft landscape
- Material:**
- **Topsoli**
Refer to M80153_3A_L901 Q28
 - **Mulch**
Refer to M80153_3A_L901 Q28
 - **Inert Gravel**
Contractor to propose suitable inert gravel for approval.
 - **Root Barrier**
Refer to M80153_3A_901 Q31 / 510
 - **Permeable Membrane**
- Size:**
- As stated
- Sample:**
- Refer to M80153_3A_901

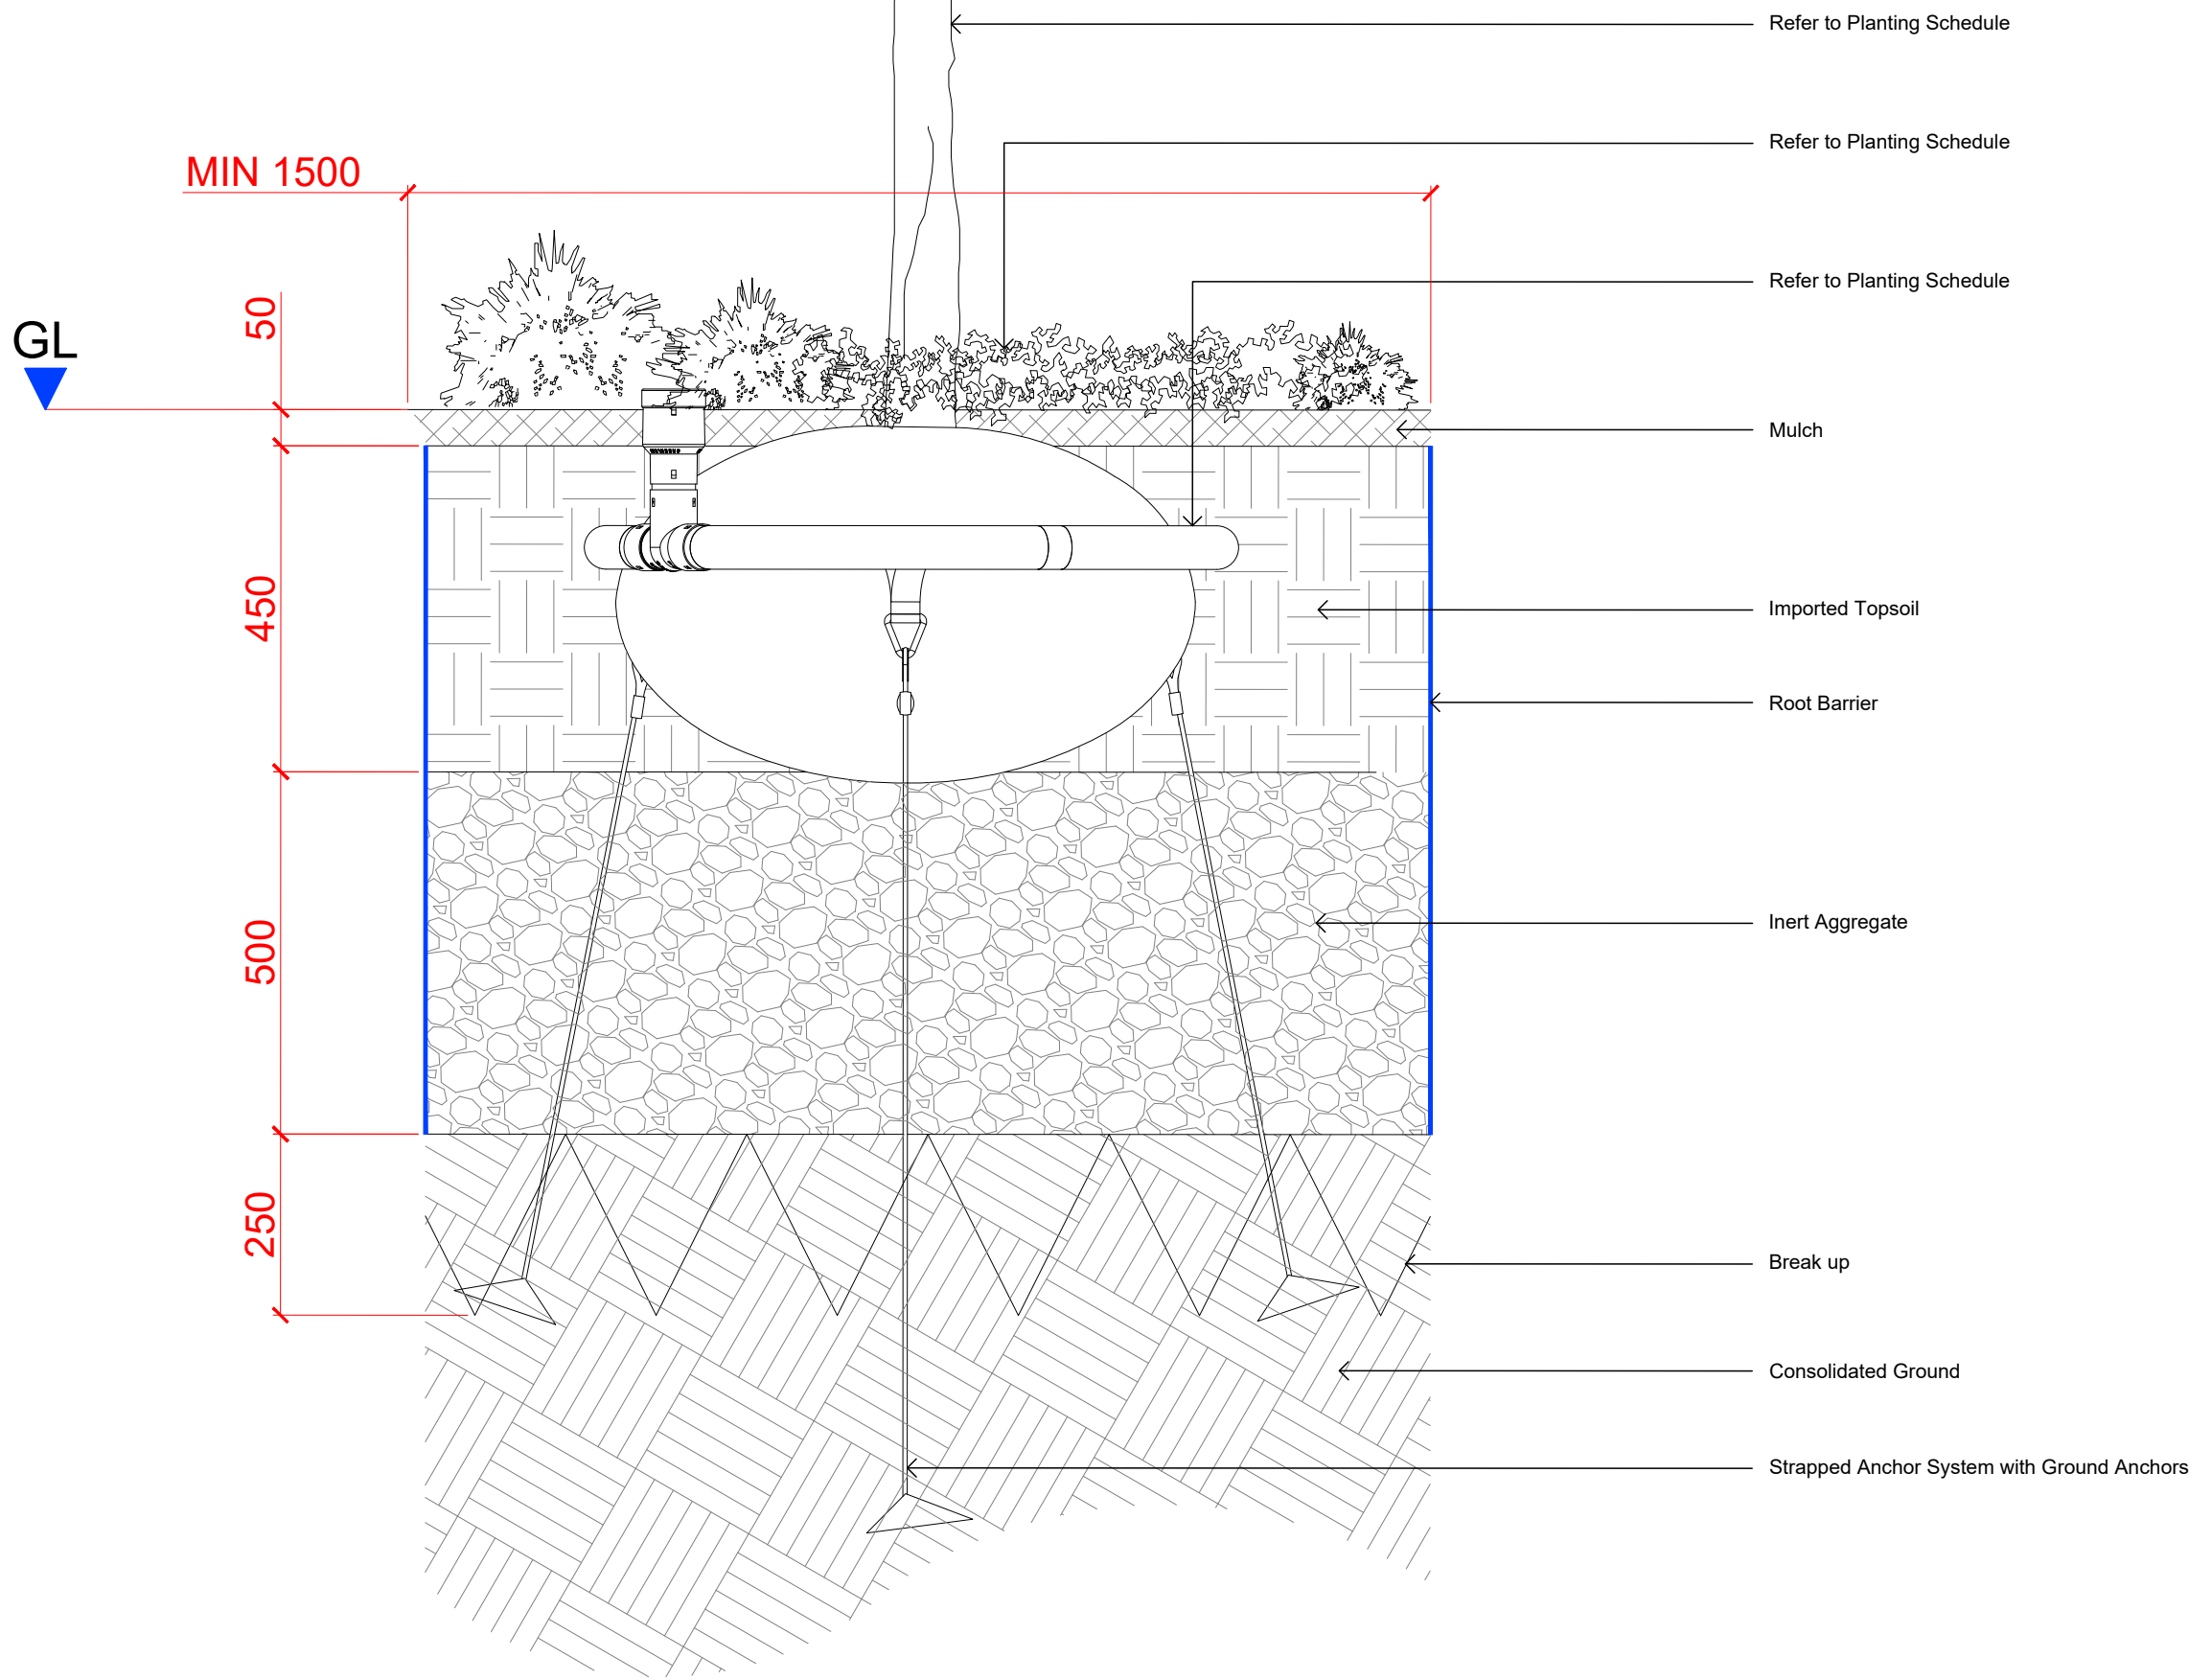

001
sheet
3A_L550

SEMI MATURE TREE IN SOFT

Scale: 1 : 10

NOTES

1. This drawing is to be read in conjunction with all other drawings and specifications.

2. Do not scale off this drawing. Written dimensions to be taken only.

3. Any discrepancies found between this drawing and other drawings and specifications in the construction documents must be referred to the Landscape Architect prior to work commencing.

4. This drawing must not be copied in whole or in part without prior written consent of Optimised Environments Ltd.

A	CONSTRUCTION ISSUE	CO	12.06.20
Issue	Revision	Initial	Date

open

optimised environments

optimised environments ltd

EDINBURGH2nd Floor | Quatermile Twp | 2 Lister Square | Edinburgh | EH3 9GL
t 0131 221 9820 | e optimisedenvironments.com

LONDONWarford Court | 29 The Grafton Street | London | EC2N 3AT
t 020 79474562 | e optimisedenvironments.com

MANCHESTER13 Swan Street | Manchester | M4 5JJ
t 0161 696 7550 | e optimisedenvironments.com

Client

Urban Splash

Project

NEW ISLINGTON PHASE 3A

Manchester

Drawing Title

SEMI MATURE TREE IN SOFT

Page 1 of 1

Scale Bar

0.1m 0.2m 0.3m 0.4m 0.5m

North

Scale: 1:10@A1

Date: 29.01.20

By: CO

Status: CONSTRUCTION

Checked: AW

Approved: AW

Drawing Number

M80153_3A_L550

Rev

A

Computer File: R:\Projects\2018\M80153_New Islington\CAD\SHEET