

Notes

Jennings Design Associates take no responsibility for any dimensions obtained by scaling from this drawing. If no dimension is shown the recipient must ascertain the dimension specifically from the Architect or by site measurement. Supplying this drawing in digital form is solely for convenience and no reliance may be placed on digital data. All data must be checked against hard copy. Dimensions must be checked on site. Any discrepancies must be reported to the Architect immediately. This drawing is copyright of Jennings Design Associates



Hermetically sealed double glazed
uPVC Window & frame to achieve
'U' value = 1.4W/m²K
Colour to be Anthracite (Ral 7016)

Windows sealed using mastic
sealant to window manufacturers
details and recommendations

Proprietary thermal cavity
closer with integral DPC

Continuous fire barrier with integral
DPC. Rockwool or similar approved


Cavity tray & weepholes at 450mm max centres

IG Welded Masonry Support system comprising of
stainless steel angle support shelf & fixing brackets, or
similar approved, to Structural Engineers/Manufacturers
details and recommendations

Windows sealed using mastic sealant to window
manufacturers details and recommendations

Hermetically sealed double glazed
uPVC Window & frame to achieve
'U' value = 1.4W/m²K

TYPICAL WINDOW/THRESHOLD
SECTION DETAIL FOR LPA
REQUIREMENTS ONLY

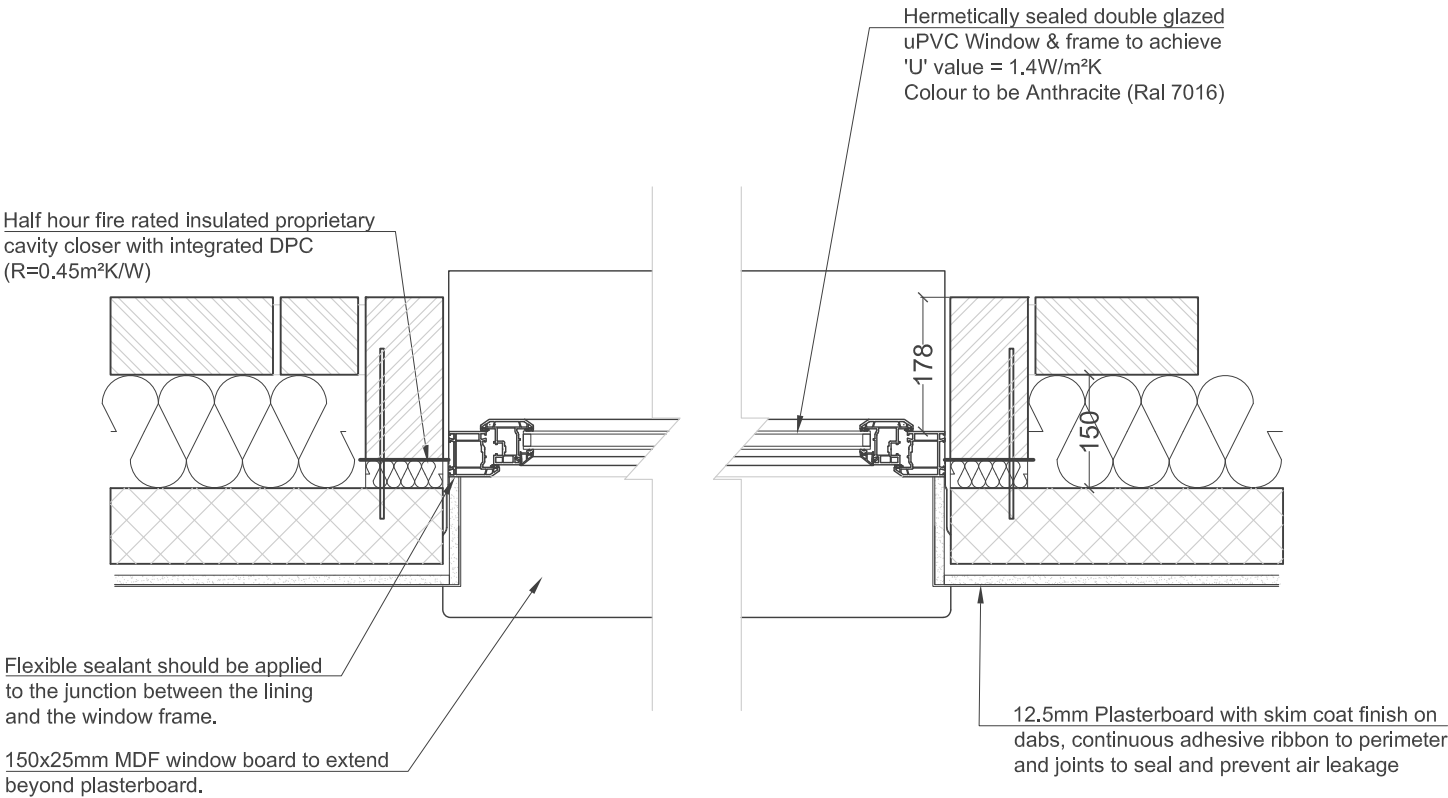

TYPICAL WINDOW REVEAL PLAN
DETAIL FOR LPA REQUIREMENTS
ONLY

Rev	Description	Date	By
A	Window reveal increase	17-04-20	DD

jda architects Info@jda-architects.com www.jda-architects.com manchester: 0161 336 5011 liverpool: 0151 665 0112			
Client: Bowsall Development Limited			
Project: Linn Street, Crumpsall			
Project Status: PL - Planning			
Scale: 1:10	@ original size A3	Date: 24.01.2020	Drawn by: CM Checked By: TK

Project Number	Drawing Number		
1025	A	DR	020
Description: Bay Study			Rev: A

0 100mm 200mm Scale 1:10