


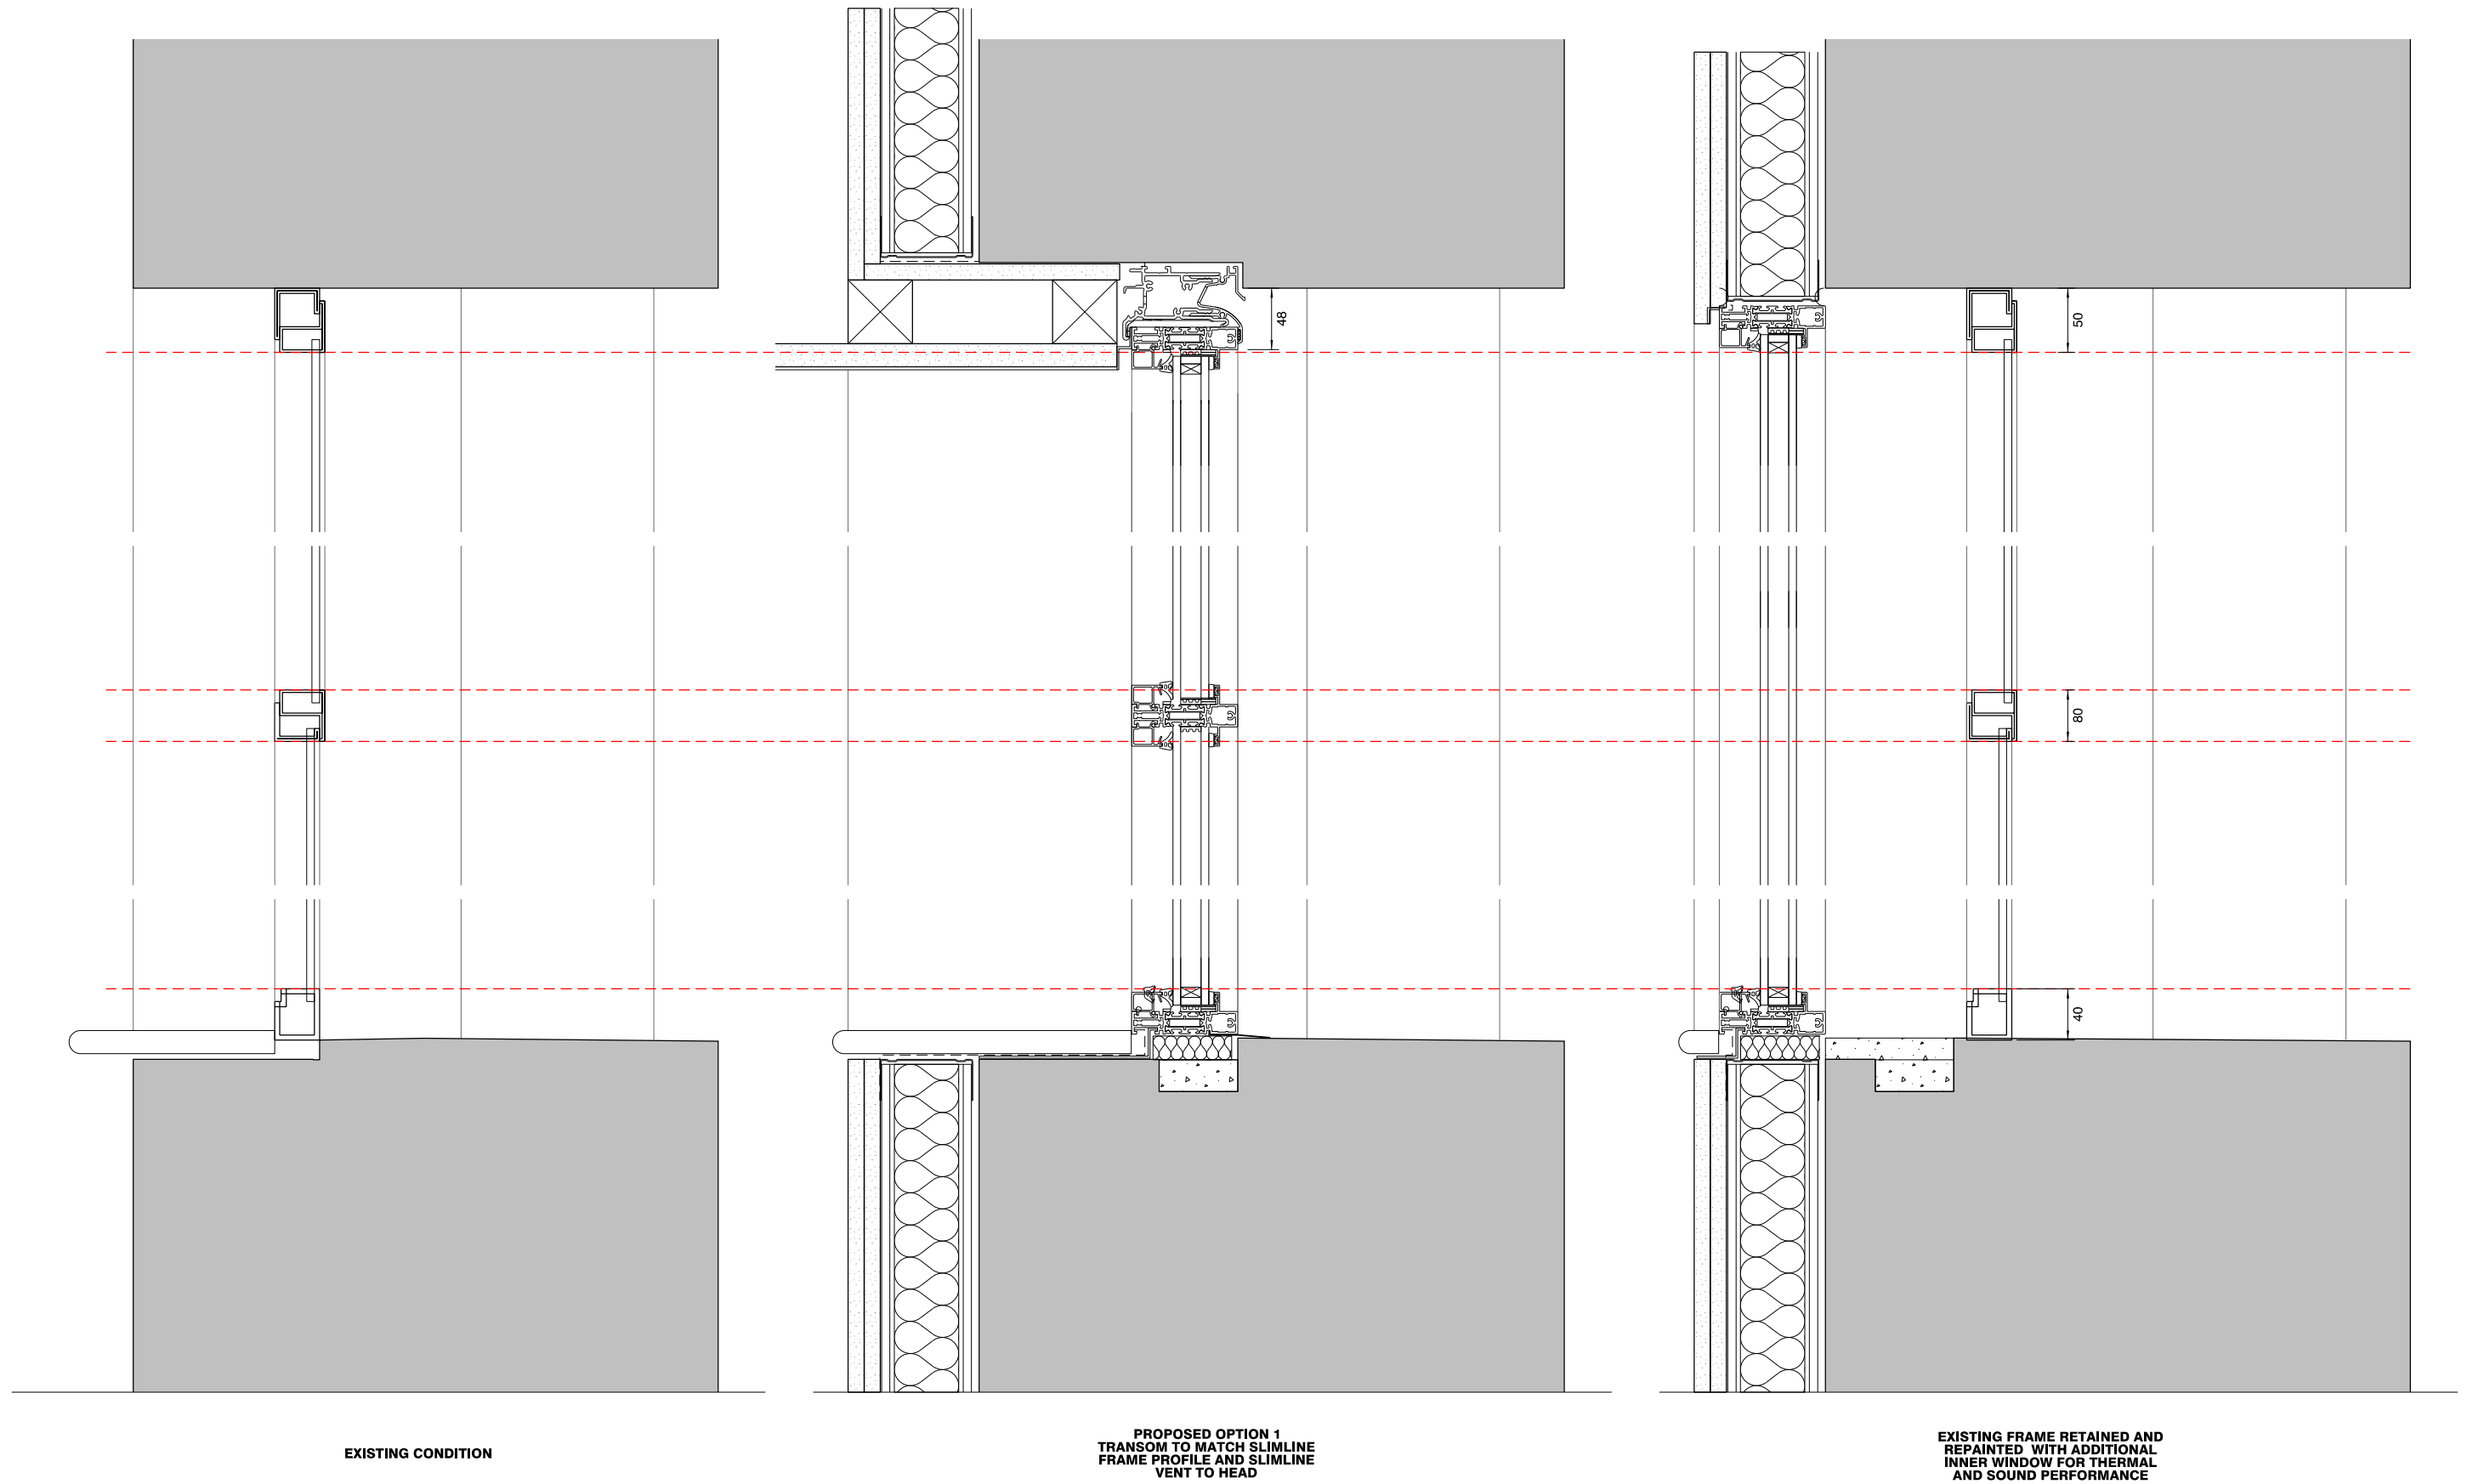

revision: date: note:
P01 20210416 preliminary first issue
P02 20210419 preliminary second issue

project
4* hotel on princess street,
manchester
job no.
7415
title
WINDOW FRAME COMPARISON
scale
1:10 @ A3
drawing no.
al(SK)0131

in association with
LEACH RHODES WALKER
ARCHITECTS
www.lrw.co.uk

stephenson hamilton risley
STUDIO
3 riverside mews
4 commercial street
manchester, M15 4RQ
www.shr.studio
mail@shr.studio
0161 832 0244