


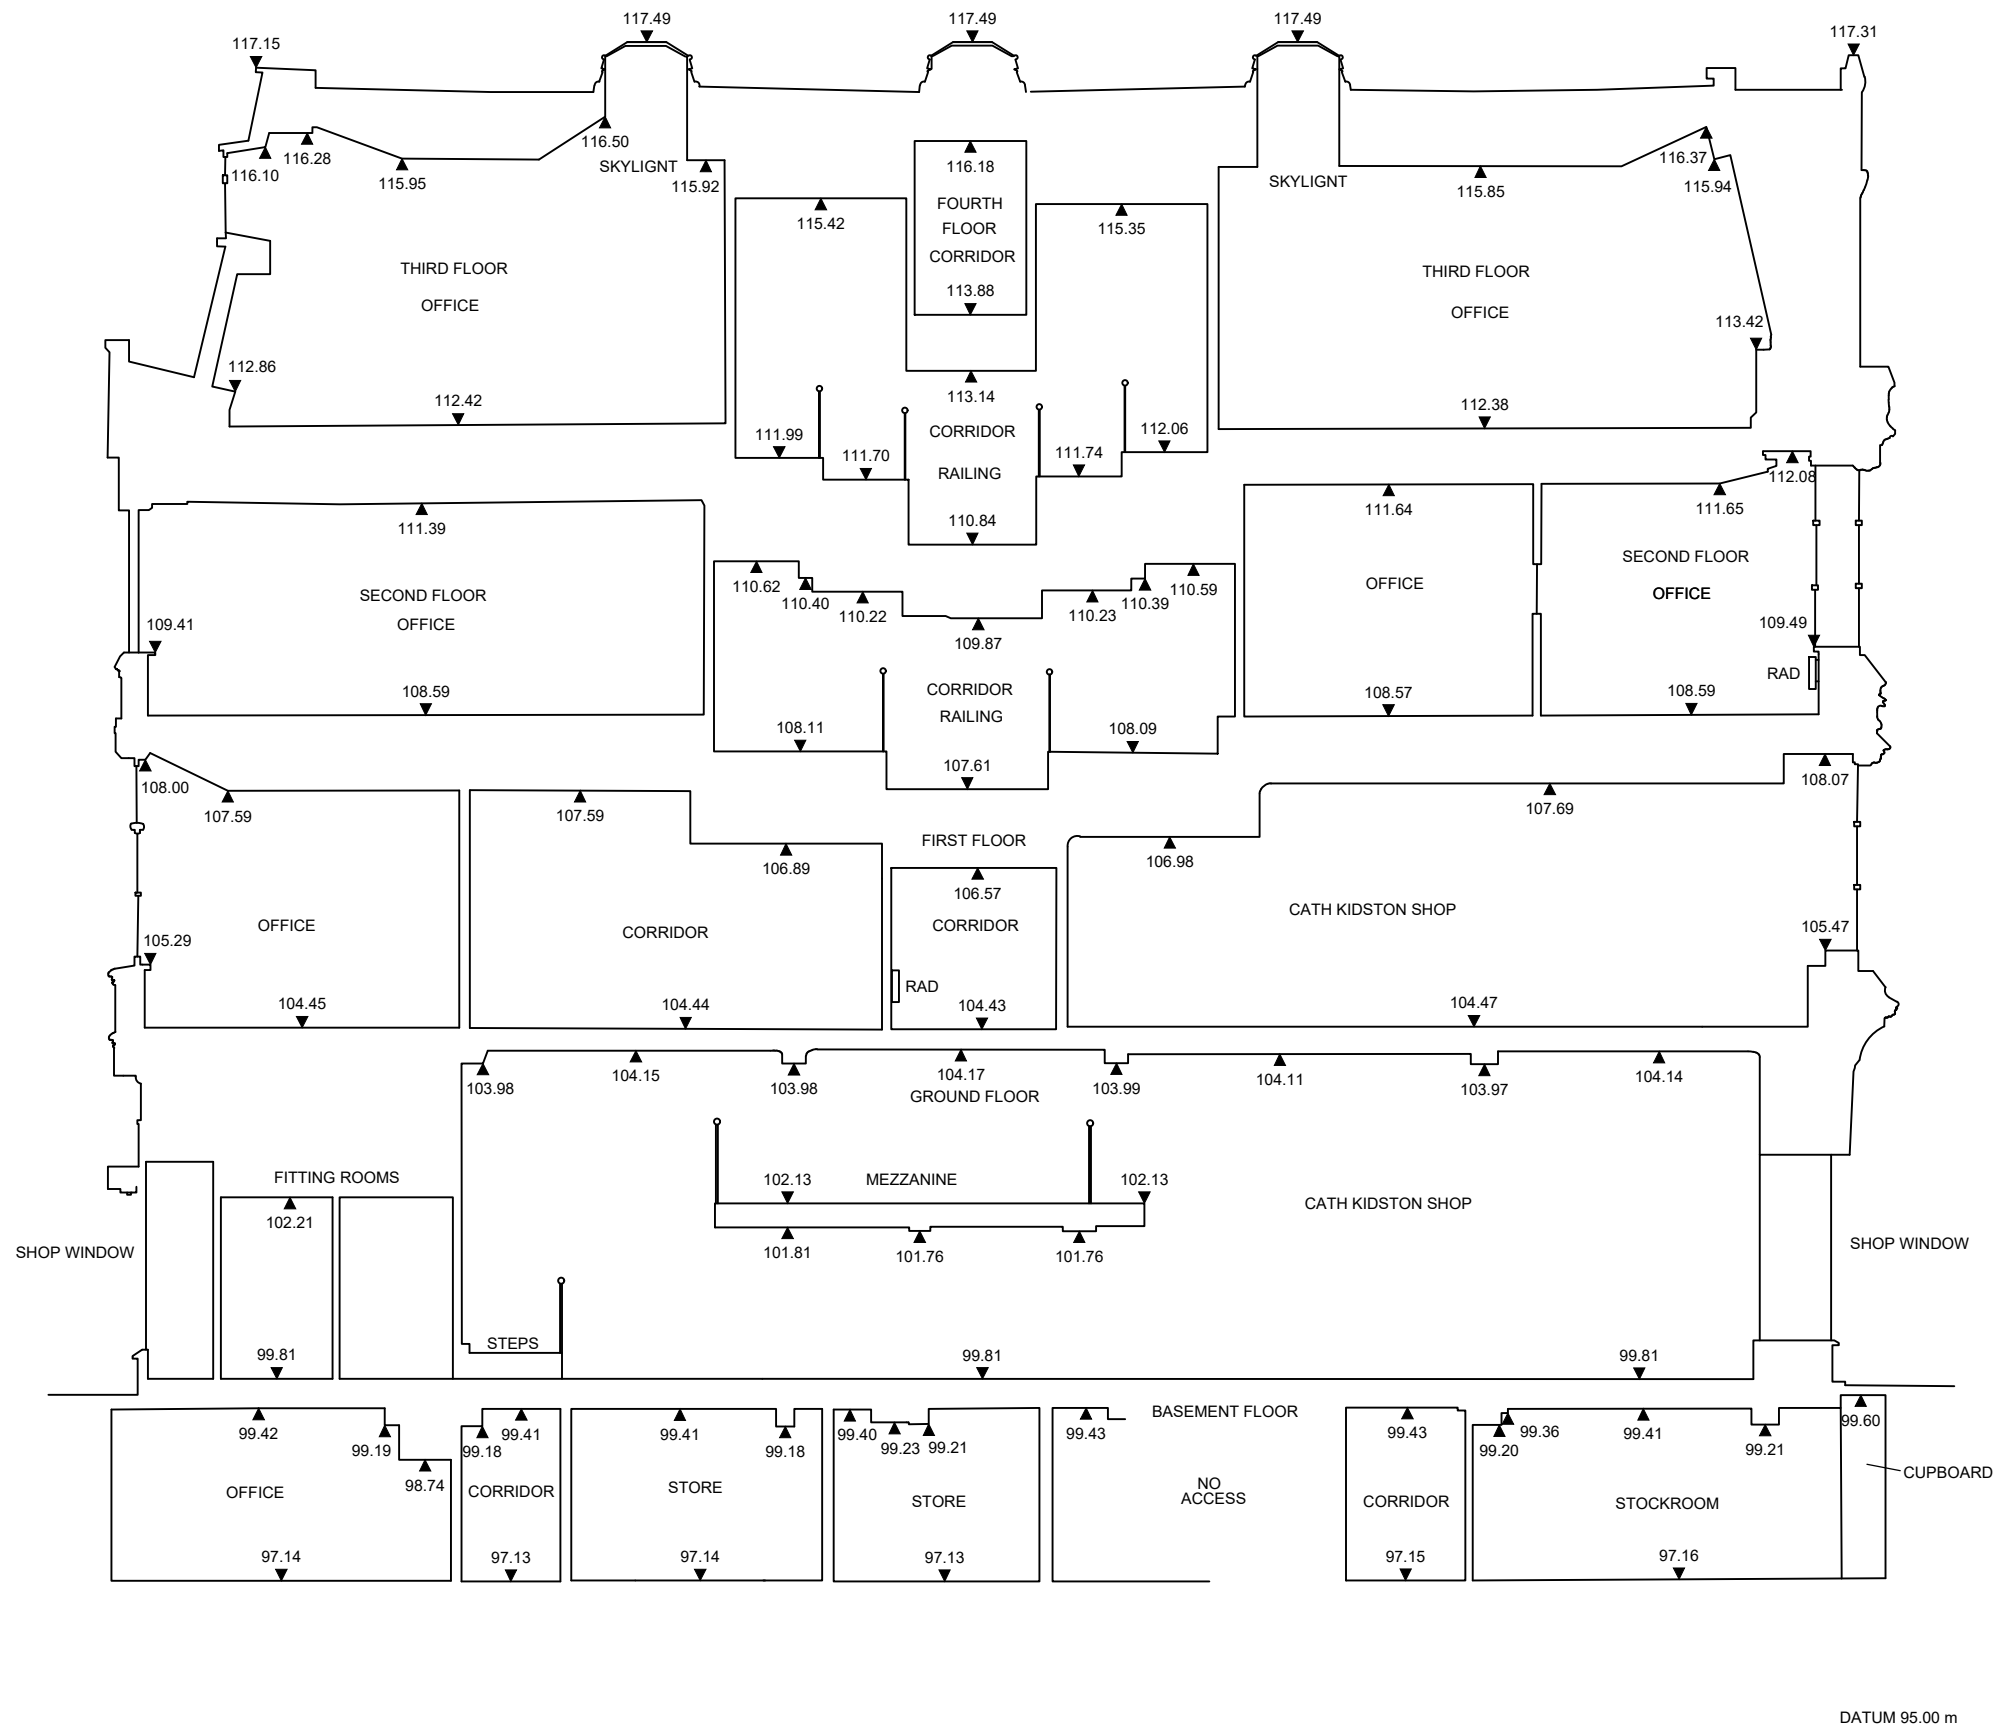


SECTION 2

NOTES AEWTP029C


- All dimensions and levels are to be checked on site.
- Any discrepancies are to be reported to the architect before any work commences
- This drawing shall not be scaled to ascertain any dimensions. Work to figured dimensions only.
- This drawing shall not be reproduced without express written permission from AEW.
- Title overlay drawings and ownership boundaries are produced using all reasonable endeavors. AEW cannot be responsible for the accuracy or scale discrepancy of base plans supplied to them.
- All works are to be undertaken in accordance with Building Regulations and the latest British Standards.
- All proprietary materials and products are to be used strictly in accordance with the manufacturers recommendations.

CDM 2015

Client notified of duties: 04/11/2020
Principal Designer: AEW Architects
Unless noted below, all known hazards have been highlighted on the drawing:

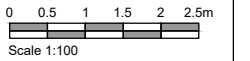

KEY PLAN

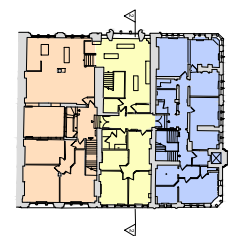

- 58-60 King Street
- 62 King Street
- 64-66 King Street

P2	12/03/2021	MH	BL
Issued for Planning			
P1	12/11/2020	MH	PBH
Initial Issue			
REV	Date	Drawn by: -	Checked by: -
Status	Purpose of Issue		
S2	For Planning		
drawing stage	RIBA Stage 3		
client			
DTZ Investors			
project			
Manchester, King Street			
drawing title			
Existing Section 2			
date	12/11/2020	drawn	MH
scale@A3	1:100	checked	PBH