
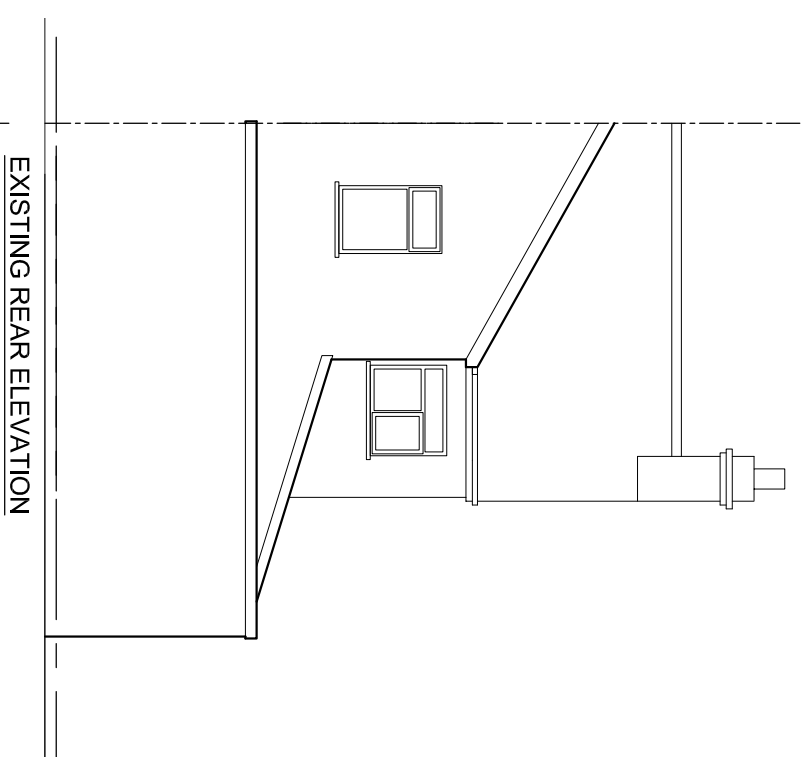
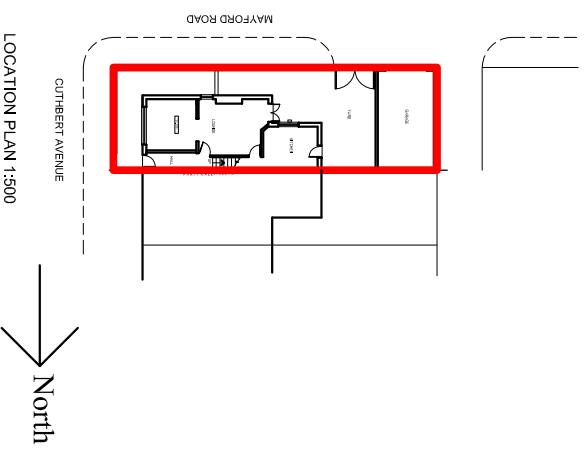
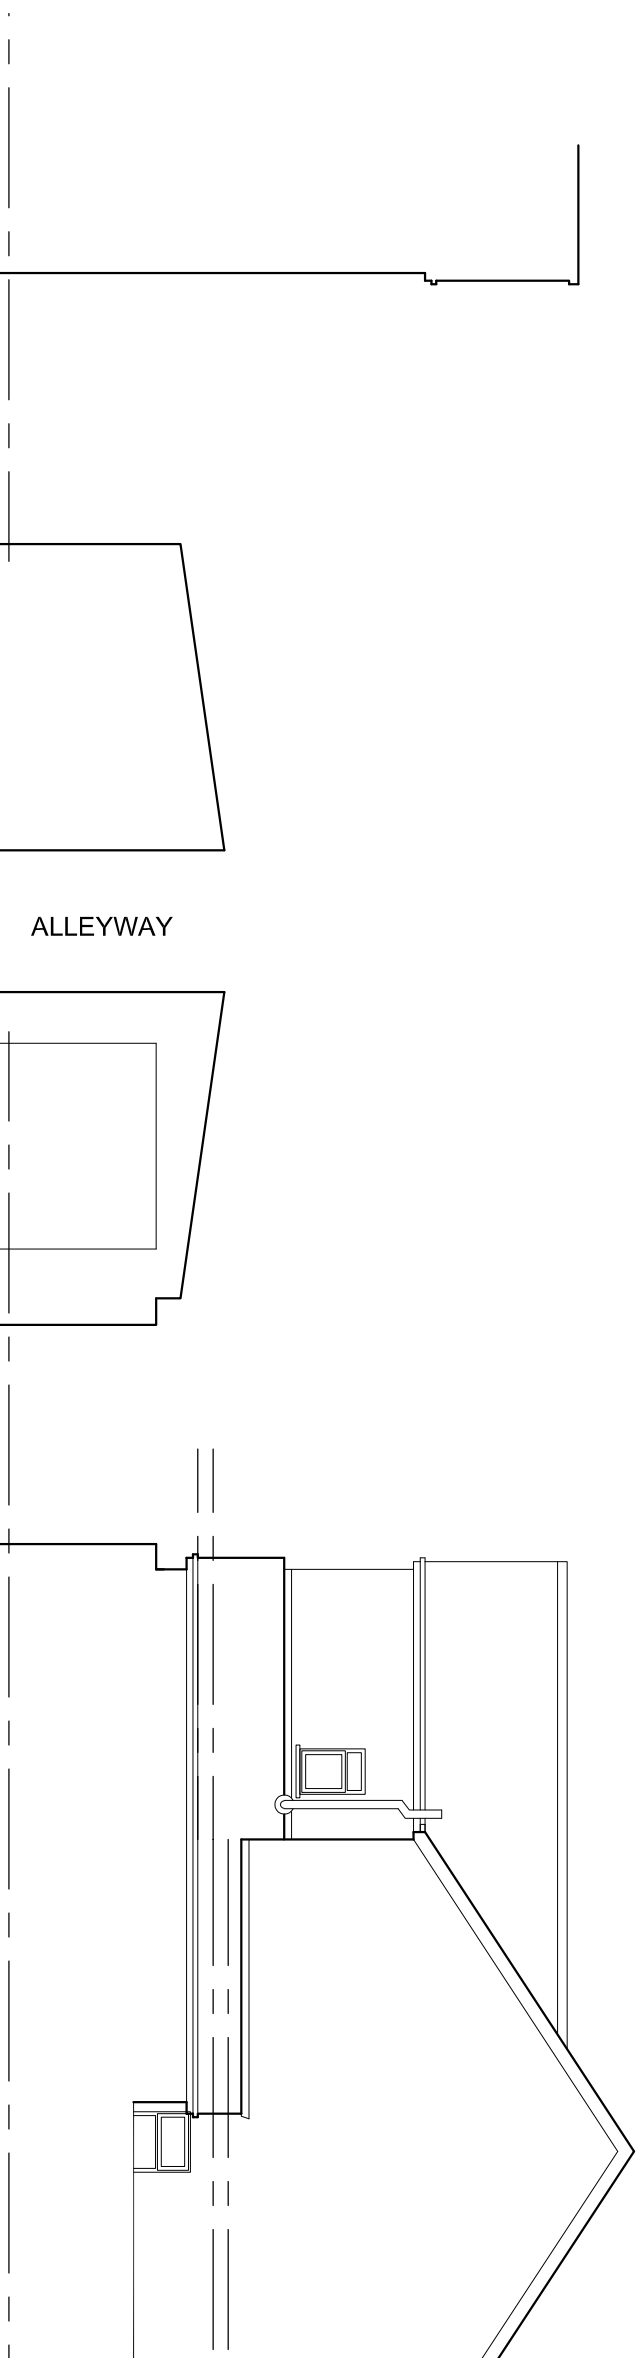


Do not scale from this drawing. All information should be checked by the contractor on site before commencing work. Any discrepancies should be reported to the architect immediately. All rights are reserved and are not transferable. Unauthorised reproductions of this drawing are not permitted.

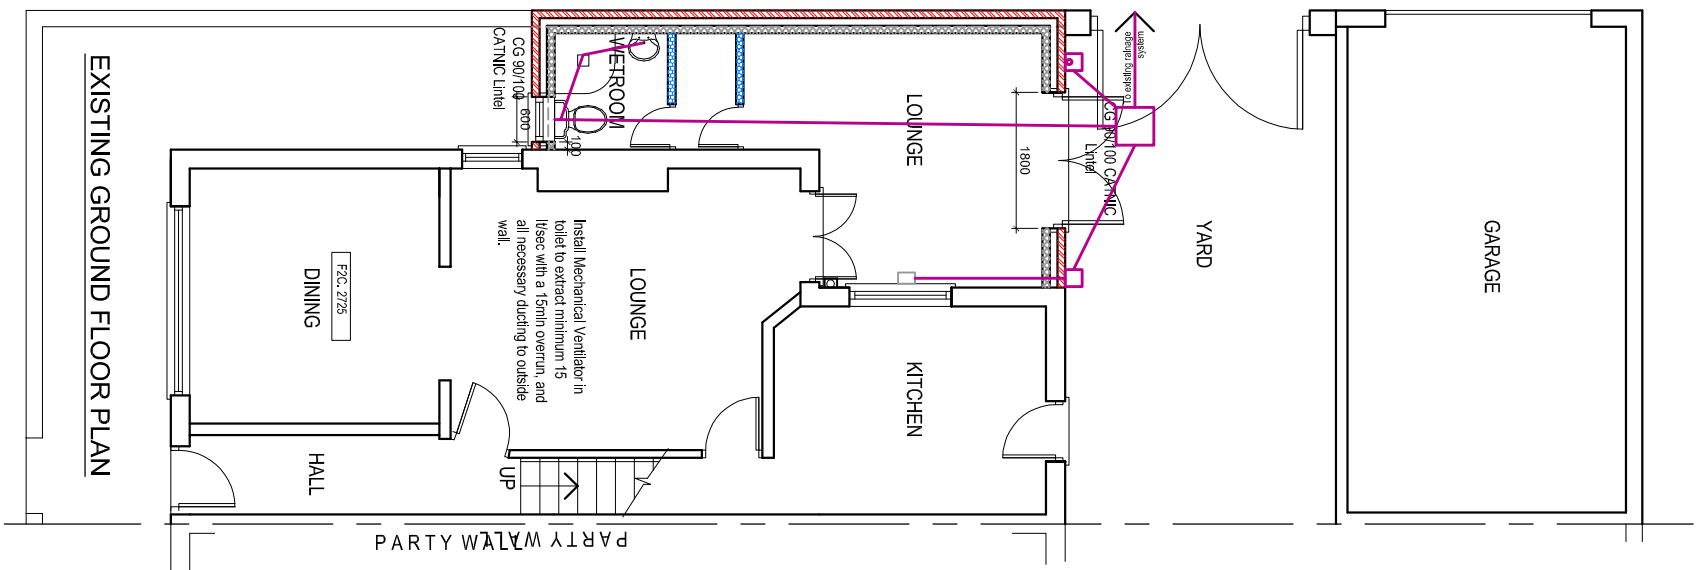

PROJECT
50, Cuthbert Avenue,
Levenshulme
CLIENT
Mr. Mehmood
DRAWING TITLE
Existing Plan
JOB No. _____ DRAWING No. NA-P01
SCALE DATE REVISION
1:100/A3 Dec. 2020
DRAWN CHECKED BY
NA _____