


9. Albemarle Avenue, Manchester, M20 ~~1LH~~ - (M20 1HX)

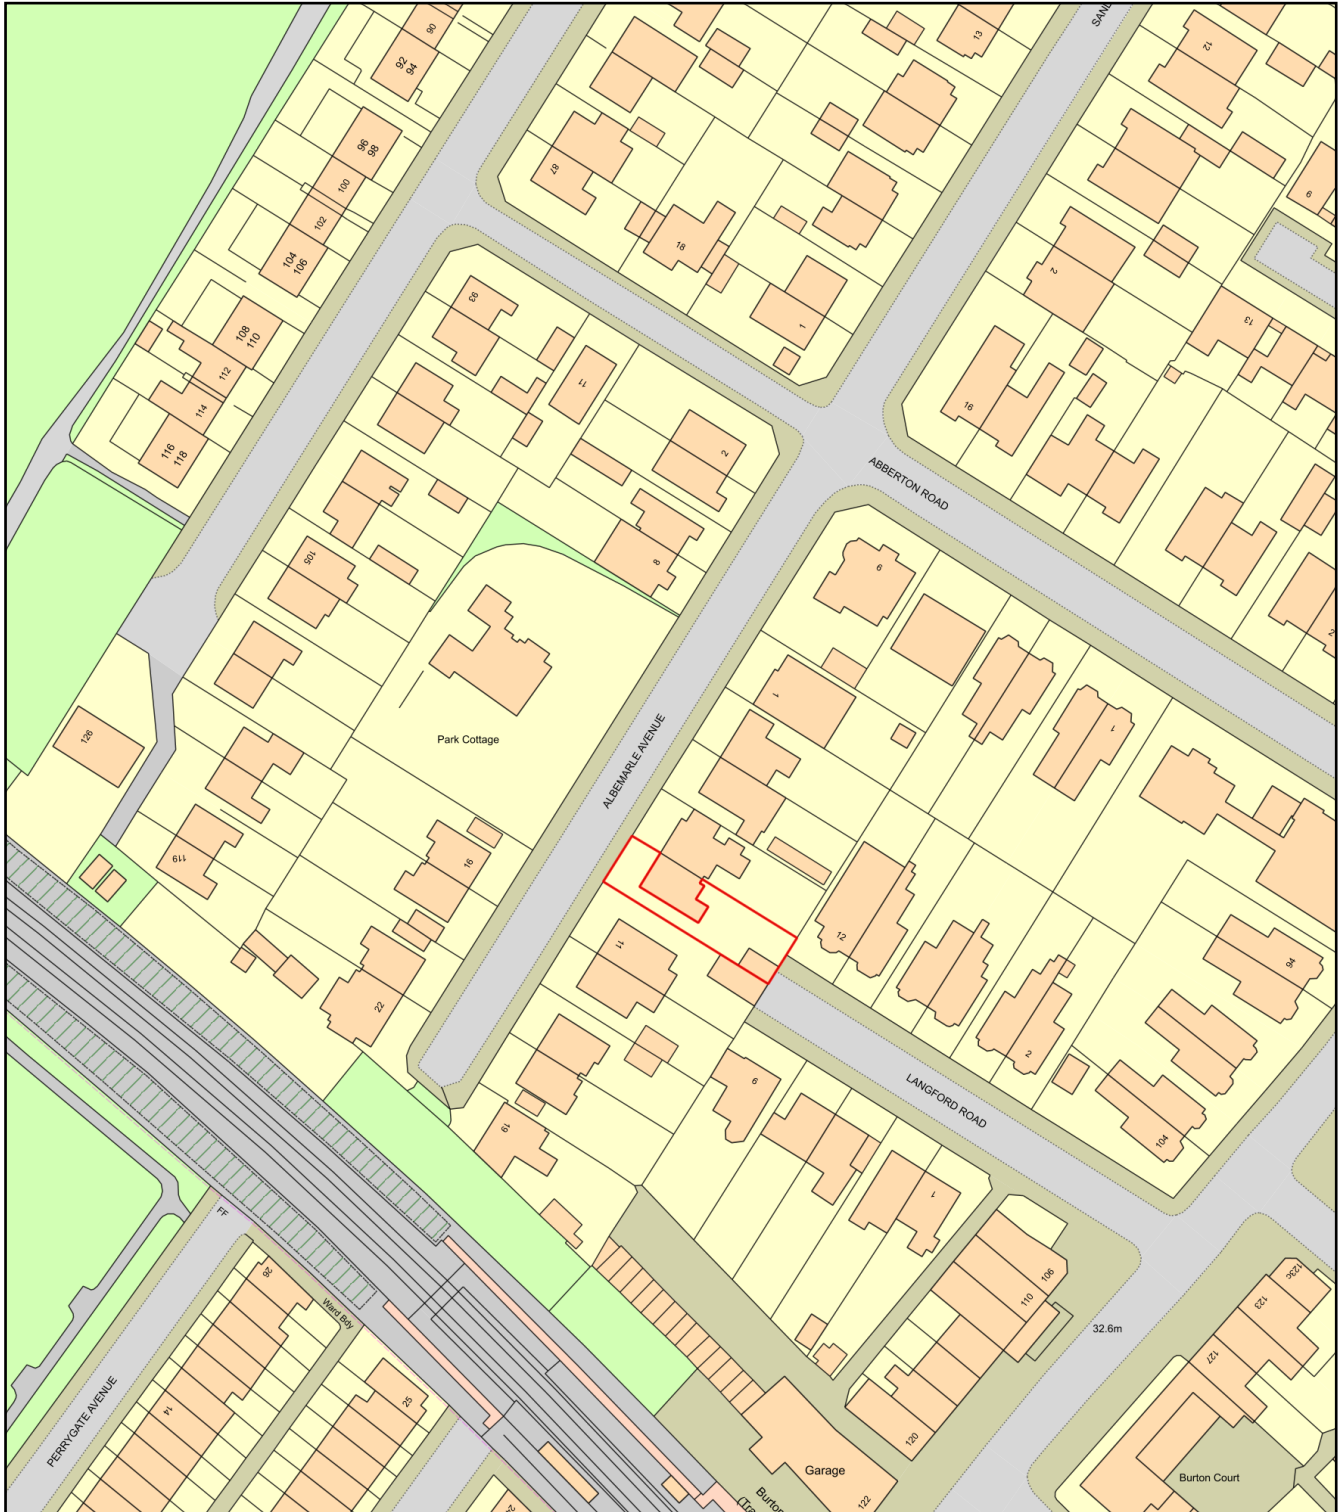

0 50
Metres



Plan Produced for: Antony Faretra

Date Produced: 21 Dec 2020

Plan Reference Number: TQRQM20356135752820

Scale: 1:1250 @ A4