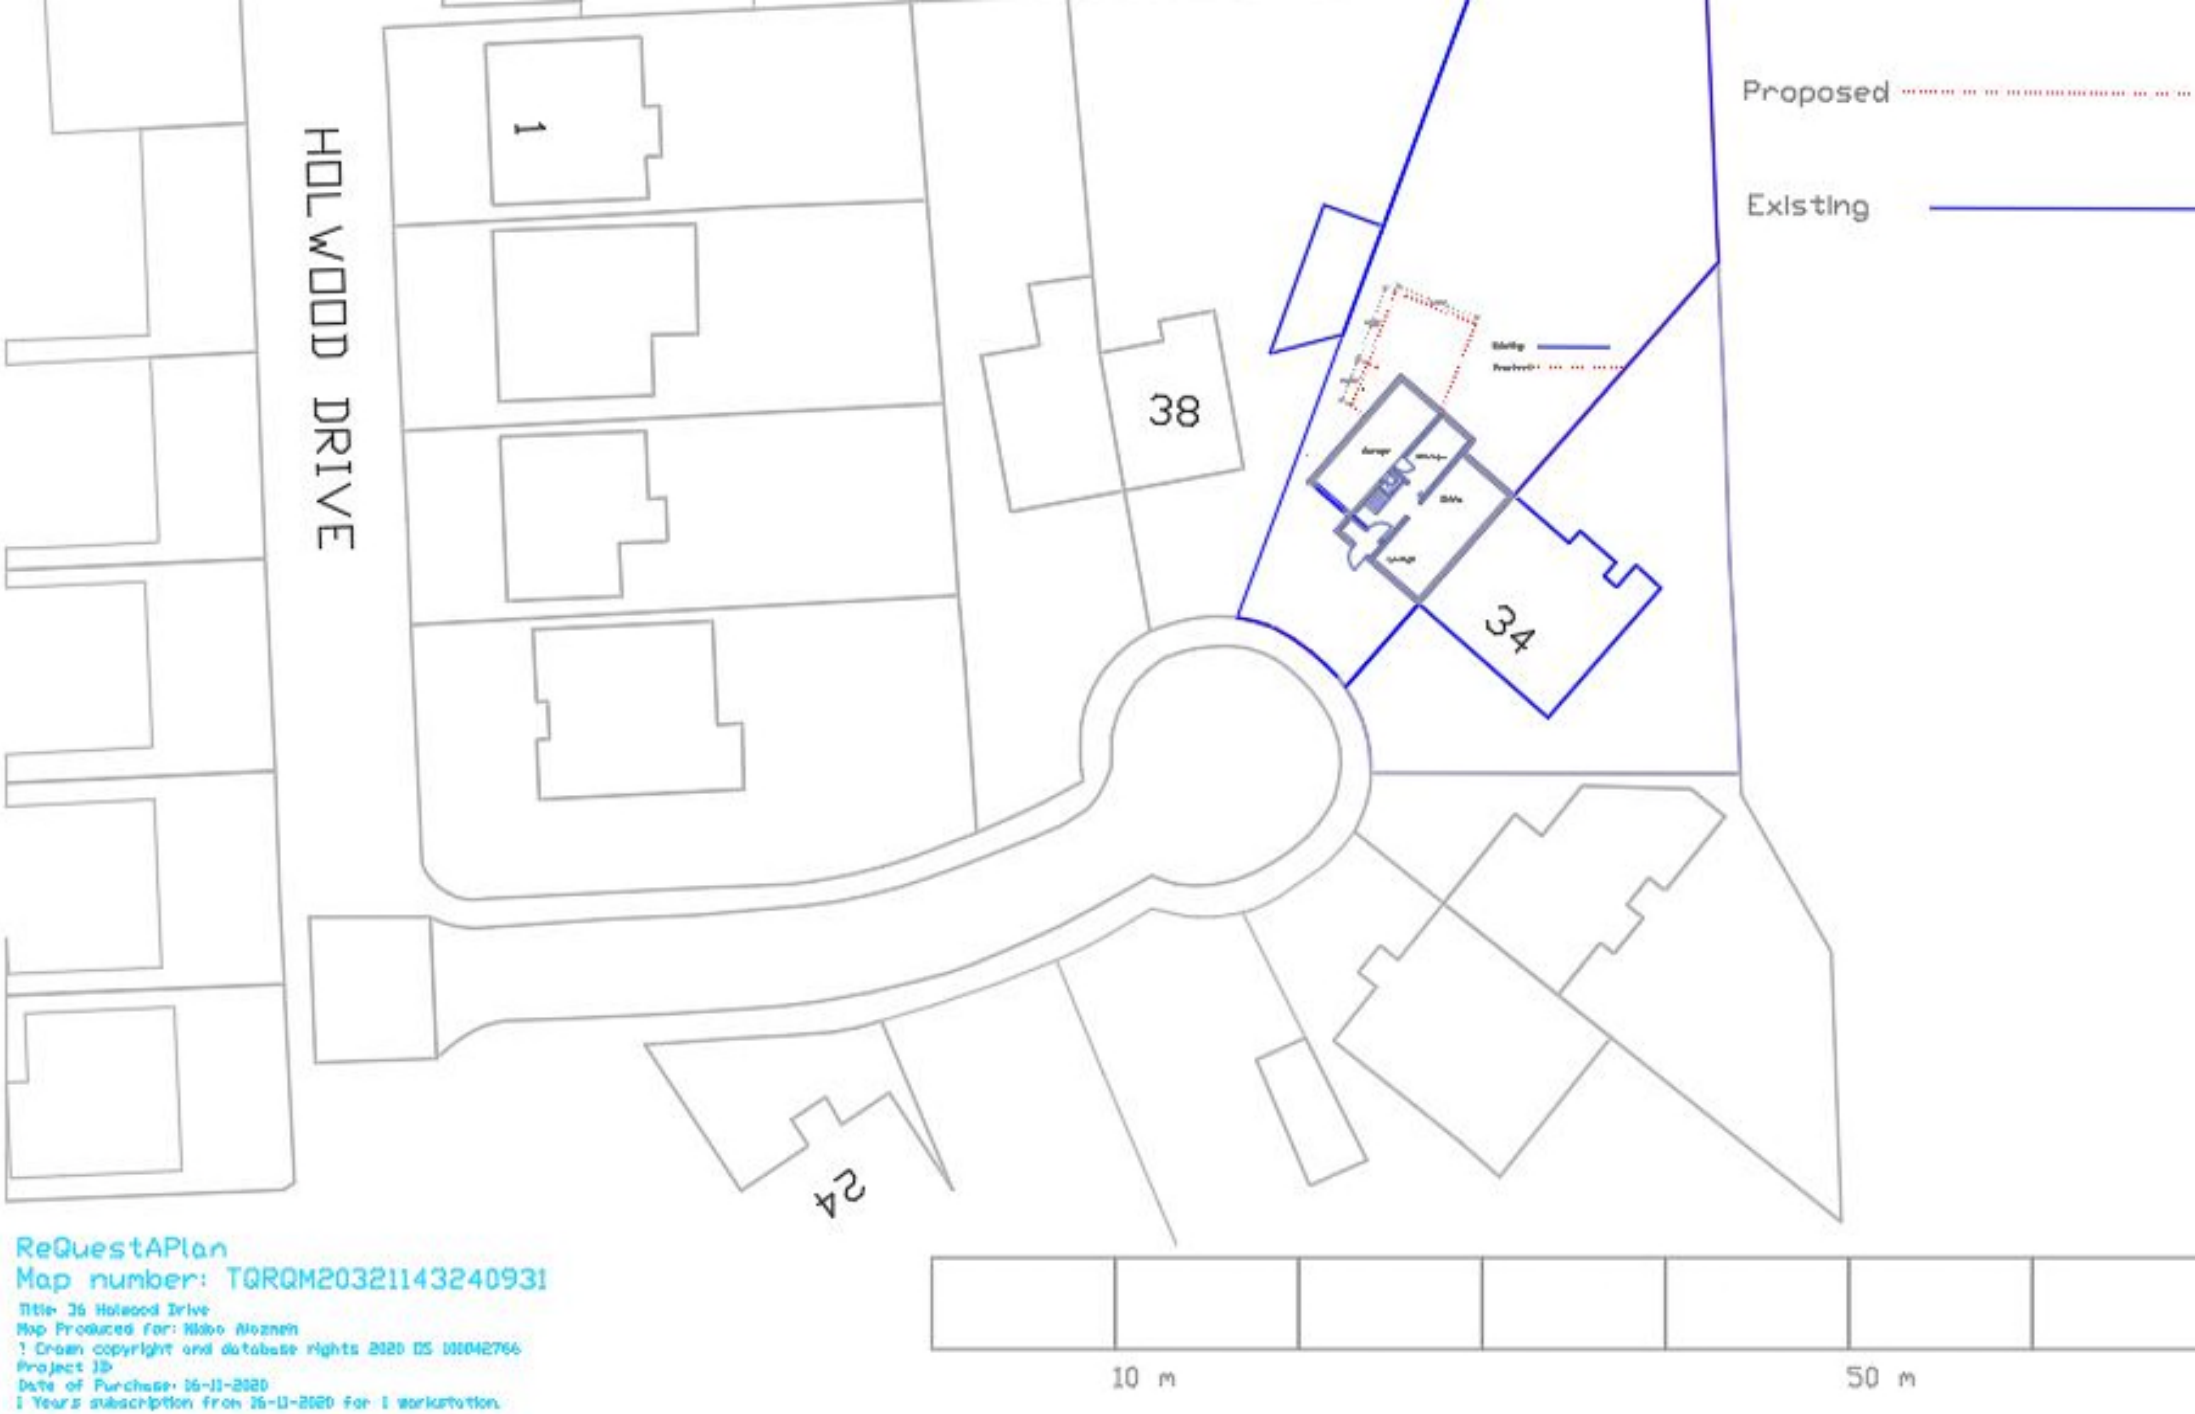


ReQuestAPlan
Map number: TQRQM20321143240931

Title: 36 Holwood Drive
Map Produced for: Nkabo Alozieh
© Crown copyright and database rights 2020 OS 100042766
Project ID:
Date of Purchase: 26-11-2020
1 Years subscription from 26-11-2020 for 1 workstation.

Drawing No 02	36 Holwood Drive