






Note:
Do not scale from this drawing.
Dimensions are to be checked on site.
If in doubt please ask.

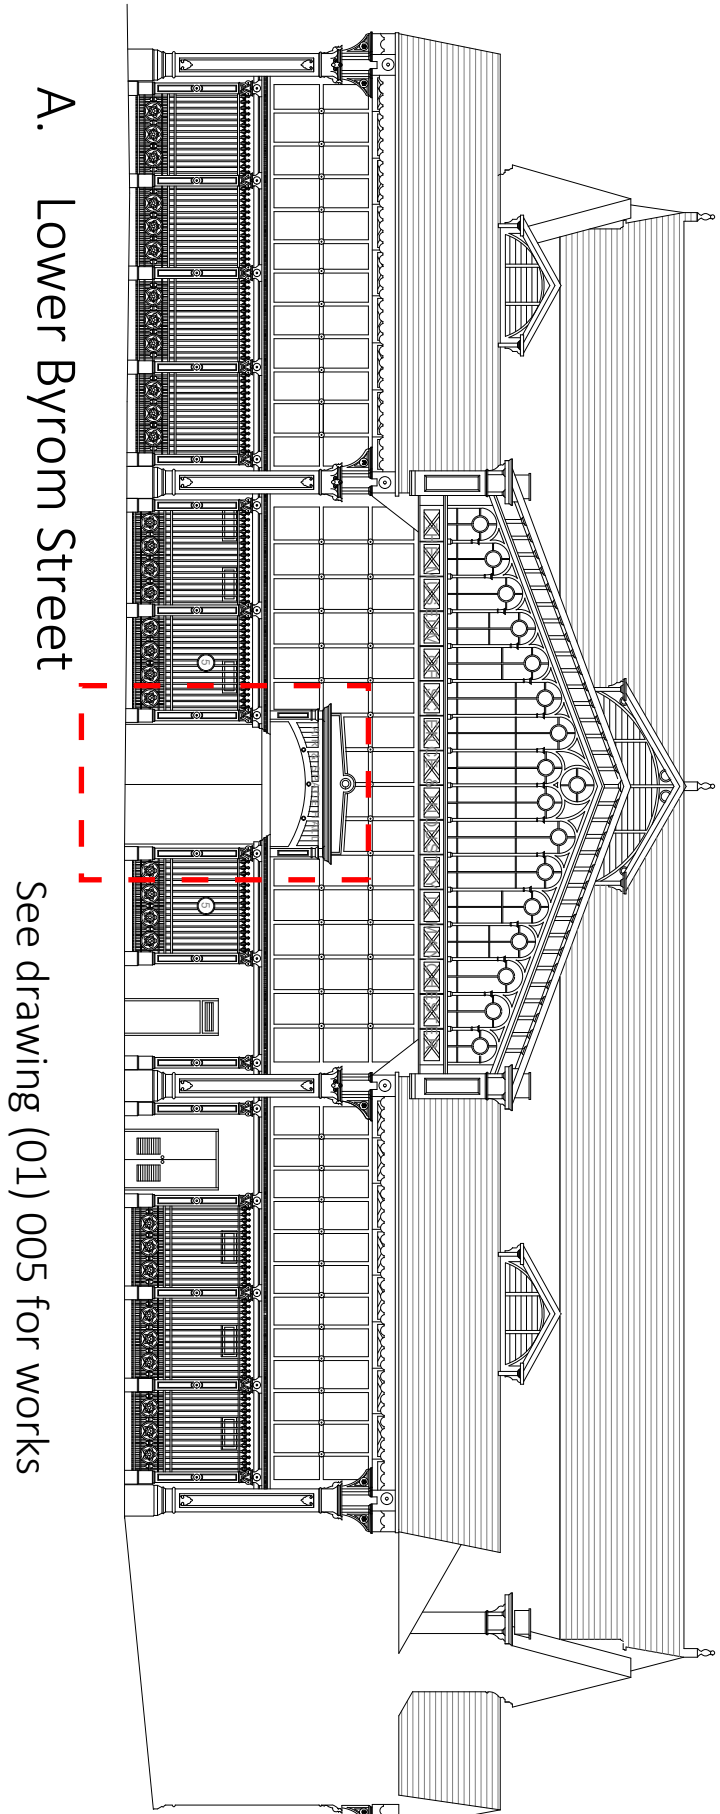


A. Lower Byrom Street
See drawing (01) 005 for works

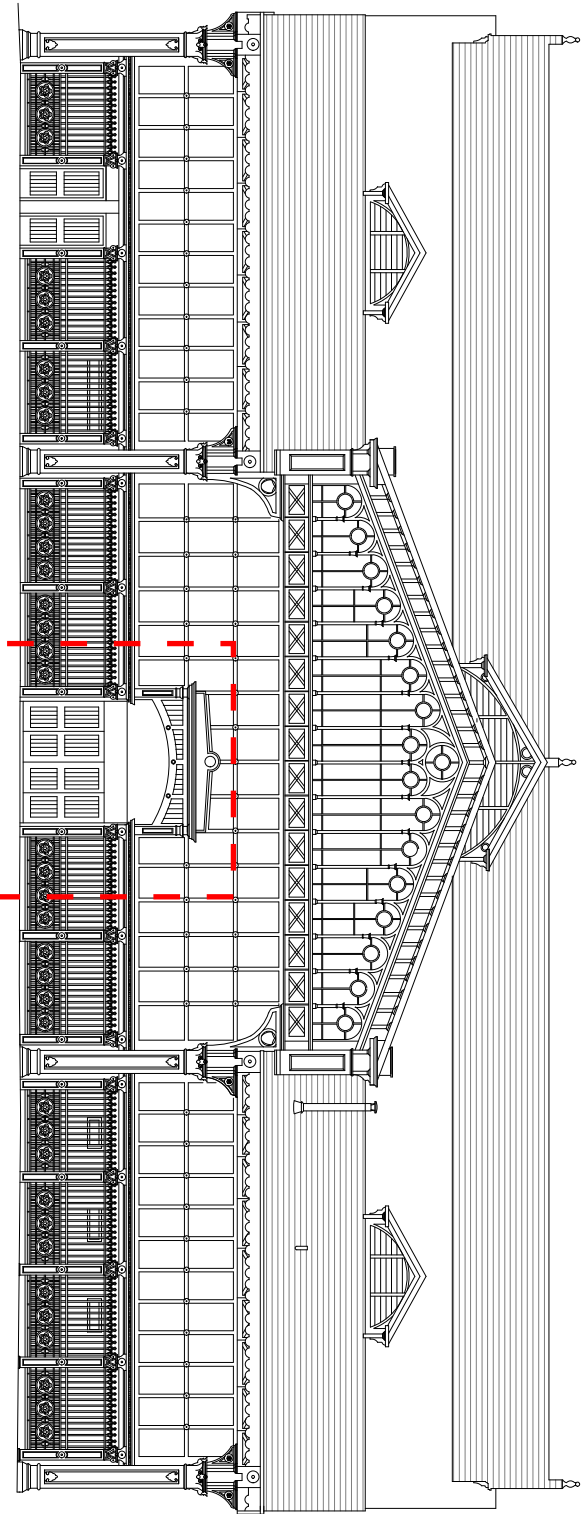


B. Byrom Street
See drawing (01) 005 for works

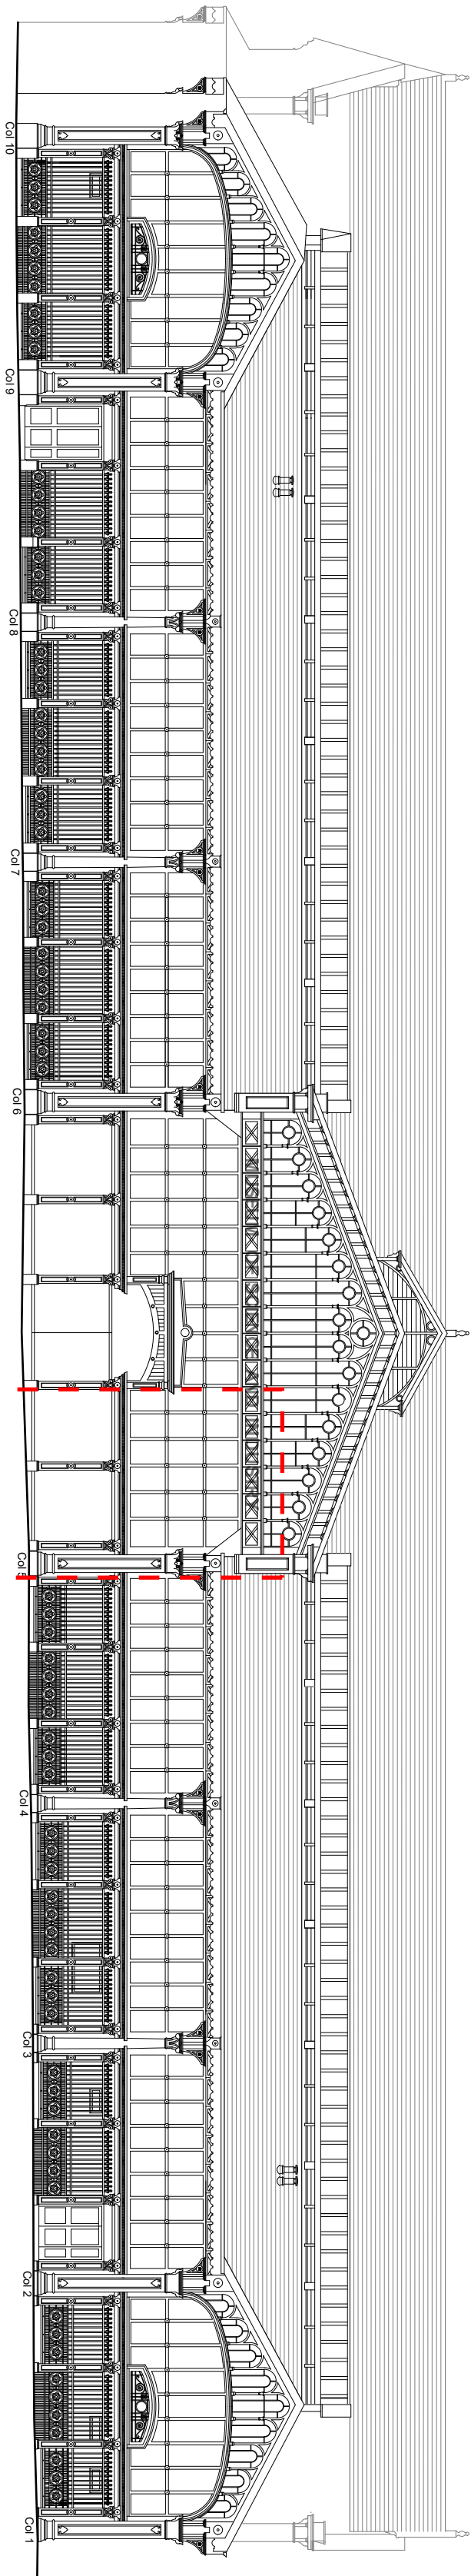

B. Liverpool Road
See drawing (01) 006 for works

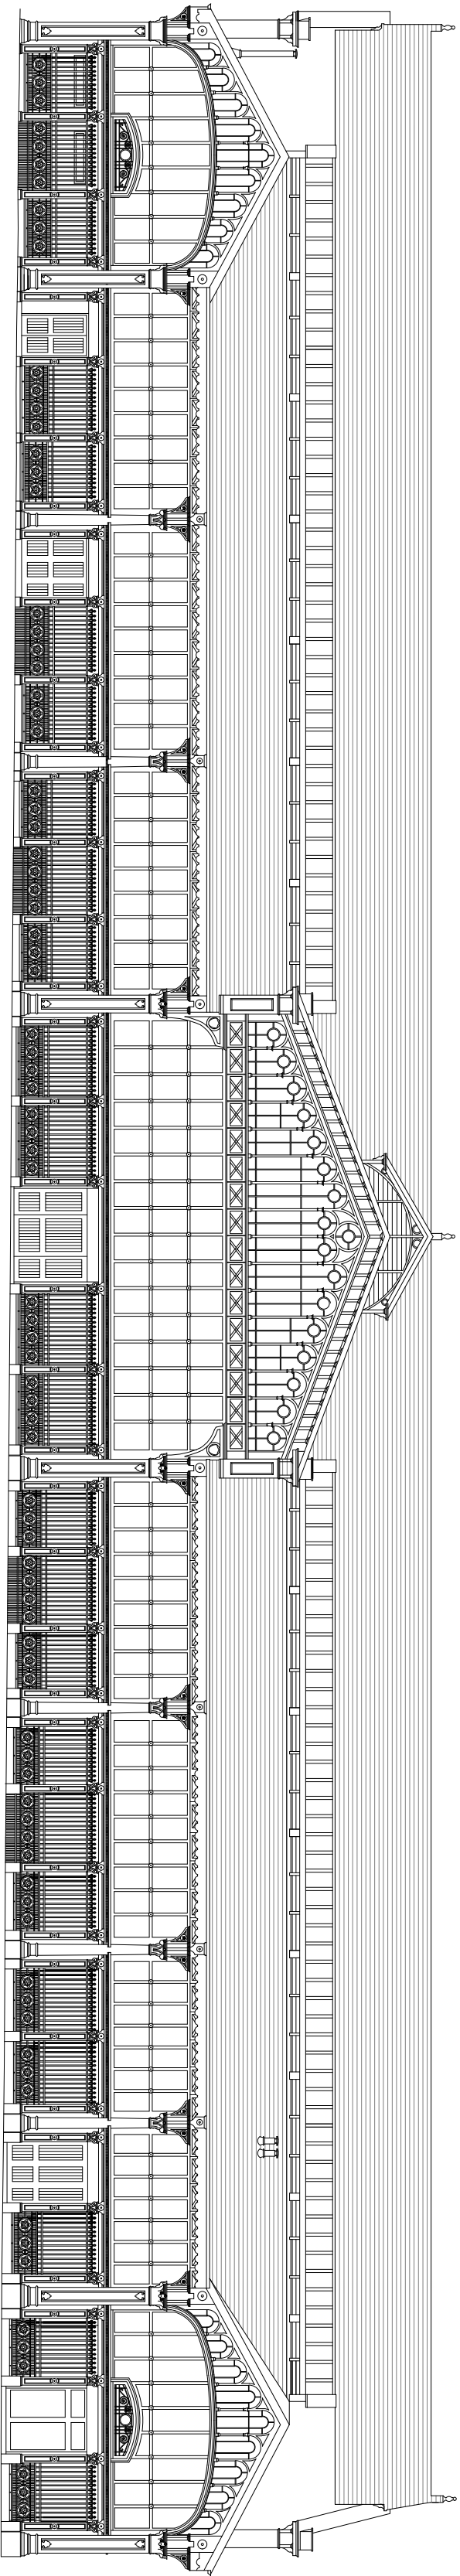

D. Buttress

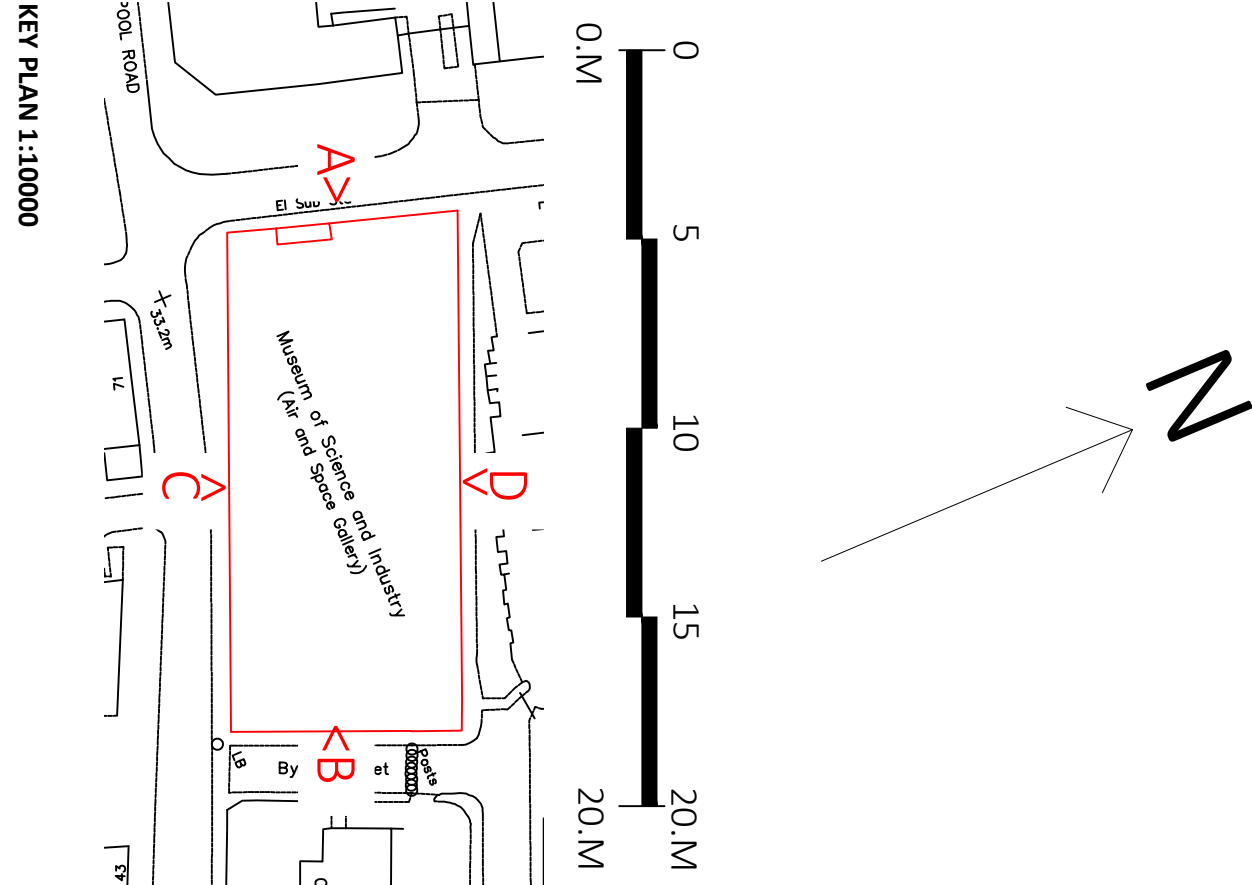

Rev Date/Ints Details
© The moral rights of the author are hereby asserted.
This drawing is the property of the Science Museum Group and may not be reproduced without permission.
Unauthorized use of this drawing is prohibited and may result in legal action.

SCIENCE
MUSEUM
GROUP

Buttress

41 Berghal St
Manchester
M4 6AF
T 0161 236 3303
E contact@buttress.net
W www.buttress.net

Project Title 8869 MS AIR AND SPACE DECANT
Client SIM
Location MANCHESTER
Drawing Title Existing Elevations

Date	20/01/20	Scale	1:200
Checked	AS	Orig Paper Size	A1
status TENDER			
Drawing ref	Job No	Drawing No	Revision
8869	(02) 001	Rev	