


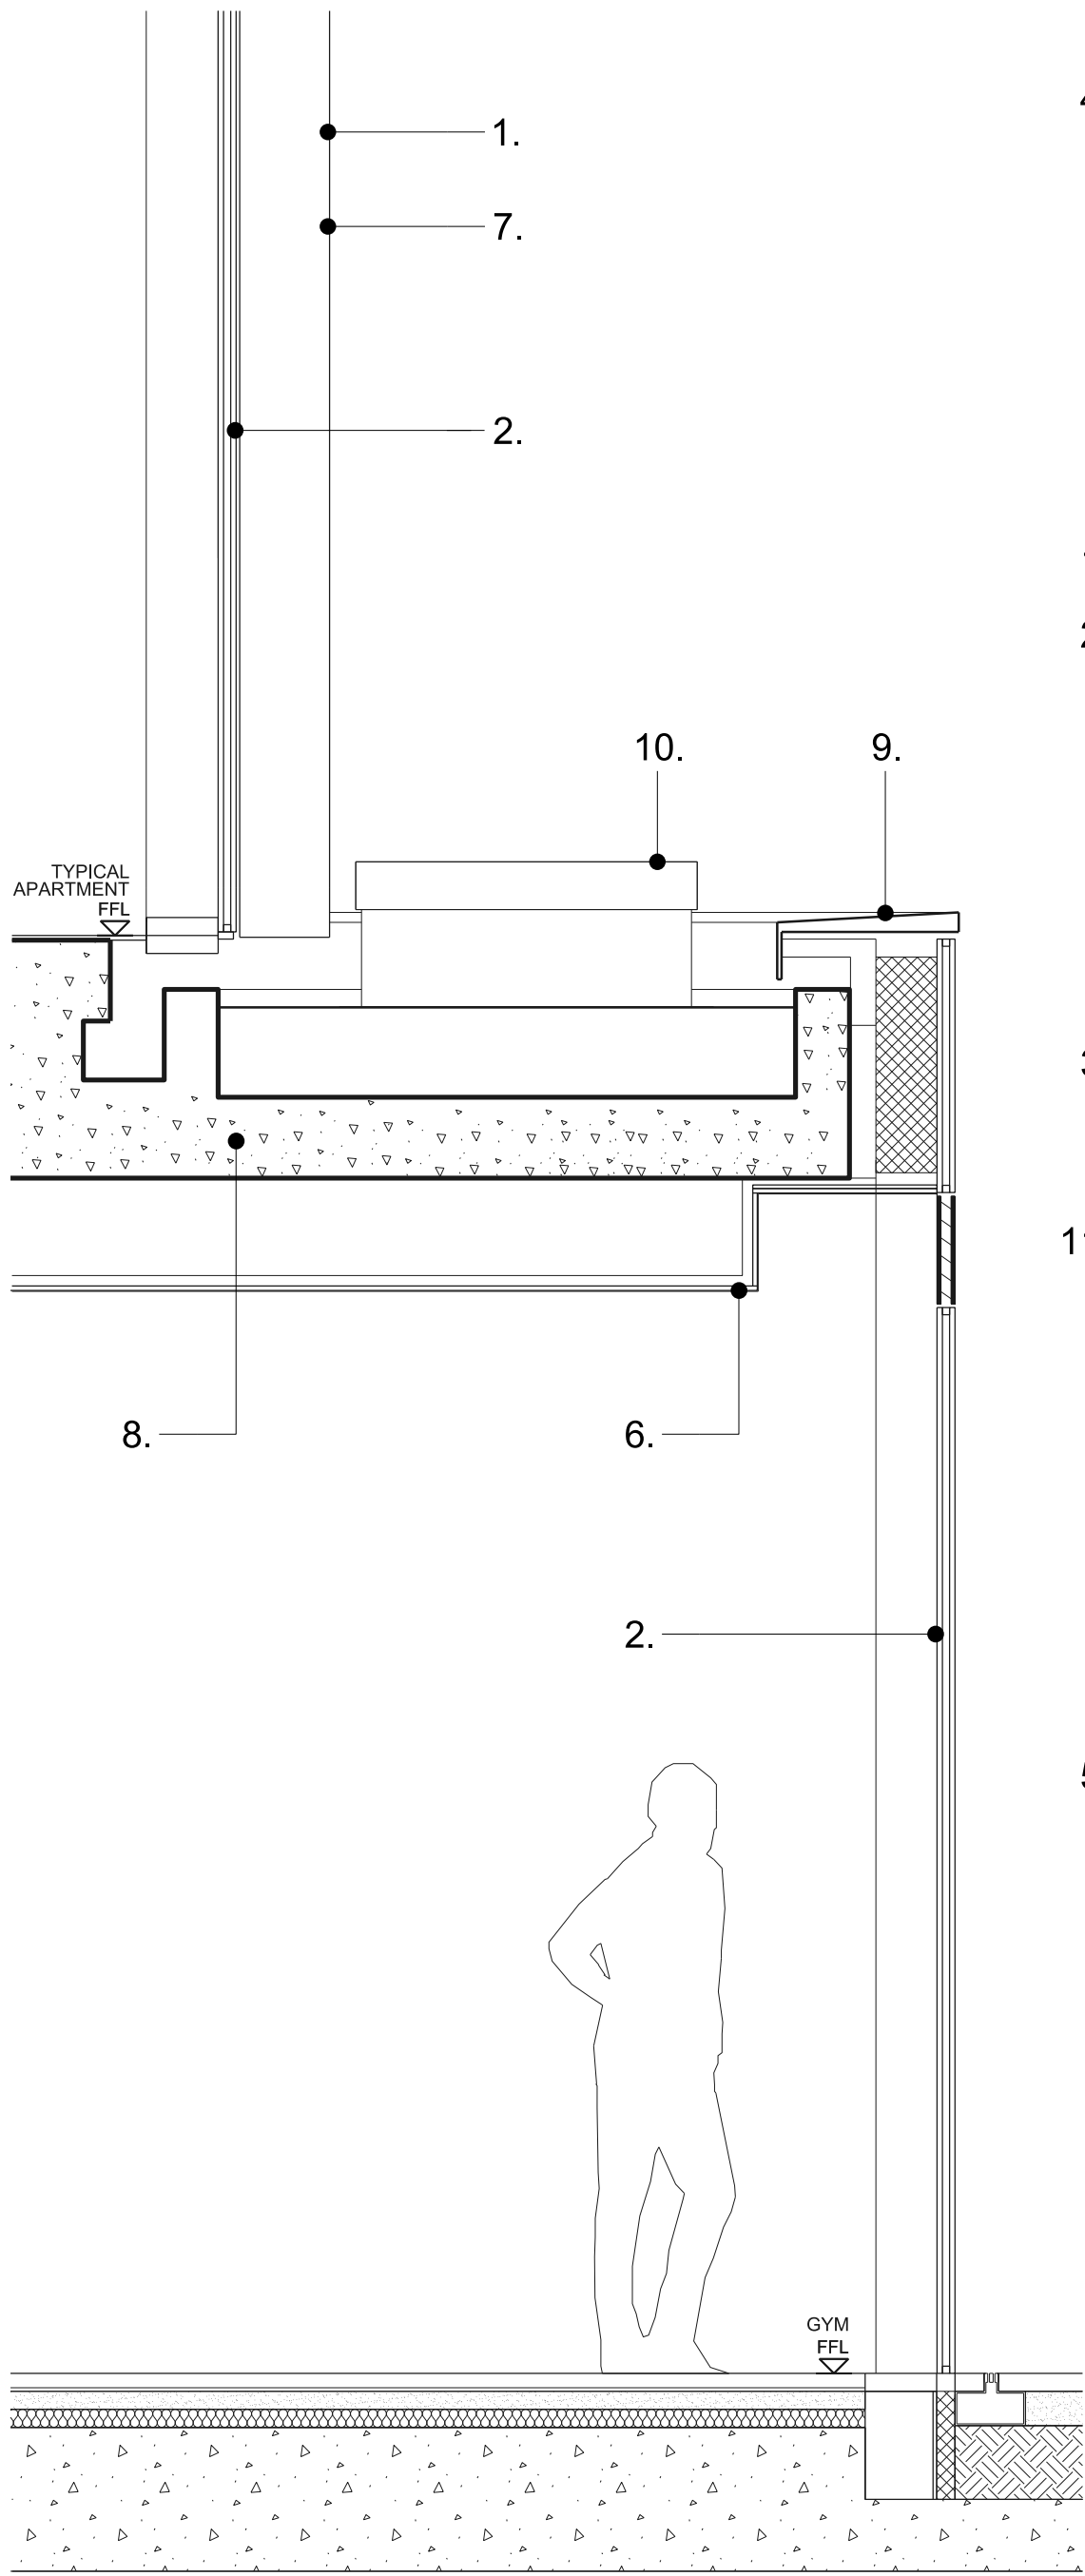


Detail Section | 1:20




Detail Elevation | 1:20

Key

- 1. Projecting curtain wall vertical mullion. Colour - Grey.
- 2. Full height clear double glazed units (unitised). Silicone jointing between glass to glass interfaces.
- 3. Glass fronted insulated solid panel. 100% Enamelled frit spandrel glass
- 4. Perforated metal screen in plane of facade to conceal pivoting solid ventilator.
- 5. Glazed double door
- 6. Ceiling
- 7. Extruded aluminium profile
- 8. Concrete slab
- 9. Flashing
- 10. Roof access hatch
- 11. Louvred vent integrated into curtain wall

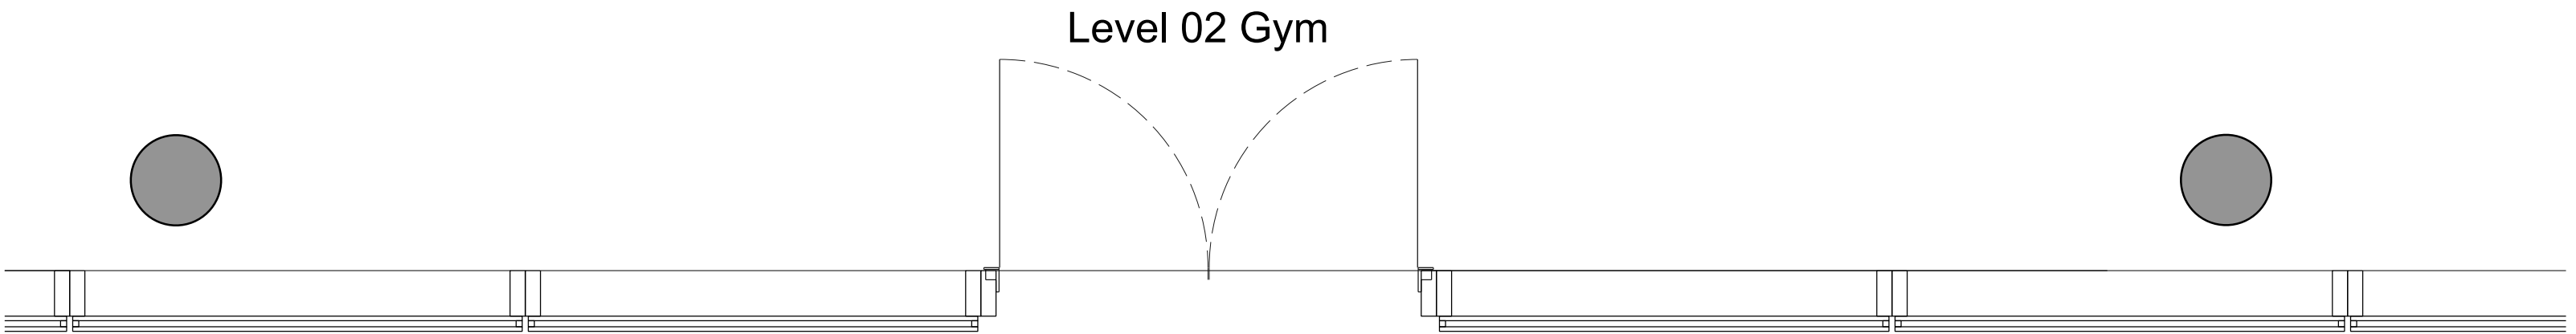

Detail Plan | 1:20

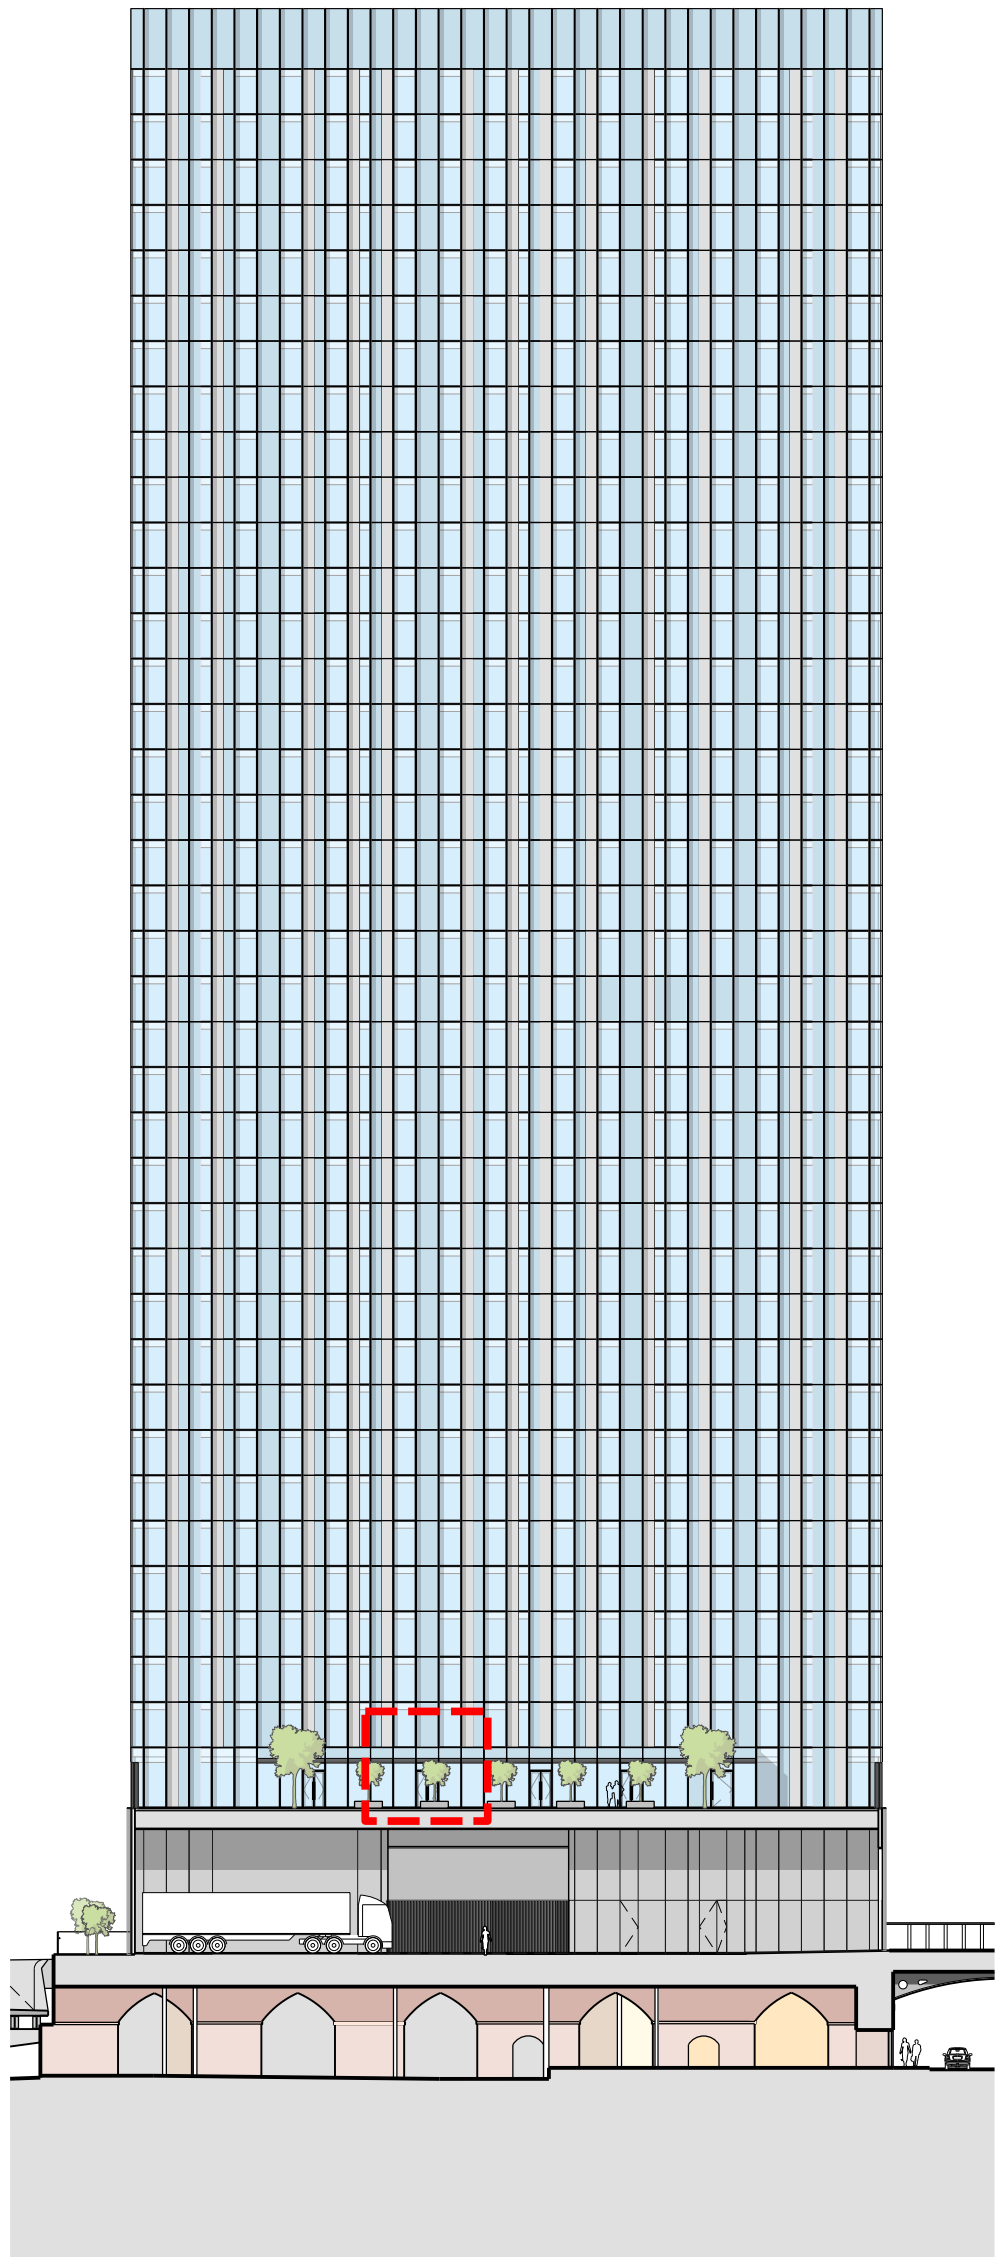

Key Elevation | NTS

This drawing is copyright Do not scale off dimensions. All dimensions to be checked on site by contractor. Contractor to report any dimensional discrepancies, errors or omissions prior to commencing on site.	Rev/	Date	Description	Rev/	Date	Description	Rev/	Date	Description	North	Project Title			Status		
	00	17-03-2017	Planning Issue								Former Bauer Millet Site			Planning		
	01	30-04-2020	Minor Material Amendment Application								Drawing Title			Scale	Date	Revision
	02	15-12-2020	Non-Material Amendment Application								Building 2 - External wall detail - Amenity level			1:20 @ A1	March 2017	02
											Job No	Drawing No				
											10053	10053-B2-A-B5D9-G251-D-02-001				

simpsonhaugh
MANCHESTER
Riverside, 4 Commercial St
Manchester M16 4RD
+44 (0)161 835 2342
www.simpsonhaugh.com

LONDON
8-8 Roberts Place
London EC1R 6BB
+44 (0)20 7549 4900
mail@simpsonhaugh.com

© SimpsonHaugh 2017