



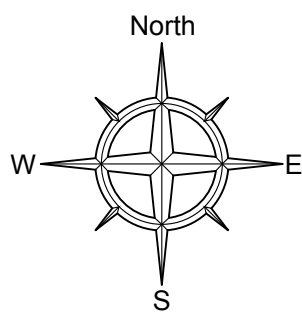

SCALE 1:1250

A	FIRST ISSUE	TB	18.12.20
REV	DESCRIPTION	BY	DATE

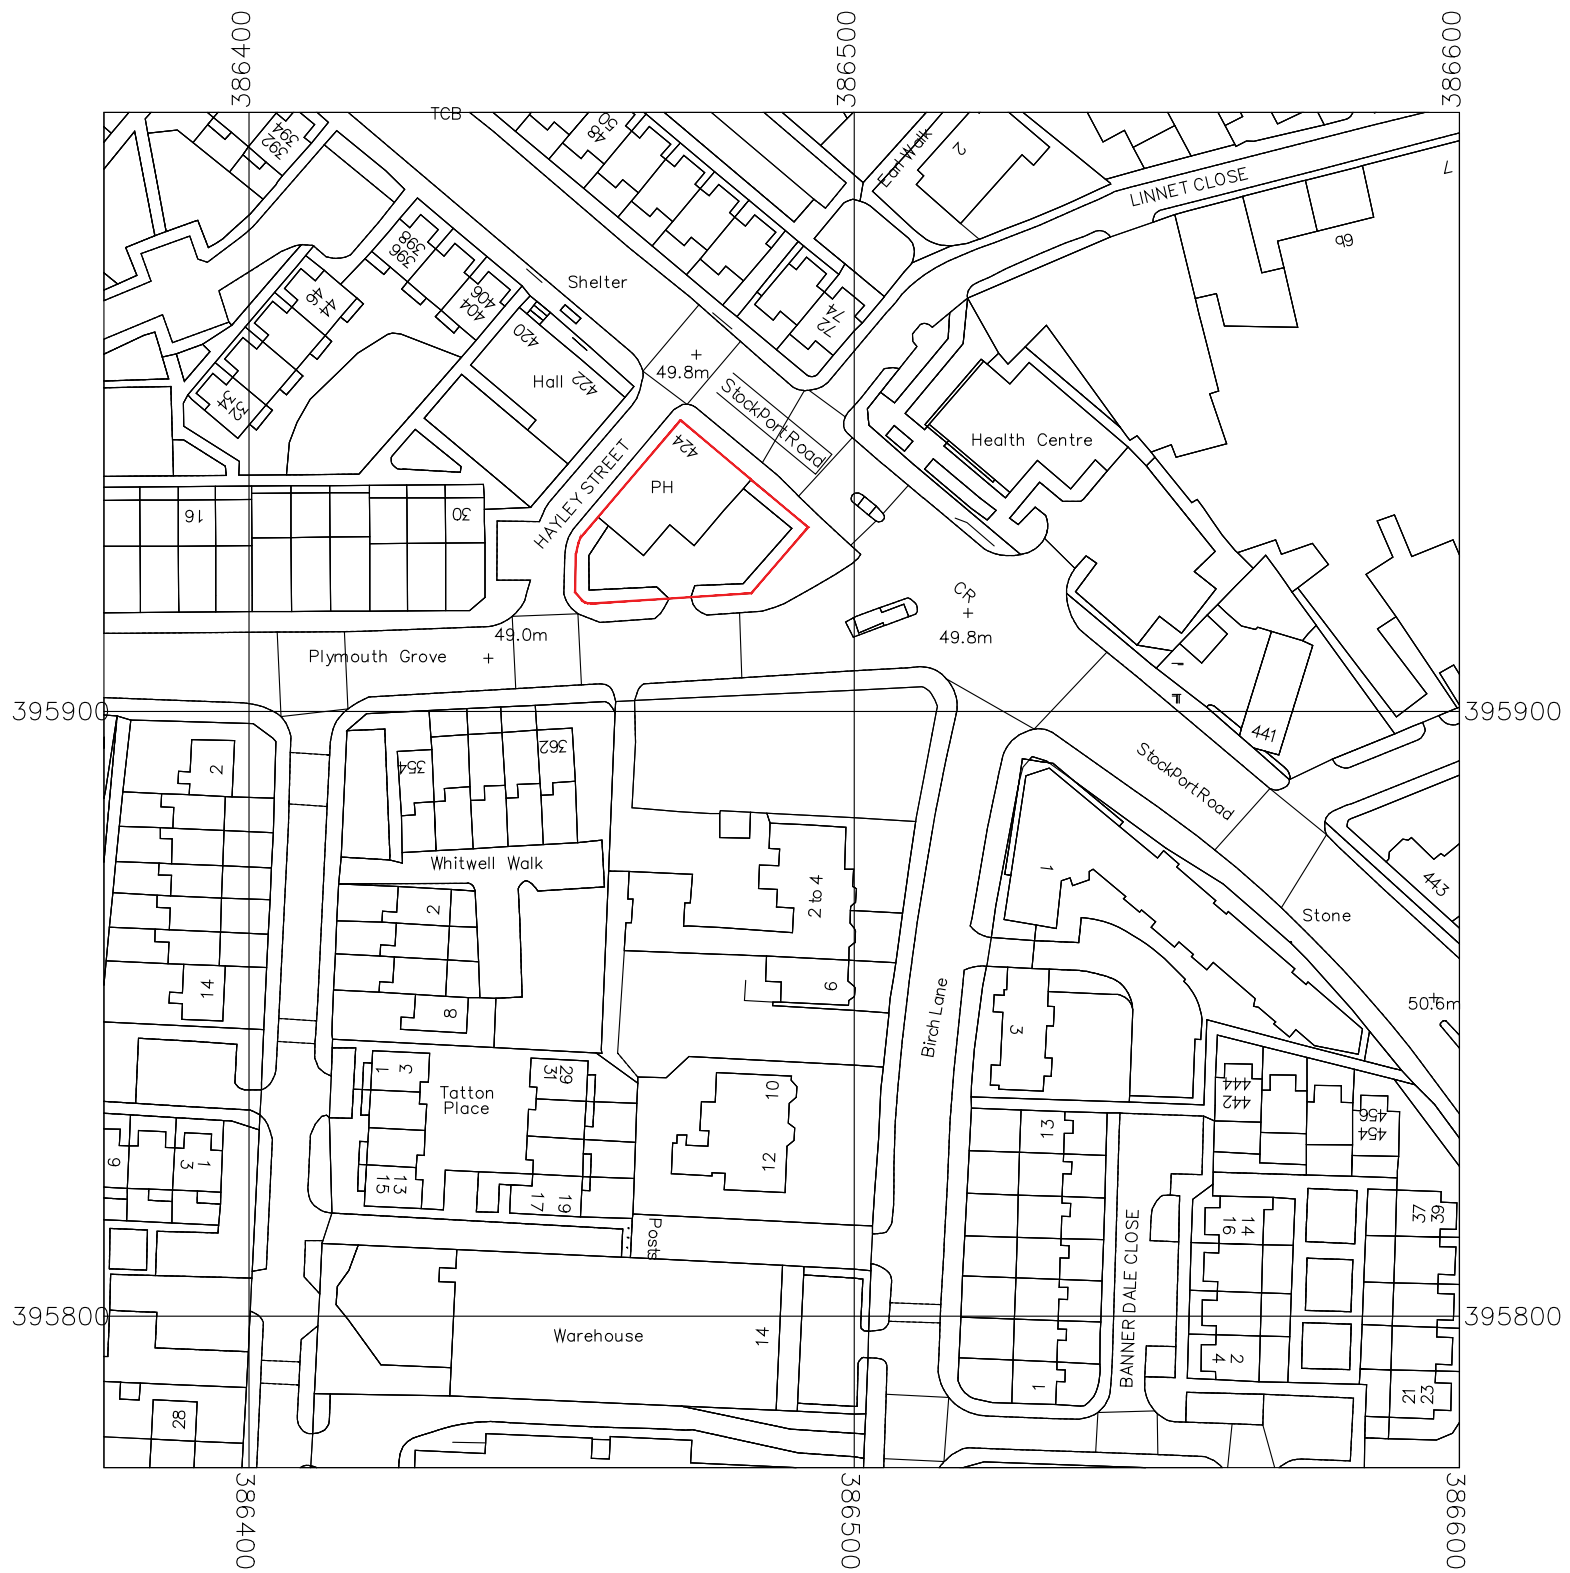

HOWARD & SEDDON A.R.I.B.A.
CHARTERED ARCHITECTS
64 WASHWAY ROAD
SALE, CHESHIRE, M33 7RE
TEL NO. 0161 - 973 8296
FAX NO. 0161 - 962 3485
E-MAIL : ADMIN@HOWARDANDEDSON.CO.UK

PROJECT MEDICAL CENTRE LONGSIGHT
DUCIE ARMS 424 STOCKPORT ROAD LONGSIGHT
MANCHESTER M12 4EX

CLIENT DR NOMAN EHSAN

TITLE
LOCATION PLAN

DRAWN TB
DATE 18.12.20
SCALE 1:1250 (A3)

DRG No.
14,273/OS
AMENDMENT
A