


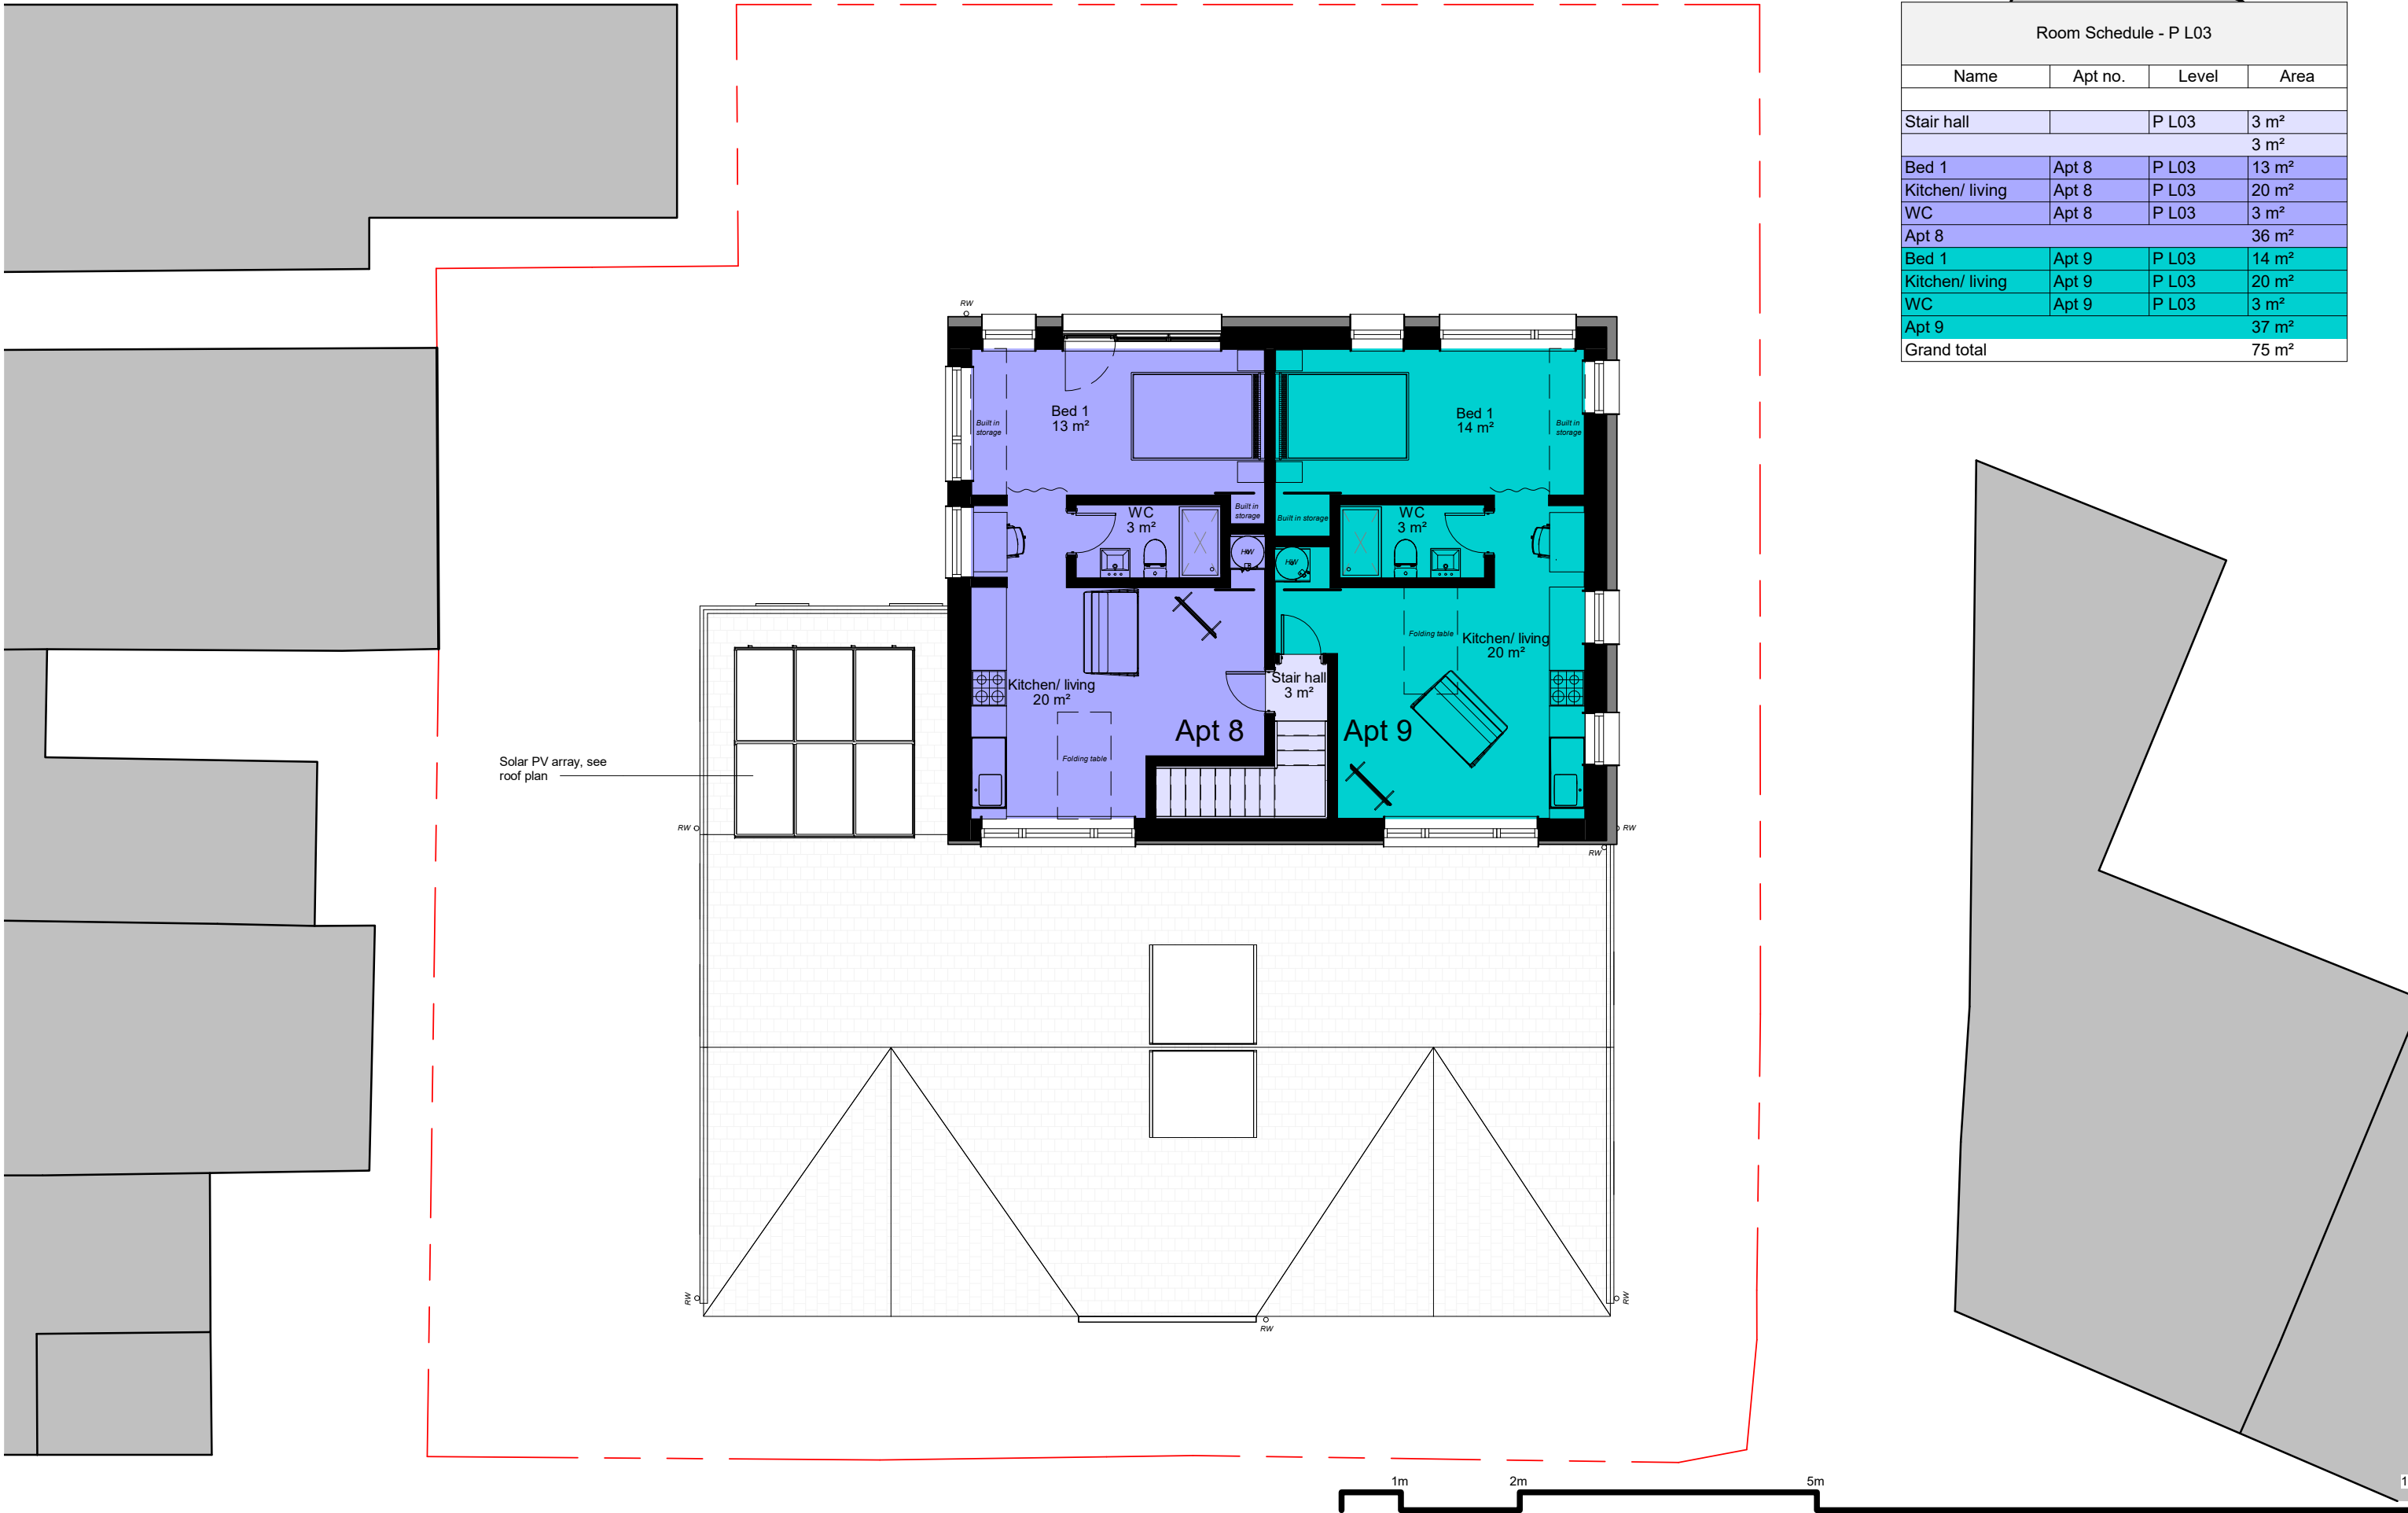

Room Schedule - P L03			
Name	Apt no.	Level	Area
Stair hall		P L03	3 m²
			3 m²
Bed 1	Apt 8	P L03	13 m²
Kitchen/ living	Apt 8	P L03	20 m²
WC	Apt 8	P L03	3 m²
Apt 8			36 m²
Bed 1	Apt 9	P L03	14 m²
Kitchen/ living	Apt 9	P L03	20 m²
WC	Apt 9	P L03	3 m²
Apt 9			37 m²
Grand total			75 m²

P L03

1 : 100

NOTES:

This drawing is subject to copyright & is not to be reproduced in part or whole without approval. The contents of this drawing are the property of Paul Thornber and must not be reproduced without his expressed written consent

Contractor must visit site & be responsible for checking and verifying all dimensions, measurements, levels, existing drain/sewer positions prior to the commencement of works & the ordering or manufacture of any purpose made components. Contractor must report any dimensional discrepancies, errors or omissions prior to commencing on site.

Do not scale from this drawing. Responsibility is not accepted for errors made by others in scaling from this drawing

All dimensions are in millimetres unless stated otherwise.

NORTH

Rev	Date	Description

Project File

1a Delamere
Manchester
Levenshulme
M19 3NG

Client

Talo North

Status

Drawing File

Proposed - L03

Proposed Drawings pack

Job No

N/A

Scale

1 : 100 @ A3

Revision

Drawing Code

P005

Date

02/02/21

E: talonorth@gmail.com