




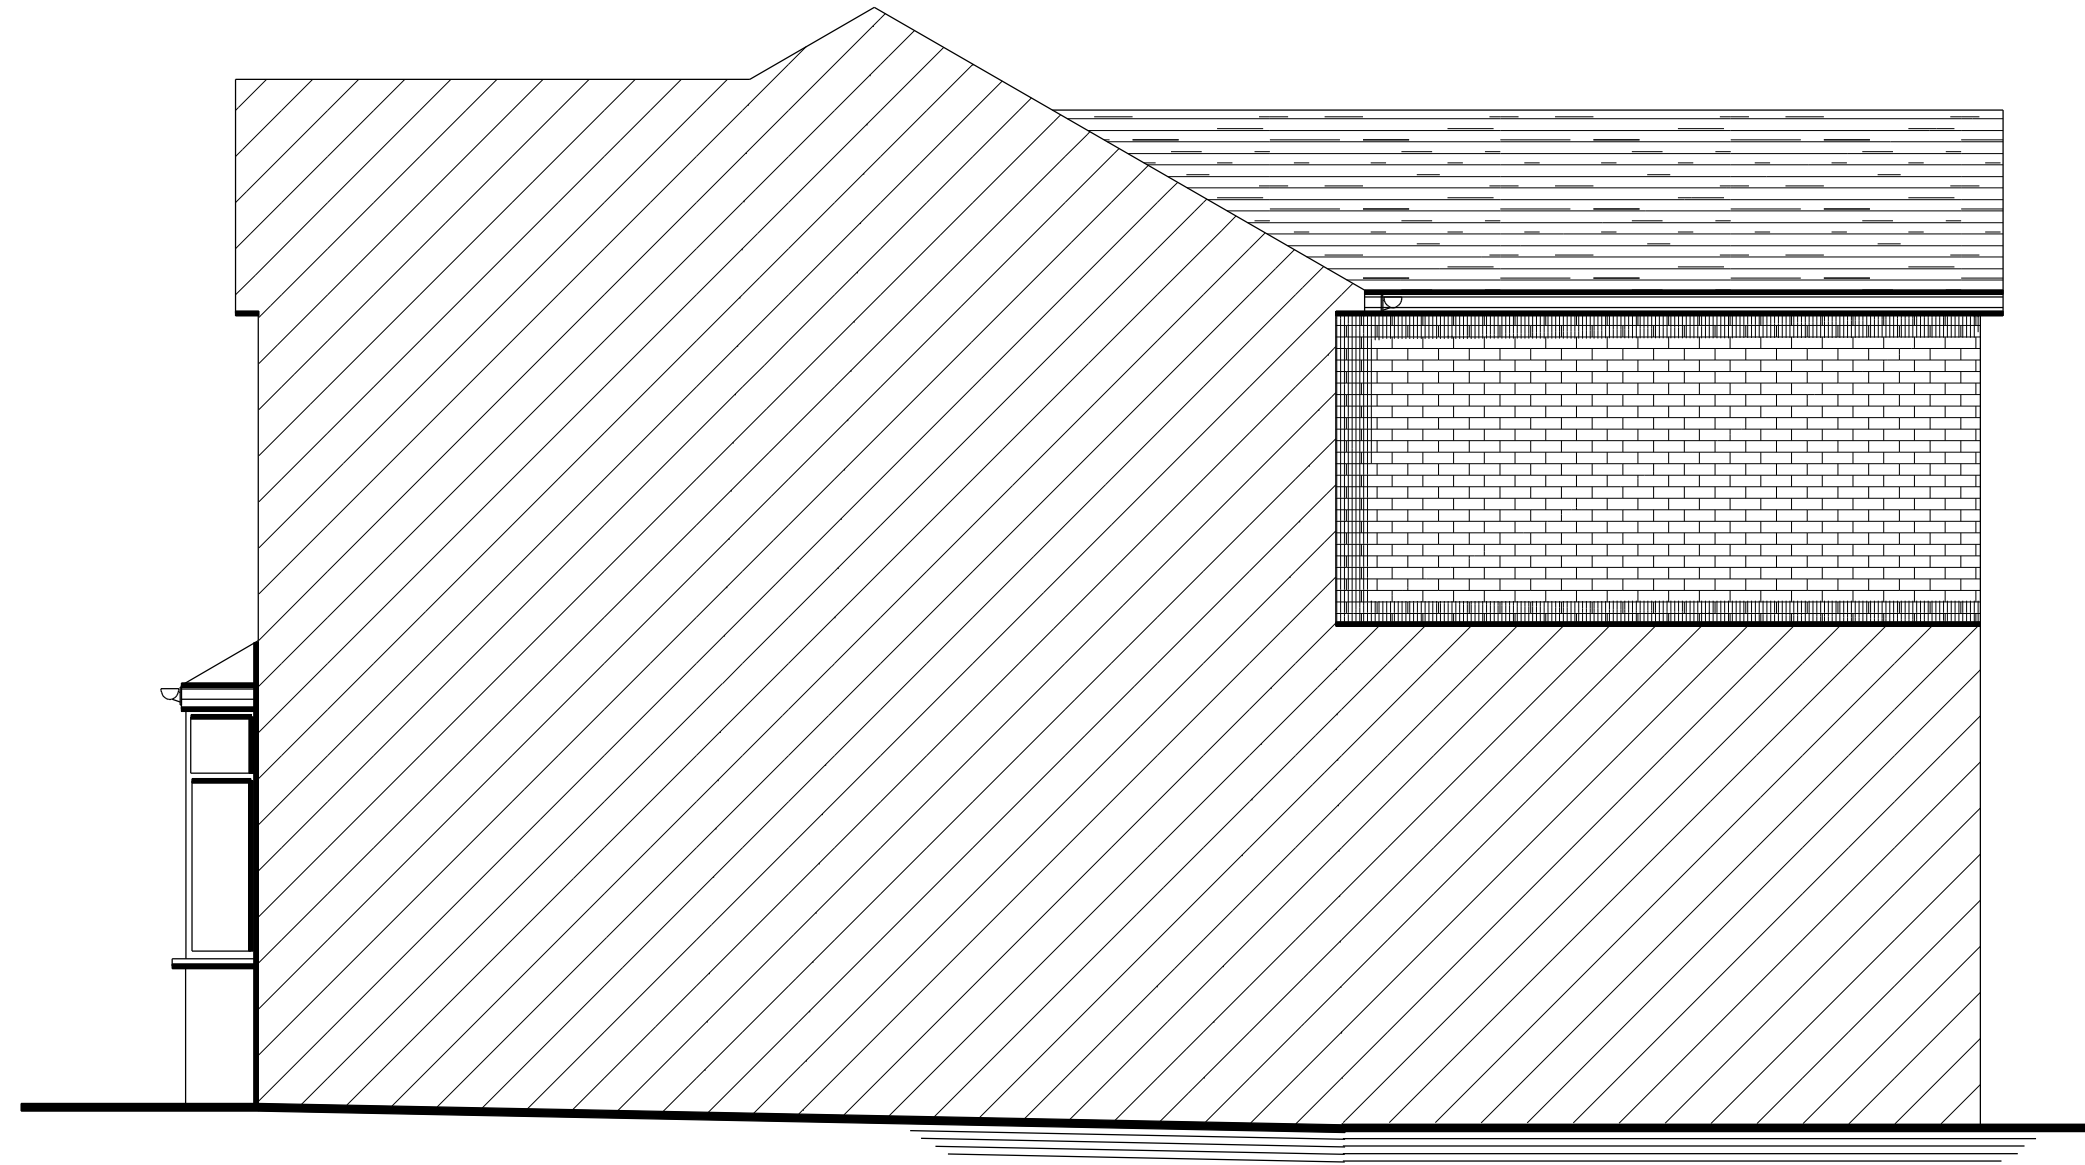

PROPOSED NORTH WEST FACING SIDE ELEVATION

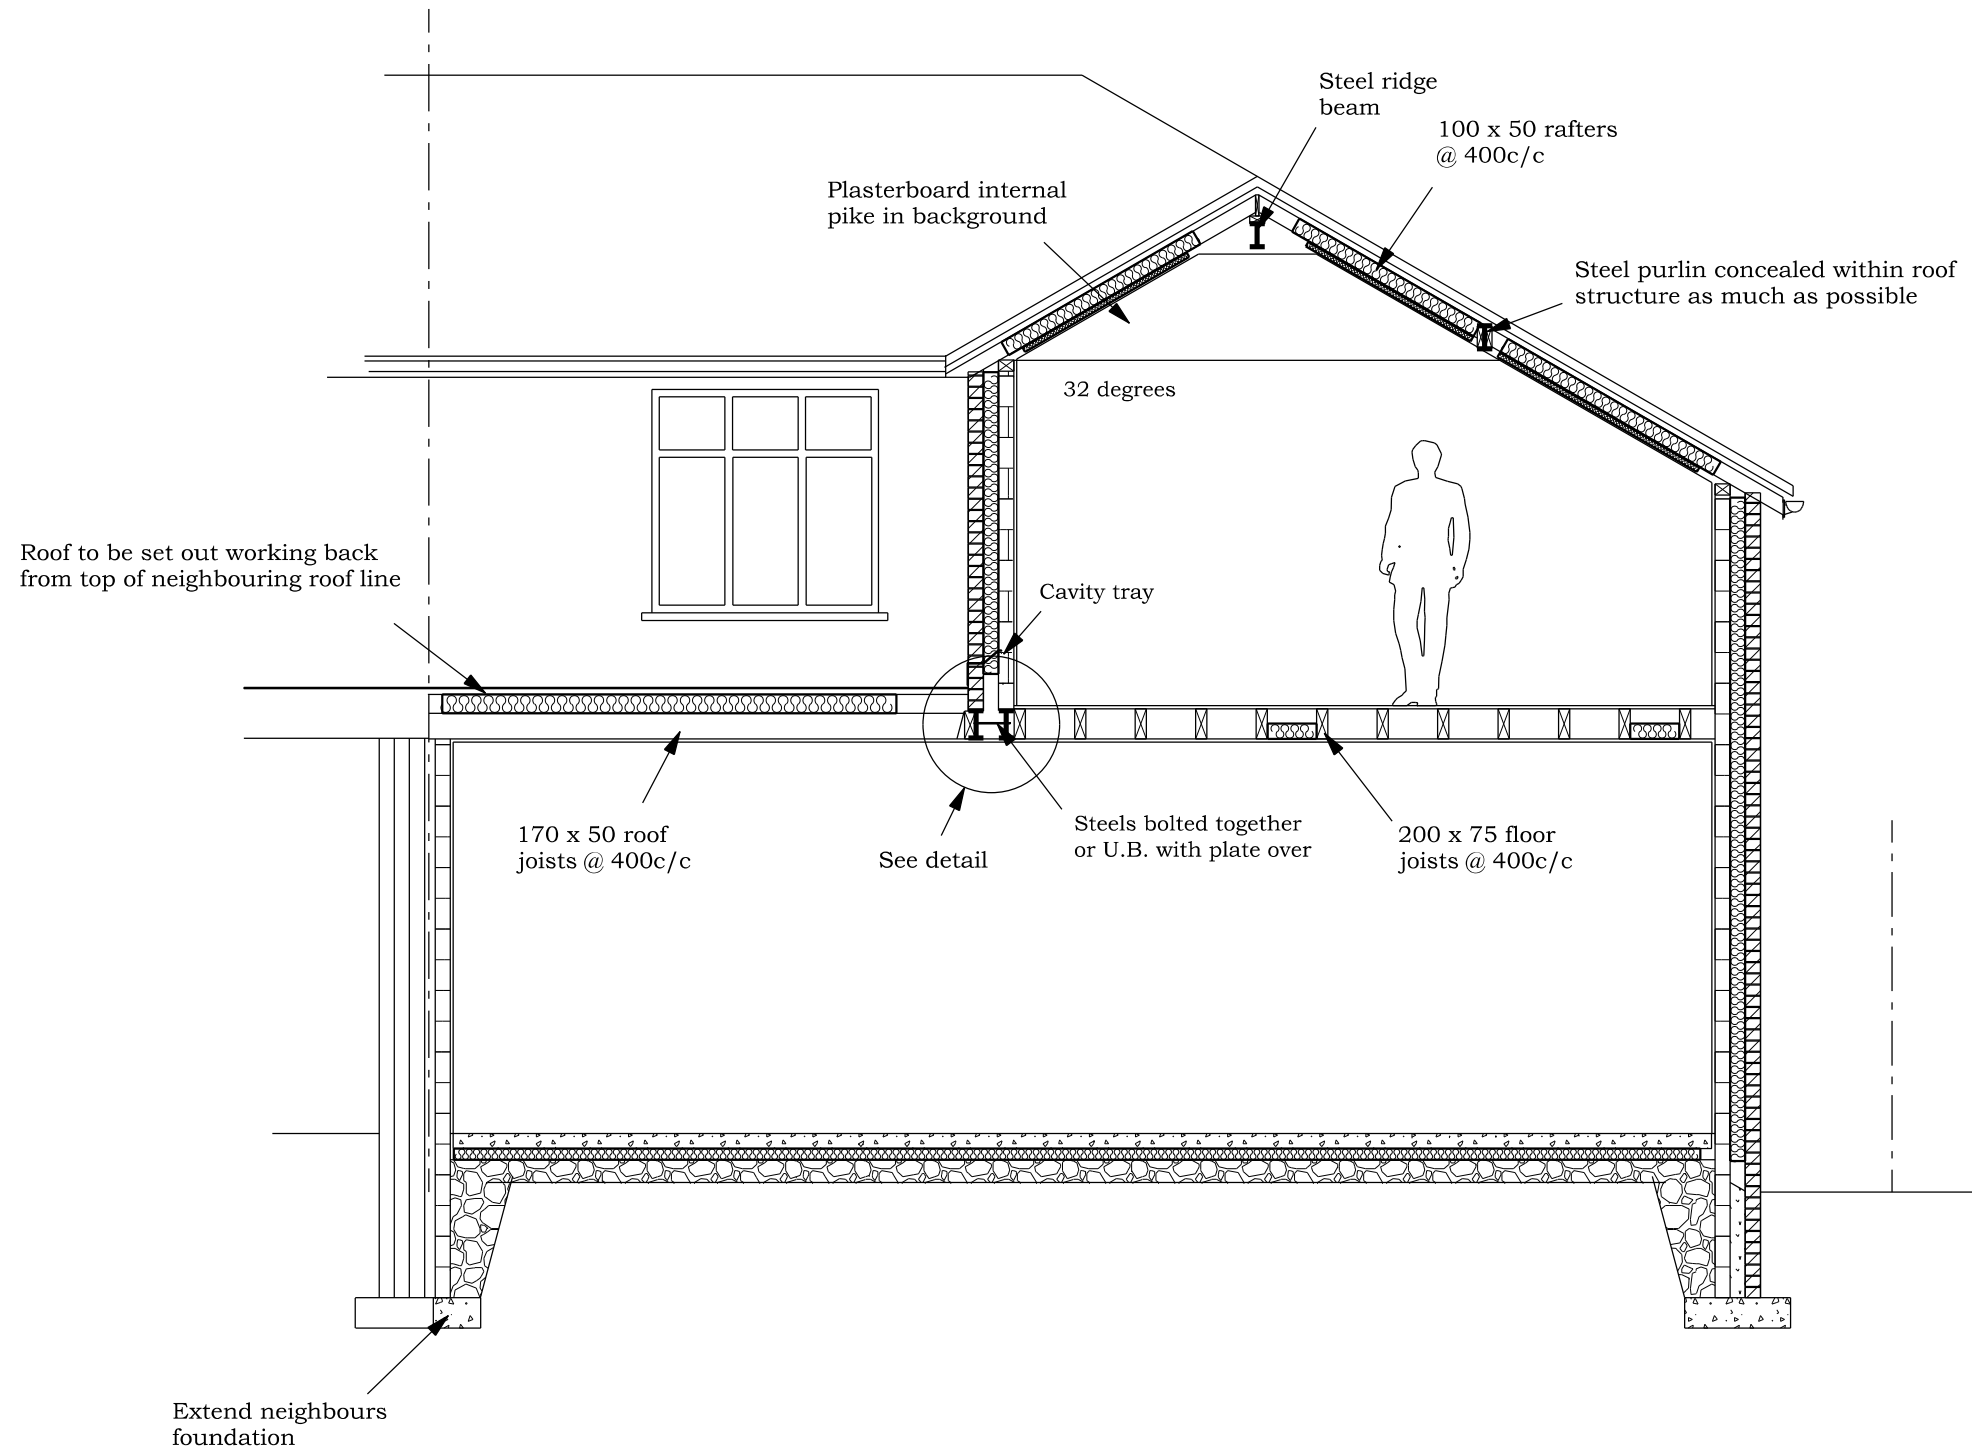


SECTION A - A

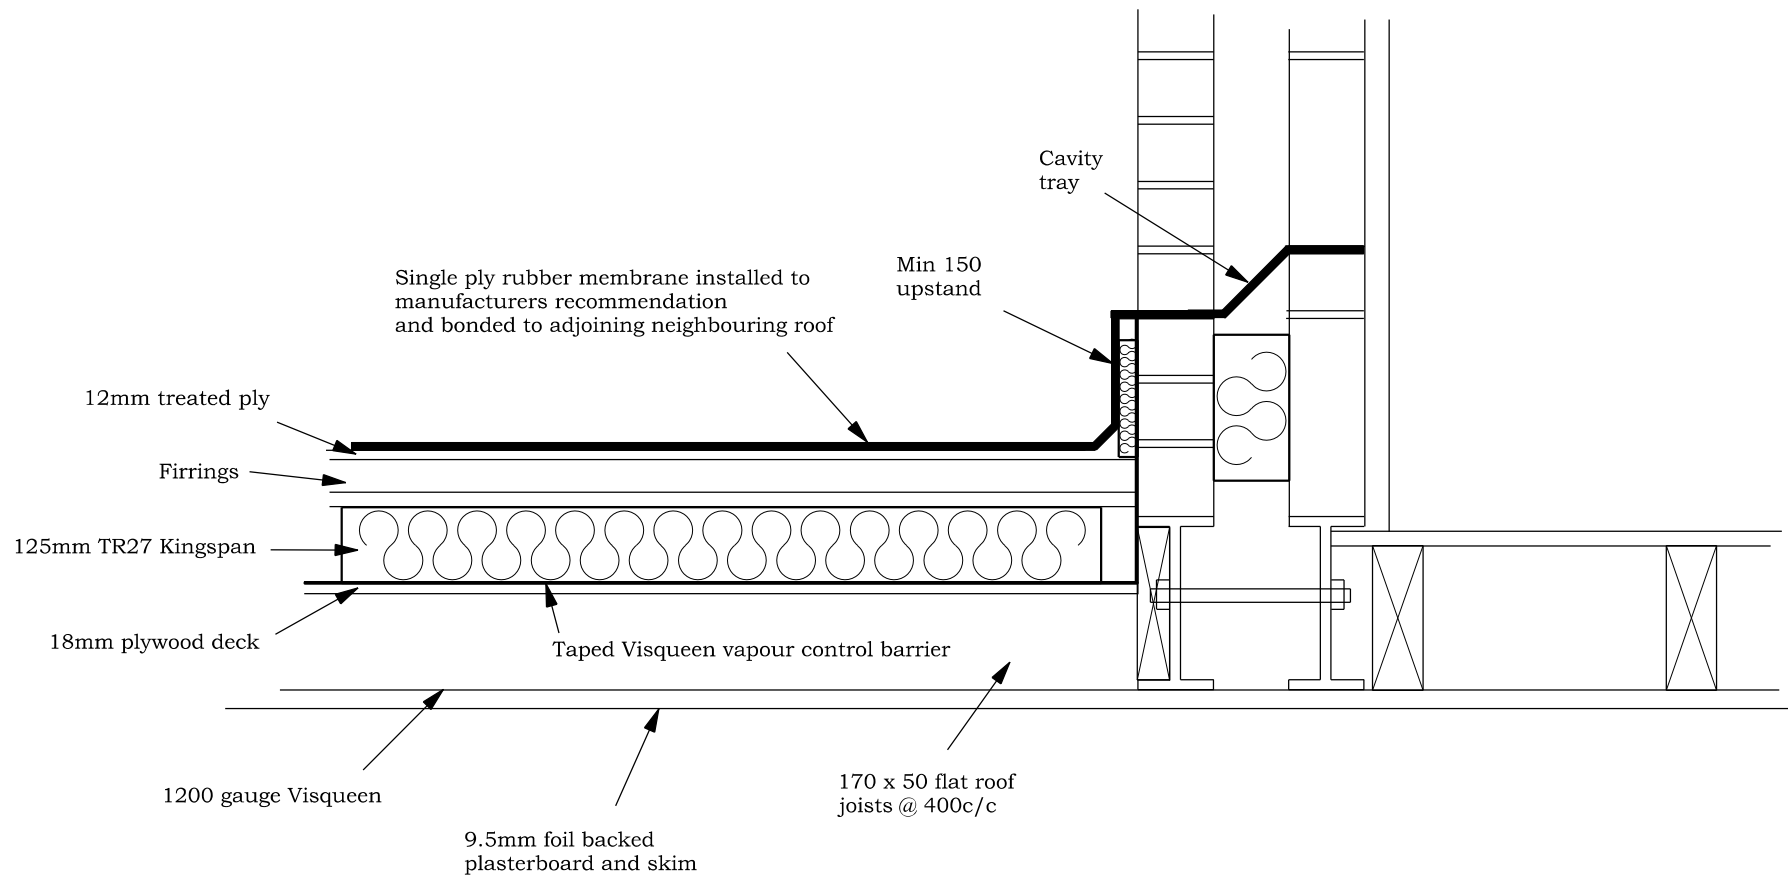

ROOF DETAIL

BRADLEY BUILDING DESIGN LTD.
KEEPERS COTTAGE,
LYME PARK,
DISLEY,
STOCKPORT.
SK12 2NS.
01625 858244
Mob 07989 326039
bradleybuildingdesign@btopenworld.com

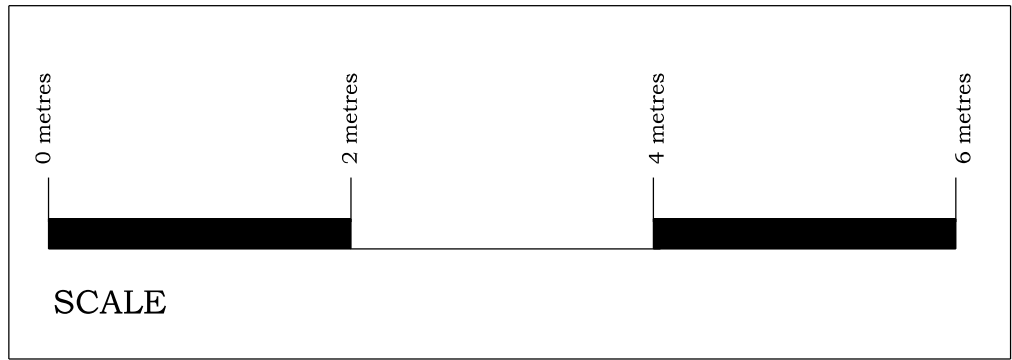

CONSTRUCTION DETAIL
DOUBLE SIDE/REAR AND SINGLE STOREY REAR EXTENSION
for
Mr. and Mrs. Z. AHMAD,
at
165, EGERTON ROAD SOUTH,
MANCHESTER,
M21 0XD.
Scale 1:50 @ A1
Date DECEMBER 2020
Drawing Number 1948/3