




READY STEADY STORE
MANCHESTER CENTRAL
PLANNING PACK
(Revision C)


EXISTING



PROPOSED

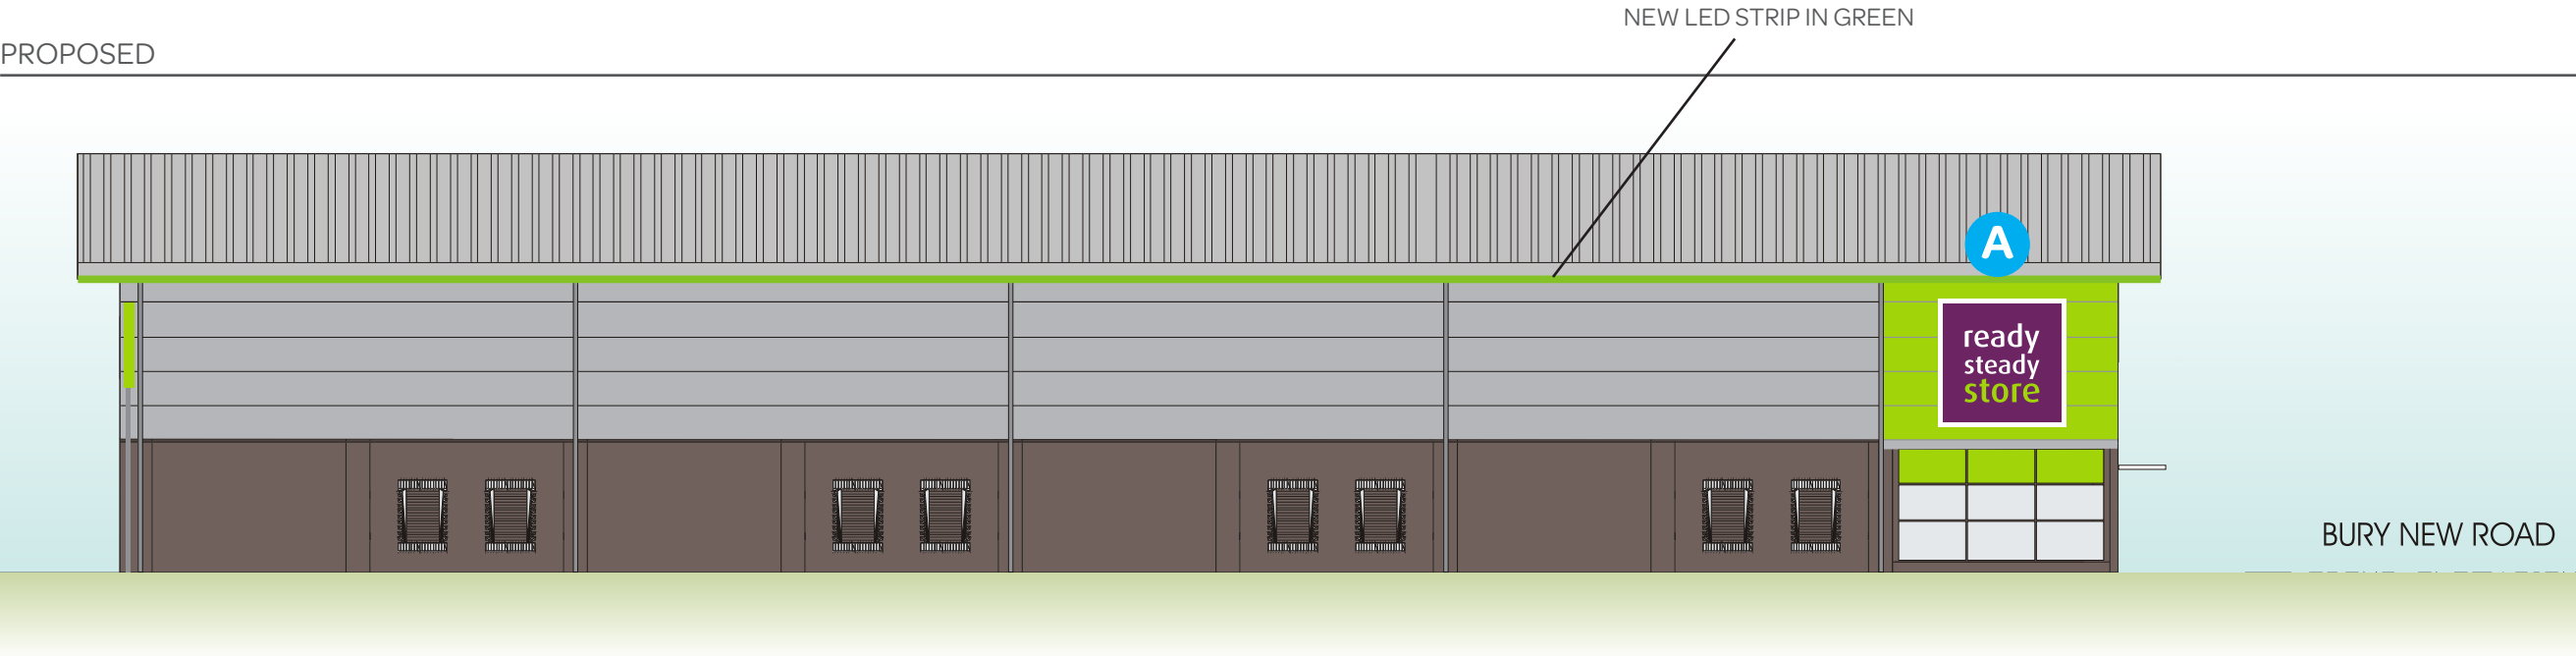

SIGN A
EXTRUDED ALUMINIUM FLEX BOX SPRAYED SATIN WHITE
WITH DIGITALLY PRINTED PVC FLEX FACE. INTERNAL LEDS TO
ILLUMINATE TEXT AND WHITE BORDER ONLY
SIZE: 3500mm x 3500mm x 220mm
HEIGHT ABOVE GROUND: 4000mm
COLOURS: WHITE, PURPLE, GREEN
ILLUMINATION: INTERNAL LED, TEXT & WHITE BORDER ONLY
LUMINANCE : 300CDM²

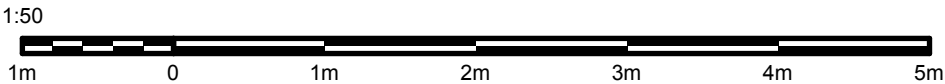

comments

amendments

no.	revision	date
A		08-02-21
B		
C	sign F uodate	19-04-21
D		
E		
F		
G		
H		
I		
J		

HUDSON sign solutions

client
READY STEADY STORE

project
MANCHESTER CENTRAL

title
PLANNING PACK

job number


date	designer
08-02-21	OG

project manager
OG


scale
AS SHOWN @ A3

SCALE APPLIES TO AN ORIGINAL COPY ON A3 TEMPLATE SHEET ONLY
THIS DRAWING AND ANY ASSOCIATED DESIGN COPY RIGHT IS RESERVED BY HUDSON SIGN SOLUTIONS AND THIS DOCUMENT IS ISSUED ON CONDITION THAT IT IS NOT COPIED, AMENDED OR DISCLOSED IN ANY WAY BY OR TO ANY UNAUTHORIZED PERSONS WITHOUT THE PRIOR CONSENT IN WRITING OF HUDSON SIGN SOLUTIONS.
ALL DIMENSIONS ARE IN THE MILLIMETERS UNLESS OTHERWISE STATED.
DIMENSIONS ON SITE AND ALL EQUIPMENT SIZES TO BE VERIFIED PRIOR TO WORK COMMENCING.


EXISTING

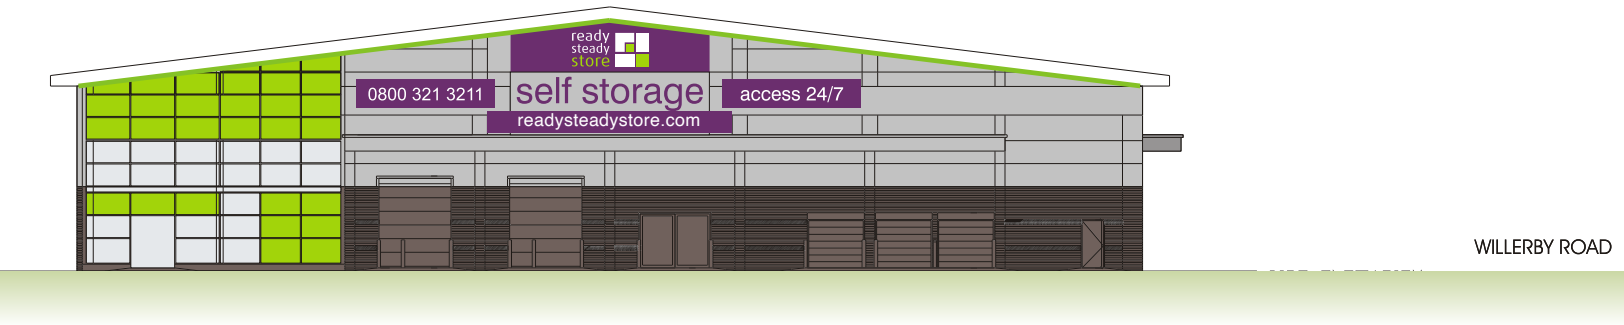

PROPOSED


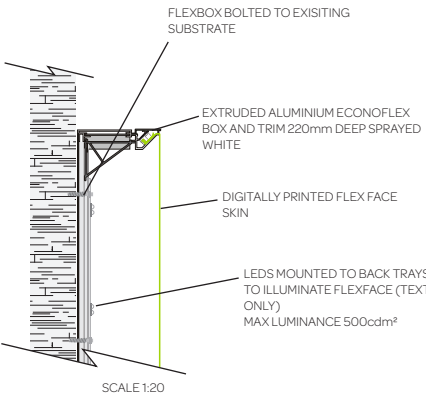


SIGN B
EXTRUDED ALUMINIUM FLEX BOX SPRAYED SATIN WHITE
WITH DIGITALLY PRINTED PVC FLEX FACE. INTERNAL LEDS TO
ILLUMINATE TEXT AND WHITE BORDER ONLY
SIZE: 3500mm x 3500mm x 220mm
HEIGHT ABOVE GROUND: 4000mm
COLOURS: WHITE, PURPLE, GREEN
ILLUMINATION: INTERNAL LED, TEXT & WHITE BORDER ONLY
LUMINANCE : 300CDM²

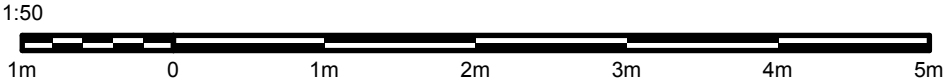

comments		
amendments		
no.	revision	date
A		08-02-21
B		
C	sign F uodate	19-04-21
D		
E		
F		
G		
H		
I		
J		
		
client READY STEADY STORE		
project MANCHESTER CENTRAL		
title PLANNING PACK		
job number		
date	designer	
08-02-21	OG	
project manager OG		
scale AS SHOWN @ A3		
SCALE APPLIES TO AN ORIGINAL COPY ON A3 TEMPLATE SHEET ONLY		
THIS DRAWING AND ANY ASSOCIATED DESIGN COPY, RIGHT IS RESERVED BY HUDSON SIGN SOLUTIONS AND THIS DOCUMENT IS ISSUED ON CONDITION THAT IT IS NOT COPIED, AMENDED OR DISCLOSED IN ANY WAY BY OR TO ANY UNAUTHORIZED PERSONS WITHOUT THE PRIOR CONSENT IN WRITING OF HUDSON SIGN SOLUTIONS.		
ALL DIMENSIONS ARE IN THE MILLIMETERS UNLESS OTHERWISE STATED.		
DIMENSIONS ON SITE AND ALL EQUIPMENT SIZES TO BE VERIFIED PRIOR TO WORK COMMENCING.		

EXISTING

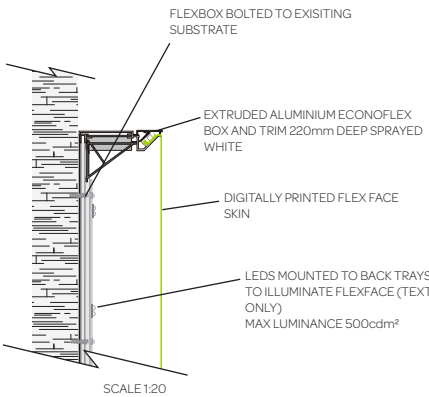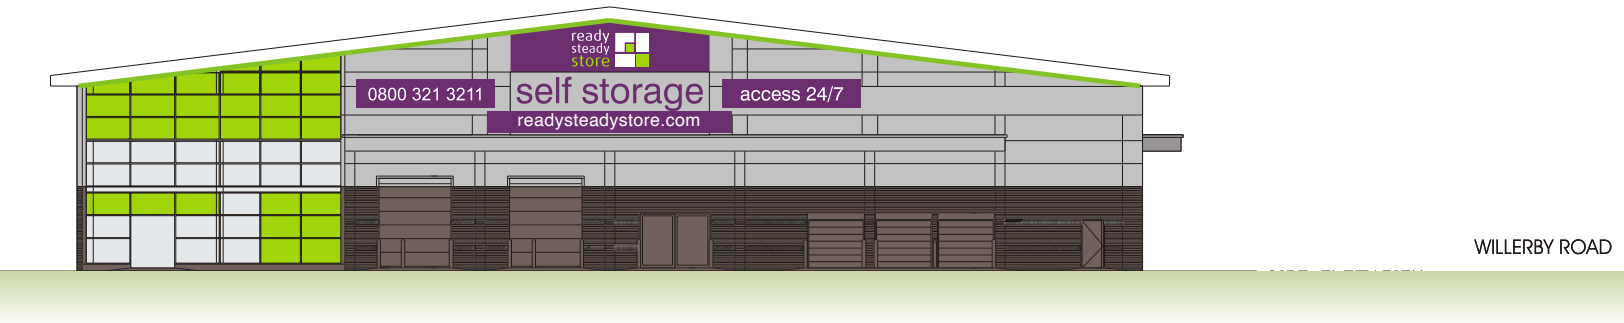

SIGN C
EXTRUDED ALUMINIUM FLEX BOX SPRAYED SATIN WHITE WITH DIGITALLY PRINTED PVC FLEX FACE. INTERNAL LEDS TO ILLUMINATE TEXT AND WHITE BORDER ONLY
SIZE: 16000mm x 3500mm x 220mm
HEIGHT ABOVE GROUND: 5000mm
COLOURS: WHITE, PURPLE, GREEN, RED
ILLUMINATION: INTERNAL LED, TEXT & WHITE BORDER ONLY
LUMINANCE : 300CDM²



PROPOSED



comments

amendments

no.	revision	date
A		08-02-21
B		
C	sign F uodate	19-04-21
D		
E		
F		
G		
H		
I		
J		



client
READY STEADY STORE

project
MANCHESTER CENTRAL

title
PLANNING PACK

job number

date
08-02-21


designer
OG

project manager
OG



scale
AS SHOWN @ A3

SCALE APPLIES TO AN ORIGINAL COPY ON A3 TEMPLATE SHEET ONLY
THIS DRAWING AND ANY ASSOCIATED DESIGN COPY, RIGHT IS RESERVED BY HUDSON SIGN SOLUTIONS AND THIS DOCUMENT IS ISSUED ON CONDITION THAT IT IS NOT COPIED, AMENDED OR DISCLOSED IN ANY WAY BY OR TO ANY UNAUTHORIZED PERSONS WITHOUT THE PRIOR CONSENT IN WRITING OF HUDSON SIGN SOLUTIONS.
ALL DIMENSIONS ARE IN THE MILLIMETERS UNLESS OTHERWISE STATED.
DIMENSIONS ON SITE AND ALL EQUIPMENT SIZES TO BE VERIFIED PRIOR TO WORK COMMENCING.


EXISTING

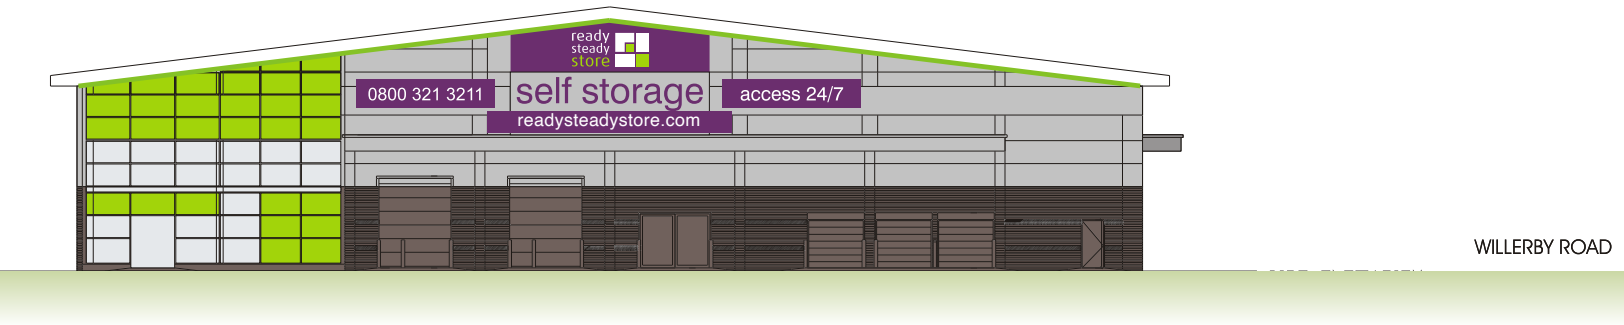

PROPOSED

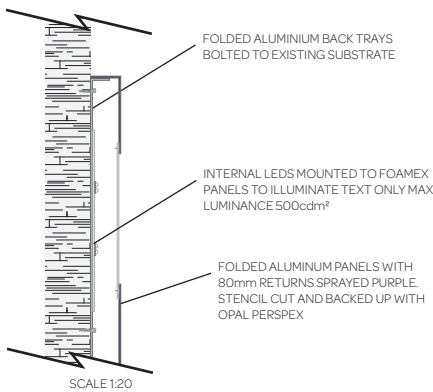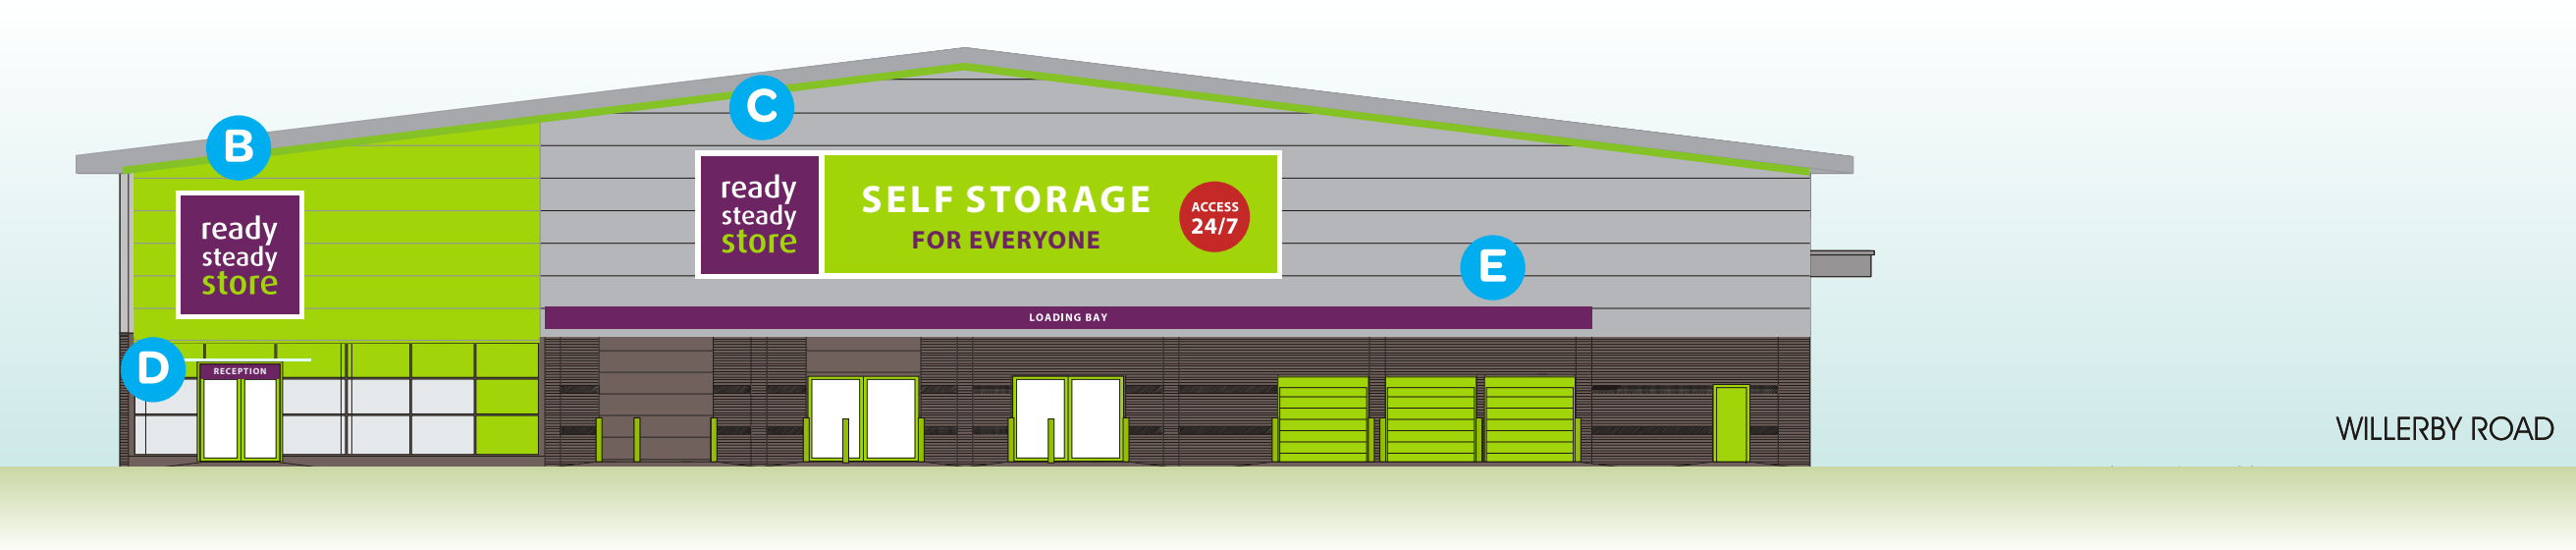

SIGN D
STENCIL CUT AND FOLDED ALUMINUM PANEL WITH 80mm RETURNS SPRAYED PURPLE BS 24 C 39 STENCIL CUT TEXT BACKED UP WITH OPAL PERSPEX. BACK TRAY TO SUIT WITH SET OF LEDS INSTALLED INTERNALLY TO IULLUMINATE STENCIL CUT TEXT
SIZE: 2500mm x 400mm x 80mm
HEIGHT ABOVE GROUND: 2500mm
COLOURS: WHITE, PURPLE
ILLUMINATION: INTERNAL LED, TEXT ONLY
LUMINANCE : 300CDM²

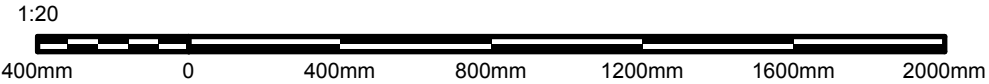

comments

amendments

no.	revision	date
A		08-02-21
B		
C	sign F uodate	19-04-21
D		
E		
F		
G		
H		
I		
J		



client
READY STEADY STORE

project
MANCHESTER CENTRAL

title
PLANNING PACK

job number

date
08-02-21


designer
OG

project manager
OG



scale
AS SHOWN @ A3

SCALE APPLIES TO AN ORIGINAL COPY ON A3 TEMPLATE SHEET ONLY
THIS DRAWING AND ANY ASSOCIATED DESIGN COPY, RIGHT IS RESERVED BY HUDSON SIGN SOLUTIONS AND THIS DOCUMENT IS ISSUED ON CONDITION THAT IT IS NOT COPIED, AMENDED OR DISCLOSED IN ANY WAY BY OR TO ANY UNAUTHORIZED PERSONS WITHOUT THE PRIOR CONSENT IN WRITING OF HUDSON SIGN SOLUTIONS.
ALL DIMENSIONS ARE ARE IN THE MILLIMETERS UNLESS OTHERWISE STATED.
DIMENSIONS ON SITE AND ALL EQUIPMENT SIZES TO BE VERIFIED PRIOR TO WORK COMMENCING.


EXISTING

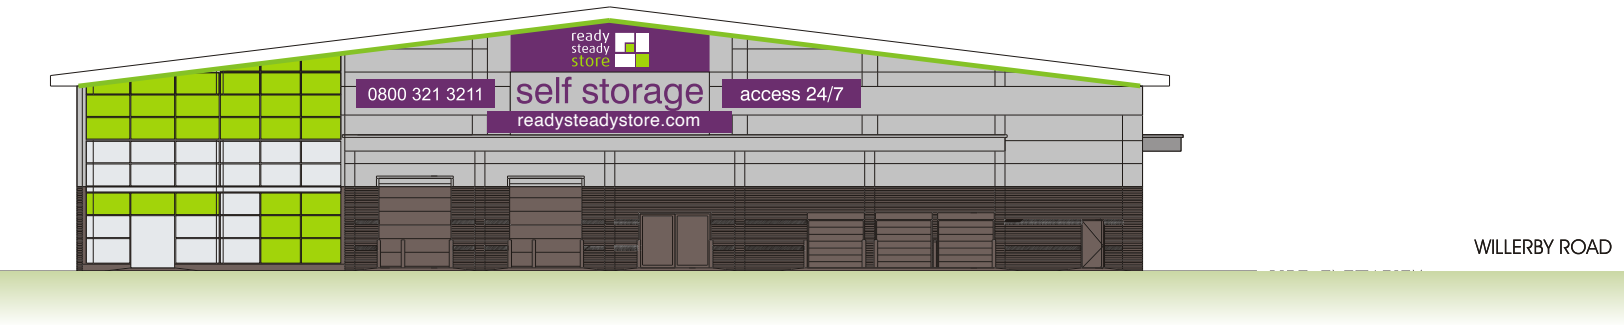

PROPOSED

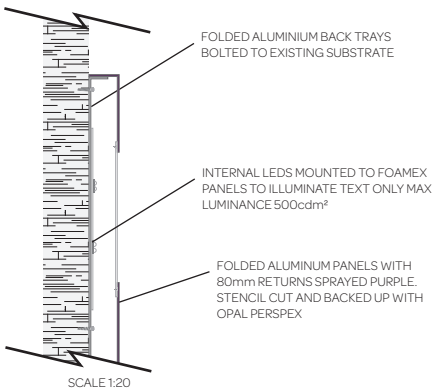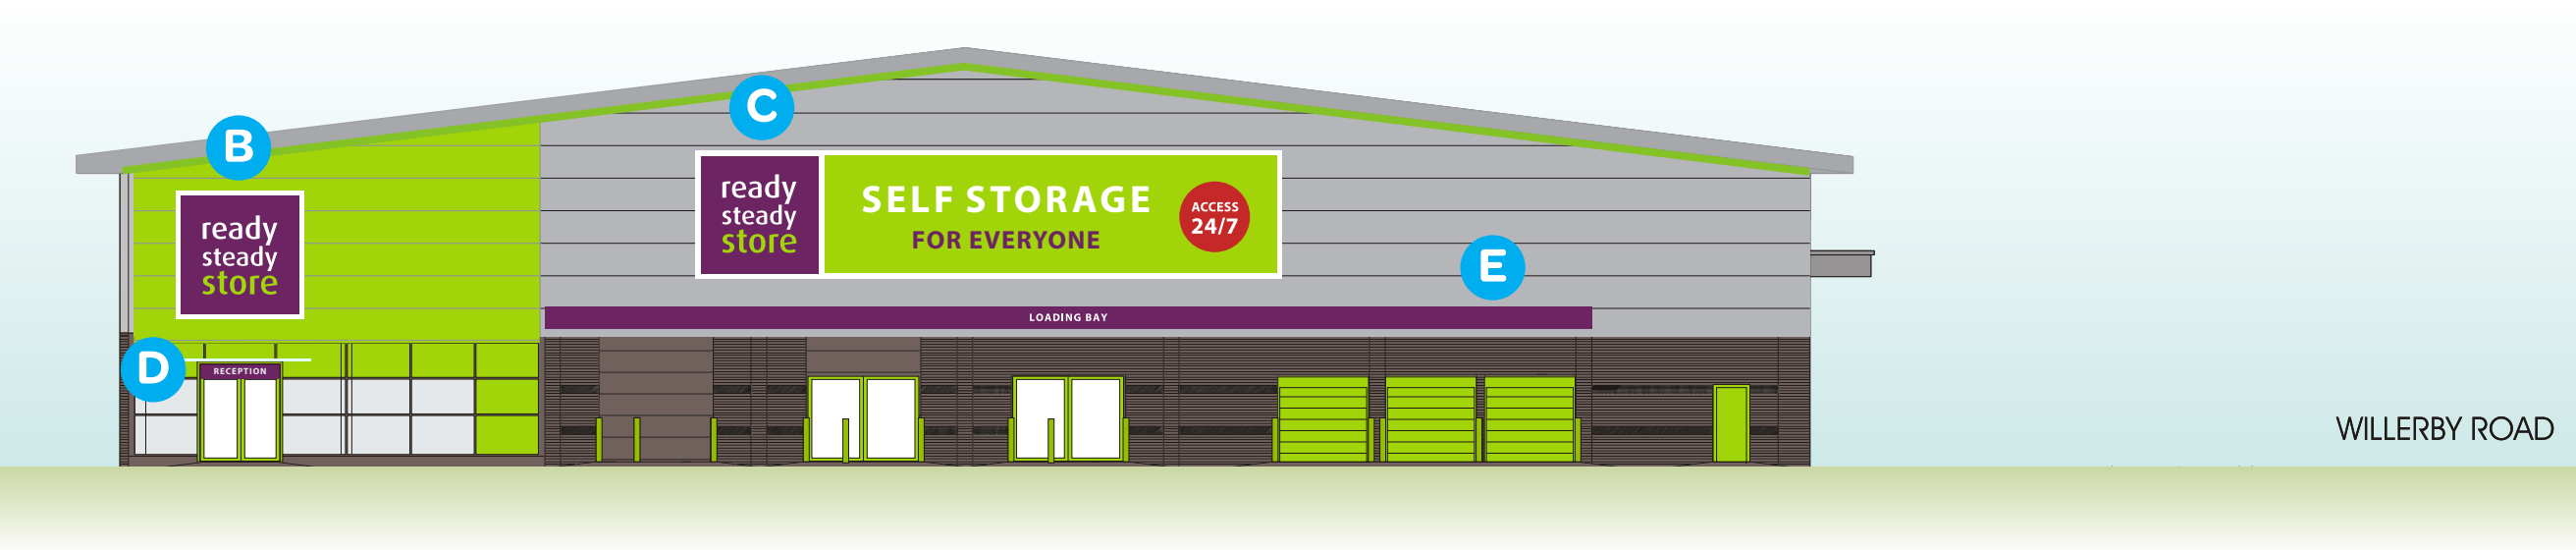

SIGN E
STENCIL CUT AND FOLDED ALUMINUM PANELS WITH 80mm RETURNS SPRAYED PURPLE BS 24 C 39 STENCIL CUT TEXT BACKED UP WITH OPAL PERSPEX. BACK TRAY TO SUIT WITH SET OF LEDS INSTALLED INTERNALLY TO IULLUMINATE STENCIL CUT TEXT.
SIZE: 22000mm x 460mm x 80mm
HEIGHT ABOVE GROUND:3500mm
COLOURS: WHITE, PURPLE
ILLUMINATION: INTERNAL LED, TEXT ONLY
LUMINANCE : 300CDM²

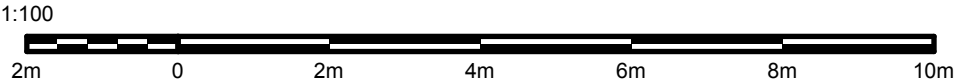

comments

amendments

no.	revision	date
A		08-02-21
B		
C	sign F uodate	19-04-21
D		
E		
F		
G		
H		
I		
J		



client
READY STEADY STORE

project
MANCHESTER CENTRAL

title
PLANNING PACK

job number

date
08-02-21


designer
OG

project manager
OG



scale
AS SHOWN @ A3

SCALE APPLIES TO AN ORIGINAL COPY ON A3 TEMPLATE SHEET ONLY
THIS DRAWING AND ANY ASSOCIATED DESIGN COPY, RIGHT IS RESERVED BY HUDSON SIGN SOLUTIONS AND THIS DOCUMENT IS ISSUED ON CONDITION THAT IT IS NOT COPIED, AMENDED OR DISCLOSED IN ANY WAY BY OR TO ANY UNAUTHORIZED PERSONS WITHOUT THE PRIOR CONSENT IN WRITING OF HUDSON SIGN SOLUTIONS.
ALL DIMENSIONS ARE IN THE MILLIMETERS UNLESS OTHERWISE STATED.
DIMENSIONS ON SITE AND ALL EQUIPMENT SIZES TO BE VERIFIED PRIOR TO WORK COMMENCING.


EXISTING

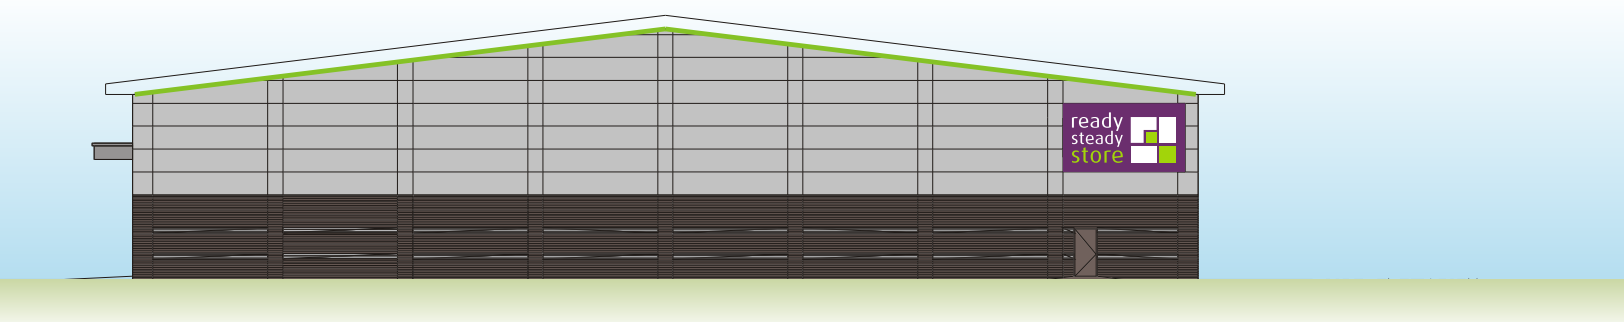

PROPOSED

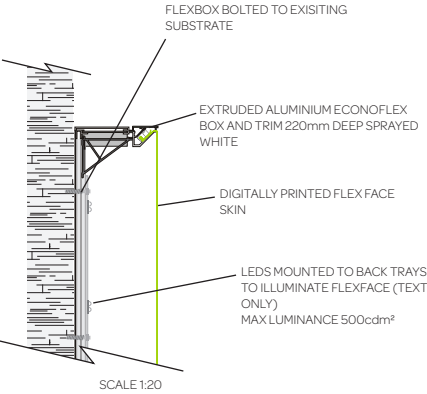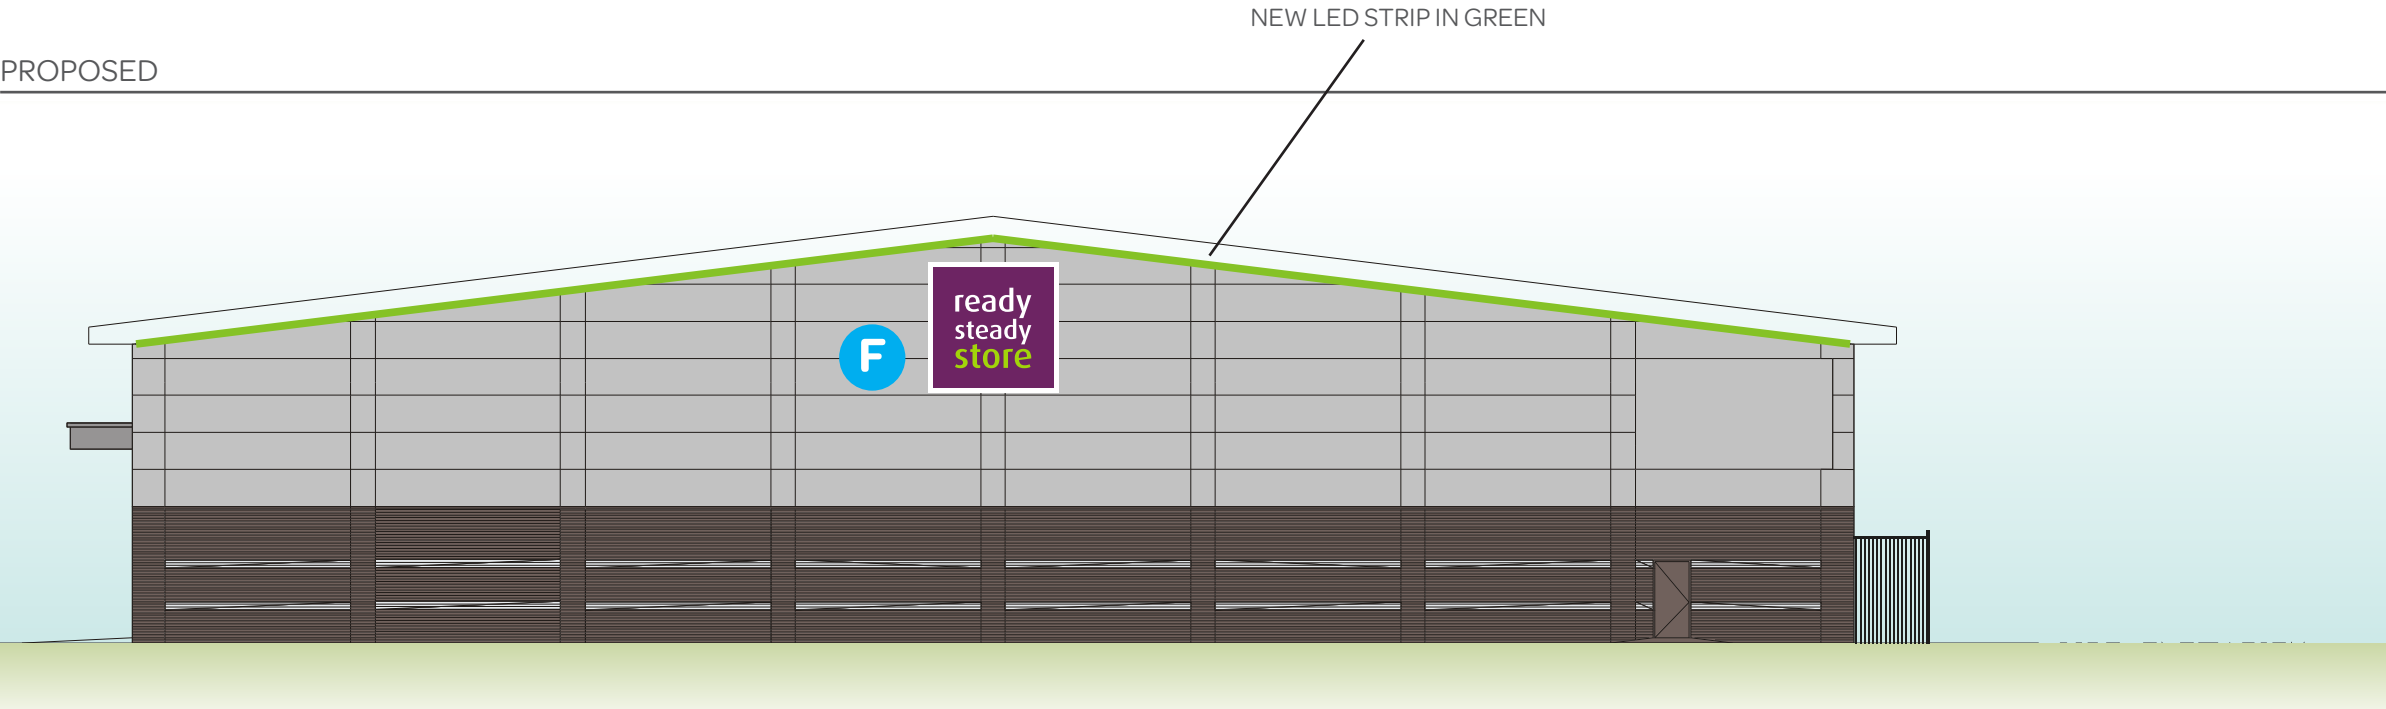

SIGN F
EXTRUDED ALUMINIUM FLEX BOX SPRAYED SATIN WHITE
WITH DIGITALLY PRINTED PVC FLEX FACE. INTERNAL LEDS TO
ILLUMINATE TEXT AND WHITE BORDER ONLY
SIZE: 3500mm x 3500mm x 220mm
HEIGHT ABOVE GROUND: 8000mm
COLOURS: WHITE, PURPLE, GREEN
ILLUMINATION: INTERNAL LED, TEXT & WHITE BORDER ONLY
LUMINANCE : 300CDM²

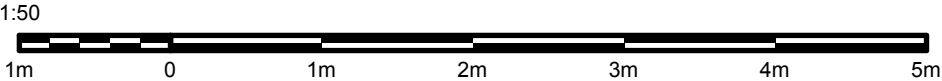

comments

amendments

no.	revision	date
A		08-02-21
B		
C	sign F uodate	19-04-21
D		
E		
F		
G		
H		
I		
J		



client
READY STEADY STORE

project
MANCHESTER CENTRAL

title
PLANNING PACK

job number

date
08-02-21

designer
OG

project manager
OG

scale
AS SHOWN @ A3


SCALE APPLIES TO AN ORIGINAL COPY ON A3
TEMPLATE SHEET ONLY
THIS DRAWING AND ANY ASSOCIATED DESIGN COPY
RIGHT IS RESERVED BY HUDSON SIGN SOLUTIONS
AND THIS DOCUMENT IS ISSUED ON CONDITION THAT
IT IS NOT COPIED, AMENDED OR DISCLOSED
IN ANY WAY BY OR TO ANY UNAUTHORIZED PERSONS
WITHOUT THE PRIOR CONSENT IN WRITING
OF HUDSON SIGN SOLUTIONS.
ALL DIMENSIONS ARE IN THE MILLIMETERS
UNLESS OTHERWISE STATED.
DIMENSIONS ON SITE AND ALL EQUIPMENT SIZES TO
BE VERIFIED PRIOR TO WORK COMMENCING.

EXISTING





SIGN G
EXISTING TOTEM SIGN TO HAVE PANELS REMOVED AND REPLACED WITH NEW STENCIL CUT AND FOLDED PANELS SPRAYED GREEN BS 12 E 53. STENCIL CUT AREAS BACKED WITH OPAL PERSPEX. DIGITALLY PRINTED VINYL APPLIED TO FACE OF LOWER PANELS.
LOGO TO BE EXTRUDED SLIMLINE FLEX BOX SPRAYED WHITE WITH DIGITALLY PRINTED PVC FLEX FACE. INTERNAL LEDS TO ILLUMINATE WHOLE OF LOGO AND STENCIL CUT AREAS ON PANELS.
SIZE: 2670mm x 9000mm x 350mm
HEIGHT ABOVE GROUND: FROM GROUND
COLOURS: WHITE, PURPLE, GREEN, RED
ILLUMINATION: INTERNAL LED, TEXT & LOGO ONLY
LUMINANCE : 300CDM²

PROPOSED

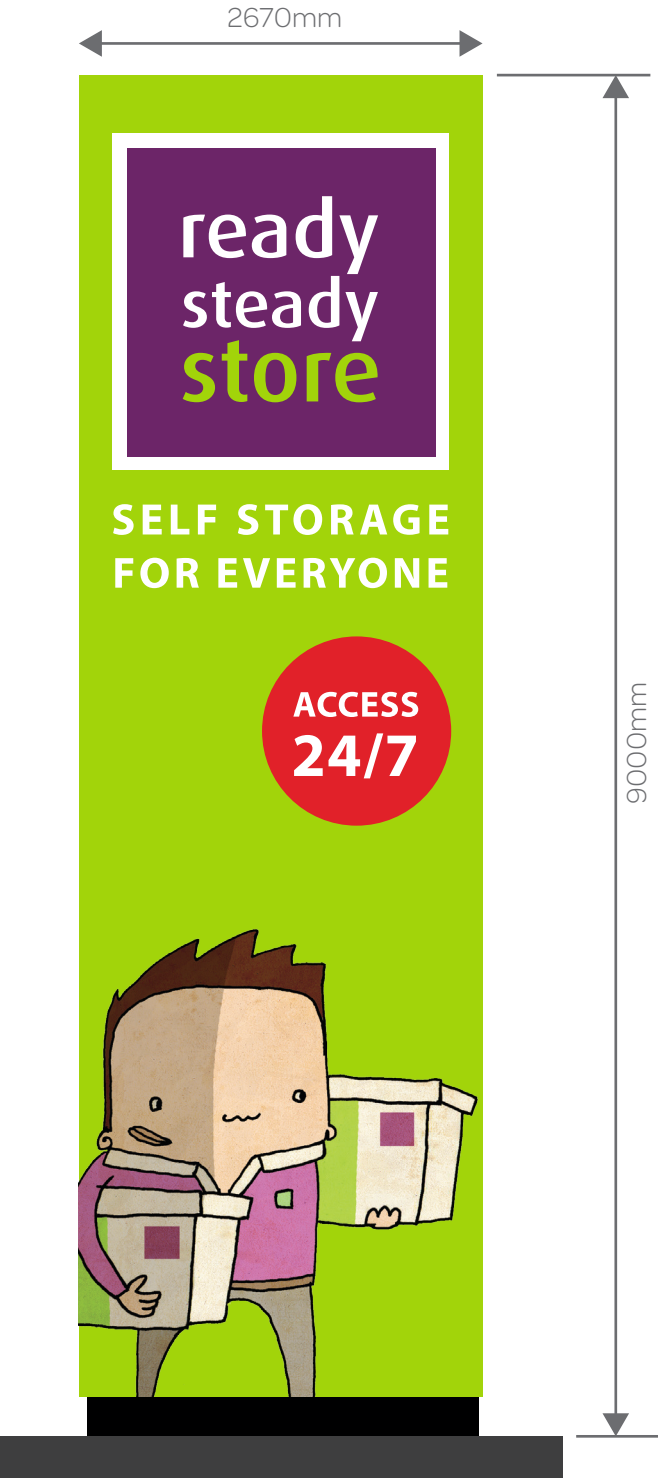



scale 1:50

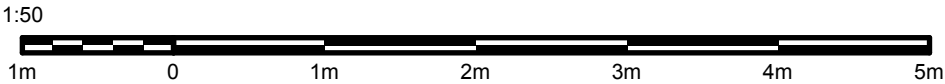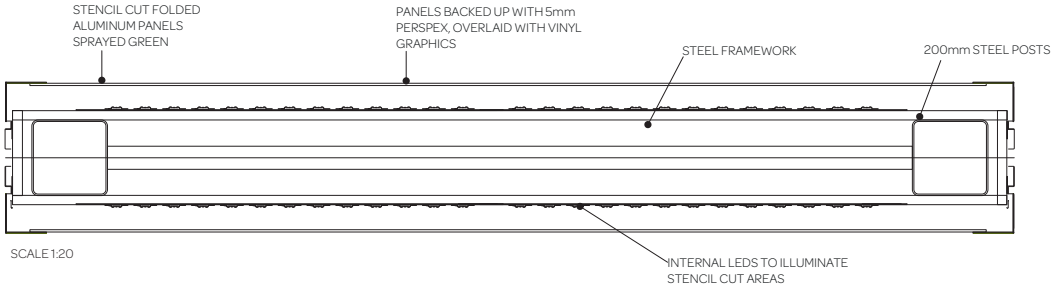

comments		
amendments		
no.	revision	date
A		08-02-21
B		
C	sign F uodate	19-04-21
D		
E		
F		
G		
H		
I		
J		
		
client		
READY STEADY STORE		
project		
MANCHESTER CENTRAL		
title		
PLANNING PACK		
job number		
date	designer	
08-02-21	OG	
project manager		
OG		
scale		
AS SHOWN @ A3		
SCALE APPLIES TO AN ORIGINAL COPY ON A3 TEMPLATE SHEET ONLY		
THIS DRAWING AND ANY ASSOCIATED DESIGN COPY, RIGHT IS RESERVED BY HUDSON SIGN SOLUTIONS AND THIS DOCUMENT IS ISSUED ON CONDITION THAT IT IS NOT COPIED, AMENDED OR DISCLOSED IN ANY WAY BY OR TO ANY UNAUTHORIZED PERSONS WITHOUT THE PRIOR CONSENT IN WRITING OF HUDSON SIGN SOLUTIONS.		
ALL DIMENSIONS ARE IN THE MILLIMETERS UNLESS OTHERWISE STATED.		
DIMENSIONS ON SITE AND ALL EQUIPMENT SIZES TO BE VERIFIED PRIOR TO WORK COMMENCING.		



OS Plan Black / White

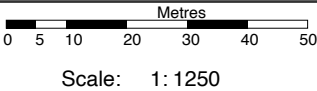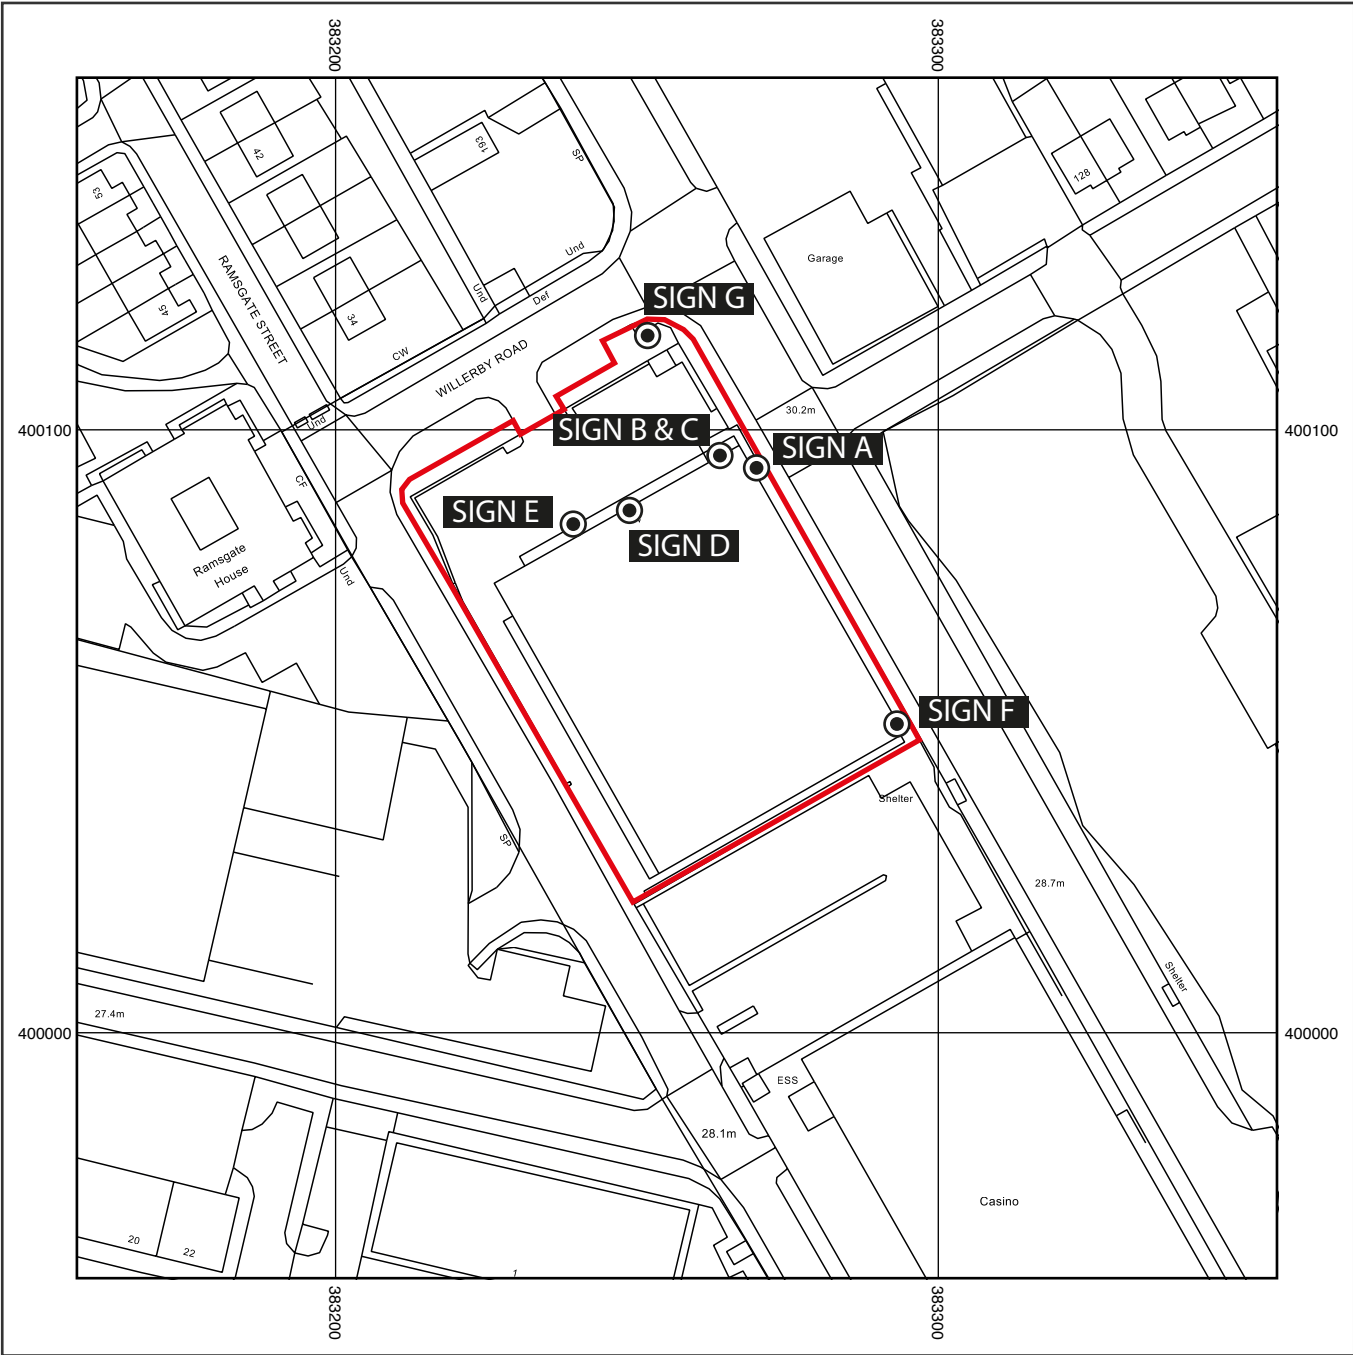

Supplied by: National Map Centre
License number: 100031961
Produced: 10/02/2021
Serial number: 14454

READY STEADY STORE STORAGE
1 WILLERBY ROAD
MANCHESTER
M8 9YG

Plot centre co-ordinates: 383256,400059
Download file:
Project name: hudson_willerbyrd

comments

amendments

no.	revision	date
A		08-02-21
B		
C	sign F uodate	19-04-21
D		
E		
F		
G		
H		
I		
J		



client
READY STEADY STORE

project
MANCHESTER CENTRAL

title
PLANNING PACK

job number

date
08-02-21

designer
OG

project manager
OG

scale
AS SHOWN @ A3

SCALE APPLIES TO AN ORIGINAL COPY ON A3
TEMPLATE SHEET ONLY.
THIS DRAWING AND ANY ASSOCIATED DESIGN COPY
RIGHT IS RESERVED BY HUDSON SIGN SOLUTIONS
AND THIS DOCUMENT IS ISSUED ON CONDITION THAT
IT IS NOT COPIED, AMENDED OR DISCLOSED
IN ANY WAY BY OR TO ANY UNAUTHORIZED PERSONS
WITHOUT THE PRIOR CONSENT IN WRITING
OF HUDSON SIGN SOLUTIONS.
ALL DIMENSIONS ARE IN THE MILLIMETERS
UNLESS OTHERWISE STATED.
DIMENSIONS ON SITE AND ALL EQUIPMENT SIZES TO
BE VERIFIED PRIOR TO WORK COMMENCING.