



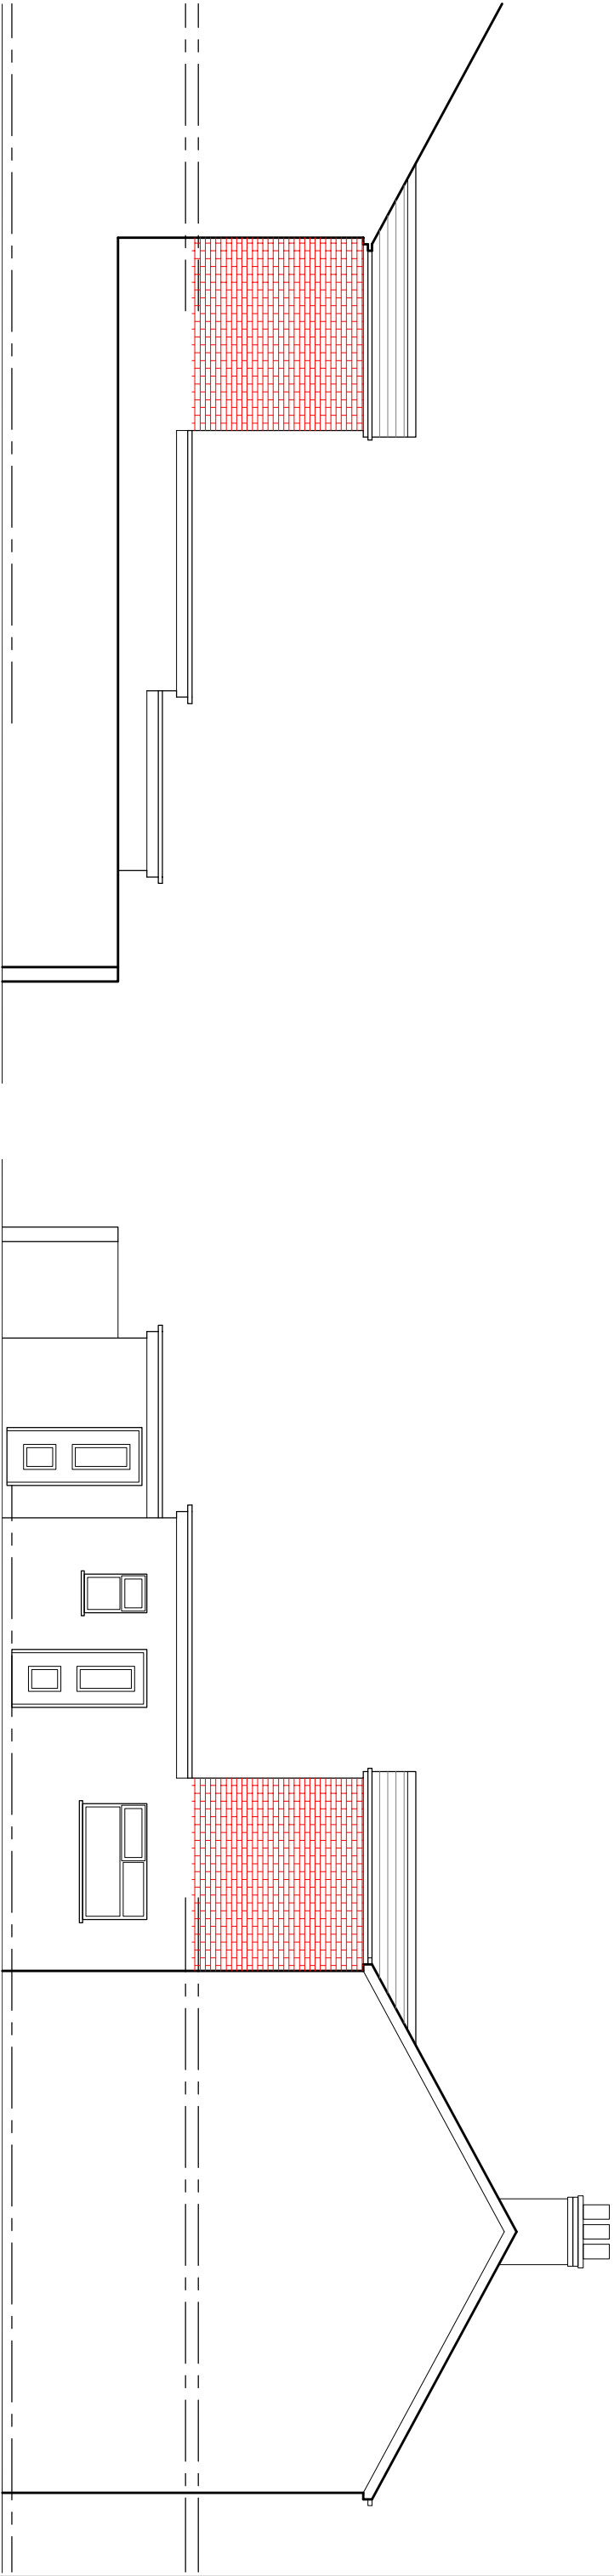

PROPOSED SIDE ELEVATION

PROPOSED SIDE ELEVATION

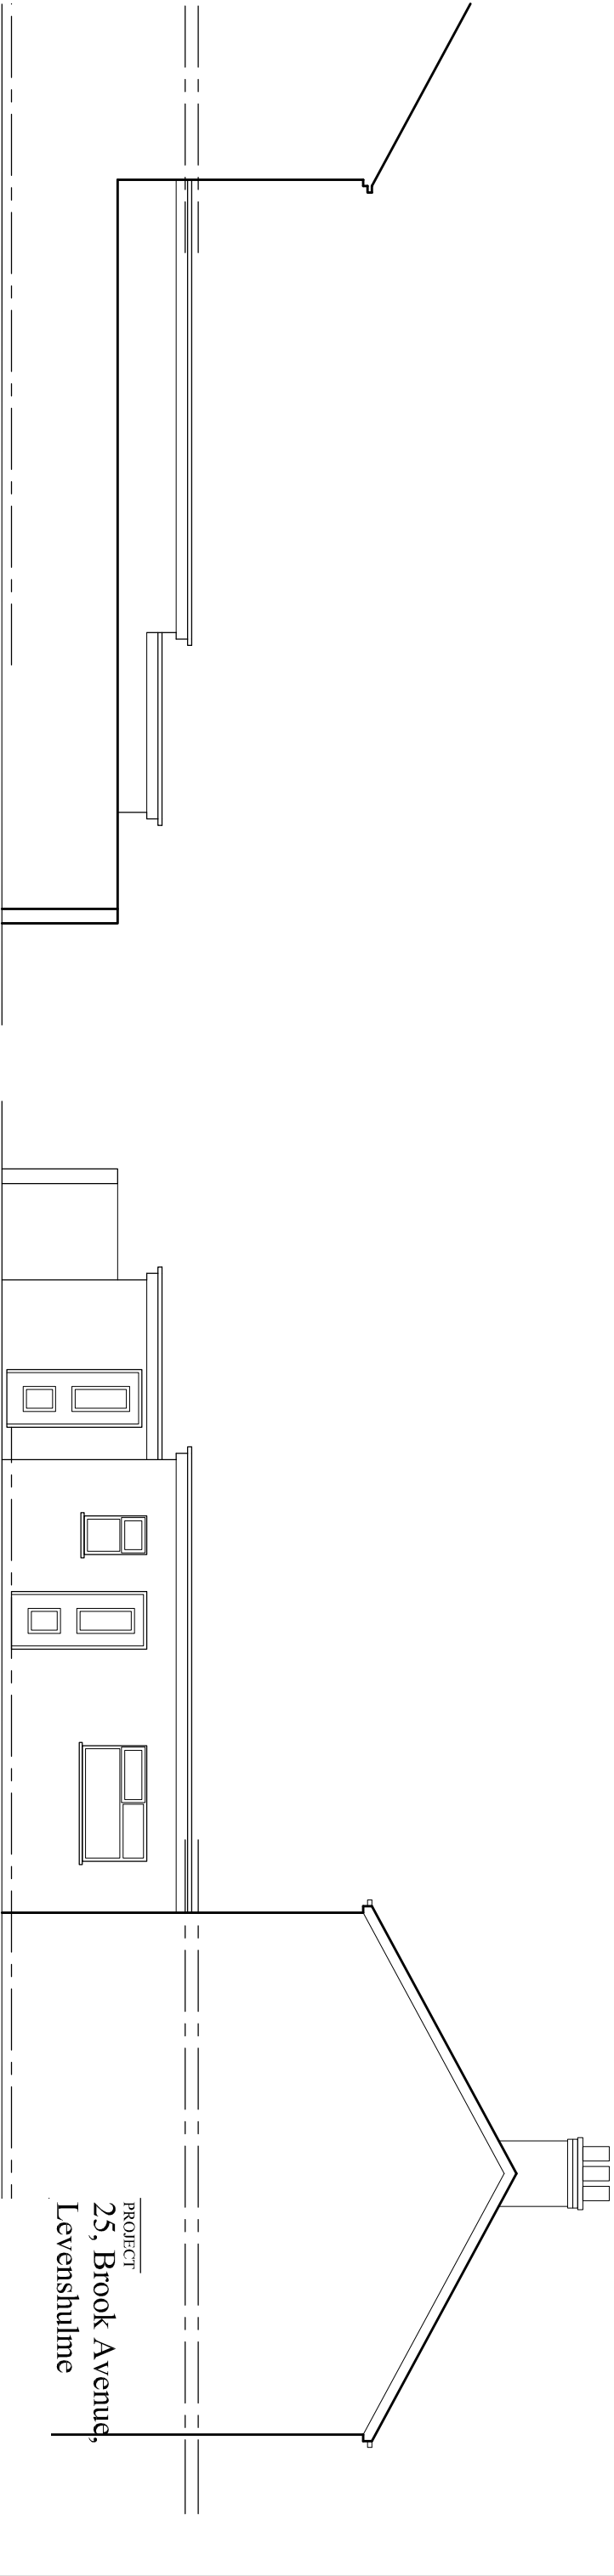

EXISTING SIDE ELEVATION

EXISTING SIDE ELEVATION

DRAWING TITLE
Elevation

PROJECT
25, Brook Avenue,
Levenshulme

SCALE
1:100@A3
DRAWN