
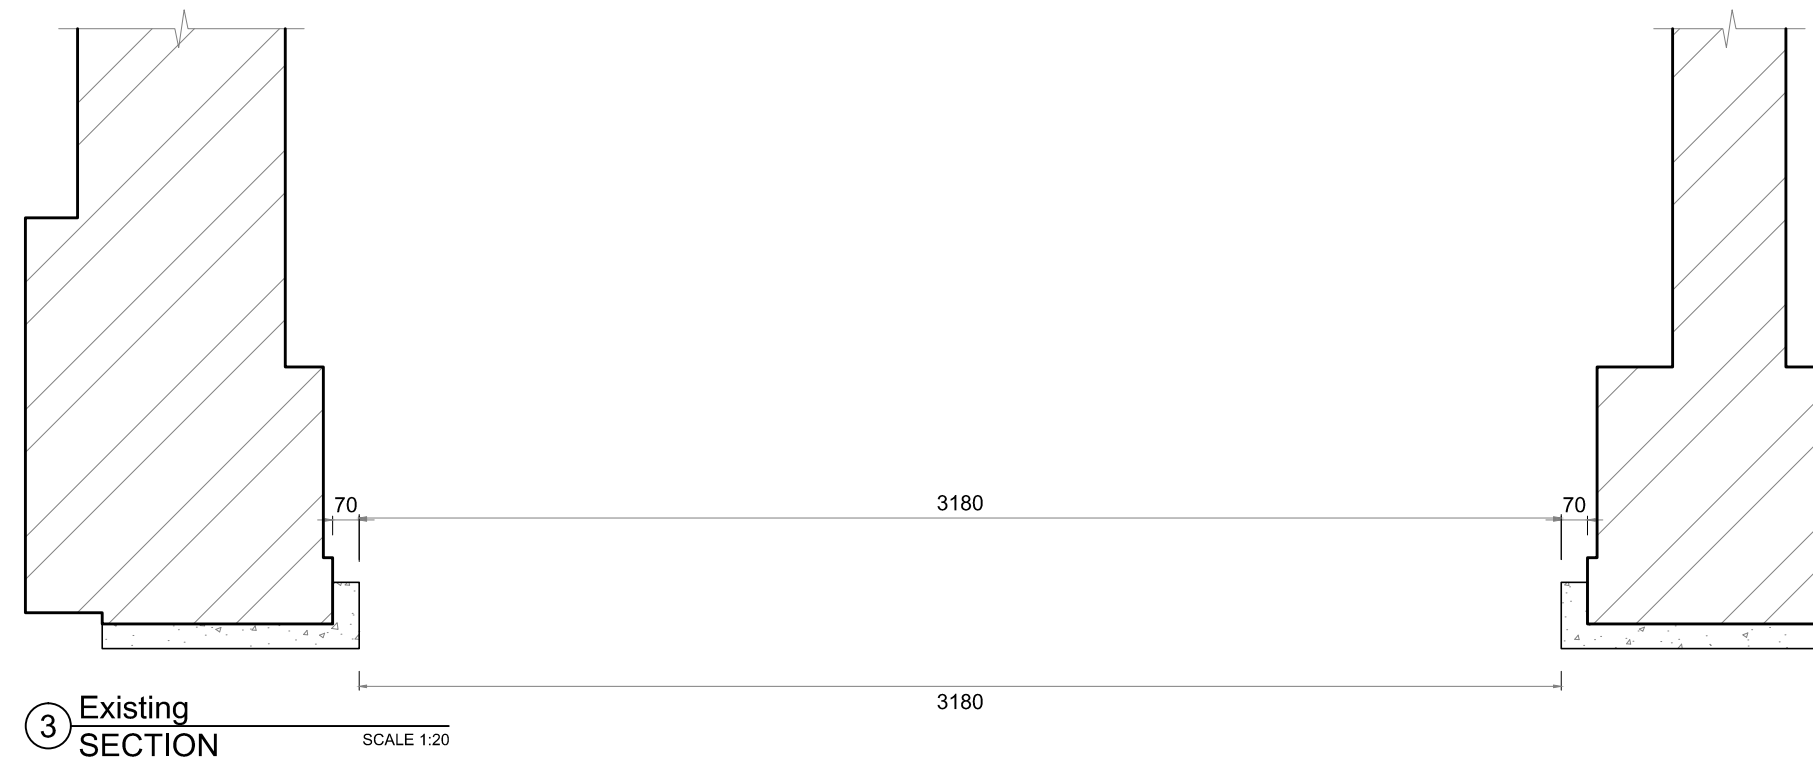
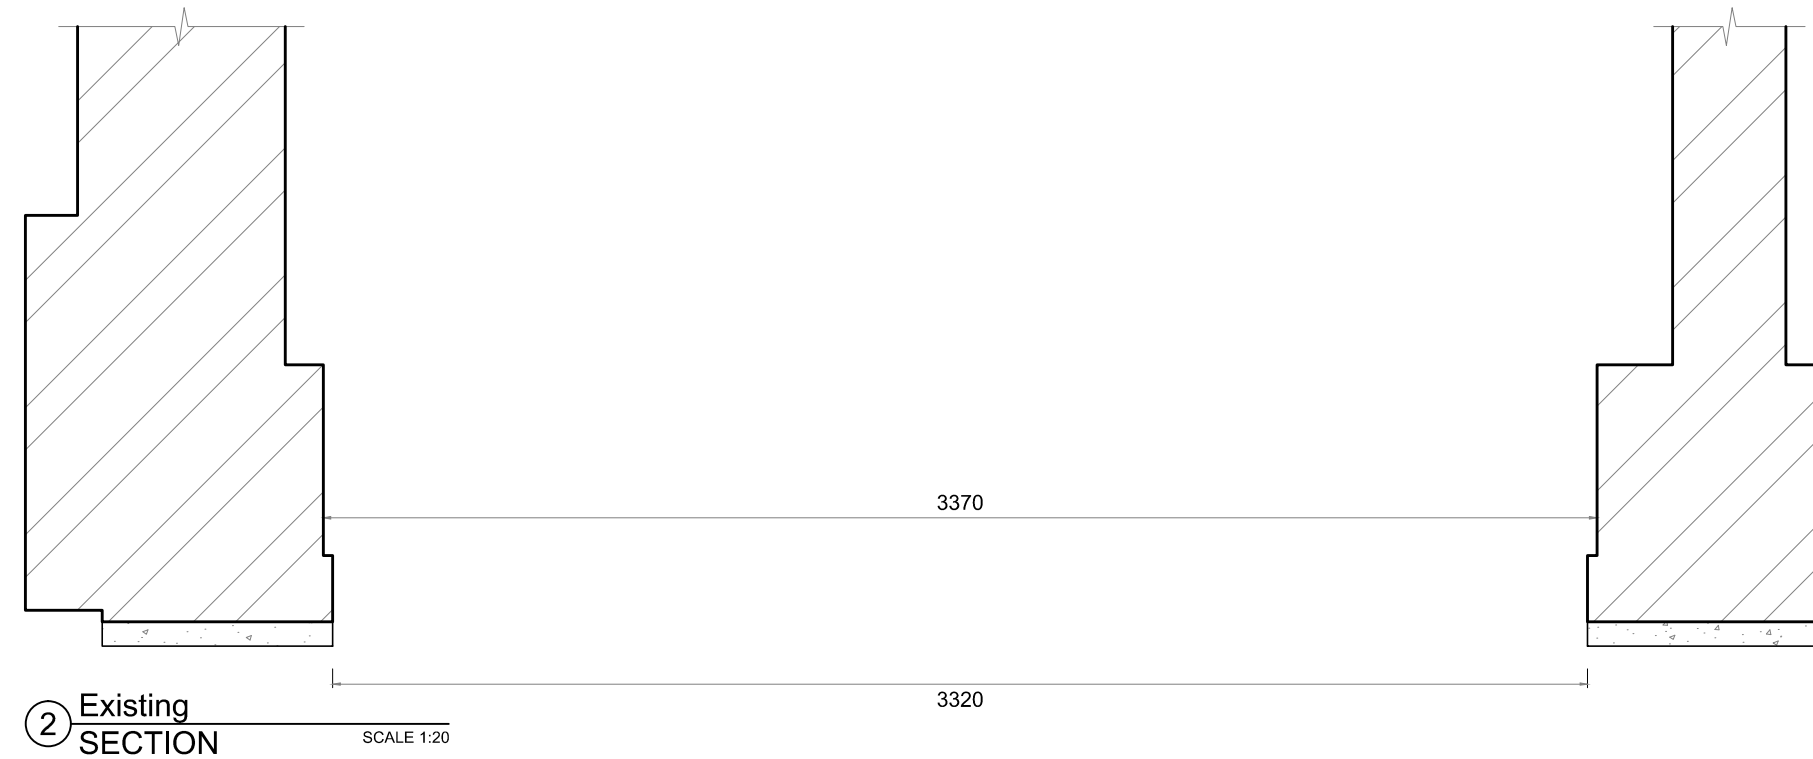
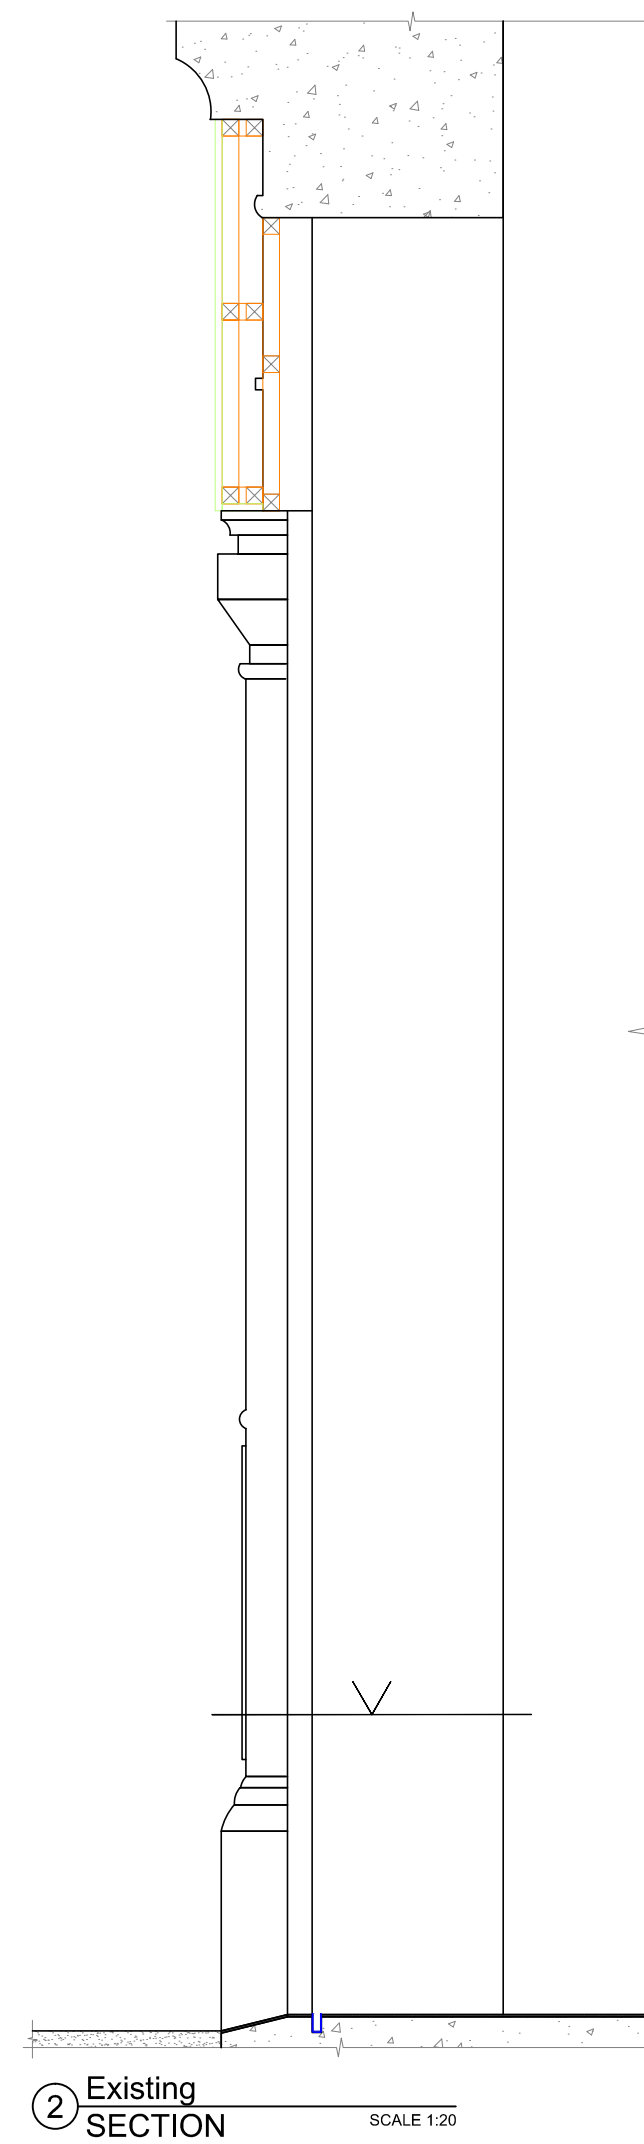


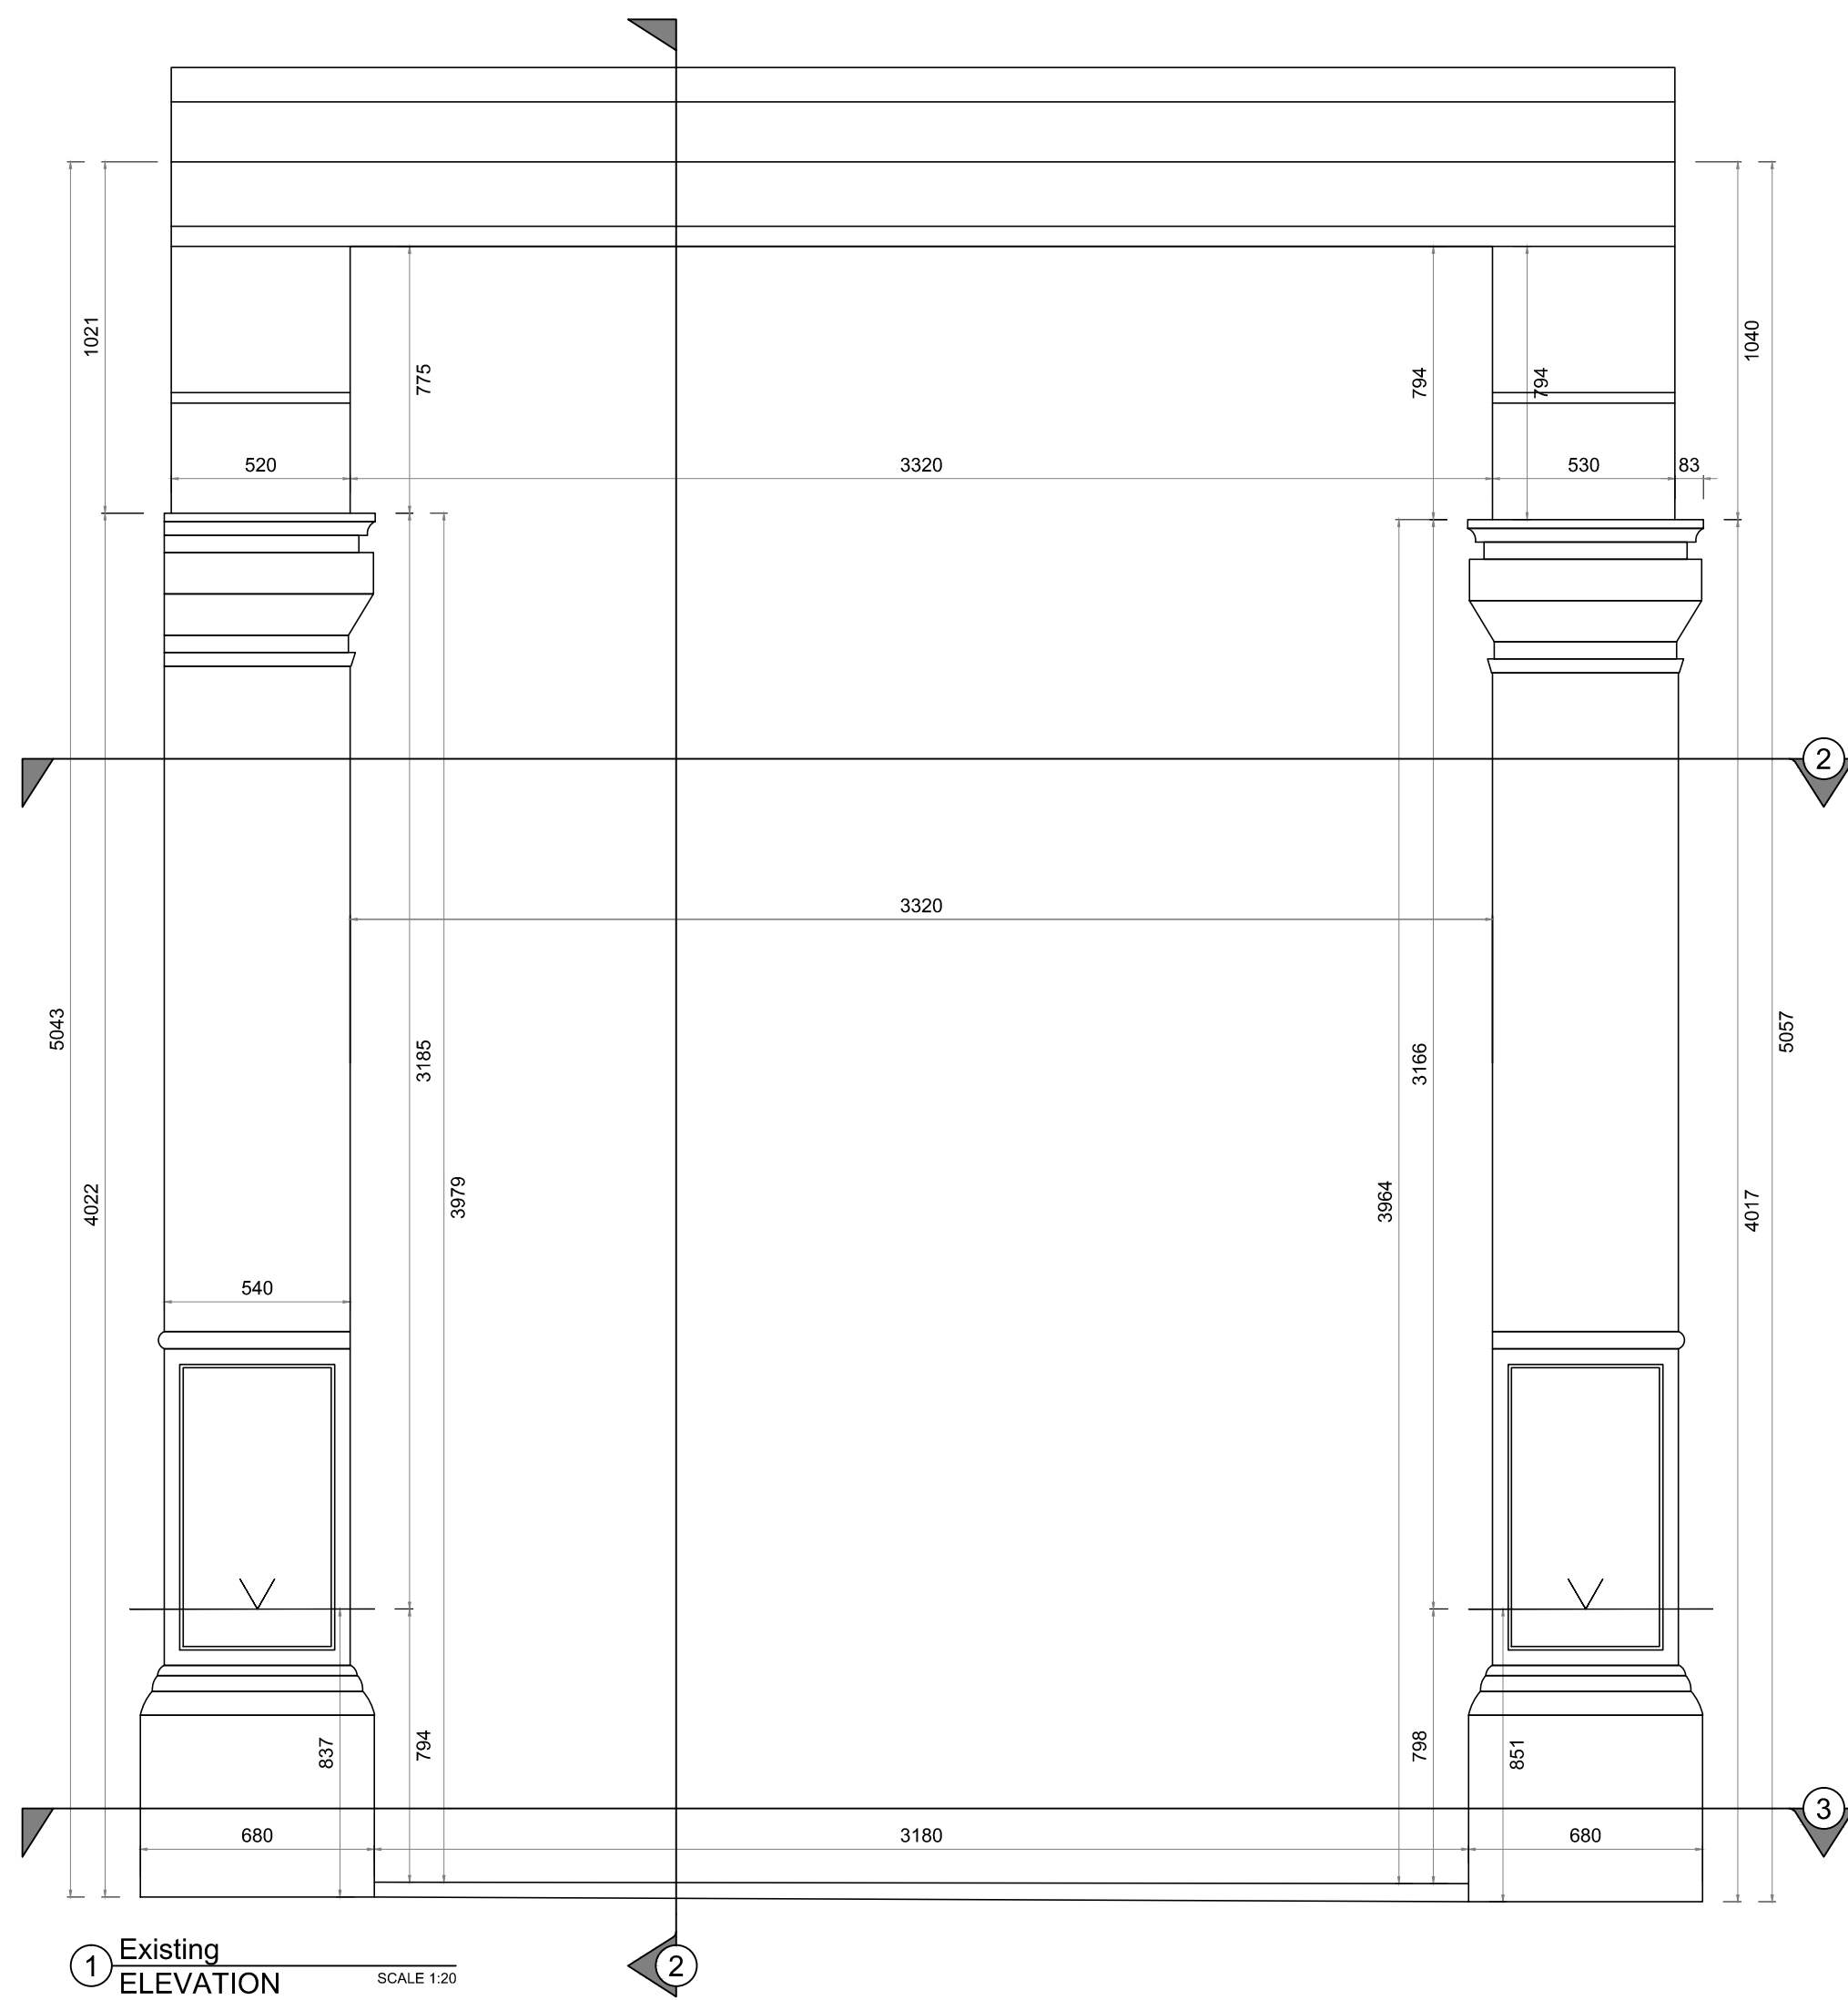

CHESHIRE CONTRACTS

SHOPFITTING LTD

CUSTOMER / PROJECT
No. 4 KING ST.
DTZ

DRAWING TITLE
EXISTING FRONTAGE
ELEVATION, SECTION, DETAIL

JOB No.
20179

DRAWING STATUS
PRELIMINARY

DRAWN BY
Karl Bee

DRAWING No.
001

REVISION
-



PROJECT MANAGER
Alan Smullen

DATE
18/01/2021

SCALE
As Indicated @ A1

Cheshire Contracts (Shopfitting) LTD
Imperial Works,
151 Bennett Street,
Ardwick,
Manchester,
M12 5BH

Tel: 0161 273 6253
Fax: 0161 274 3454
Email: cad@cheshire-contracts.co.uk










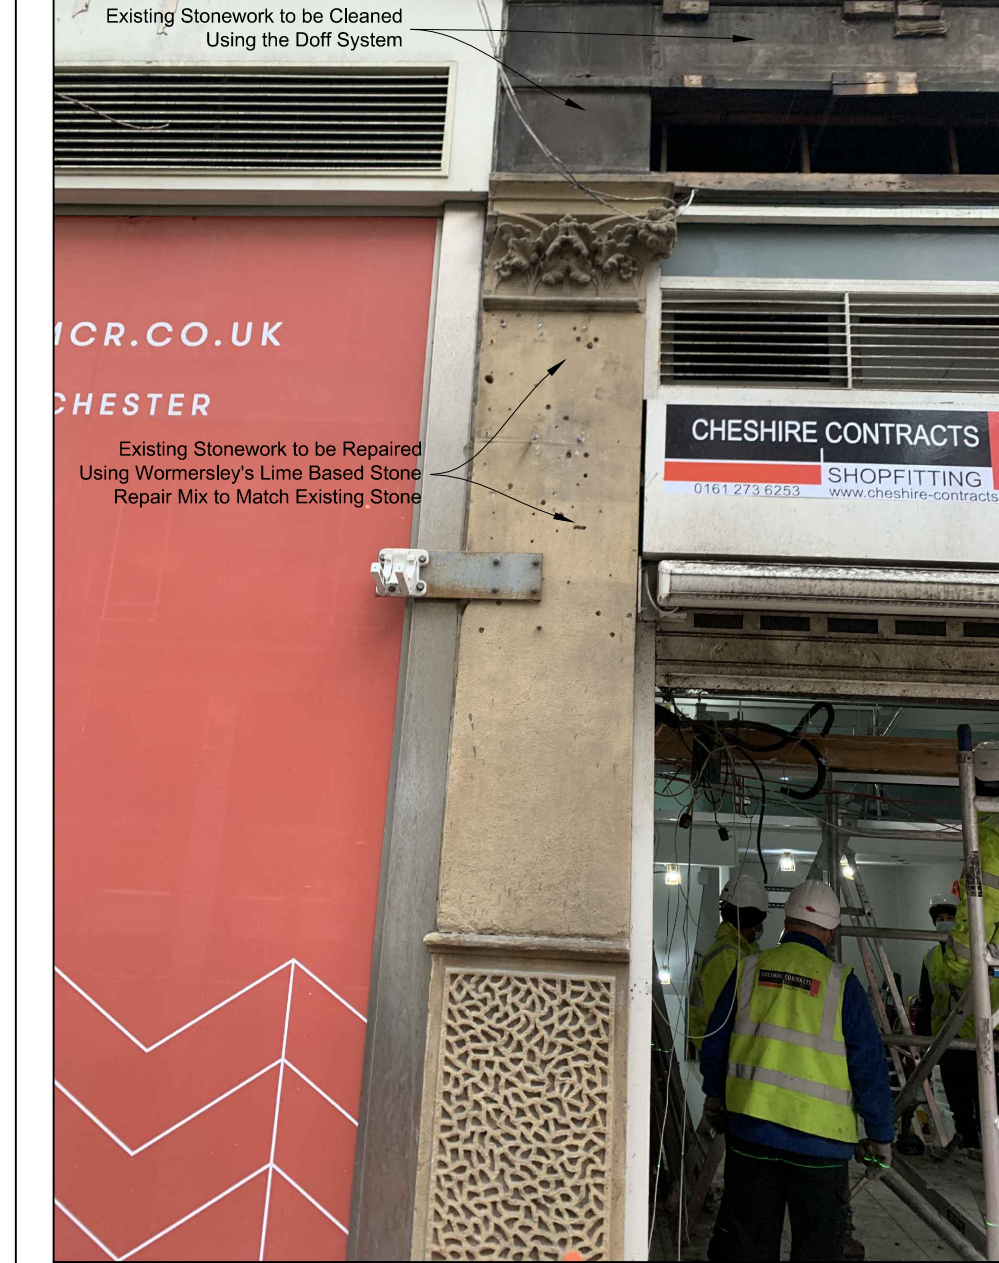
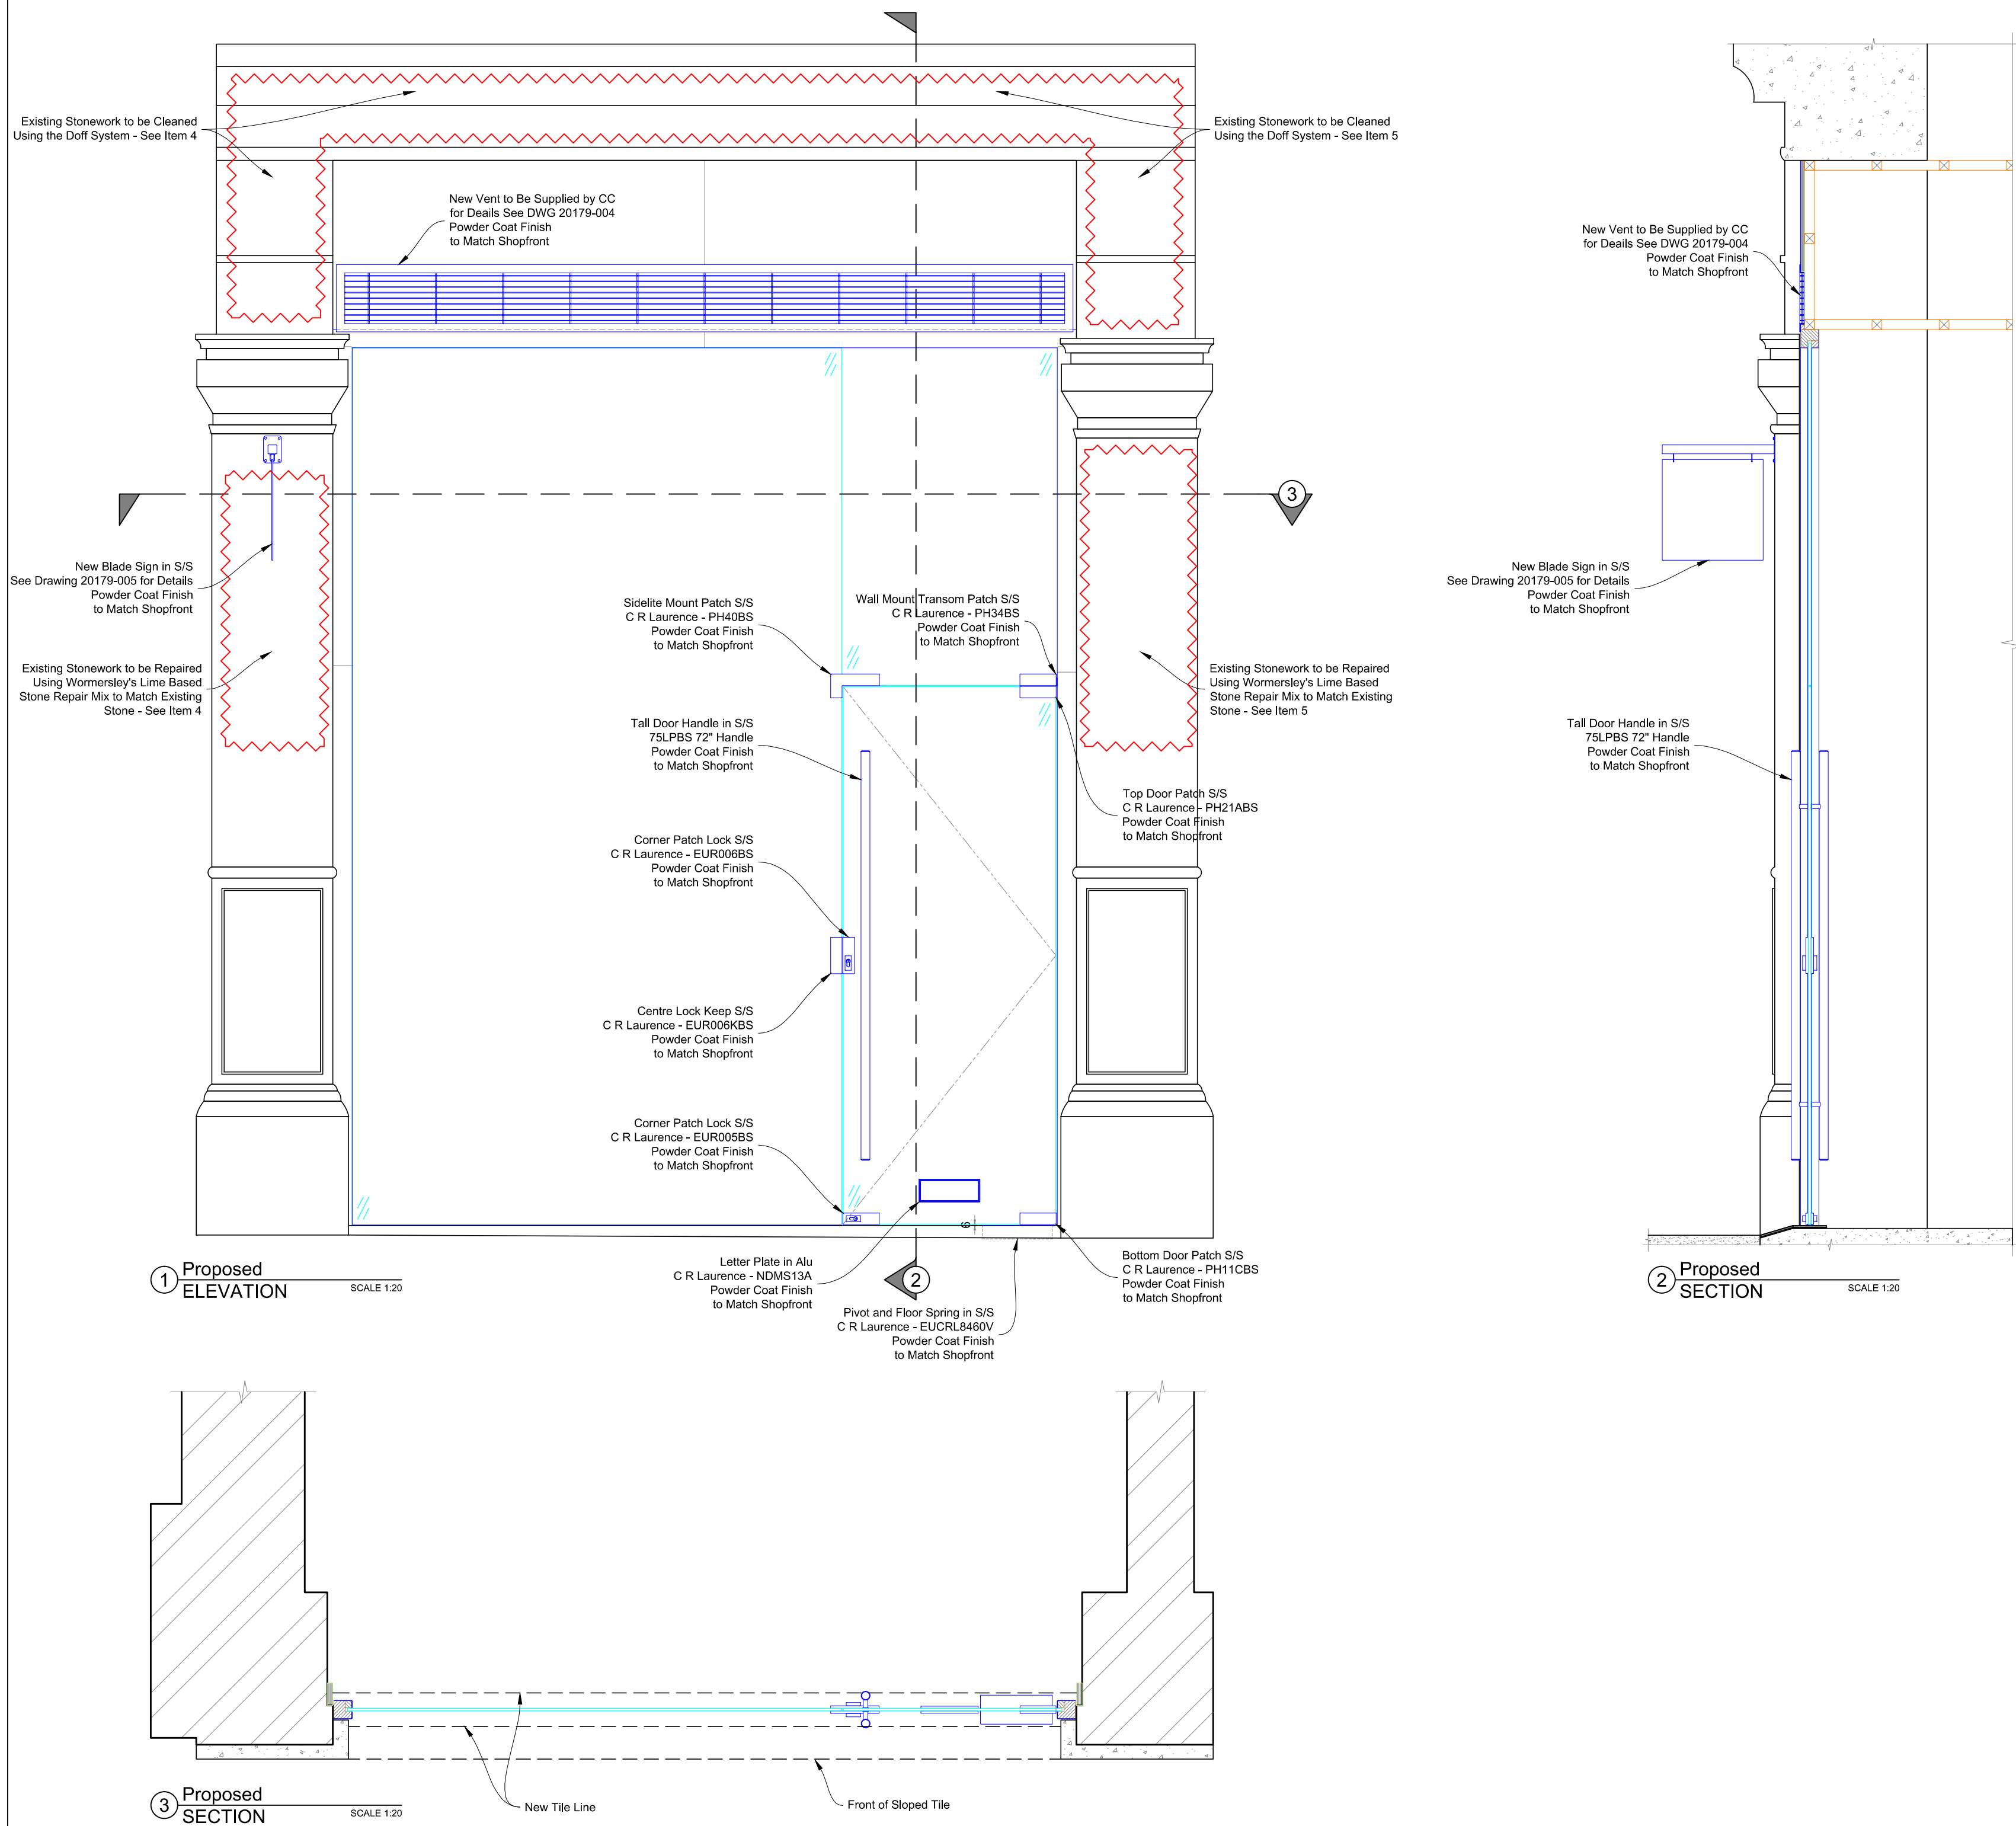


4 Existing SITE PHOTO SCALE n/a



4 Existing SITE PHOTO SCALE n/a

REVISION	D	DATE	04/02/2021	INITIAL	KB
COMMENT	DIMENSIONS REMOVED FINISHES ADDED				
REVISION	C	DATE	01/02/2021	INITIAL	KB
COMMENT	IRONMONGERY DETAILS ADDED NEW FLAG SIGN ADDED				
REVISION	B	DATE	25/01/2021	INITIAL	KB
COMMENT	DOOR HANDLE SIZE ALTERNATIVE SHOWN BLADE SIGN ADDED TO ELEVATION VENT PANEL NOTE ADDED				
REVISION	A	DATE	21/01/2021	INITIAL	KB
COMMENT	DOOR HANDLE SIZE AND FINISH ADDED VENT ALTERED, CONFIRMATION STILL REQUIRED				
CHESHIRE CONTRACTS SHOPFITTING LTD					
CUSTOMER / PROJECT					
No. 4 KING ST. DTZ					
DRAWING TITLE					
PROPOSED FRONTAGE ELEVATION, SECTION, DETAIL					
JOB No.					
20179					
DRAWING STATUS					
PRELIMINARY					
DRAWN BY			PROJECT MANAGER		
Karl Bee			Alan Smullen		
DRAWING No.			DATE		
002			21/01/2021		
REVISION			SCALE		
D			As Indicated @ A1		
Cheshire Contracts (Shopfitting) LTD Imperial Works, 151 Bennett Street, Ardwick, Manchester, M12 5BH					
Tel: 0161 273 6253 Fax: 0161 274 3454 Email: cad@cheshire-contracts.co.uk					

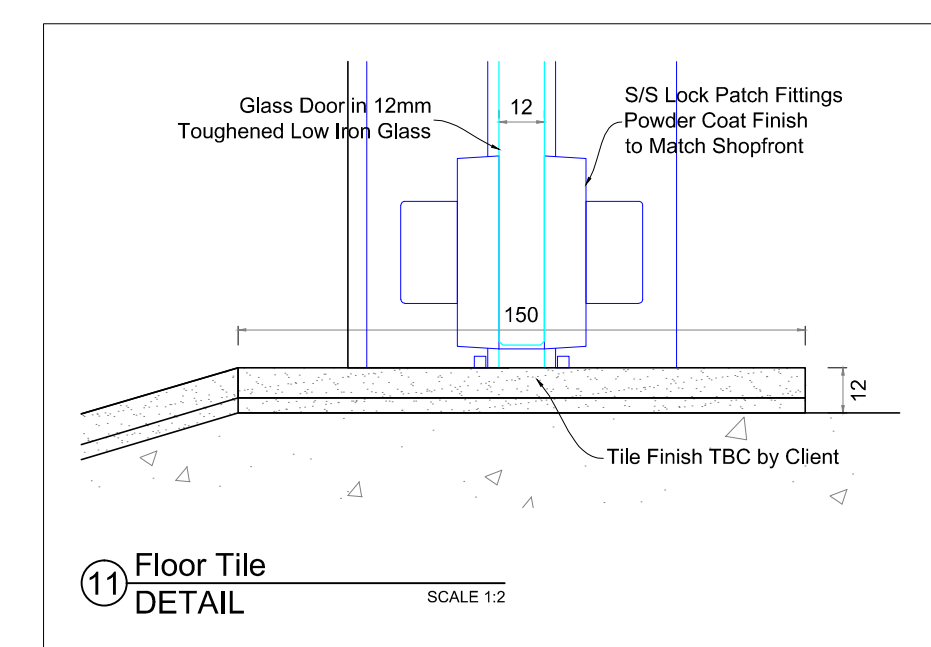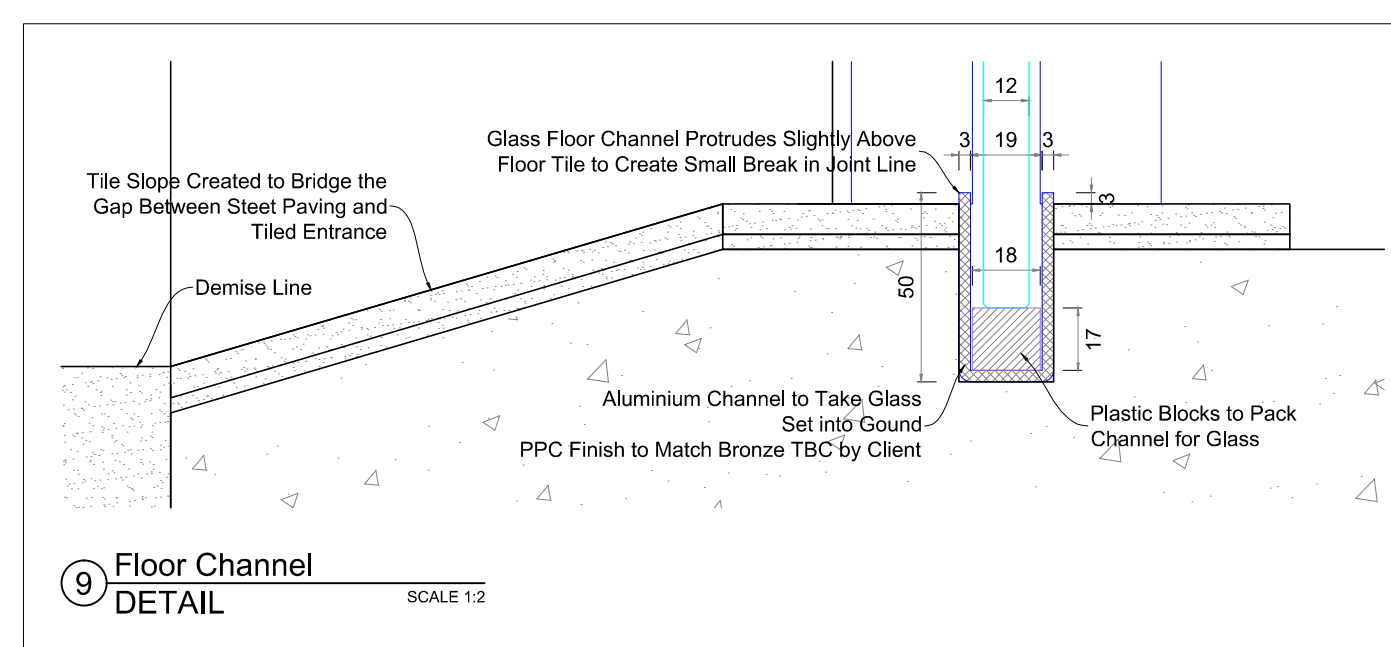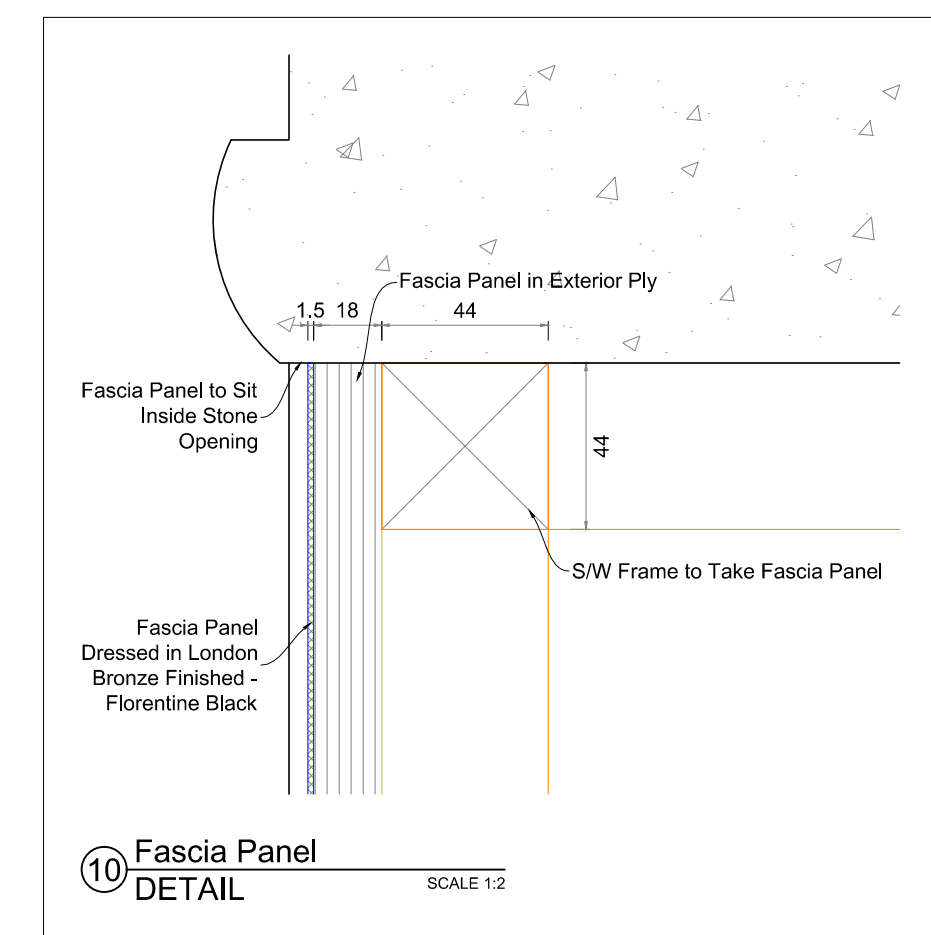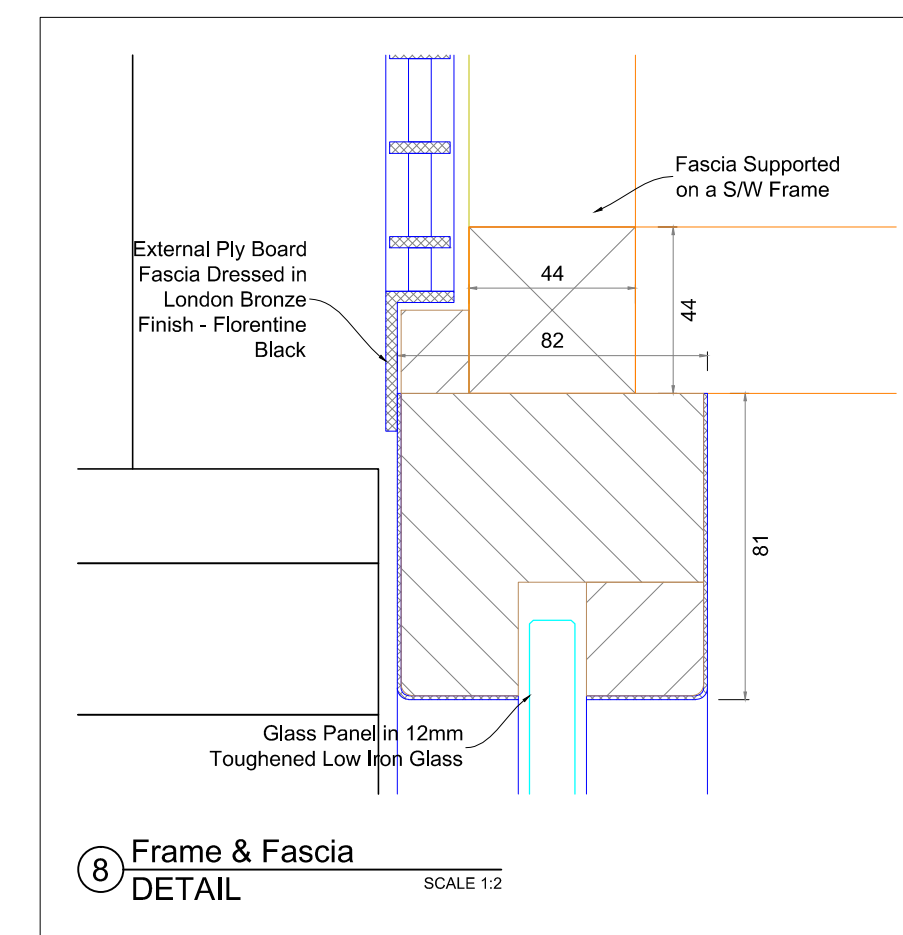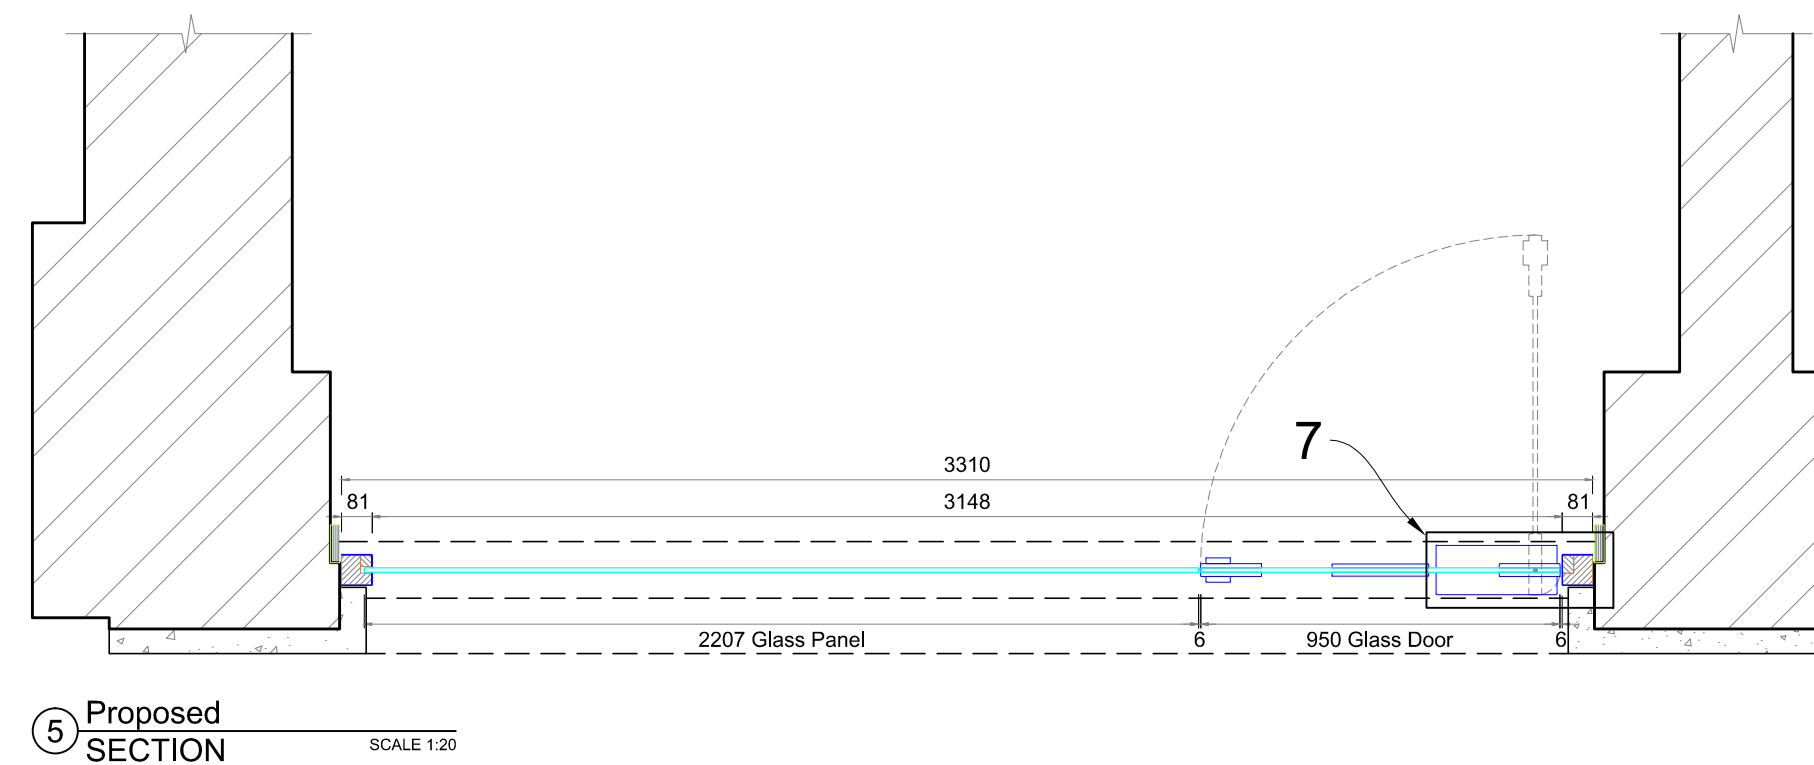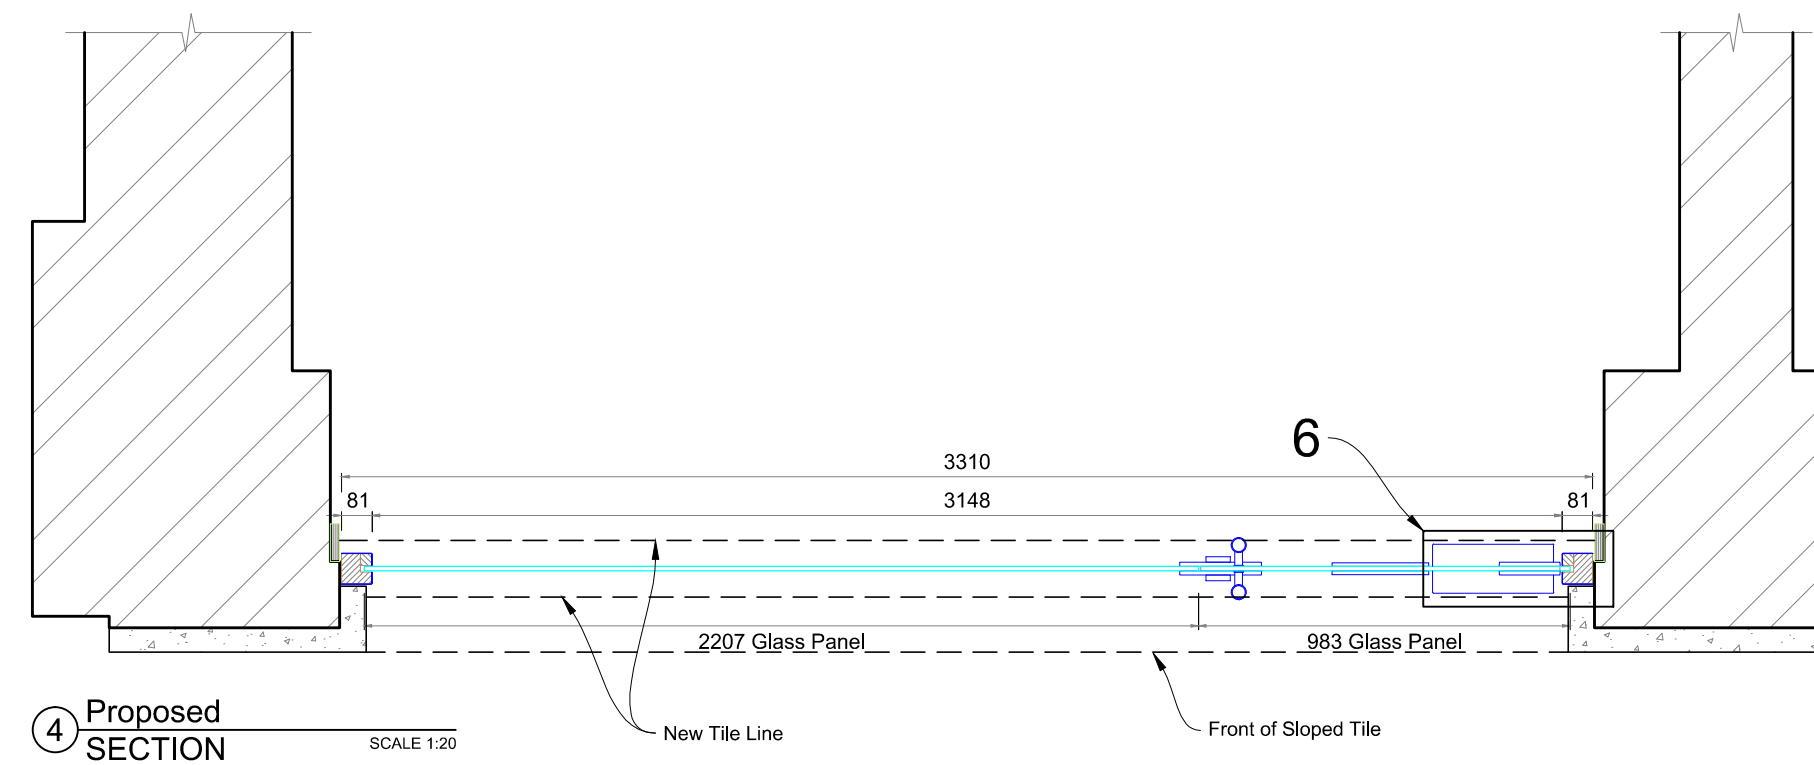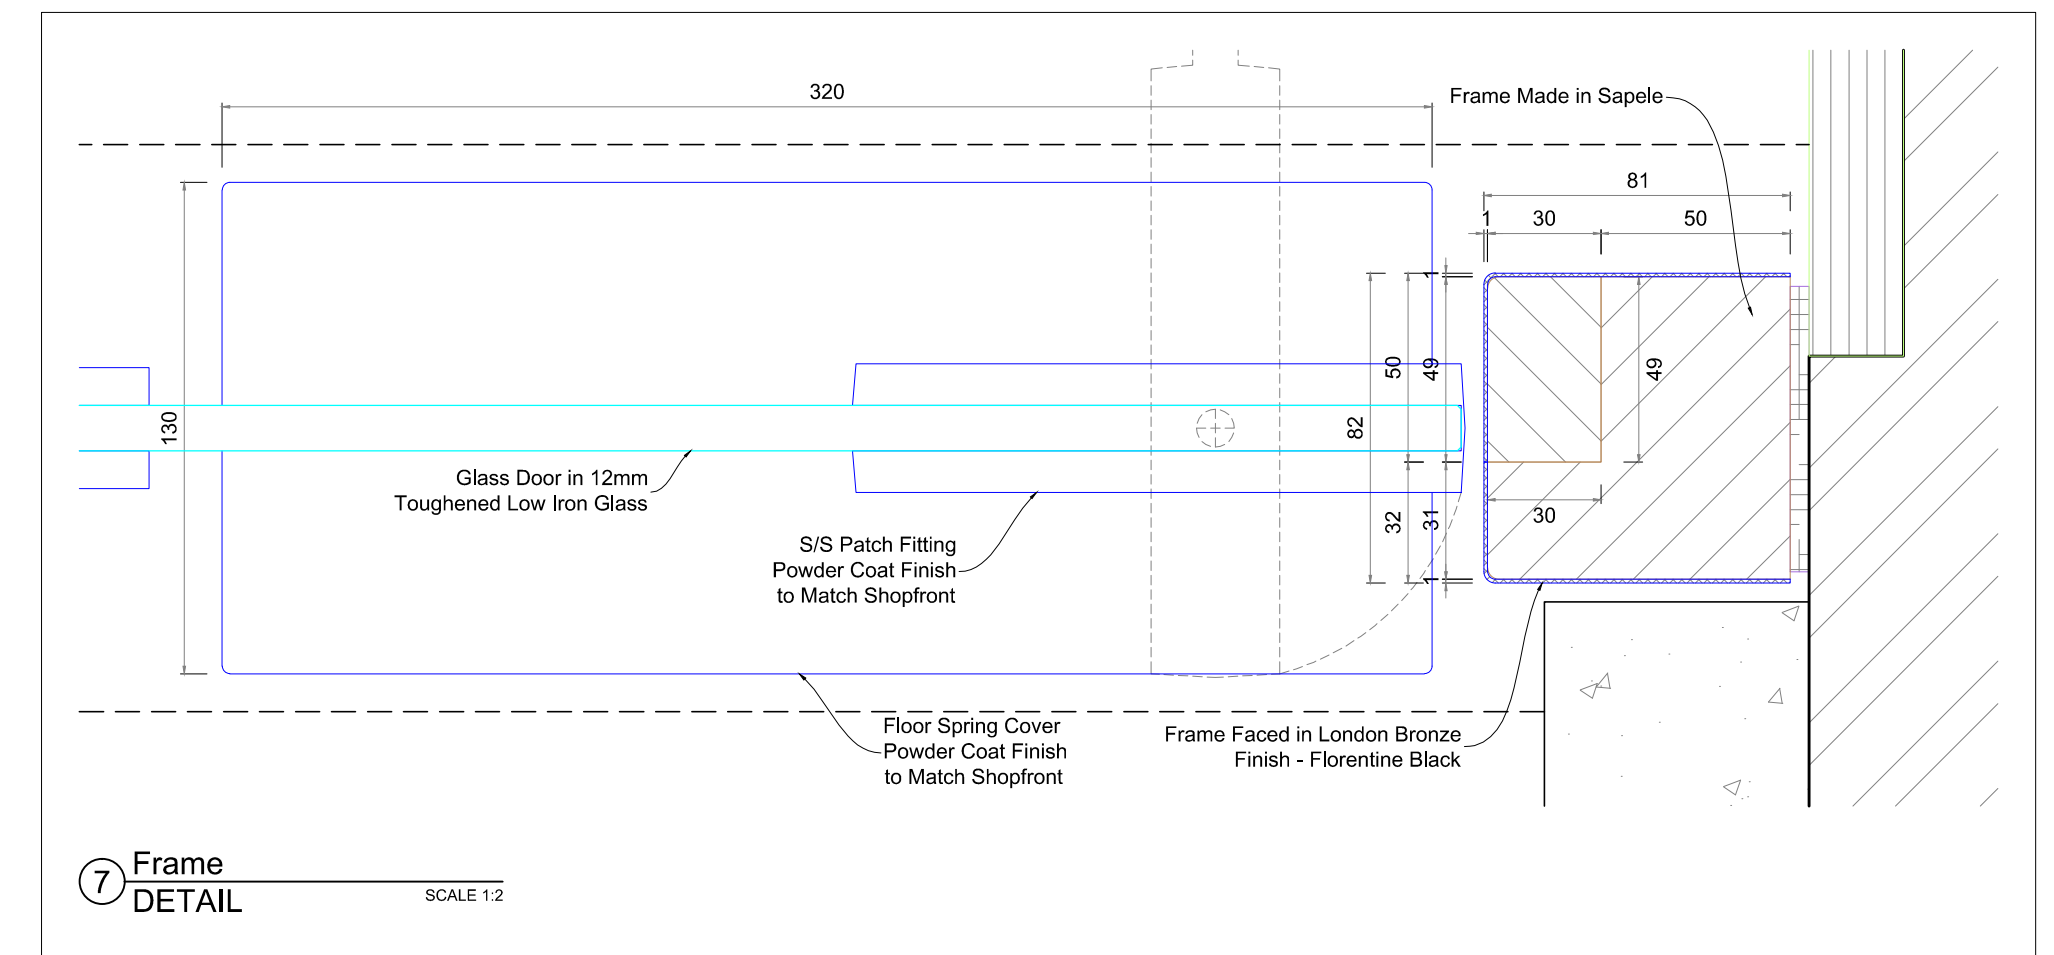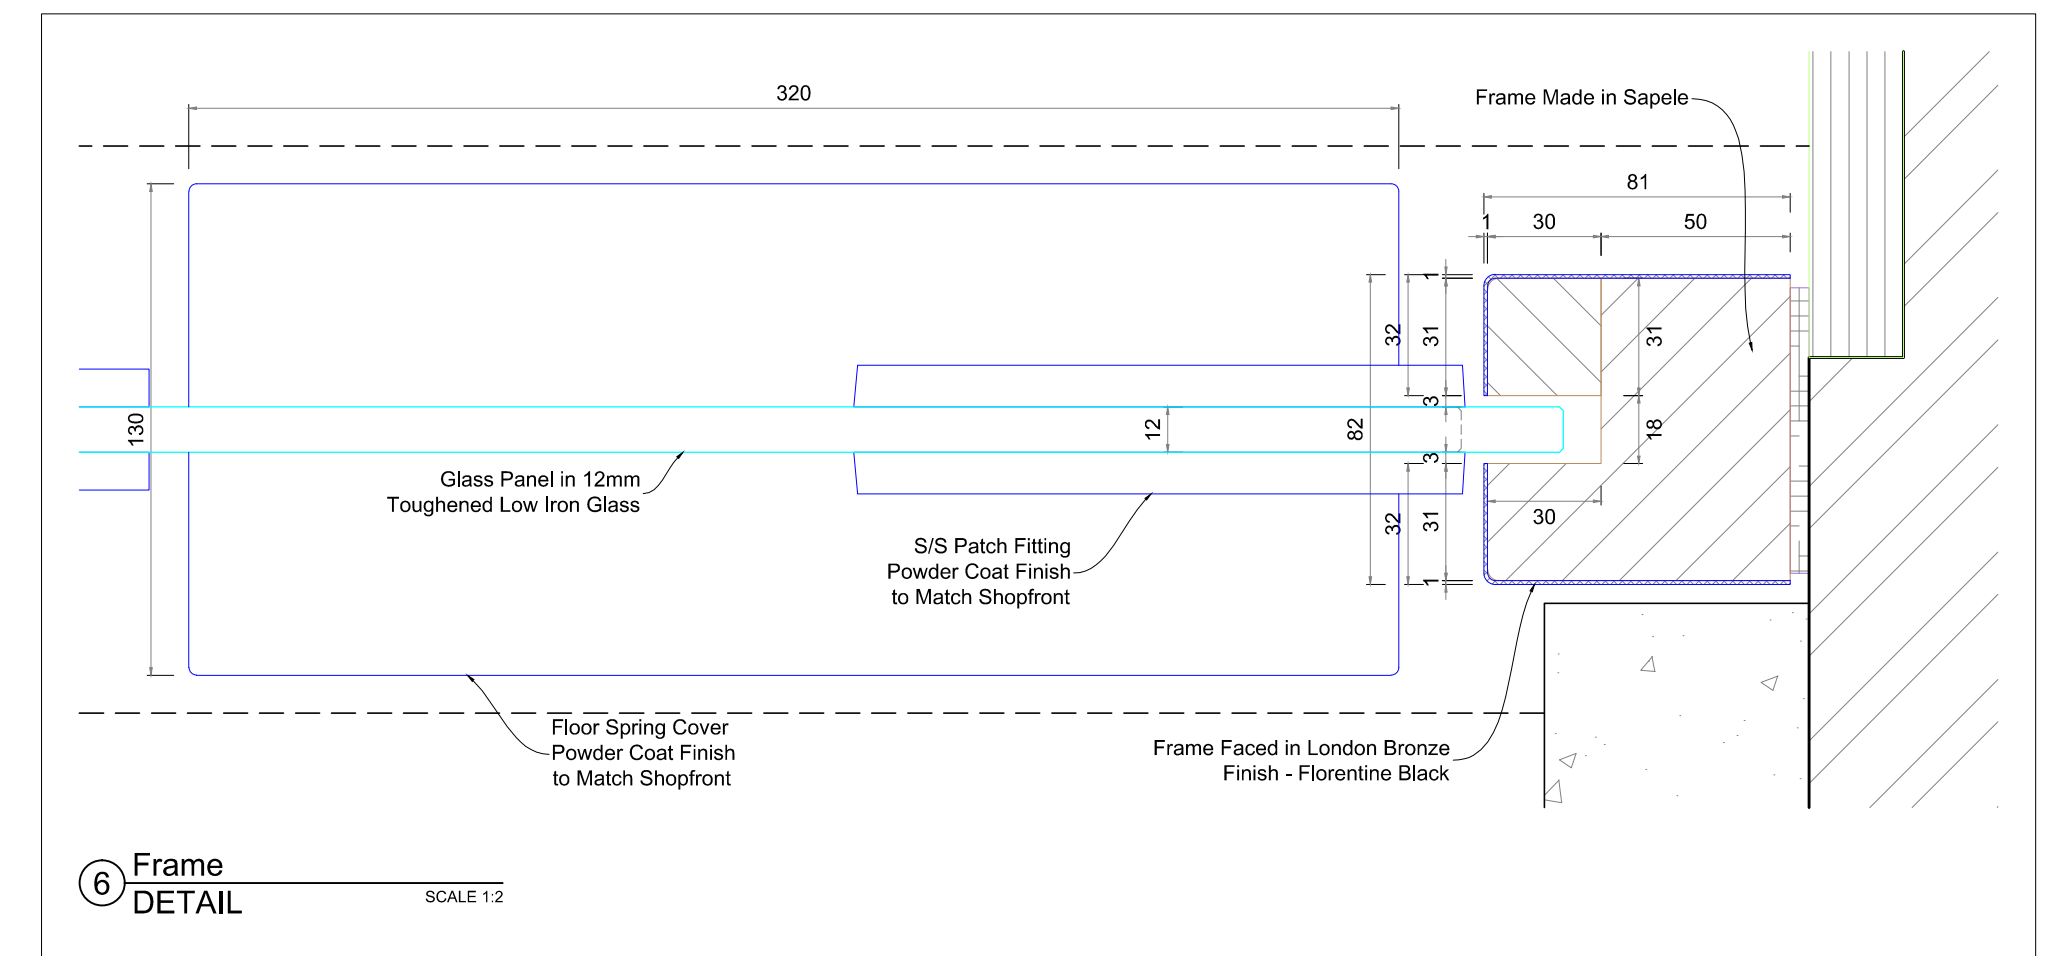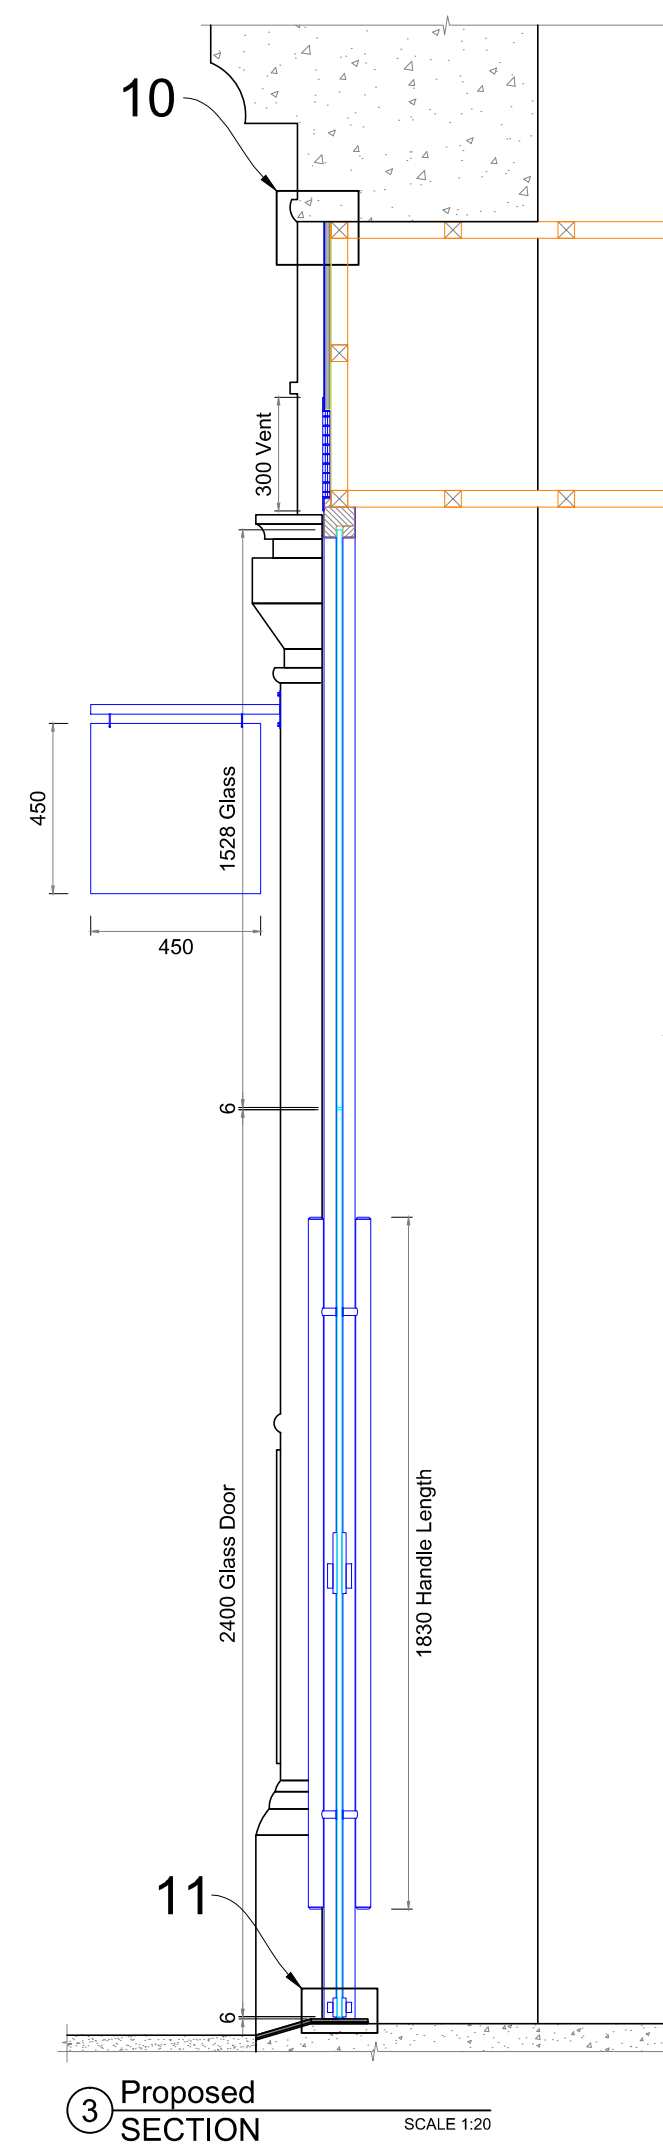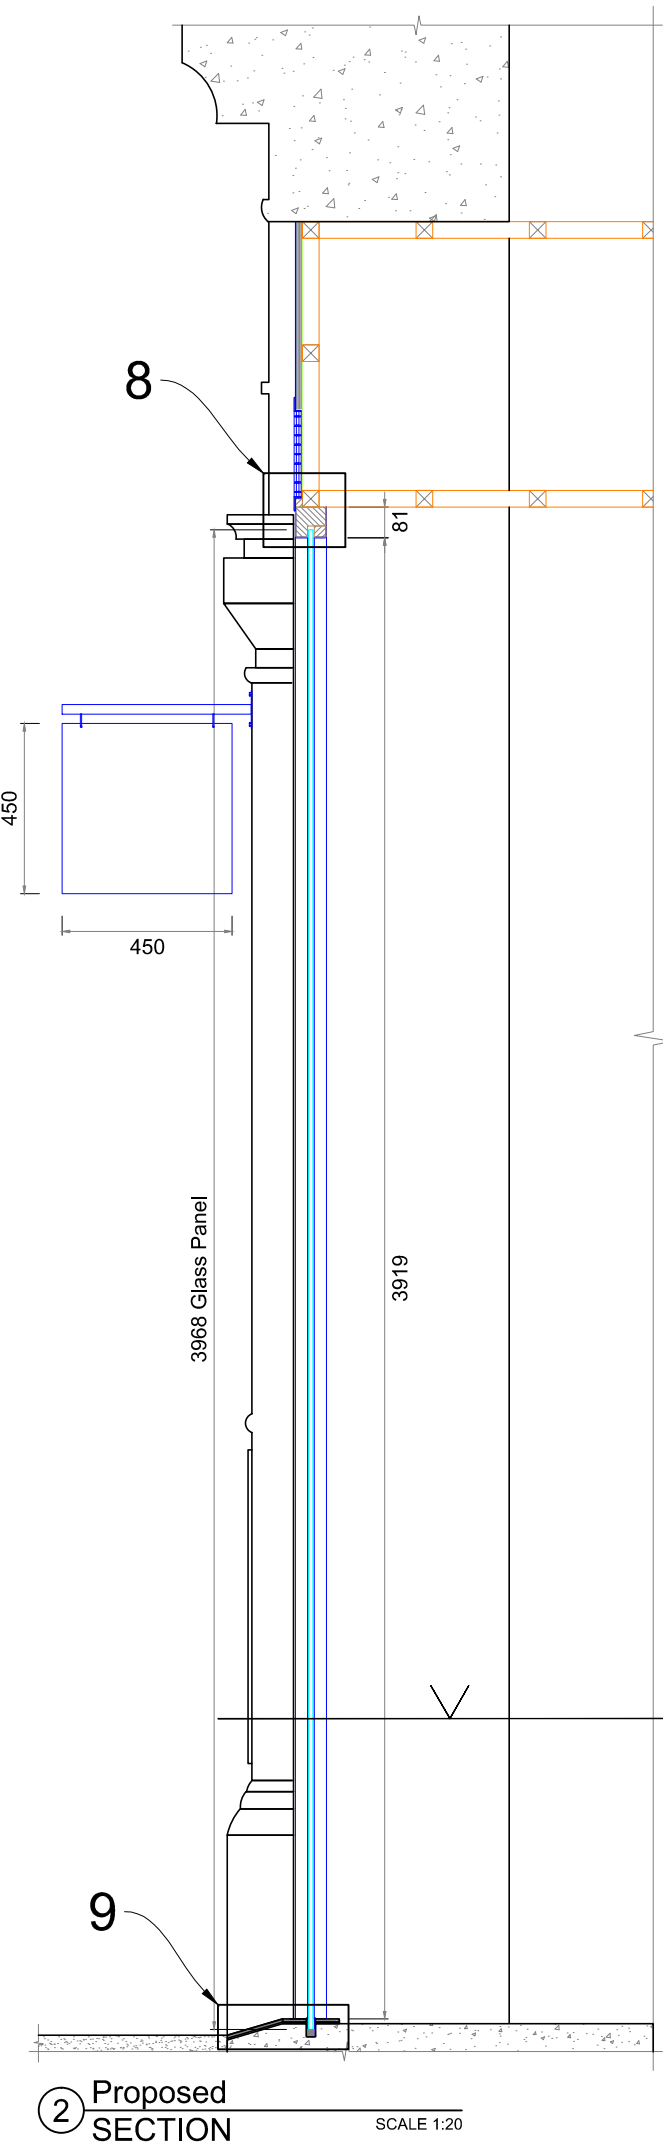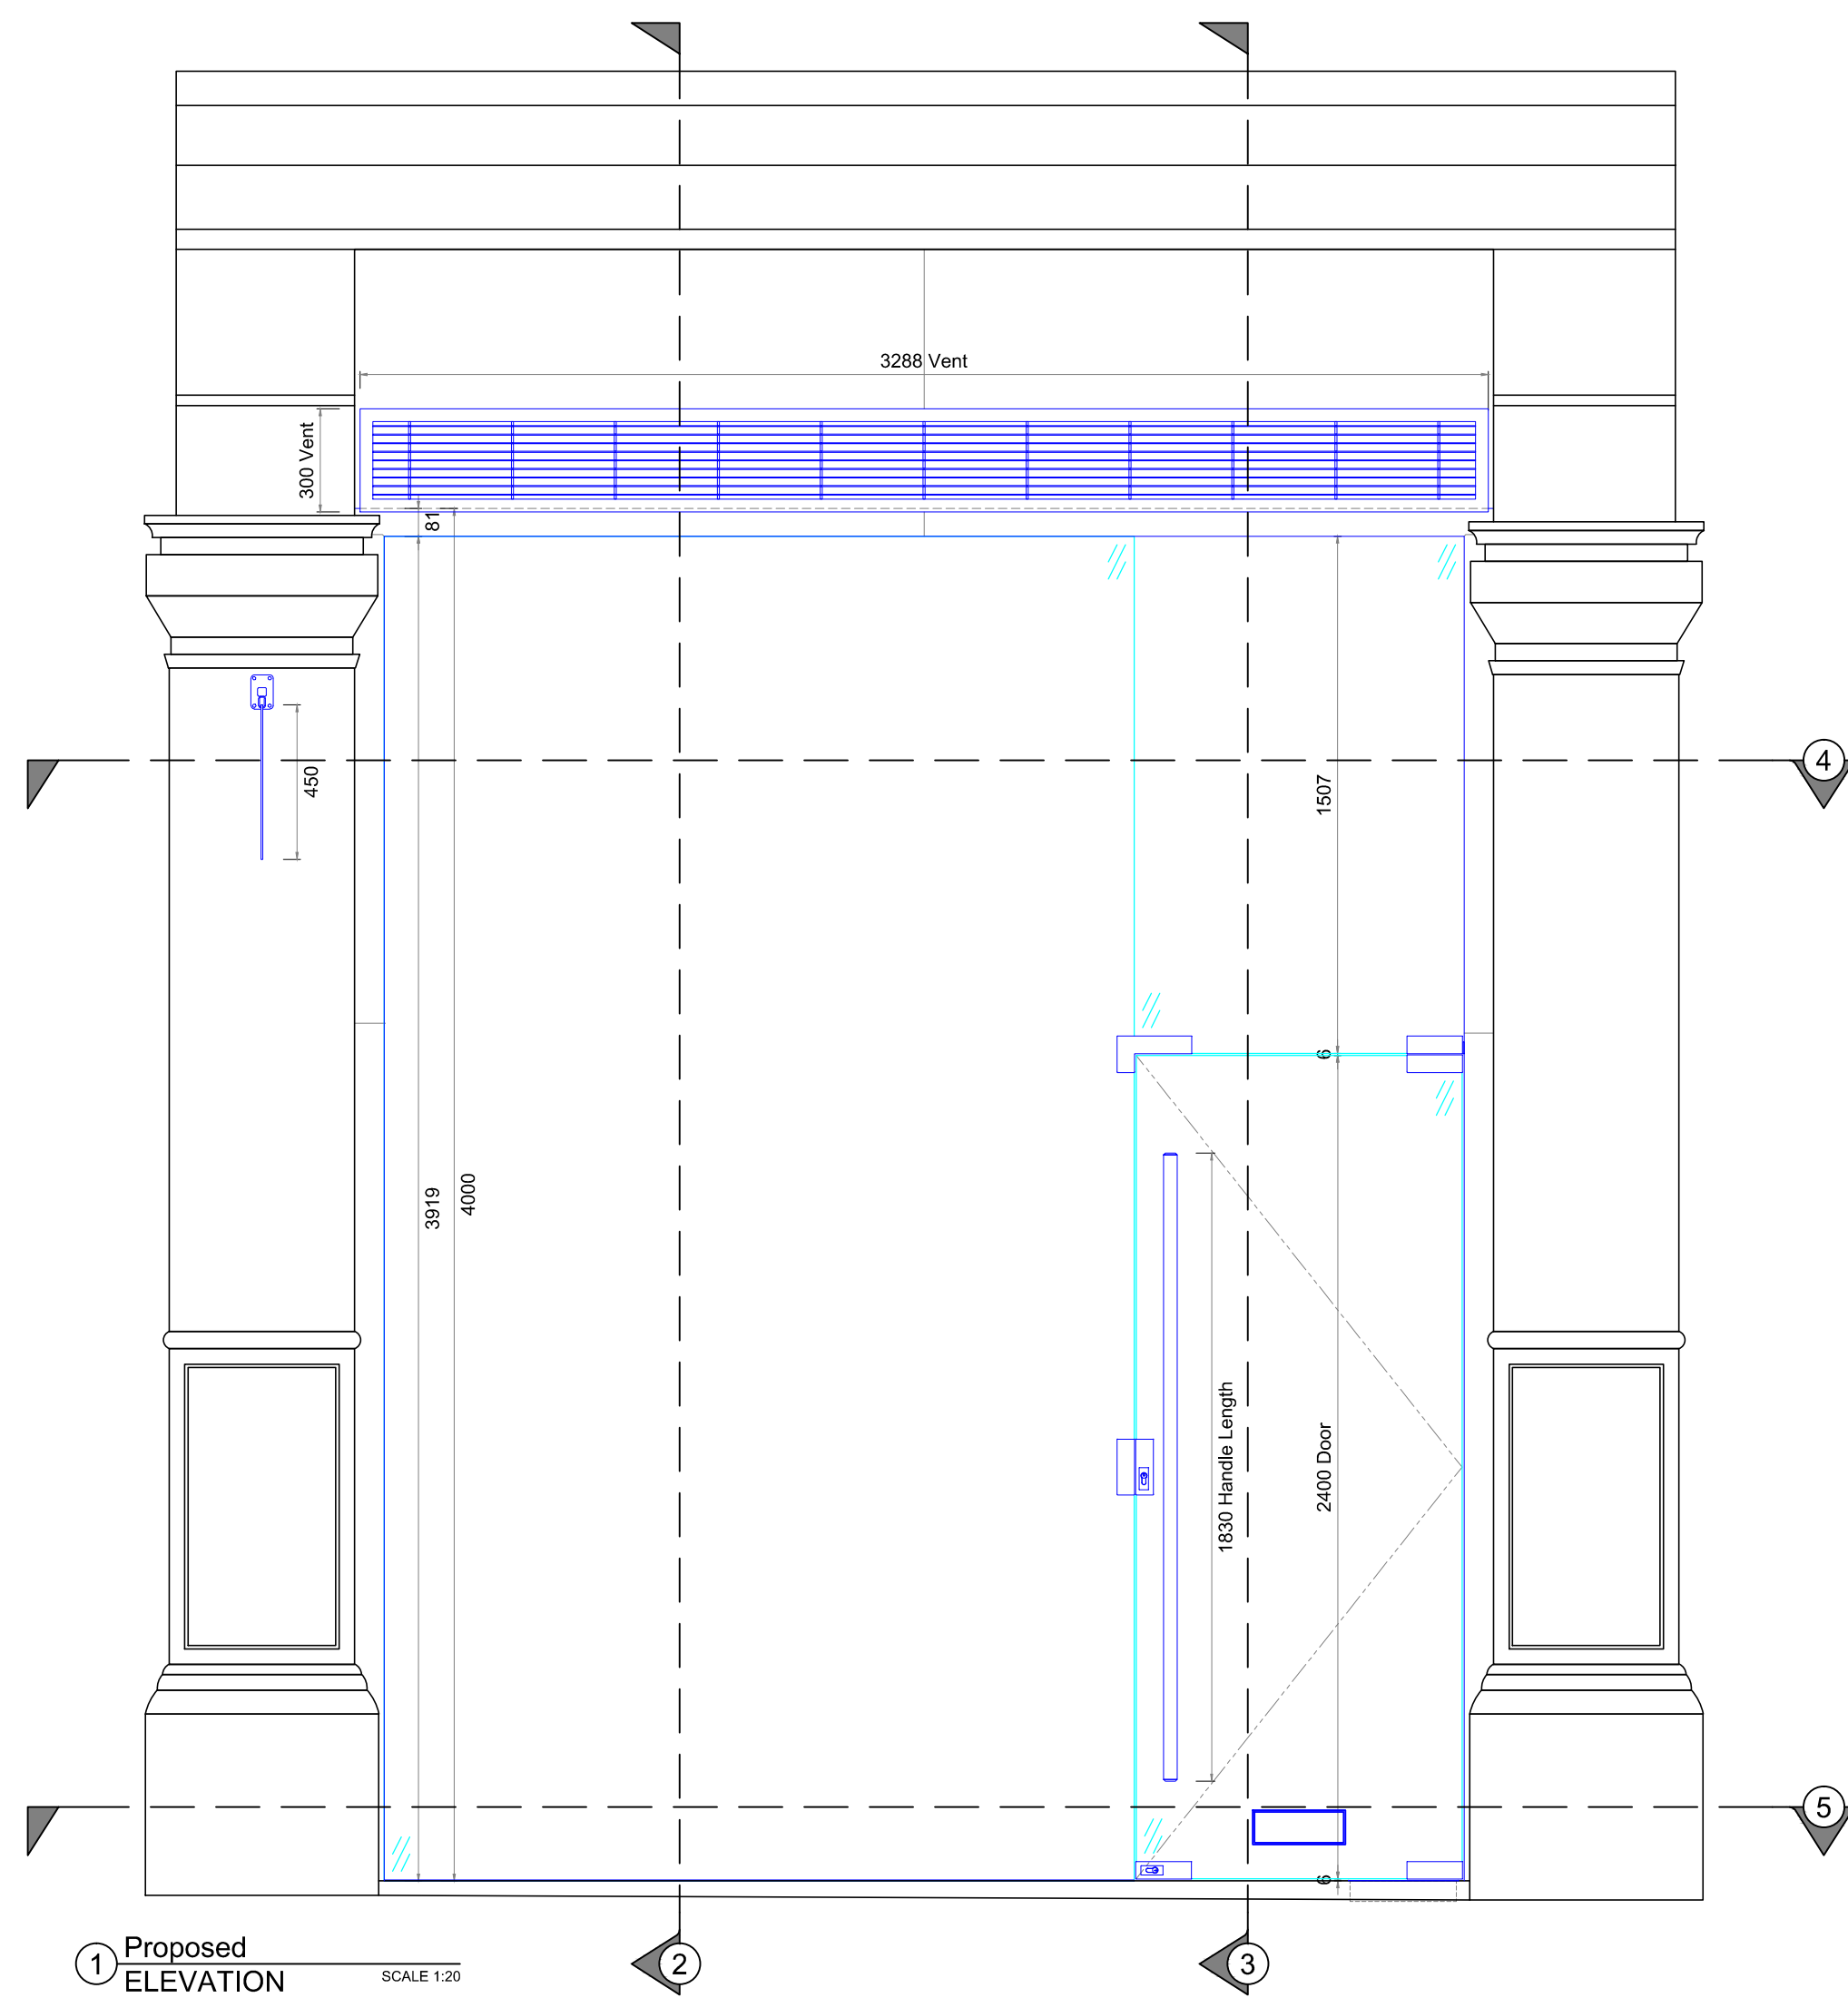

CHESHIRE CONTRACTS
SHOPFITTING LTD

CUSTOMER / PROJECT
No. 4 KING ST.
DTZ

DRAWING TITLE
PROPOSED FRONTAGE DETAILS
ELEVATION, SECTION

JOB No.
20179

DRAWING STATUS
PRELIMINARY

DRAWN BY
Karl Bee

PROJECT MANAGER
Alan Smullen

DRAWING No.
003











DATE
21/01/2021

REVISION
-

SCALE
As Indicated @ A1

Cheshire Contracts (Shopfitting) LTD
Imperial Works,
151 Bennett Street,
Ardwick,
Manchester,
M12 5BH

Tel: 0161 273 6253
Fax: 0161 274 3454
Email: cad@cheshire-contracts.co.uk

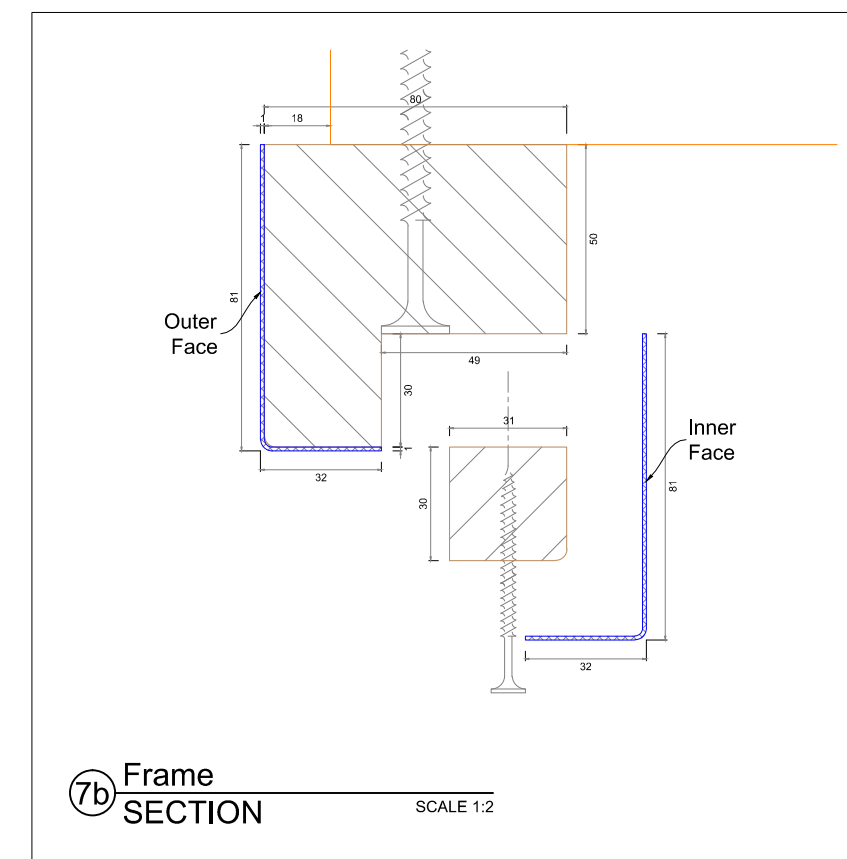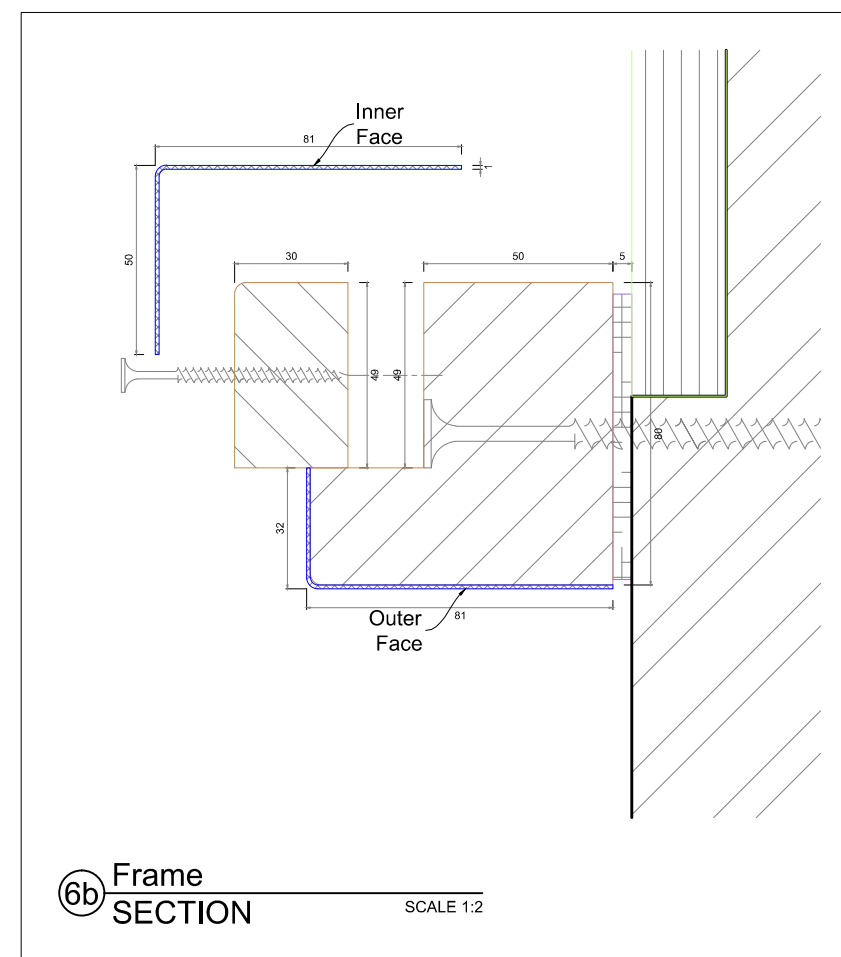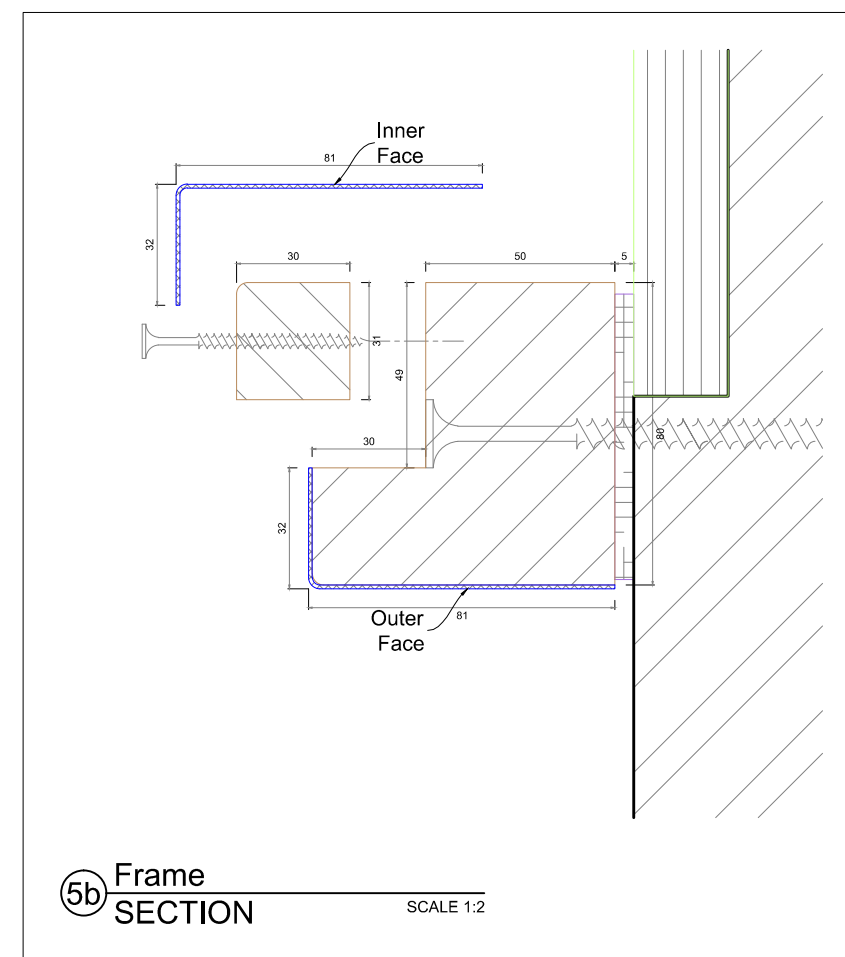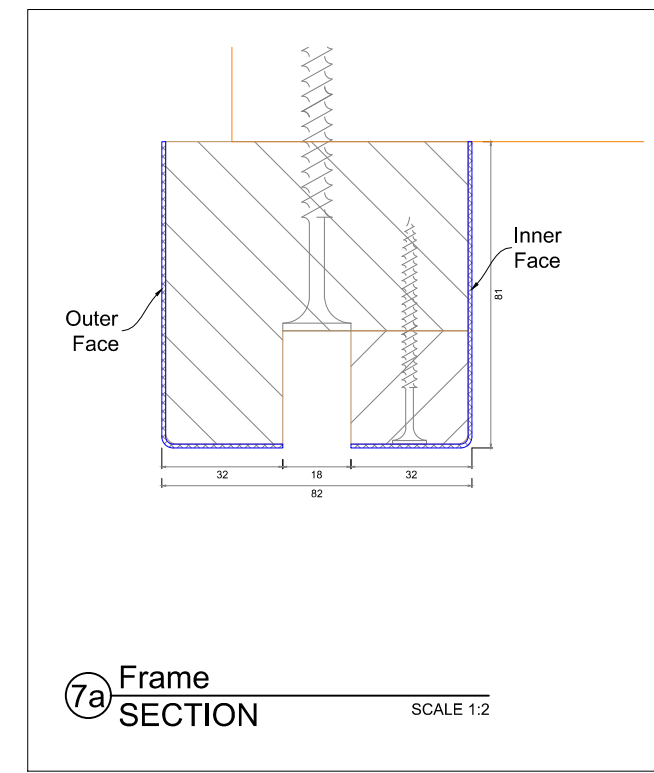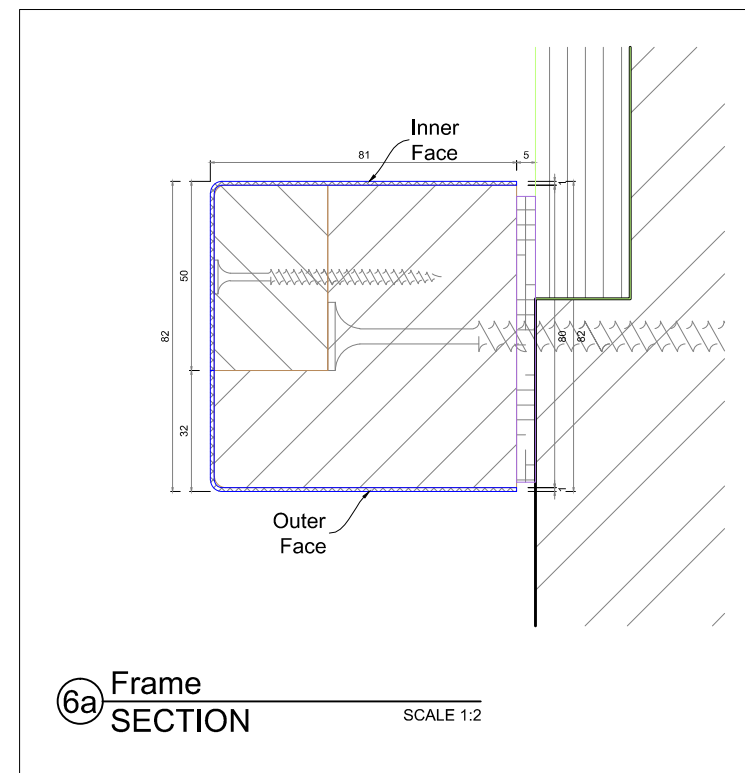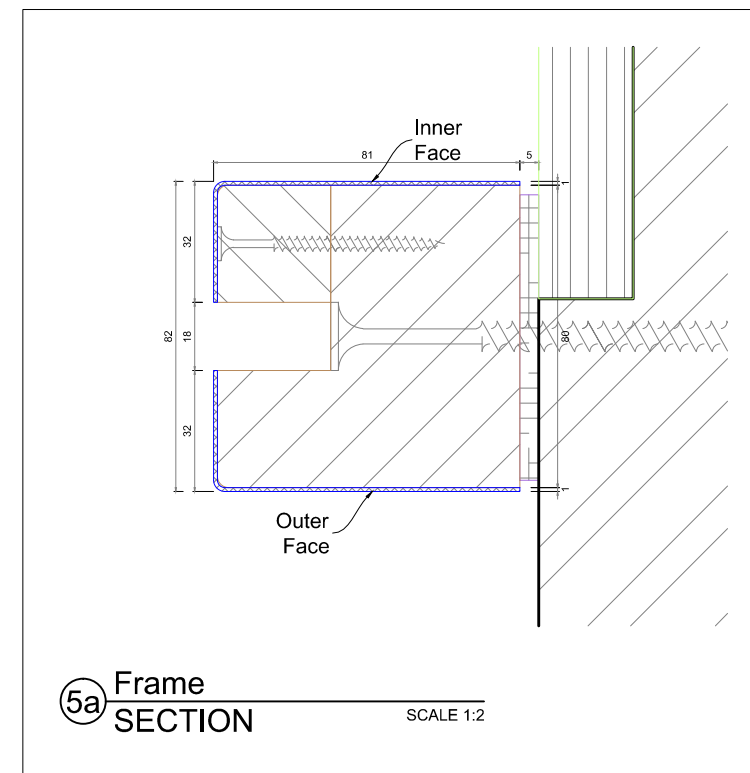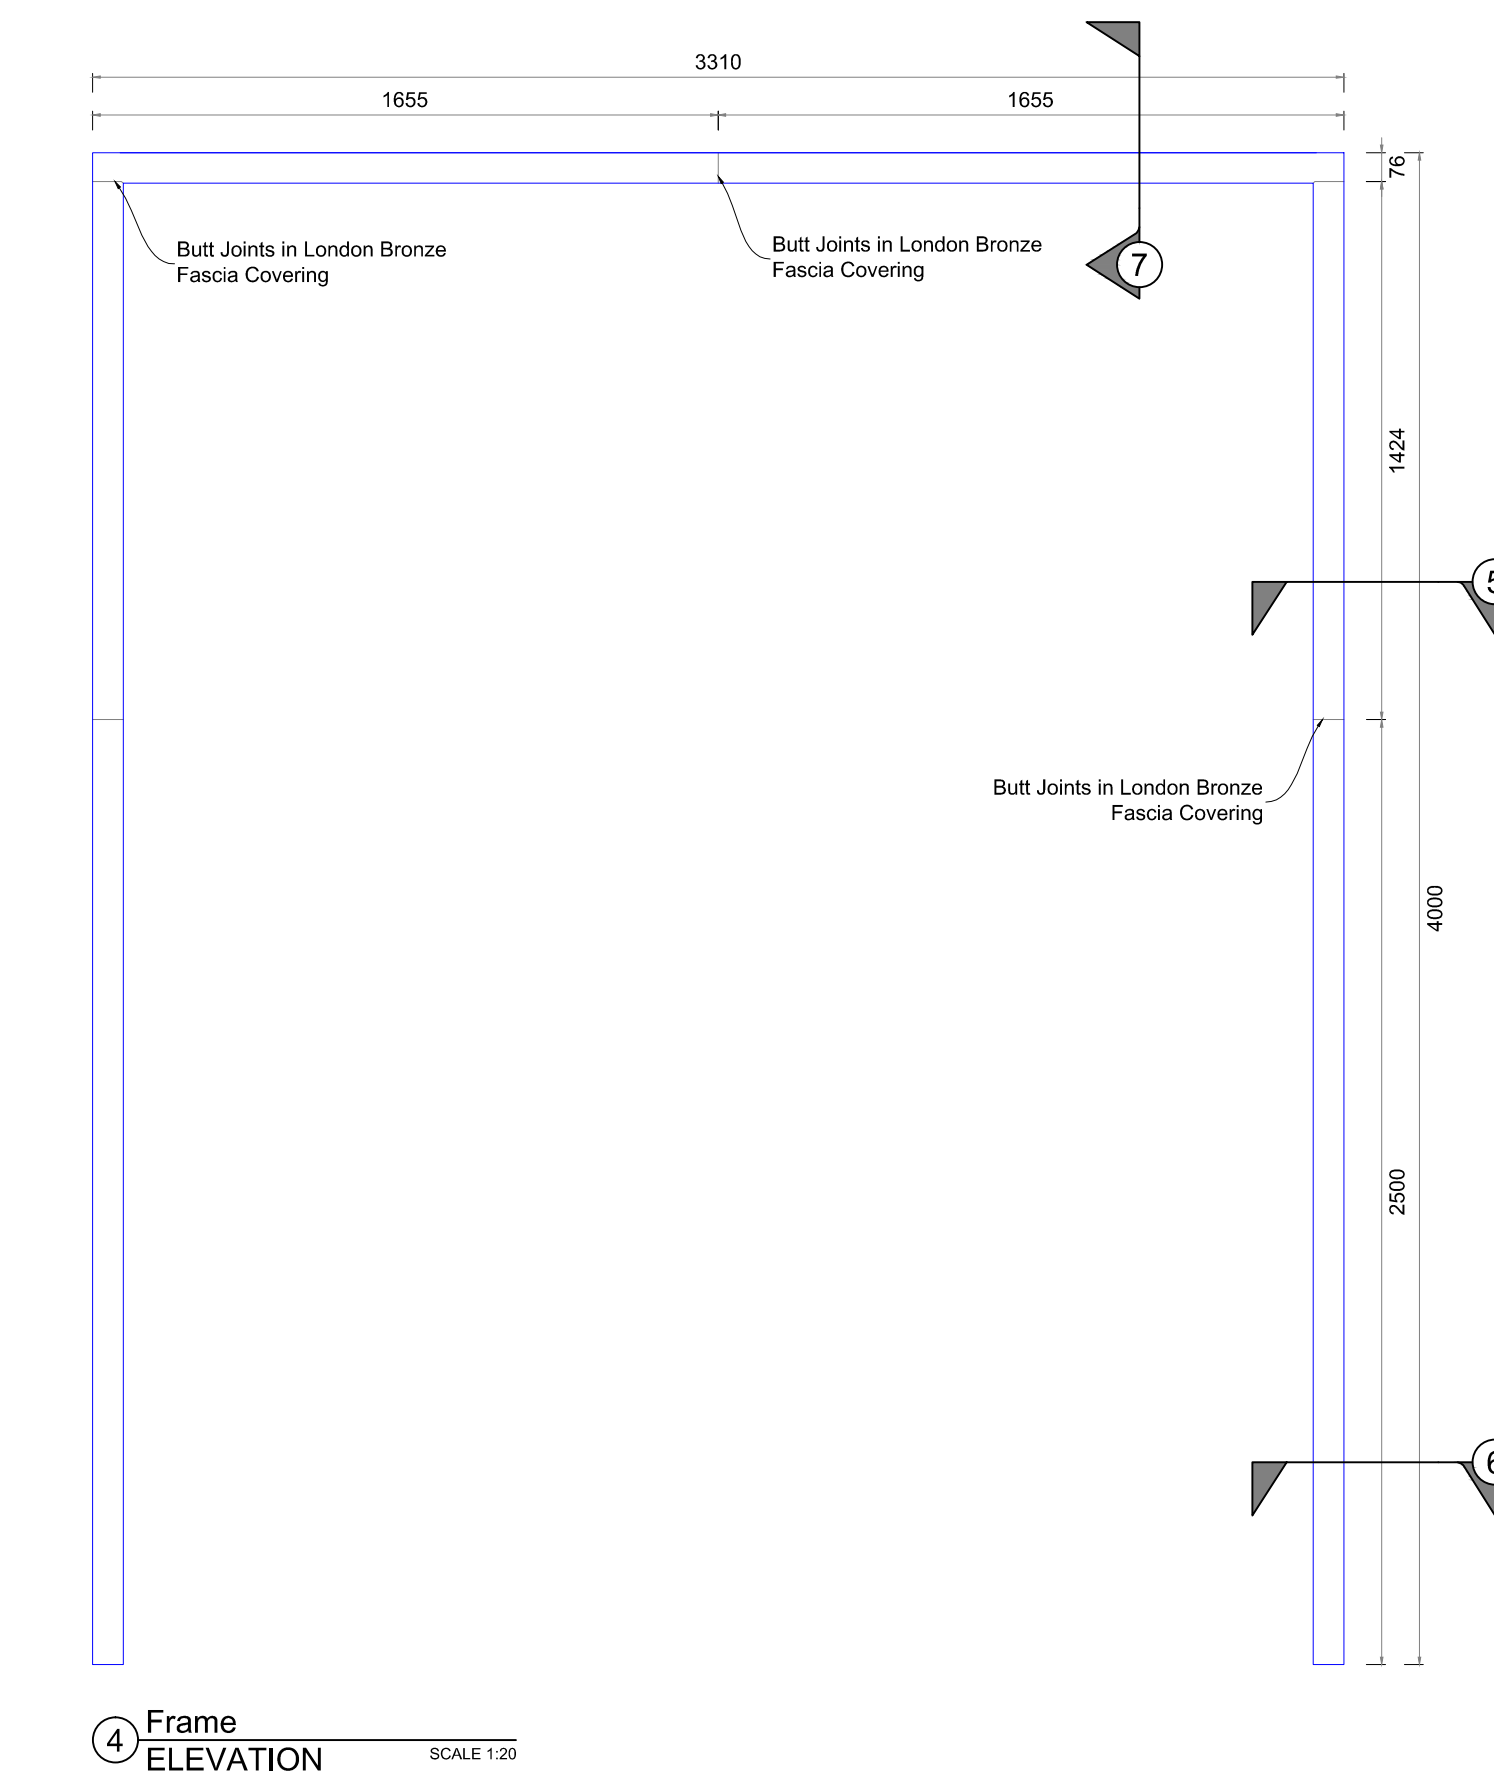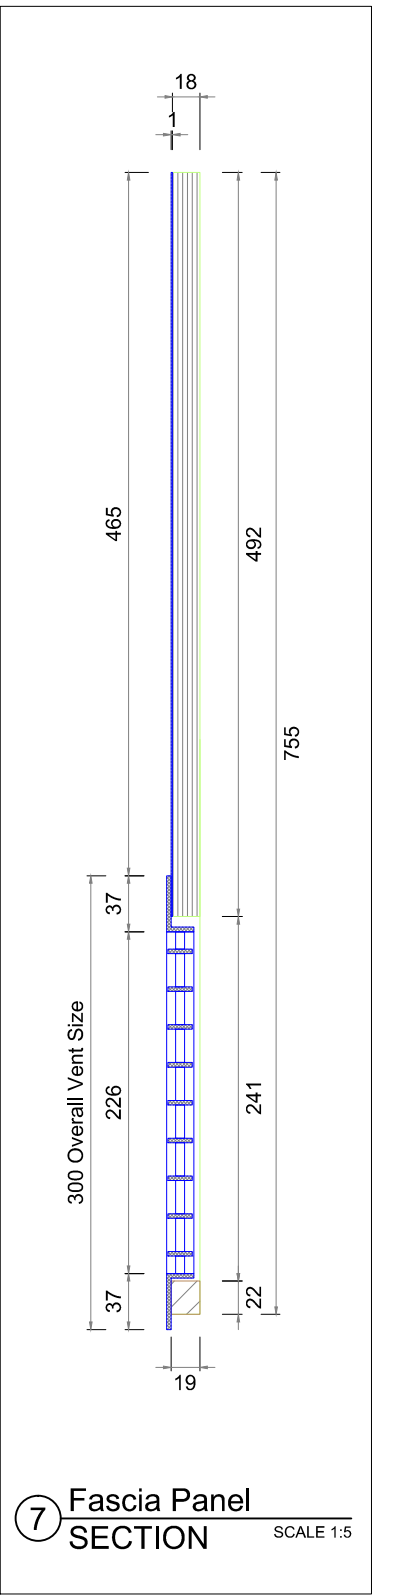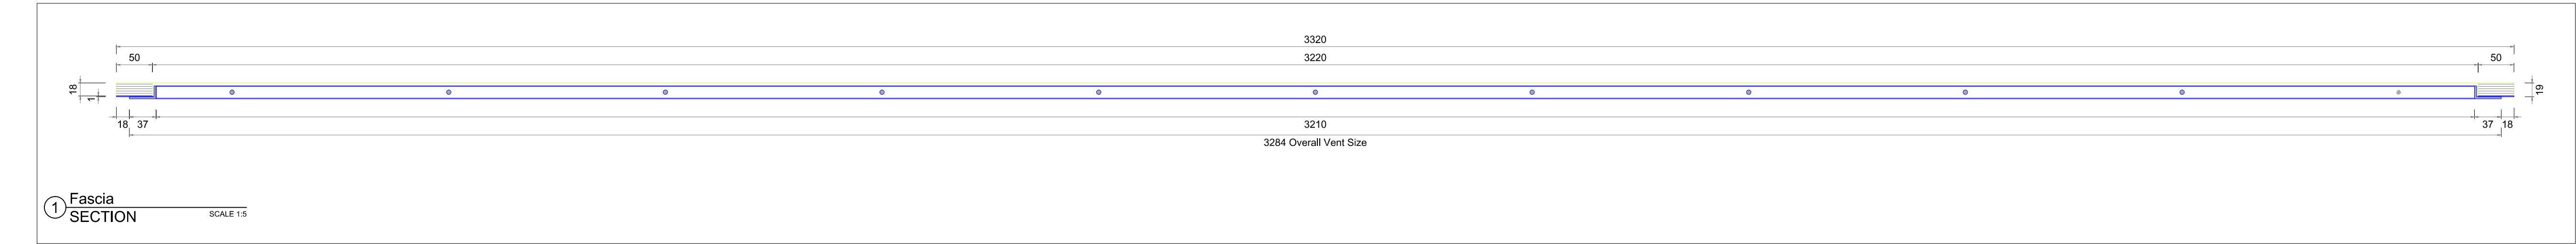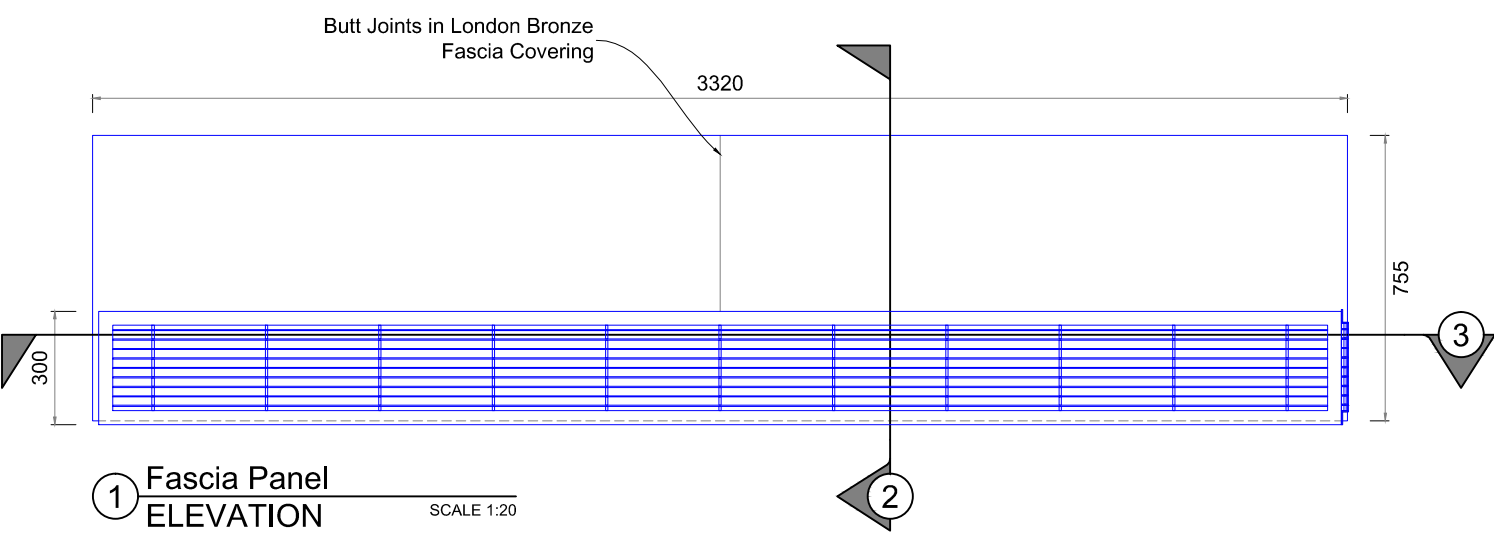

Outer face of frame dressed in London Bronze prior to fitting.

Beads fitted after glass is in place and internal face dressed in London Bronze.

Bead behind doors back edge to be wide and fill the gap (See image 6a) to prevent this area becoming a dirt trap, folded Bronze Sheet to cover this section of bead also.

Florentine Black Finish applied to Bronze after installation.

Bronze Sheet only comes in Max 3 meter lengths and will need to be Butt Jointed as indicated on drawing.

Glazing Channel to be filled behind door and Bronze dressing to cover.

CHESHIRE CONTRACTS	
SHOPFITTING LTD	
CUSTOMER / PROJECT No. 4 KING ST. DTZ	
DRAWING TITLE FRAME & FASCIA PANEL ELEVATION, SECTION, DETAILS	
JOB No. 20179	
DRAWING STATUS PRELIMINARY	
DRAWN BY Karl Bee	PROJECT MANAGER Alan Smullen
DRAWING No. 004	DATE 21/01/2021
REVISION -	SCALE As Indicated @ A1
Cheshire Contracts (Shopfitting) LTD Imperial Works, 151 Bennett Street, Ardwick, Manchester, M12 5BH	
Tel: 0161 273 6253 Fax: 0161 274 3454 Email: cad@cheshire-contracts.co.uk	

Sign to be Powder Coat Finish to Match Shopfront

