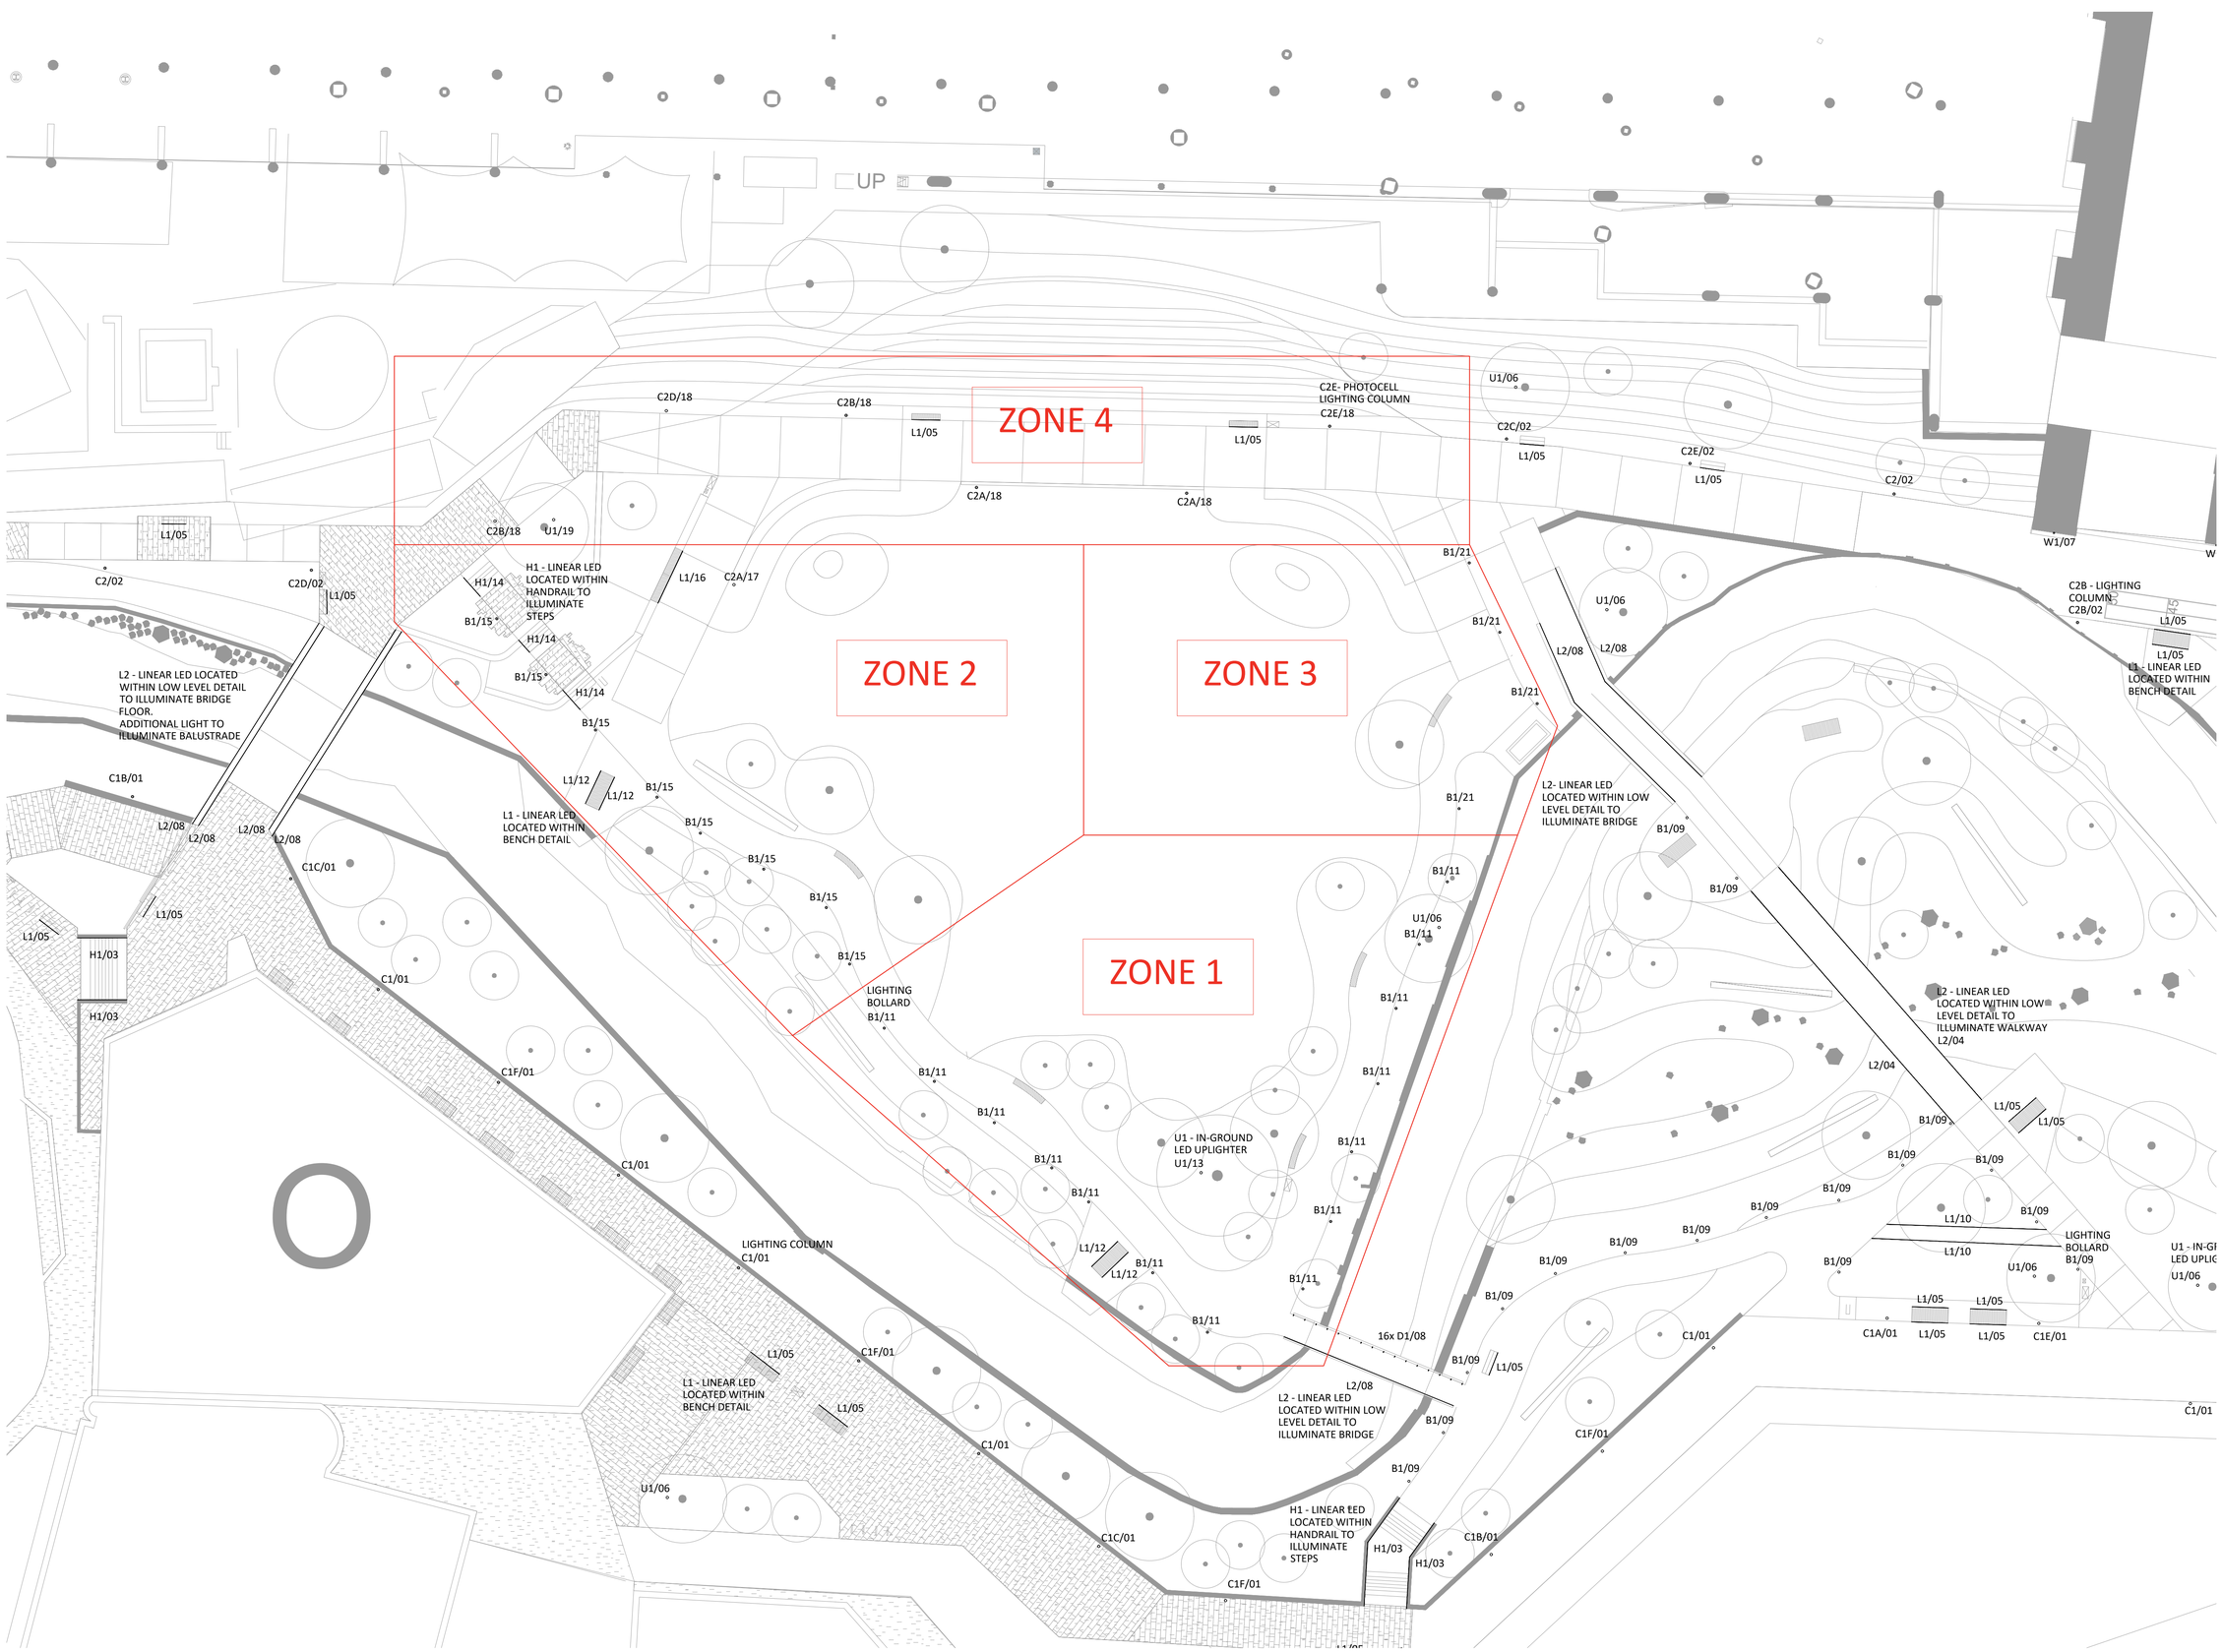

Note

All final dimensions, fixings and details should be taken from architects co-ordinated drawings or where applicable fabricators / manufacturers drawings.

Luminiare Key

B1 - 12.3W LED LIGHTING BOLLARD
C1 - 28W LED LIGHTING COLUMN
C1A - 28W LED LIGHTING COLUMN PLUS 16AMP SOCKET
C1B - 28W LED LIGHTING COLUMN PLUS CCTV CAMERA
C1C - 28W LED LIGHTING COLUMN PLUS CCTV CAMERA AND SPEAKER
C1E - 28W LED LIGHTING COLUMN PLUS CCTV CAMERA AND WIFI
C1F - 28W LED LIGHTING COLUMN PLUS WIFI
C2 - 2 X 25.7W LED LIGHTING HEADS MOUNTED ON SINGLE COLUMN
C2A - 2 X 25.7W LED LIGHTING HEADS MOUNTED ON SINGLE COLUMN PLUS 16AMP SOCKET
C2B - 2 X 25.7W LED LIGHTING HEADS MOUNTED ON SINGLE COLUMN PLUS CCTV CAMERA
C2C - 2 X 25.7W LED LIGHTING HEADS MOUNTED ON SINGLE COLUMN PLUS CCTV CAMERA AND SPEAKER
C2D - 2 X 25.7W LED LIGHTING HEADS MOUNTED ON SINGLE COLUMN PLUS CCTV CAMERA, WIFI AND SPEAKER
C2E - 2 X 25.7W LED LIGHTING HEADS MOUNTED ON SINGLE COLUMN PLUS WIFI AND SPEAKER
C3 - 1 X 25.7W LED LIGHTING HEAD AND 2 LED GOBO PROJECTORS MOUNTED ON SINGLE COLUMN
D1 - 1.7W SURFACE MOUNTED SPOTLIGHT
H1 - 11W LINEAR LED WITHIN HANDRAIL
L1 - 7W LINEAR LED WITHIN BENCH
L2 - 15W LED WITHIN LOW LEVEL DETAIL
L3 - 15W LED WITHIN BENCH DETAIL
U1 - 18W IN-GROUND LED UPLIGHTER
W1 - 45.6W DIRECT/INDIRECT WALL LIGHT

ADDITIONAL NOTES.

FOR FULL DETAILED SPECIFICATION REFER TO Studio FRACTAL DOCUMENT

Luminaire references refer to luminaire type and control channel (not electrical circuits)

D10 / 01
LUMINAIRE REF — CONTROL CHANNEL

Rev	Description	Date
01	FOR PLANNING	19-02-21

All dimensions are in millimetres unless otherwise stated. This drawing is not to be scaled. Use figured dimensions only.

Drawing Status
FOR PLANNING

STUDIOFRACTAL
Suite 101, Castle Court, London Road
Reigate, RH2 9RJ
Tel. +44 (0)1737 735300. Email: info@studiofractal.co.uk

Project
MAYFIELD PARK

Drawing Title
LIGHTING CONTROL PLAN

© All rights reserved. No part of this design may be reproduced without the prior agreement of StudioFractal Ltd.

Drawn By	Drawn Date	Checked By	Checked Date
EF	19/02/21	SK	19/02/21

Approved By	Approved Date	Scale
CS	19/02/21	1/250 @ A1

Drawing No.	Rev
4292_05_021	01