



- Notes:
- Existing flat roof and canopy to be demolished.

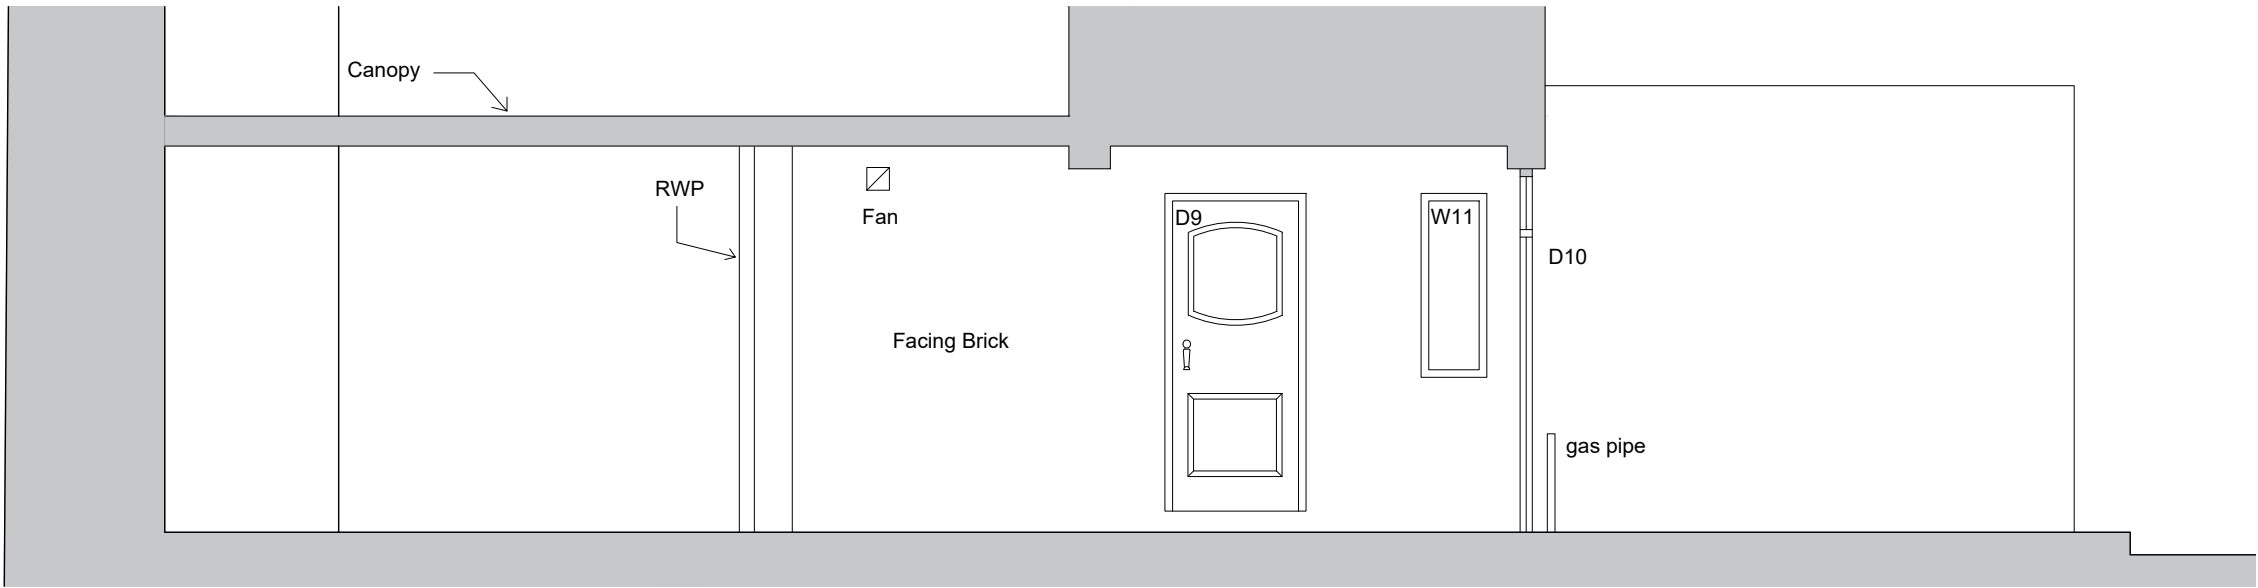

SECTION C-C

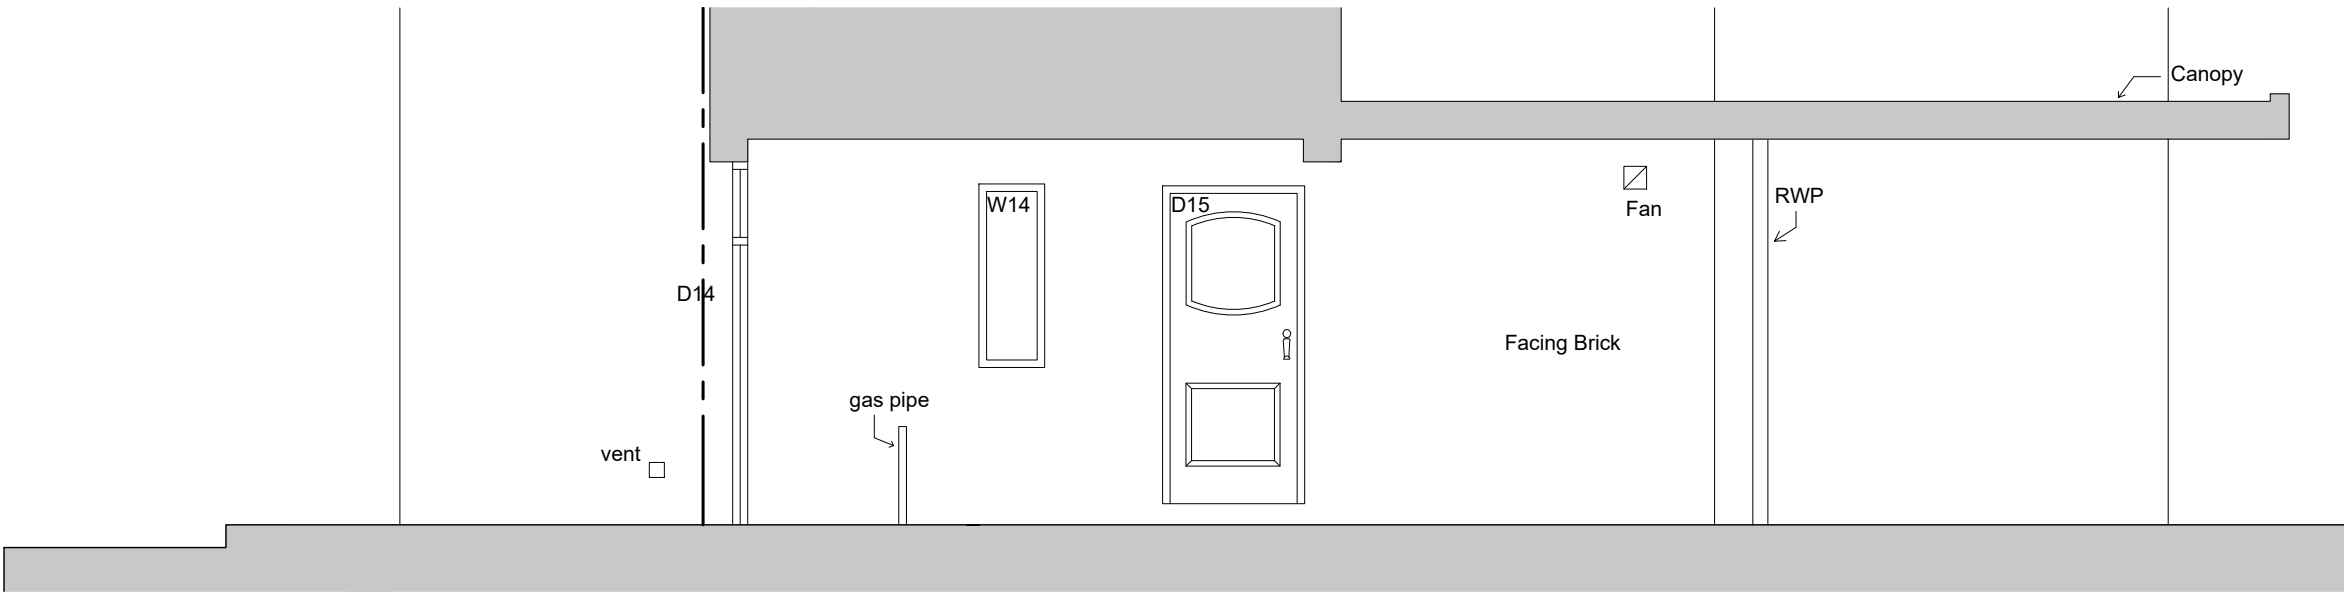

SECTION D-D

PROJECT	Ashfield Lodge, Didsbury
DRAWING	Existing Elevations nos 16 - 30
DRAWING NO.	BR - 04
SCALE	1:50 at A3
REVISION	-

ARCHITECT
R.T. Lucas

Raven House
113 Fairfield Street
Manchester
M12 6EL

Tel: 0161-2737771