
AS EXISTING FLOOR PLAN - ENABLING WORKS

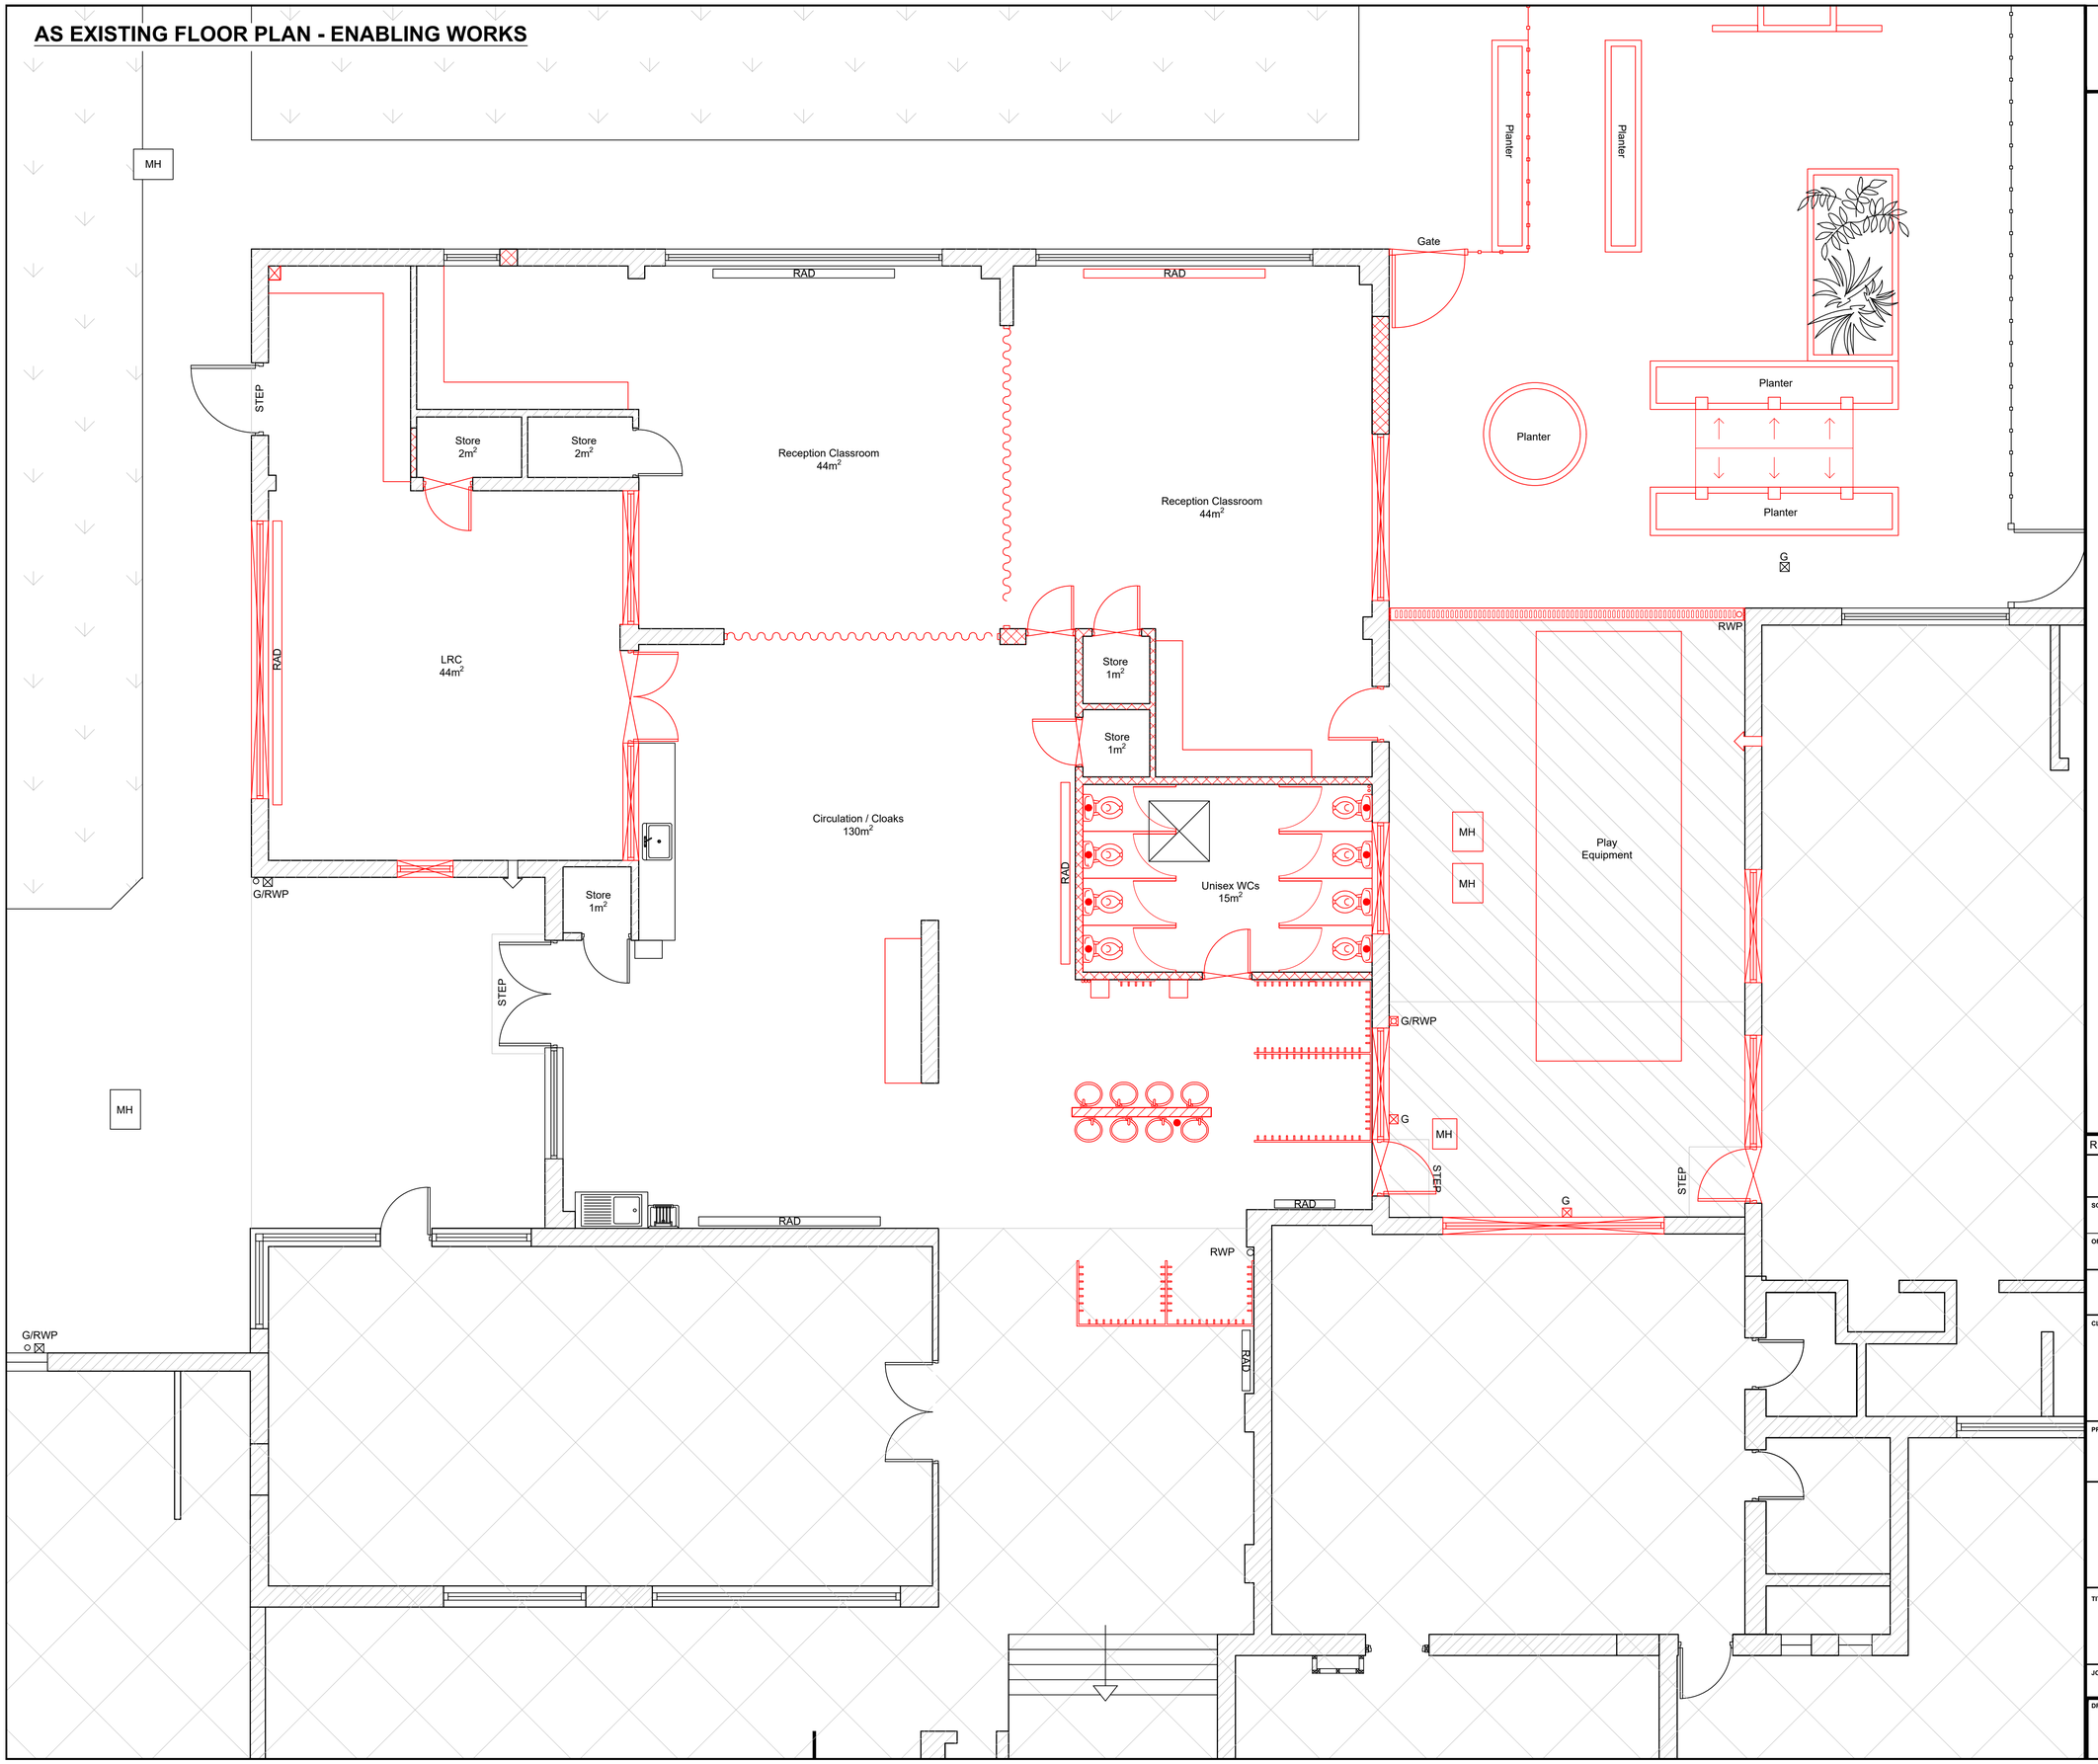

Note:
Contractor is to verify all dimensions and levels on site prior to site works commencement. Under no circumstances are any dimensions or levels to be scaled from this drawing number for the purpose of manufacturing components. Contractor to report any discrepancies to the Designer.

DRAWING KEY

- Extent of existing tarmac hardstanding to be broken out and carted away to facilitate excavation works / formation of new slab.
- Location of existing masonry walls to be demolished to form new layout.
- Location of existing door to be stripped out and scrapped.
- Location of existing window to be stripped out and scrapped.
- G/RWP — Location of existing gulley and rainwater pipe to capped off and stripped out / infilled to enable new layout.
- Location of existing 1.2m high paladin fence and gate.
- Location of existing 1.2m high timber fence and gate to be stripped out and scrapped.
- MH — Existing manhole to be built up / extended to suit new floor level.
- Location of existing aco drain to be stripped out and removed as part of excavation works to enable new layout.
- RAD — Existing panel radiator to be isolated, removed and scrapped.
- Location of existing planters and shrubs to be stripped out and scrapped.

REVISION	DESCRIPTION	DATE
--	PLANNING	MAR 21

SCALE		SIGNATURE	DATE
1:50	DRAWN	LP	MAR 21
ORIGINAL SIZE A1	CHECKED	MAB	MAR 21
	APPROVED	MB	MAR 21

This drawing is copyright and may not be reproduced or made use of unless expressly agreed by M Bradbury Consulting Ltd

CLIENT

Mount Carmel RC Primary School
Infant School
Hunt Street
Blackley
Manchester
M9 8BL

PROJECT

KS1 REMODELLING WORKS

Bradbury CONSULTING CHARTERED SURVEYORS
59 Wilmslow Road, Handforth, Cheshire, SK9 3EN
WEB: www.bradbury-consulting.co.uk TEL: 01625 522 209

TITLE

AS EXISTING FLOOR PLAN - ENABLING WORKS

JOB NUMBER

2020.061

DRAWING NUMBER

PL03