




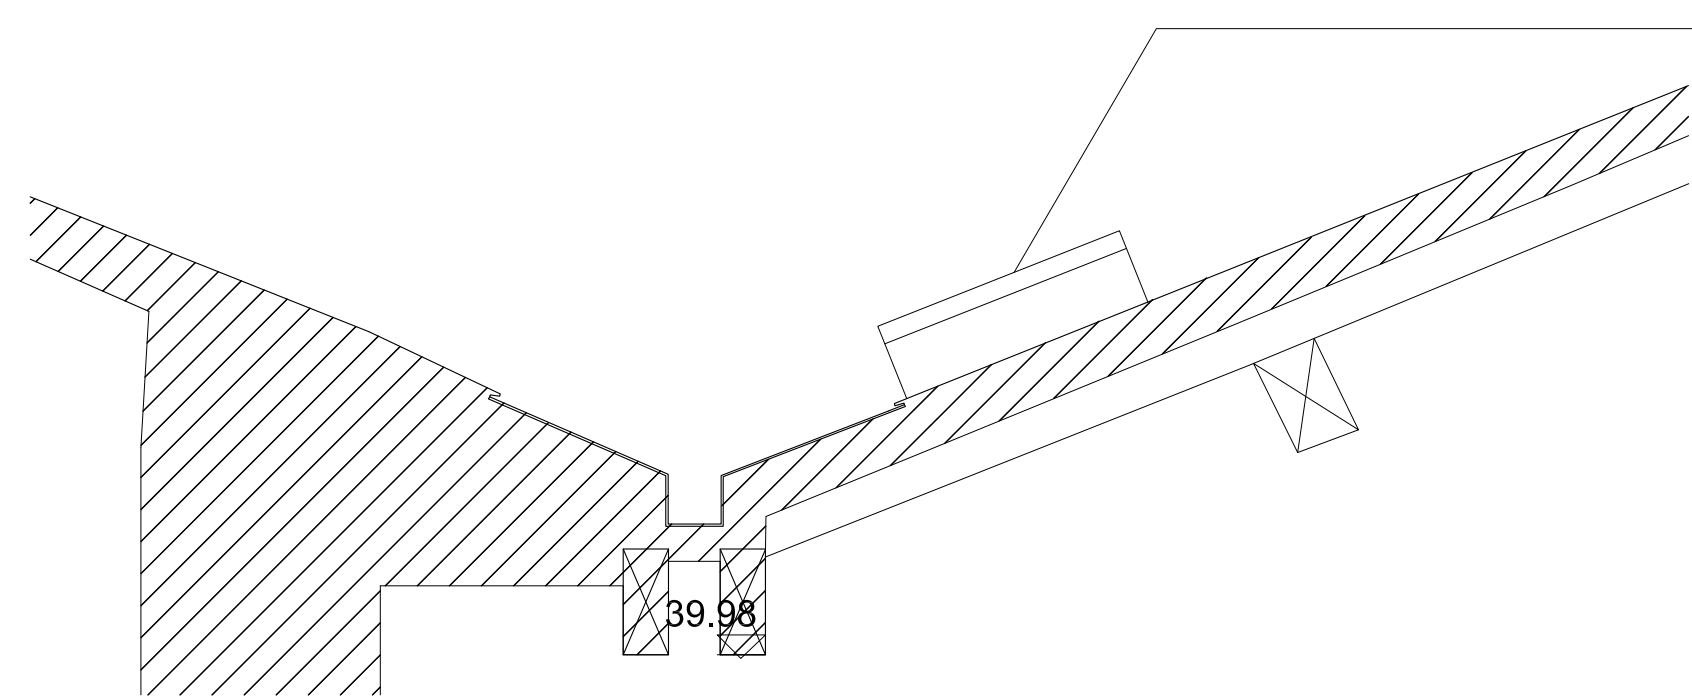


ELEVATION OF EXISTING

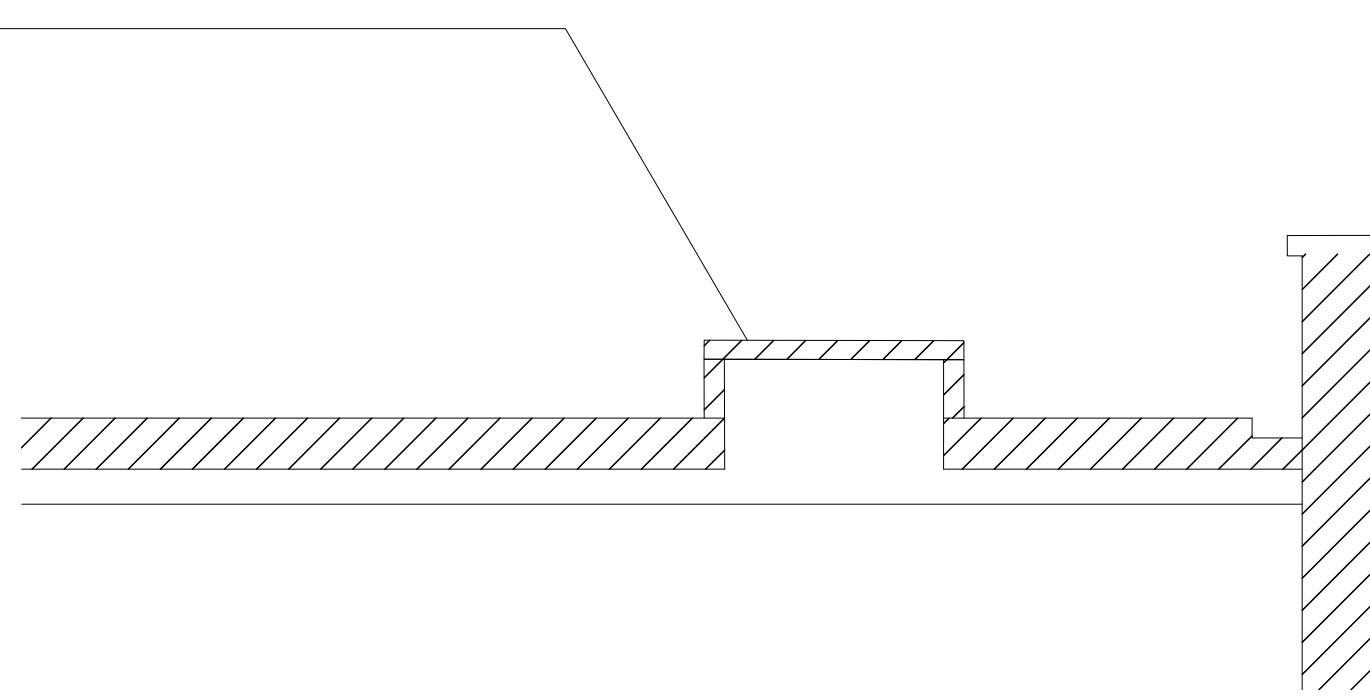





SECTION OF EXISTING HATCH

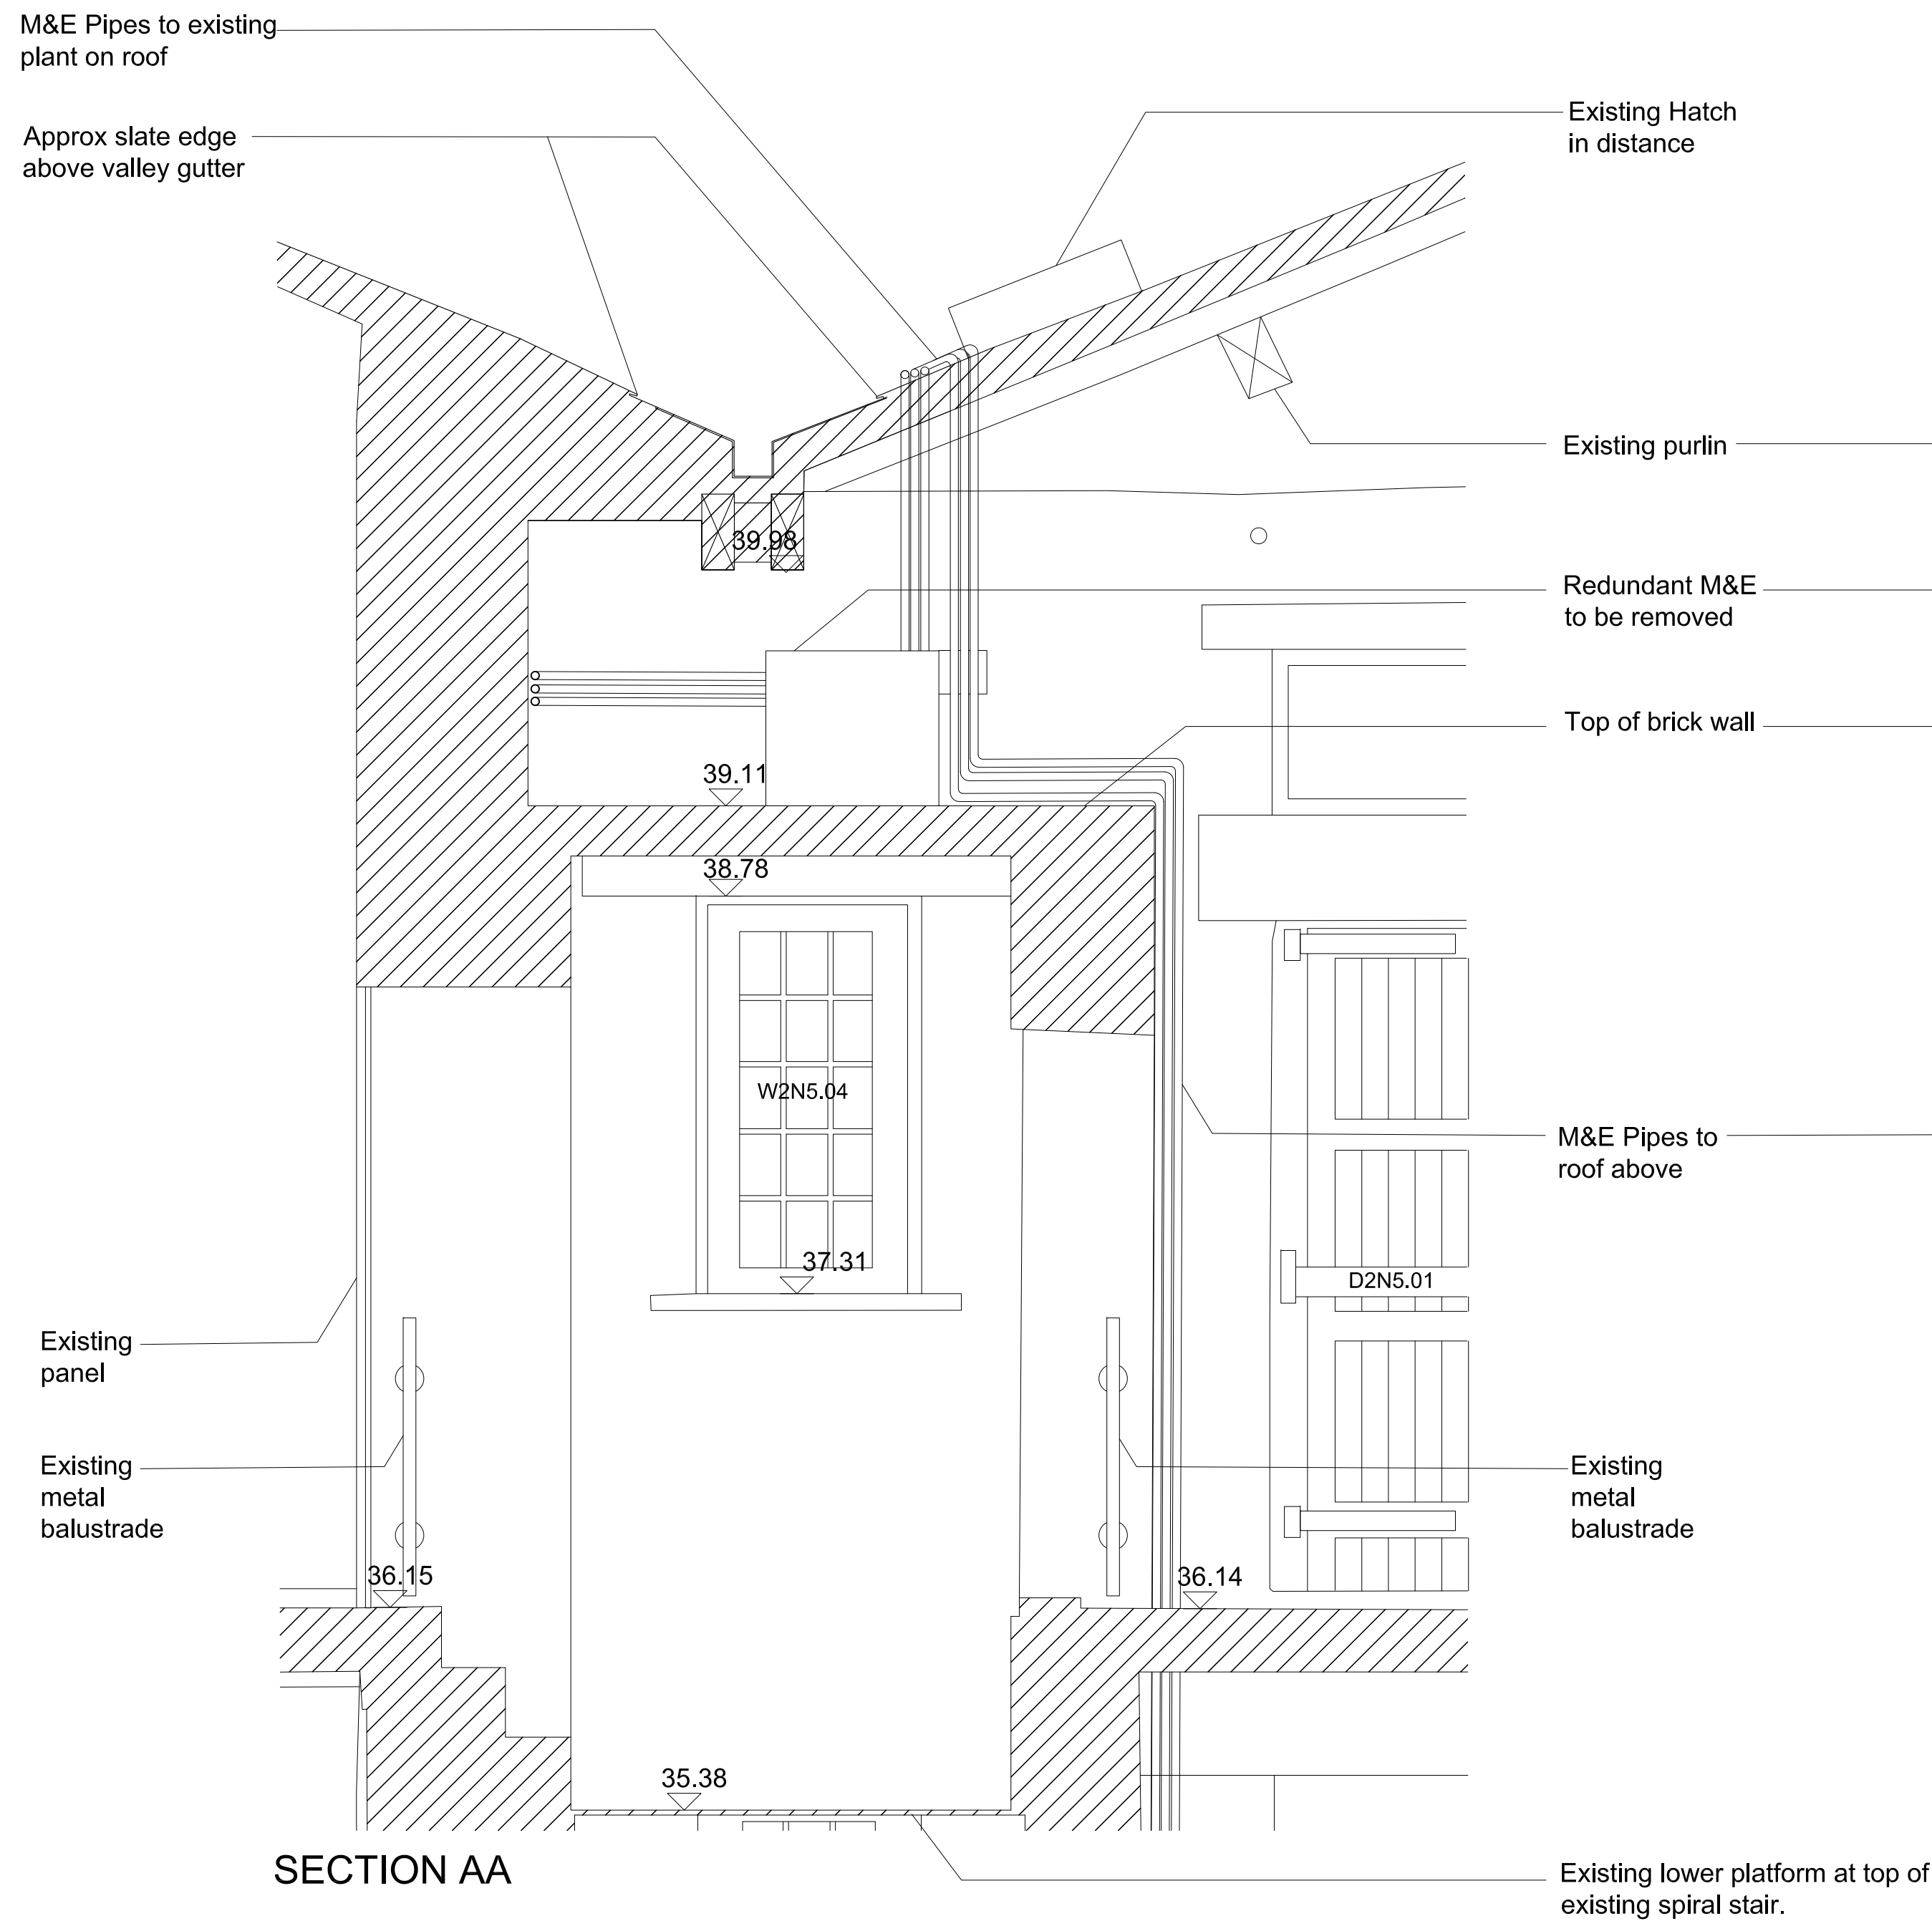

SECTION AA

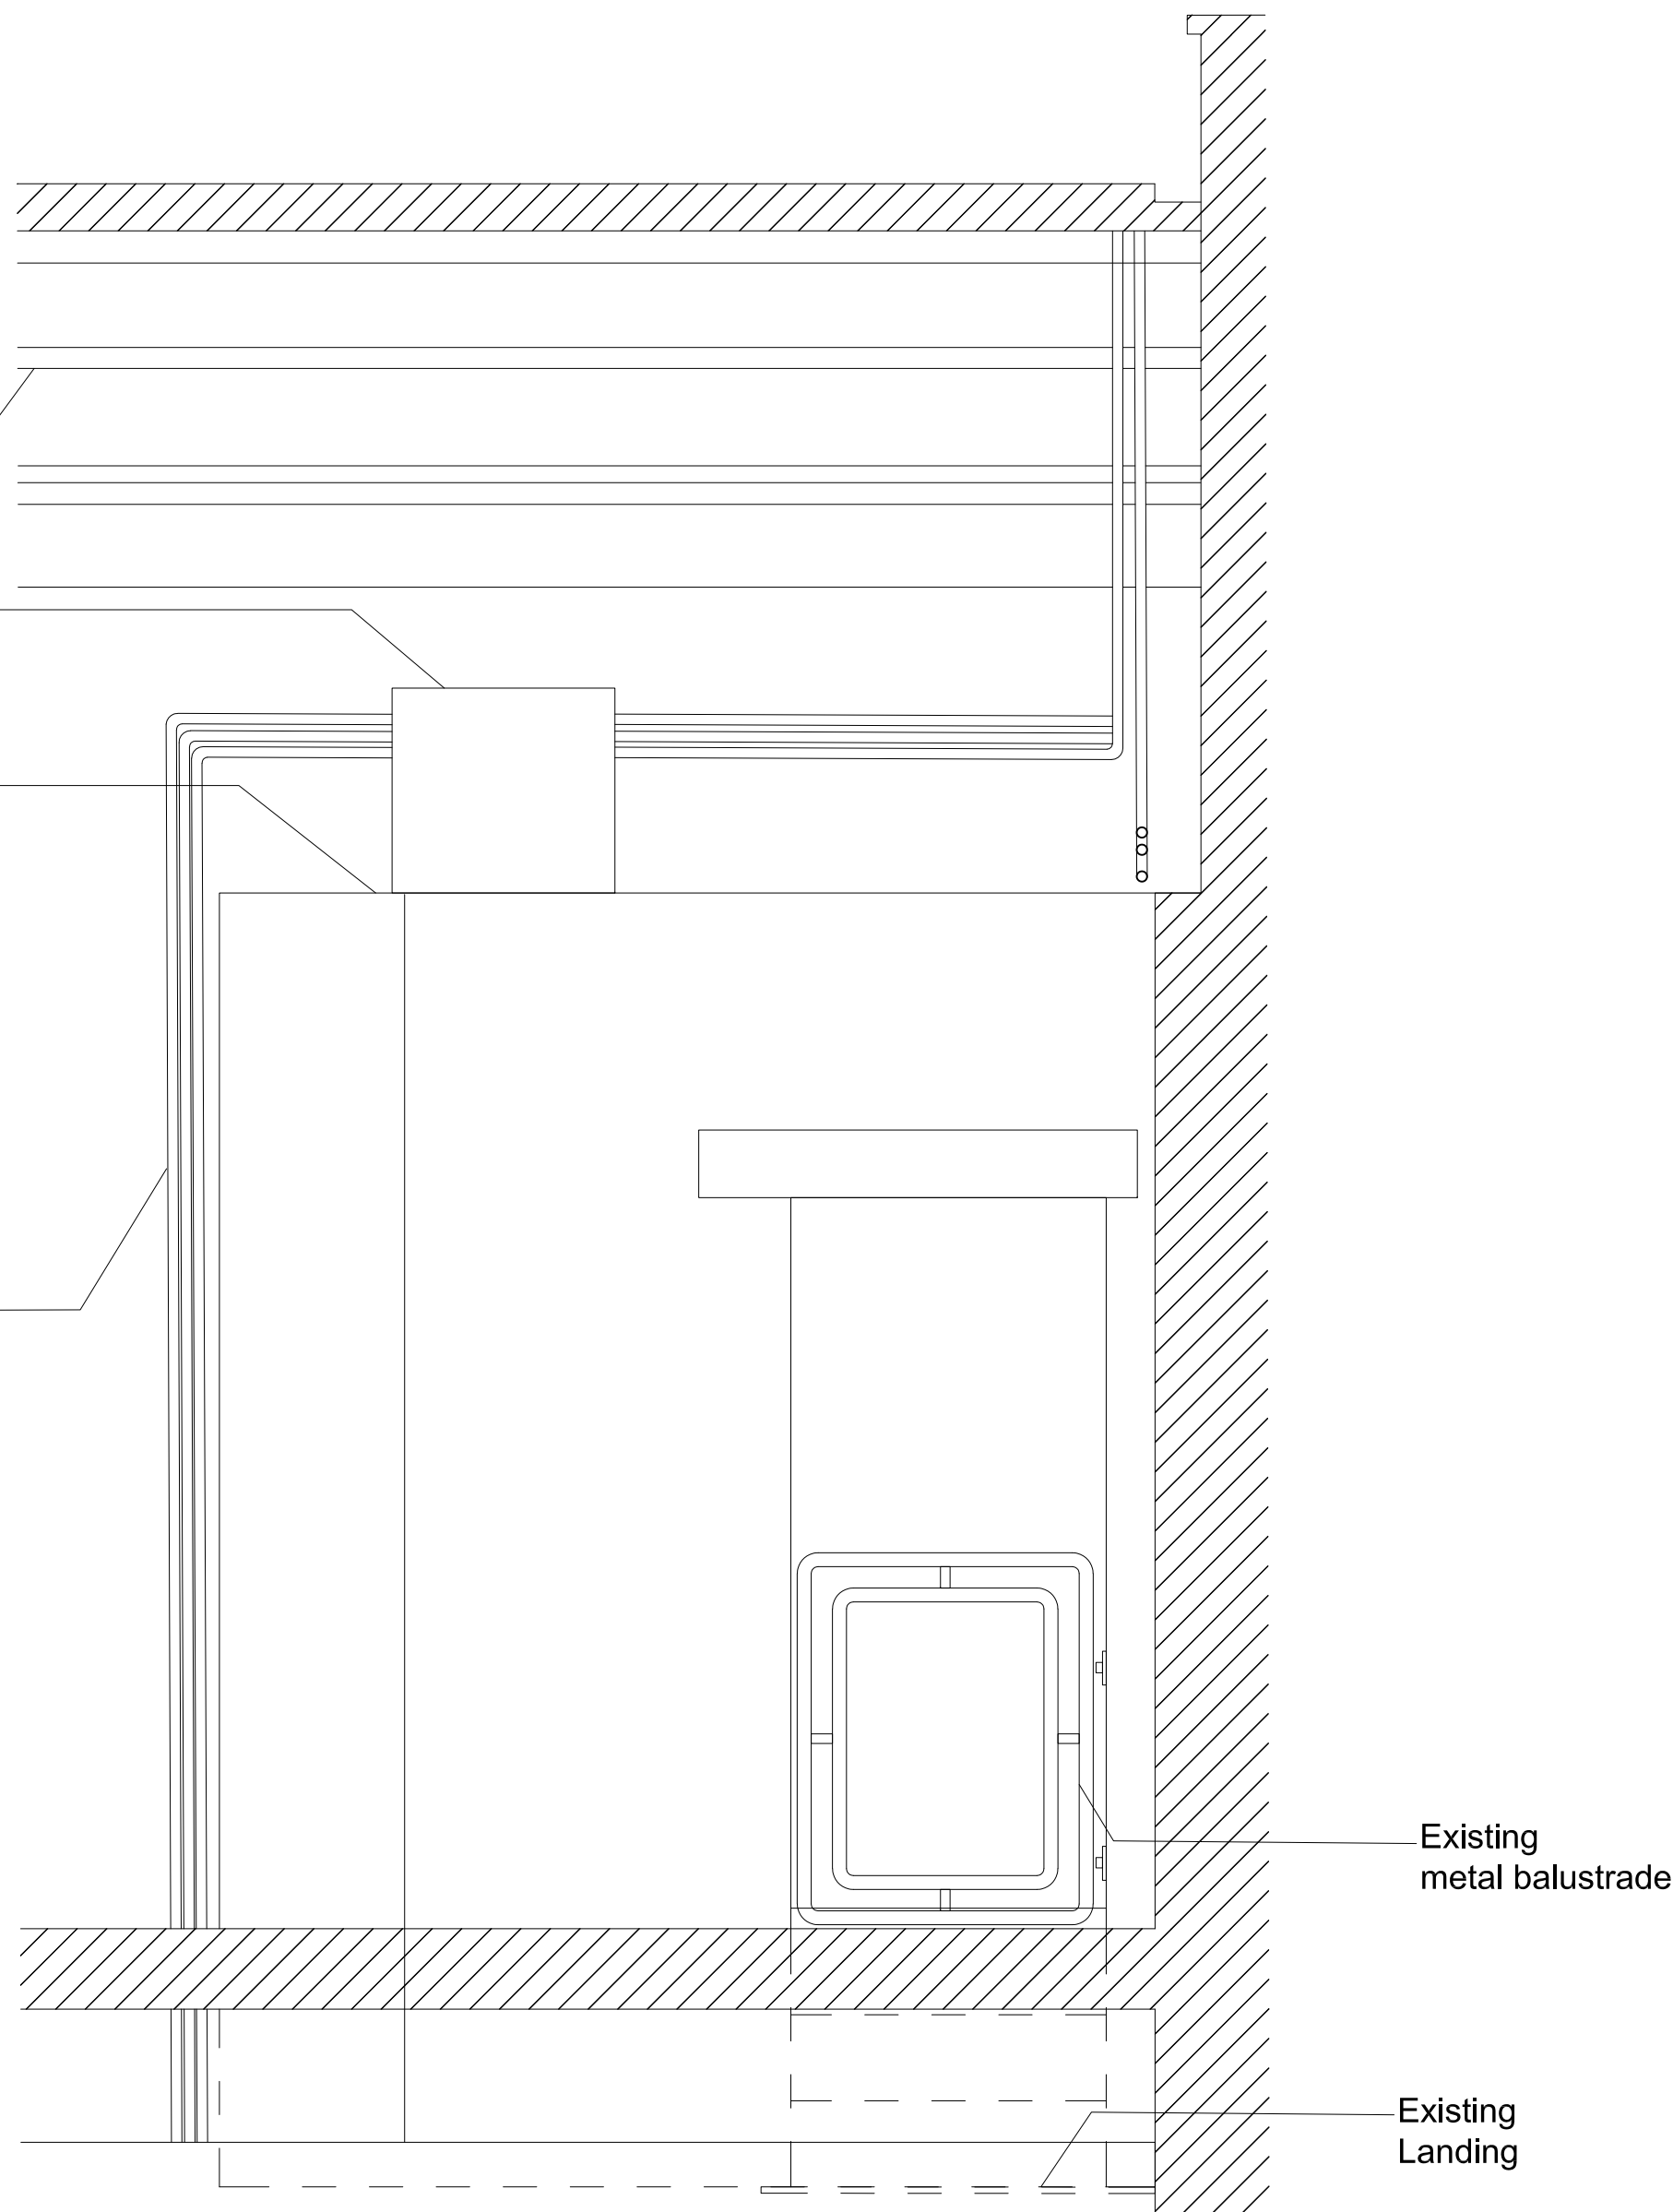

SECTION BB

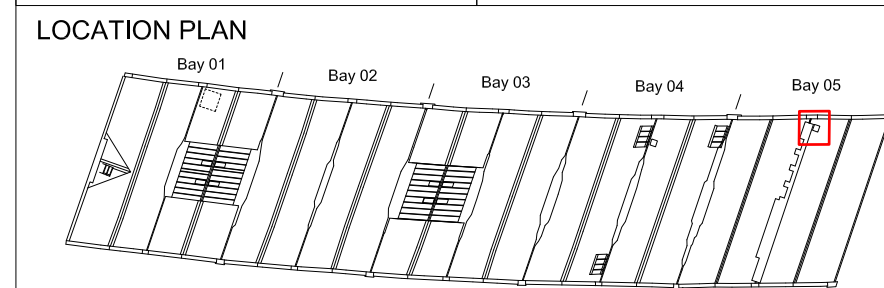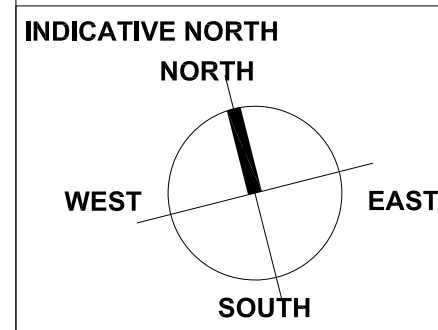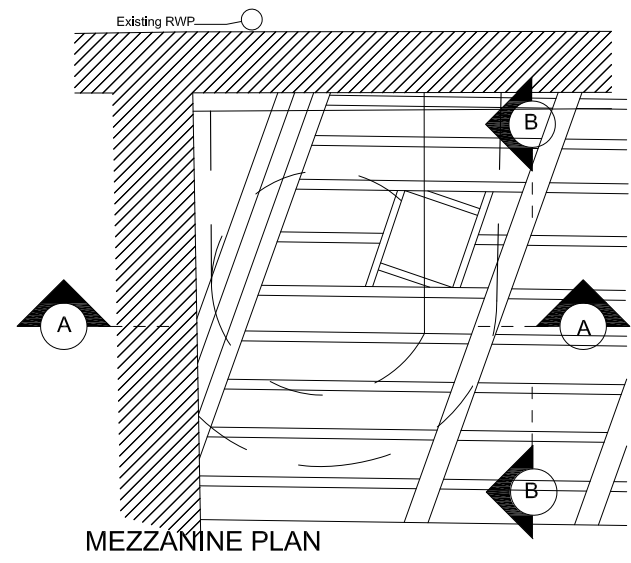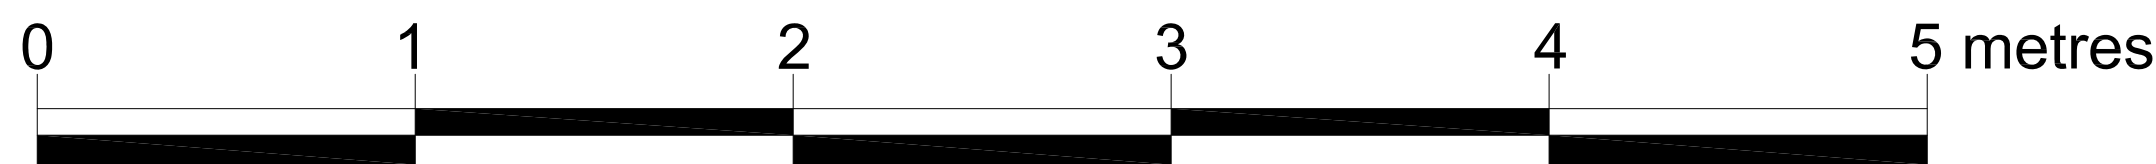

BASED ON MEASURED SURVEY BY "GREENHATCH"					
JOB TITLE Science and Industry Museum, Manchester, M3 4FP		JOB NO. 260	DRWG. TITLE Existing Building: Sectional elevation of Access Type A (spiral stair and roof hatch) - Bay 05	STATUS Planning	
A	11.02.21		DRWG. NO. 260 / PD / 105 (A1 ORIGINAL FORMAT)	REV:	SCALE: 1:20@A1 1:40@A3
Studiowornie		TEL: +44 (0) 20 7299 7766	All dimensions to be checked on site by the Contractor and confirmed with the Architect prior to construction. Do not scale off this drawing.	Drawn by: JP	DATE: 28/06/19
ARCHITECTS LLP		info@studiowornie.com			