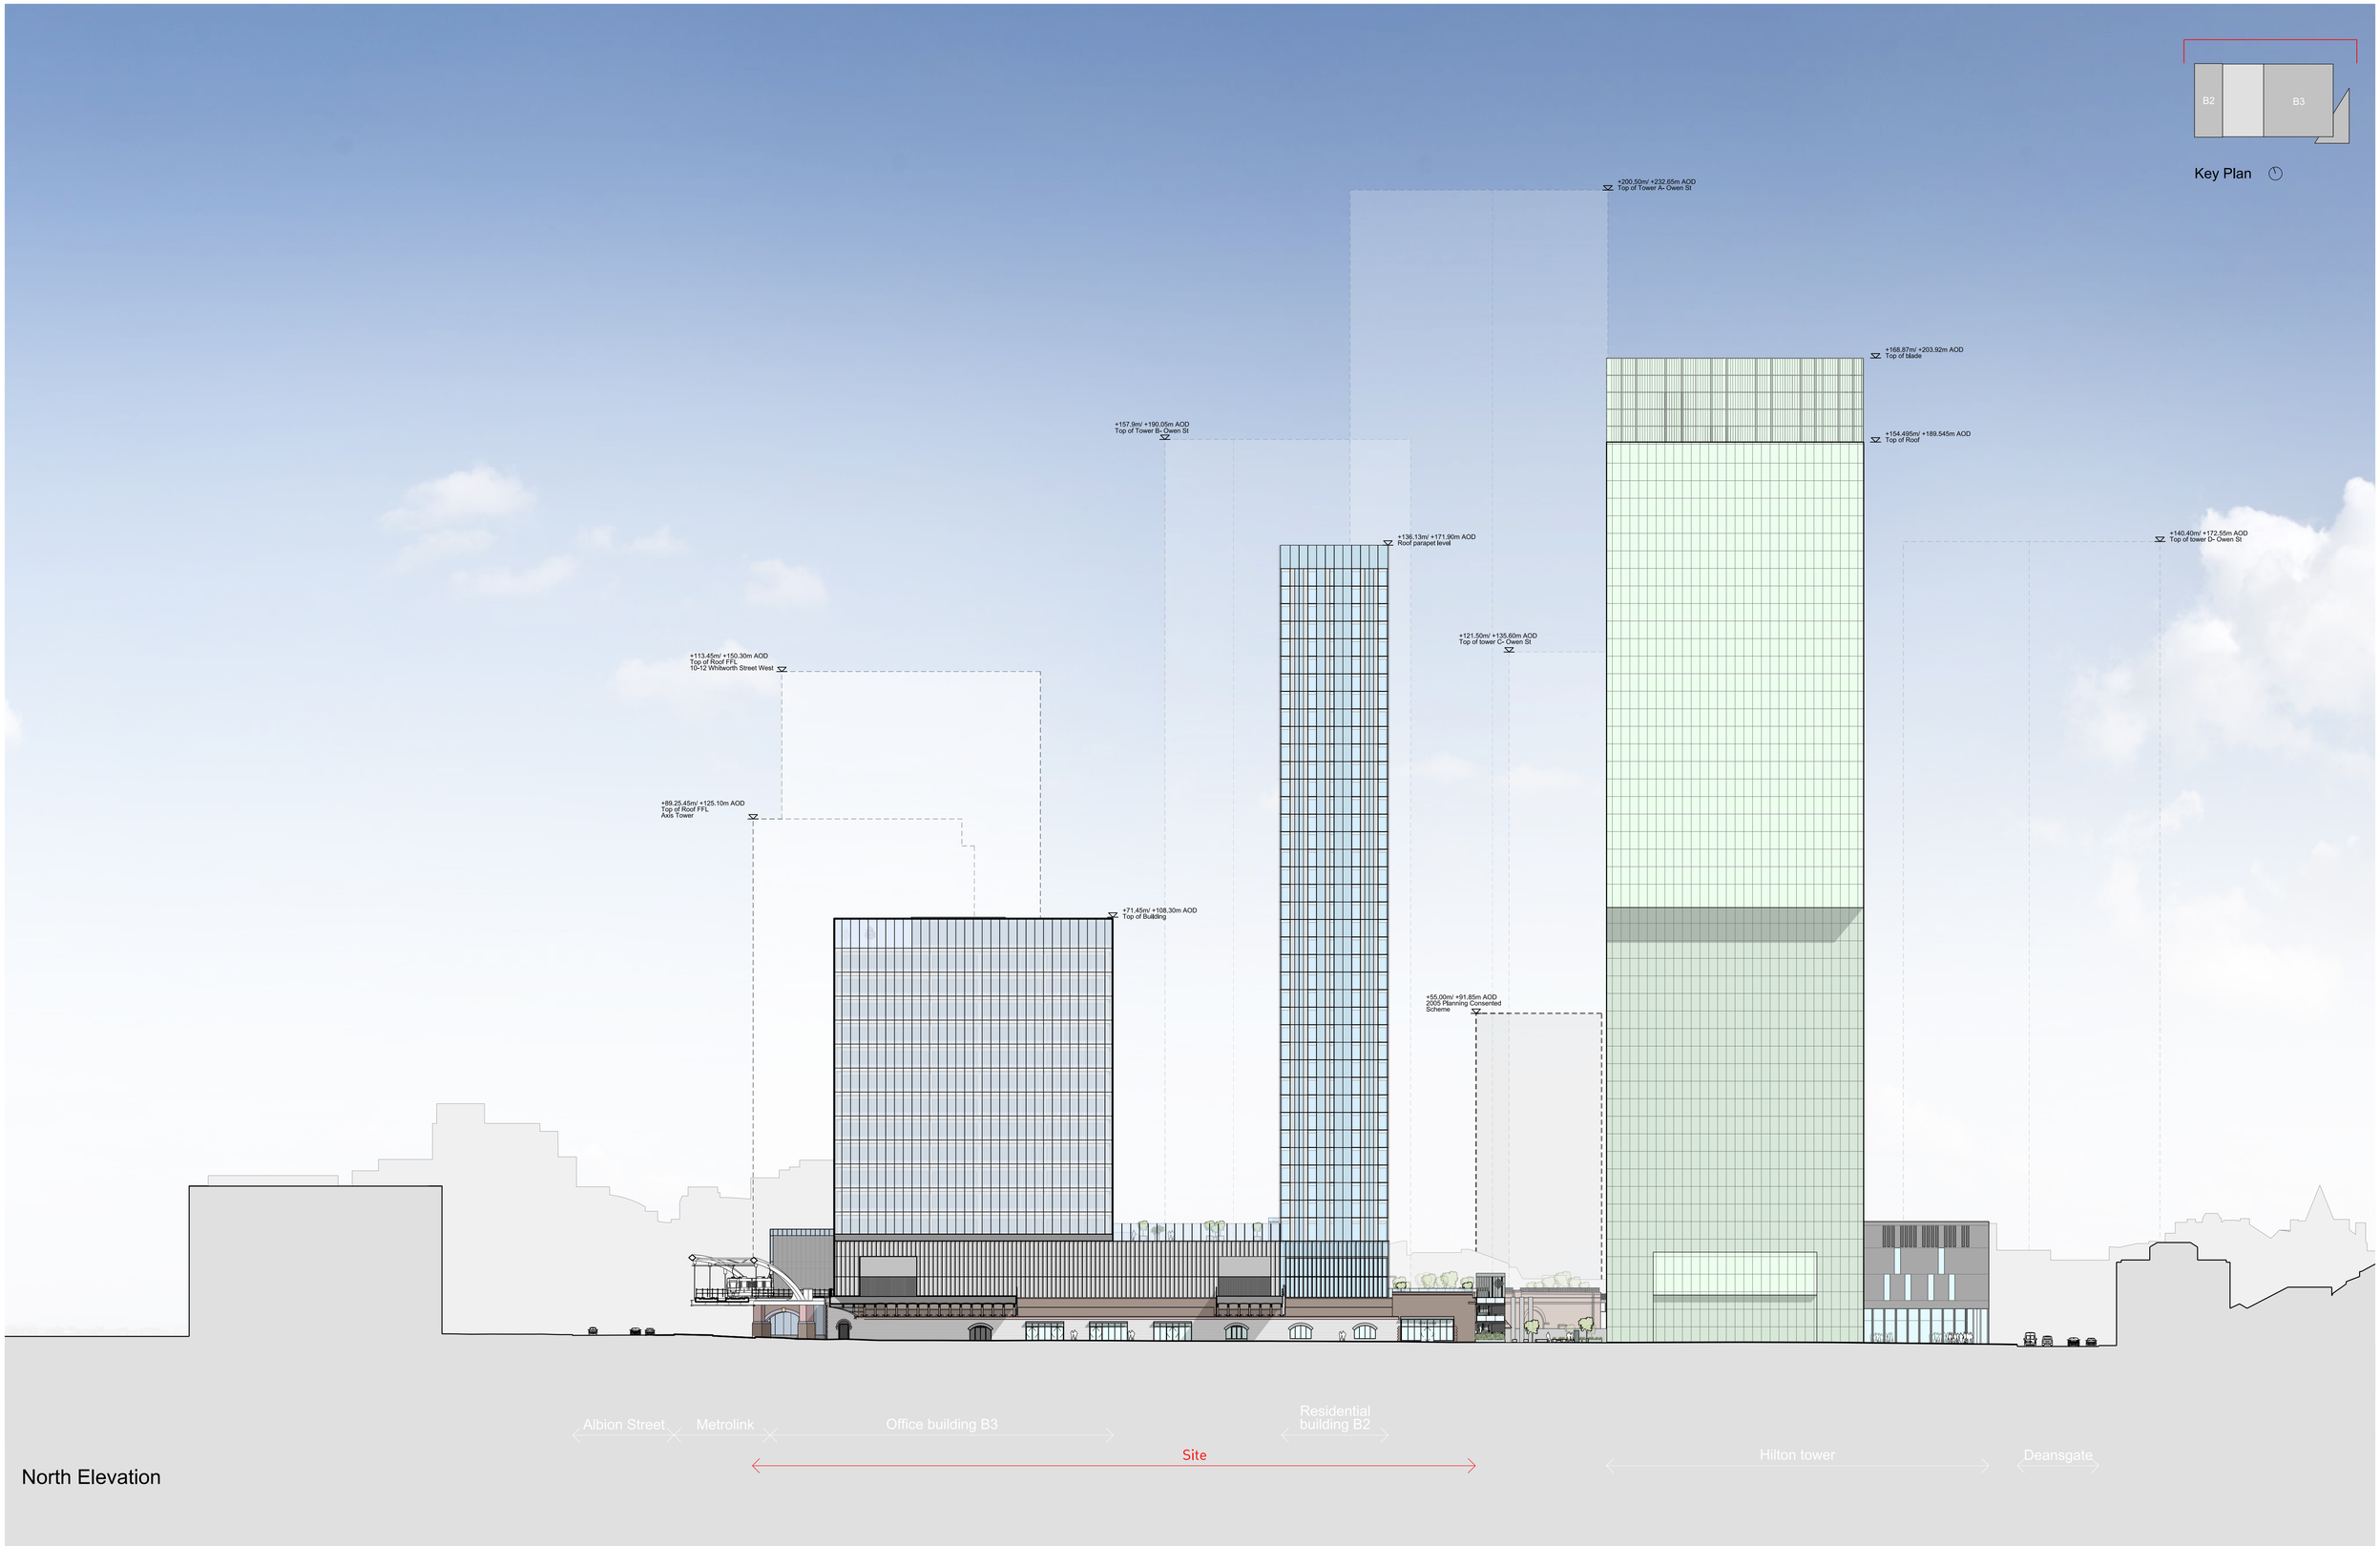

North Elevation

This drawing is copyright
Do not scale off dimensions.
All dimensions to be checked on site by contractor.
Contractor to report any dimensional discrepancies,
errors or omissions prior to commencing on site.

Rev	Date	Description
00	17-03-2017	Planning Issue
01	30-04-2020	Minor Material Amendment Application
02	29-05-2020	Minor Material Amendment Application
03	12-06-2020	Minor Material Amendment Application
04	15-12-2020	Non-Material Amendment Application

North

Project Title
Former Bauer Millet Site

Status
Planning

Scale
1:1000 @ A3 1:500 @ A1

Date
March 2017

Drawing Title
Masterplan - Proposed North Elevation

Job No
10053

Drawing No
10053-MP-A-B5D9-G200-E-N-001

Revision
04

simpsonhaugh
MANCHESTER
Riverside, 4 Commercial St
Manchester M15 4RQ
+44 (0)161 835 2345
www.simpsonhaugh.com
LONDON
5-8 Roberts Place
London EC1R 0BB
+44 (0)20 7549 4030
mail@simpsonhaugh.com

© SimpsonHaugh 2017