




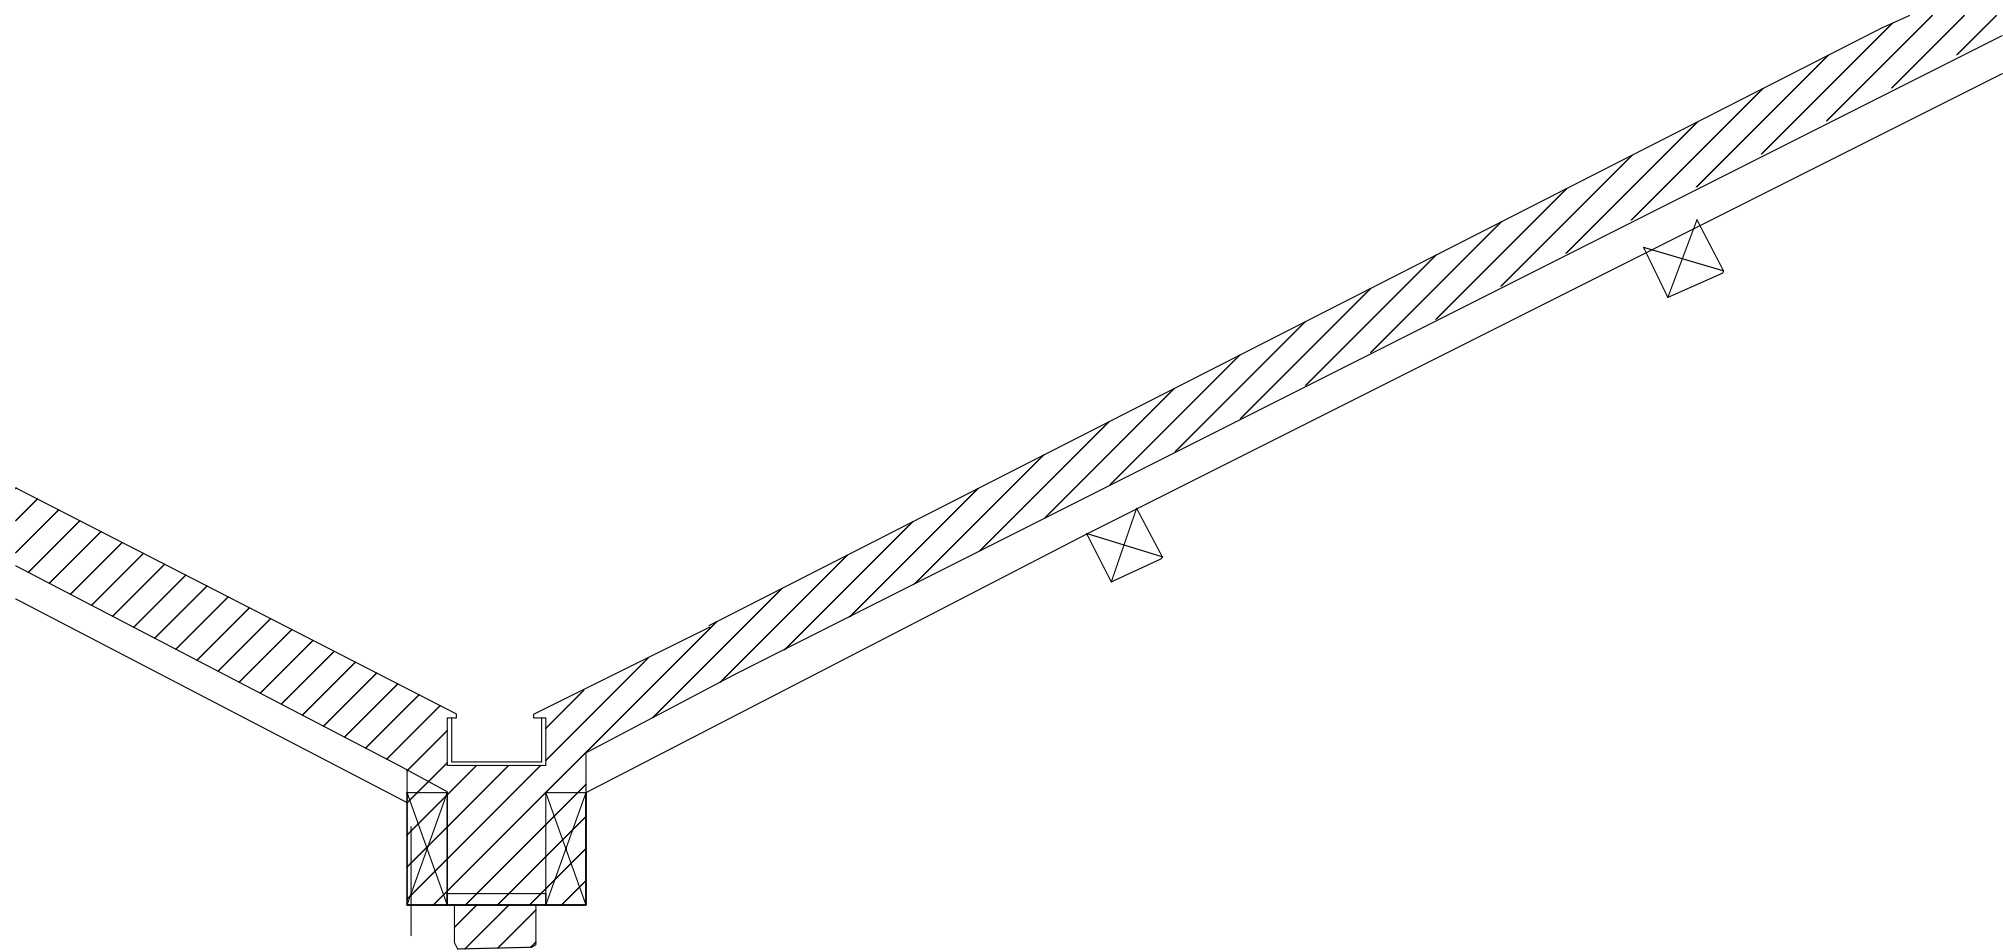


ELEVATION_PARALLEL TO ROOF RAFTERS

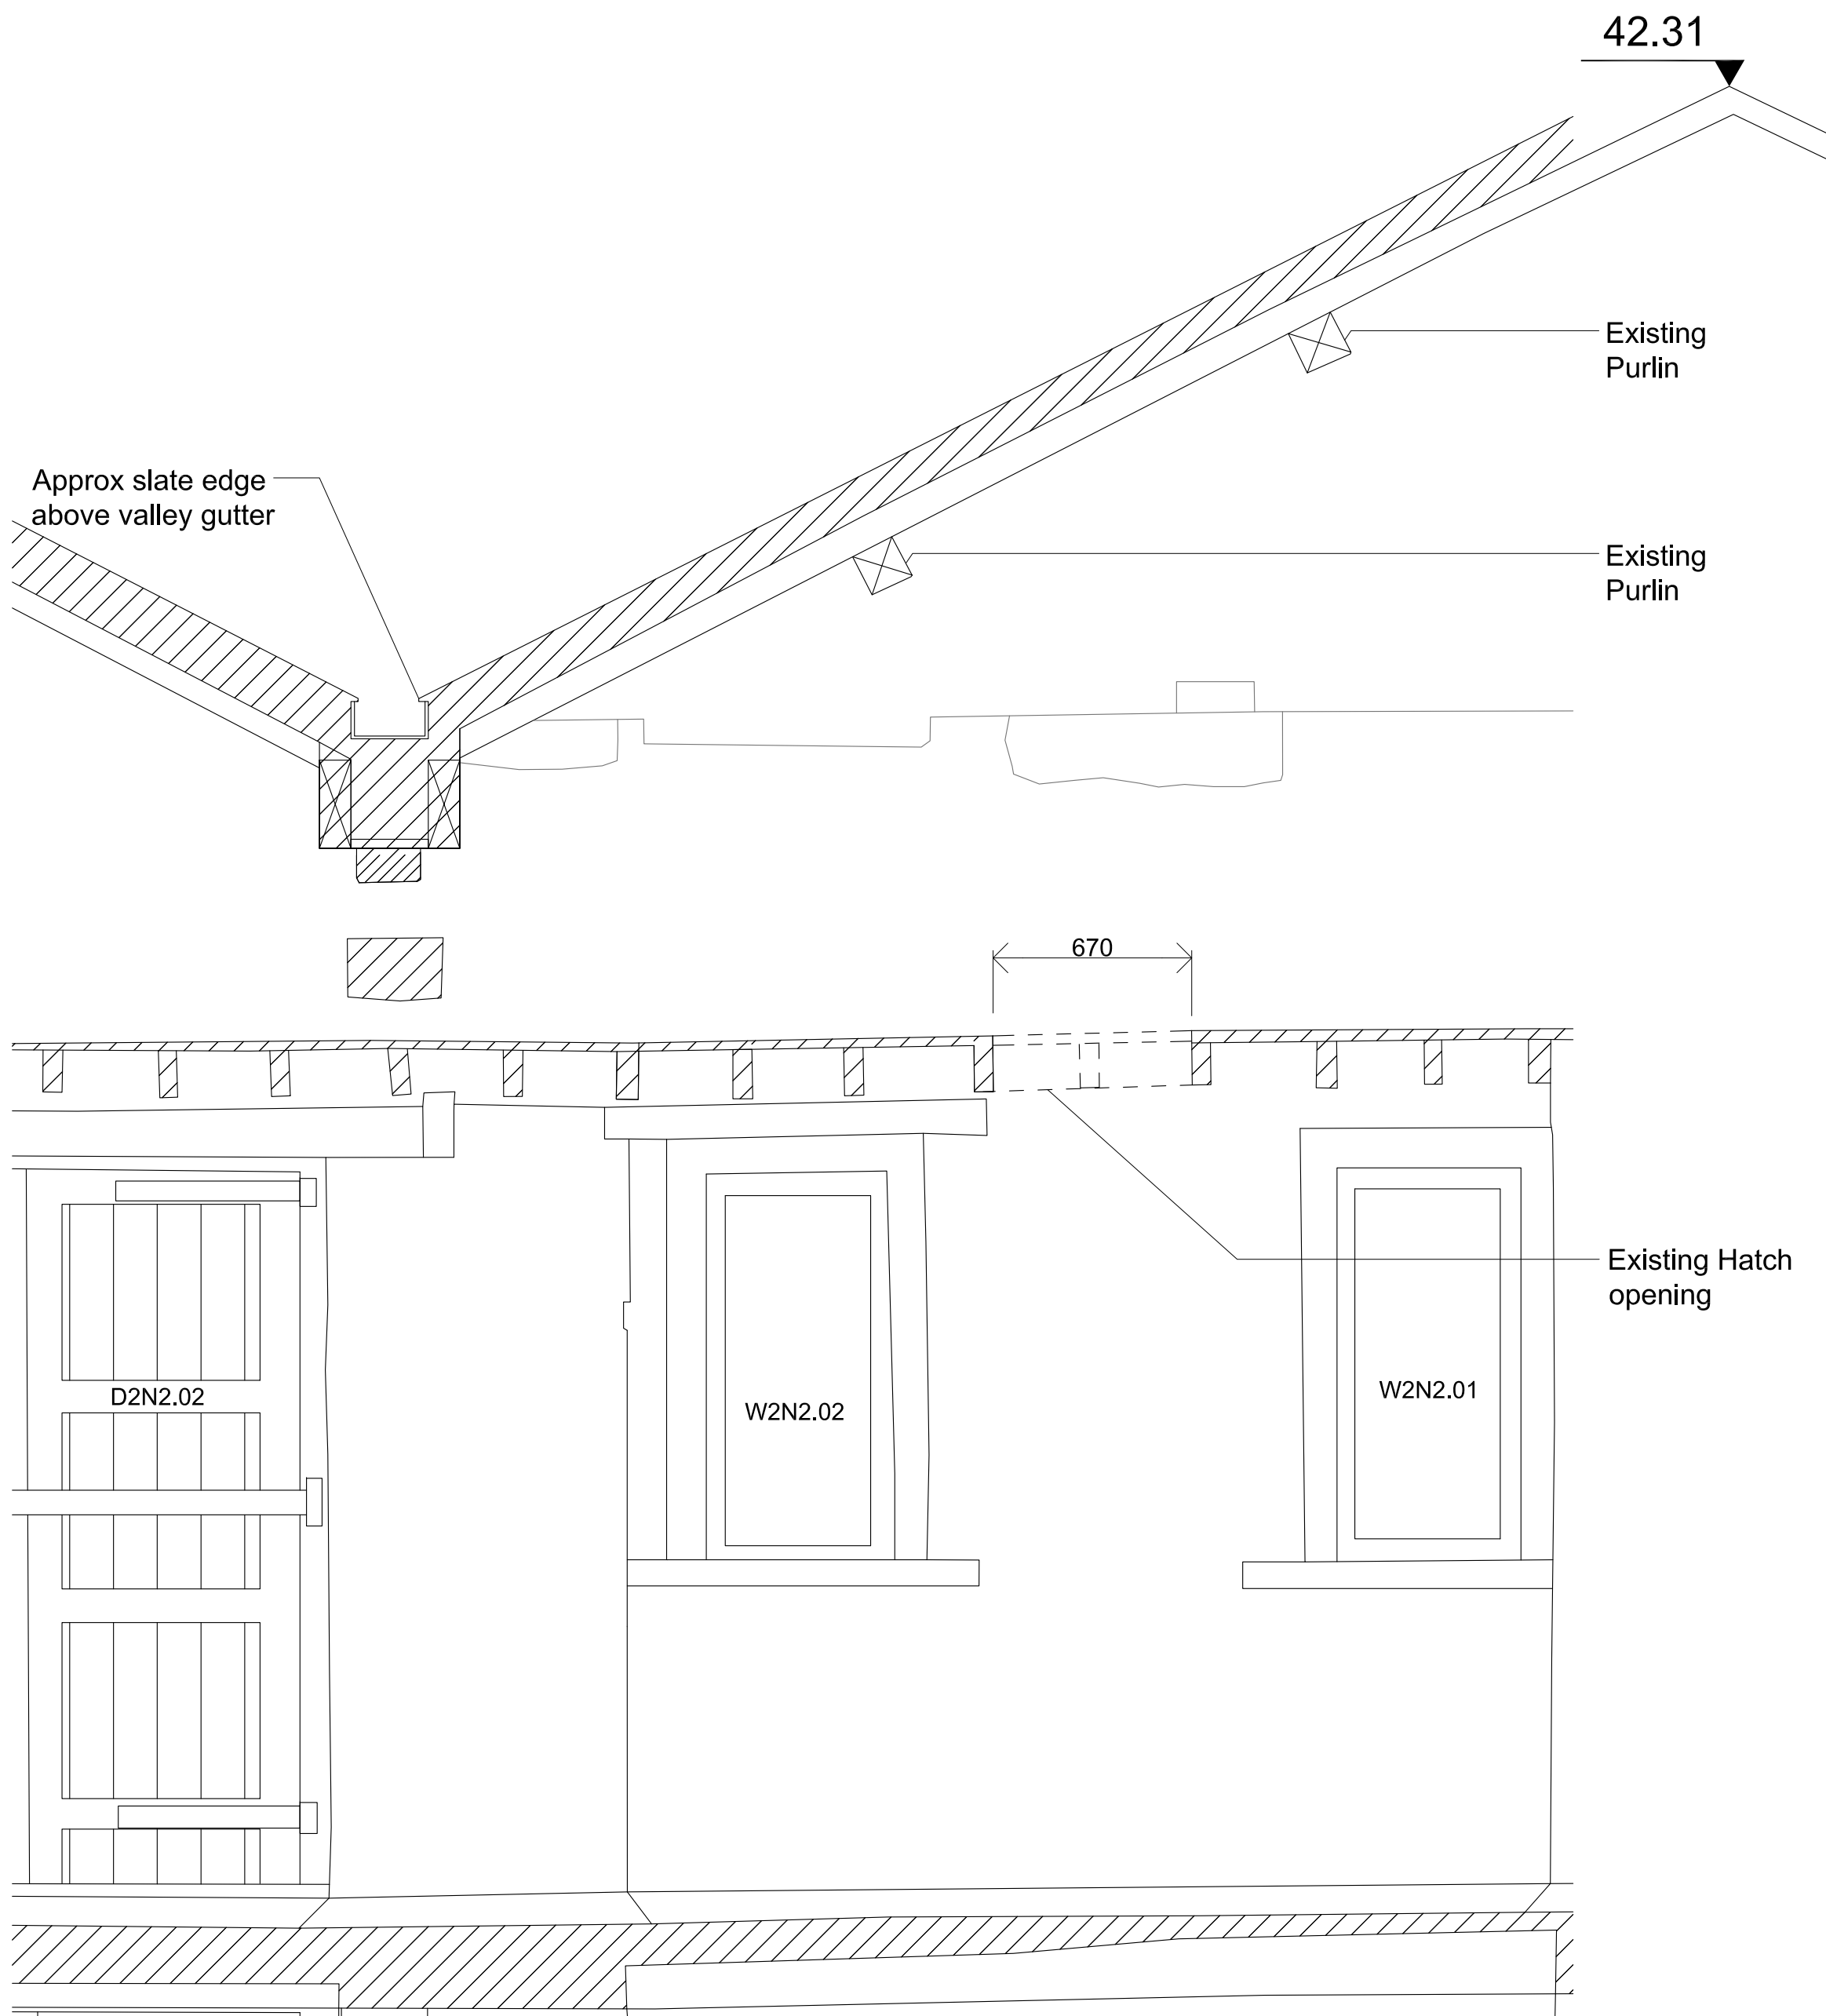




SECTION AA

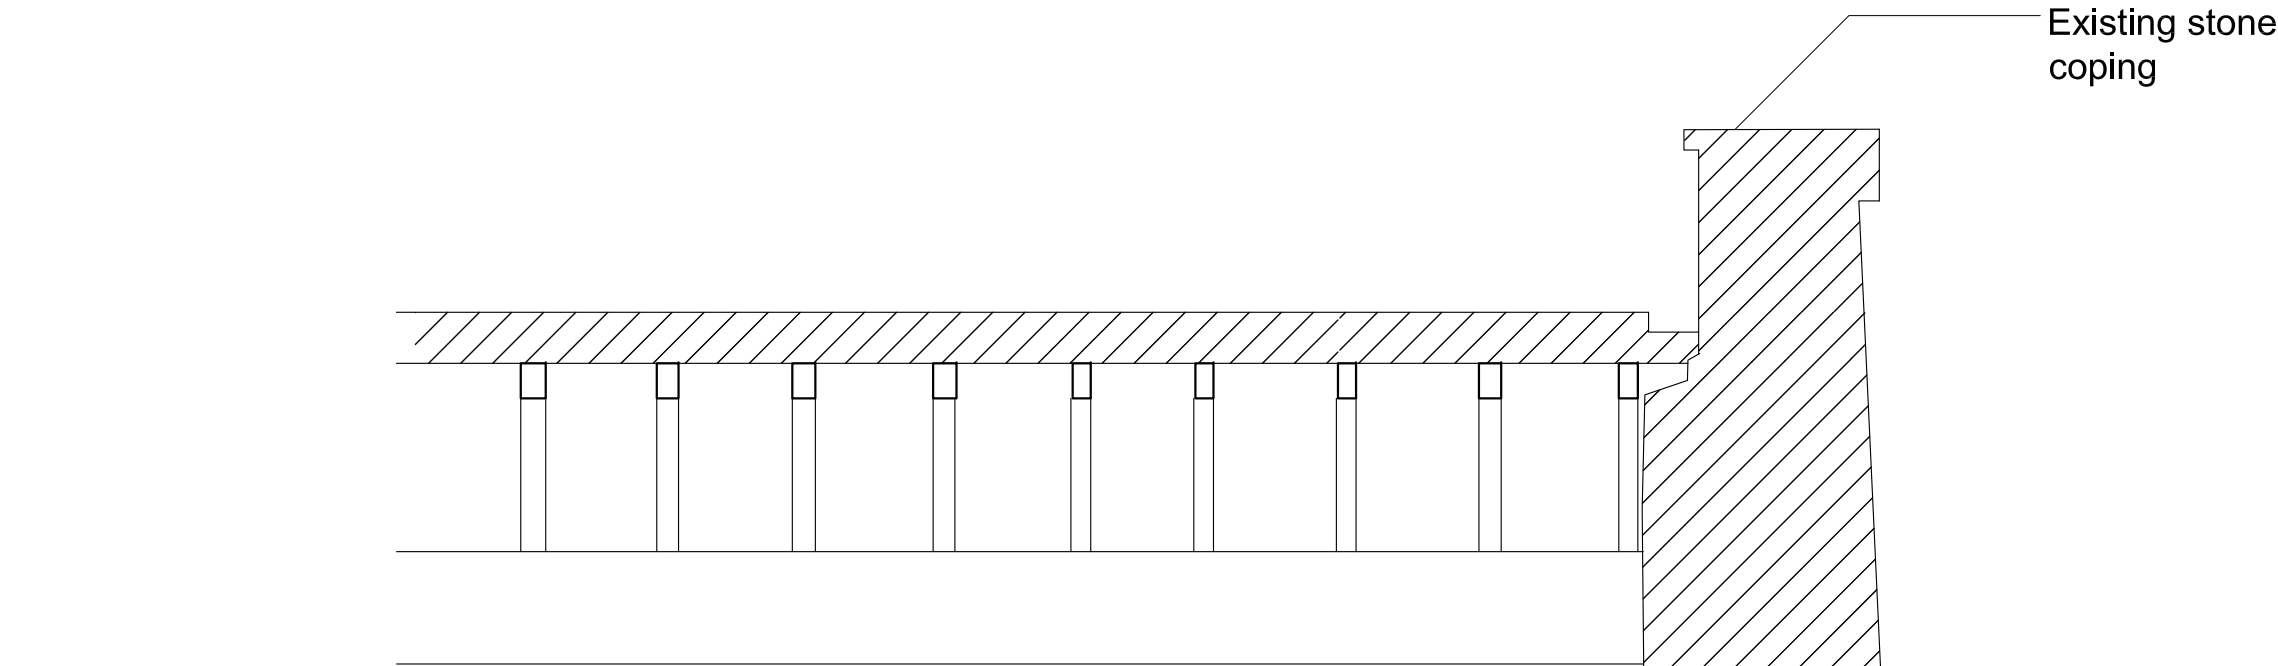

SECTION_PERPENDICULAR TO ROOF RAFTERS

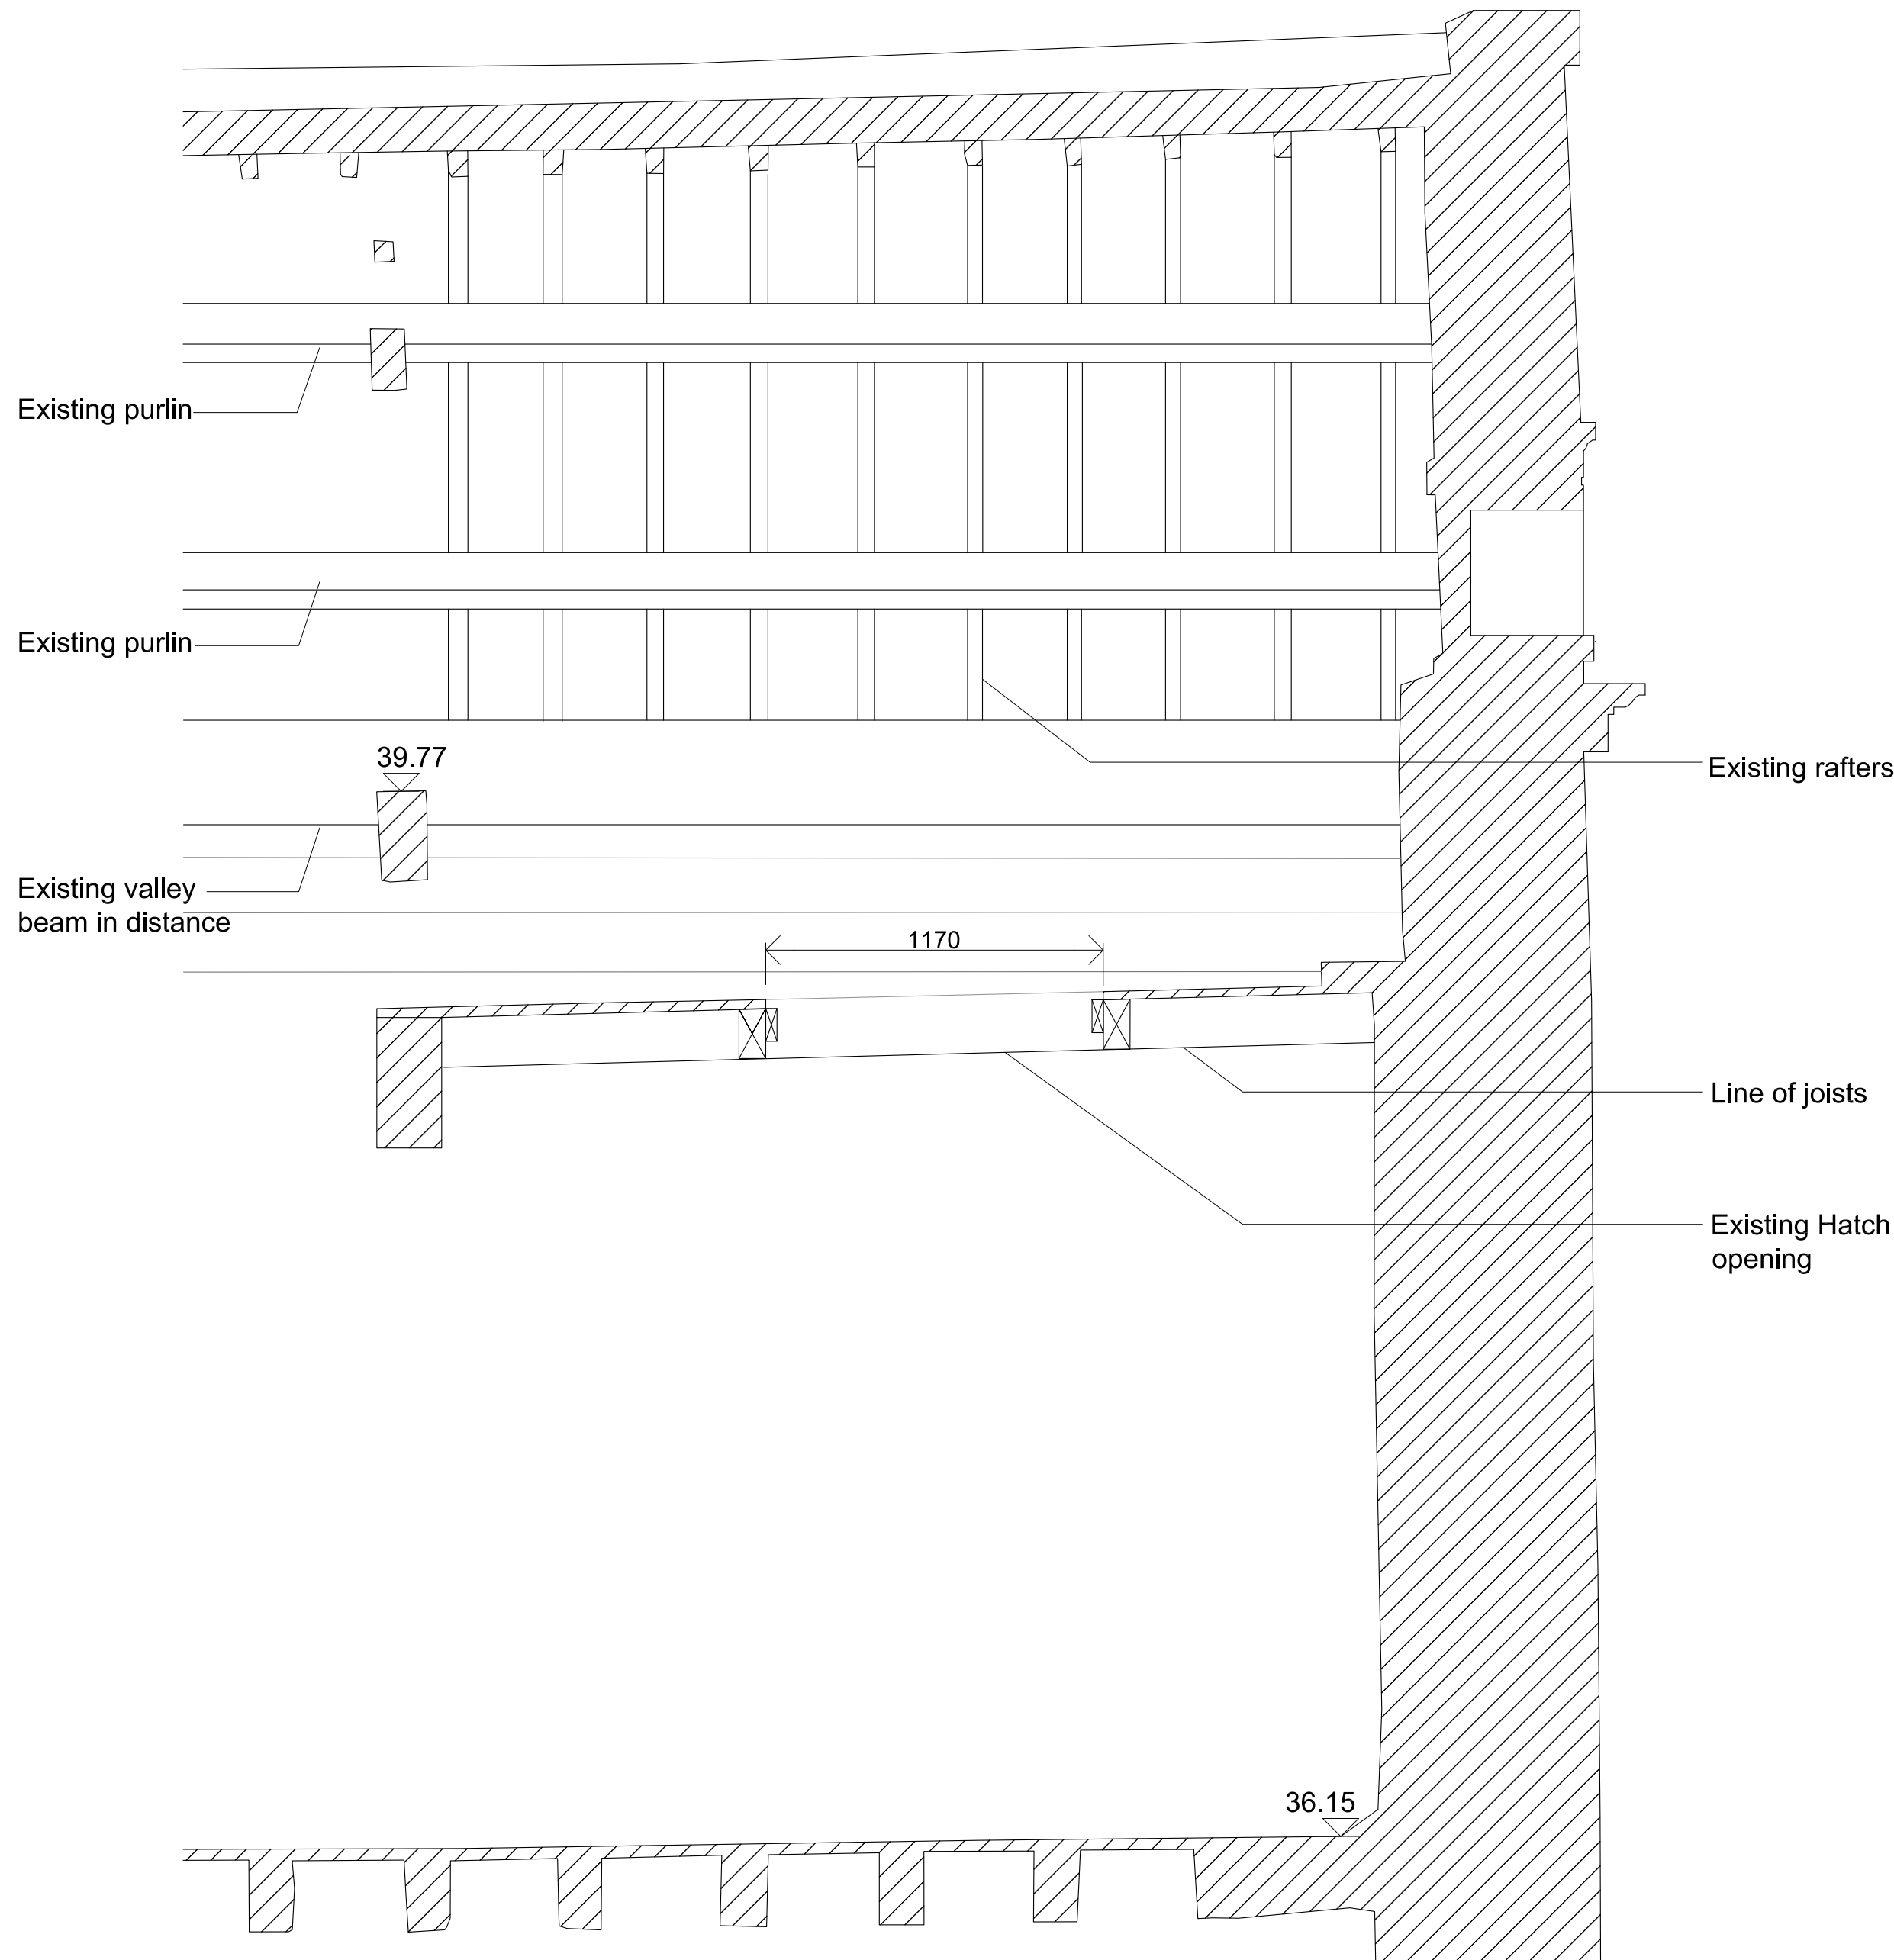

SECTION BB

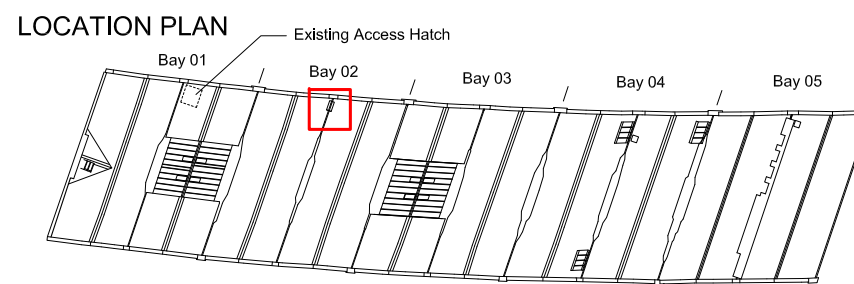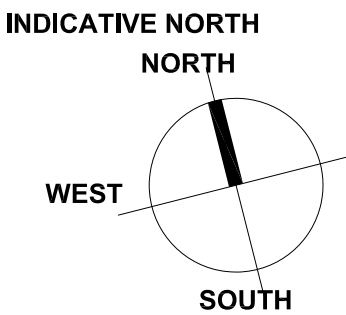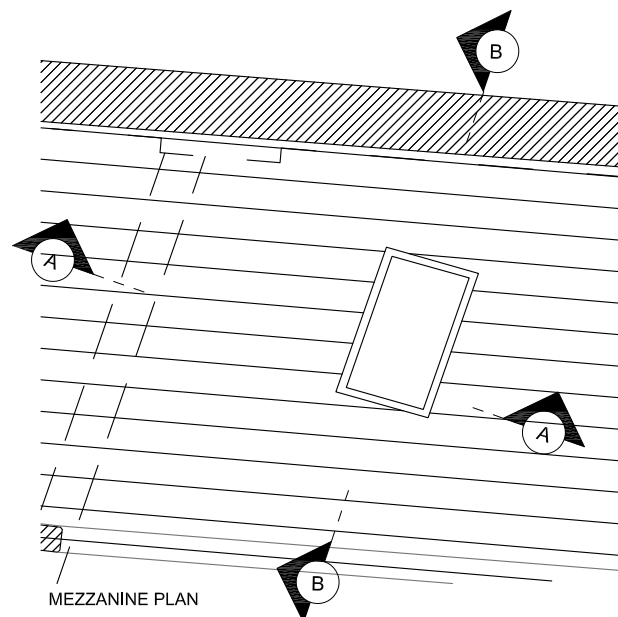

BASED ON MEASURED SURVEY BY "GREENHATCH"					
JOB TITLE Science and Industry Museum, Manchester, M3 4FP		JOB NO. 260	DRWG. TITLE Existing Building: Sectional Elevation of Access Type B (Mezzanine and roof hatches) - Bay 02 DRWG. NO. 260 / PD / 106 (A1 ORIGINAL FORMAT)	STATUS Planning	REV.
A	11.02.21				SCALE: 1:20@A1 1:40@A3
Studiowdnie		TEL: +44 (0) 20 7299 7766	All dimensions to be checked on site by the Contractor and confirmed with the Architect prior to construction. Do not scale off this drawing.	Drawn by: JP	DATE: 28/08/19
ARCHITECTS LLP		info@studiowdnie.com			

