


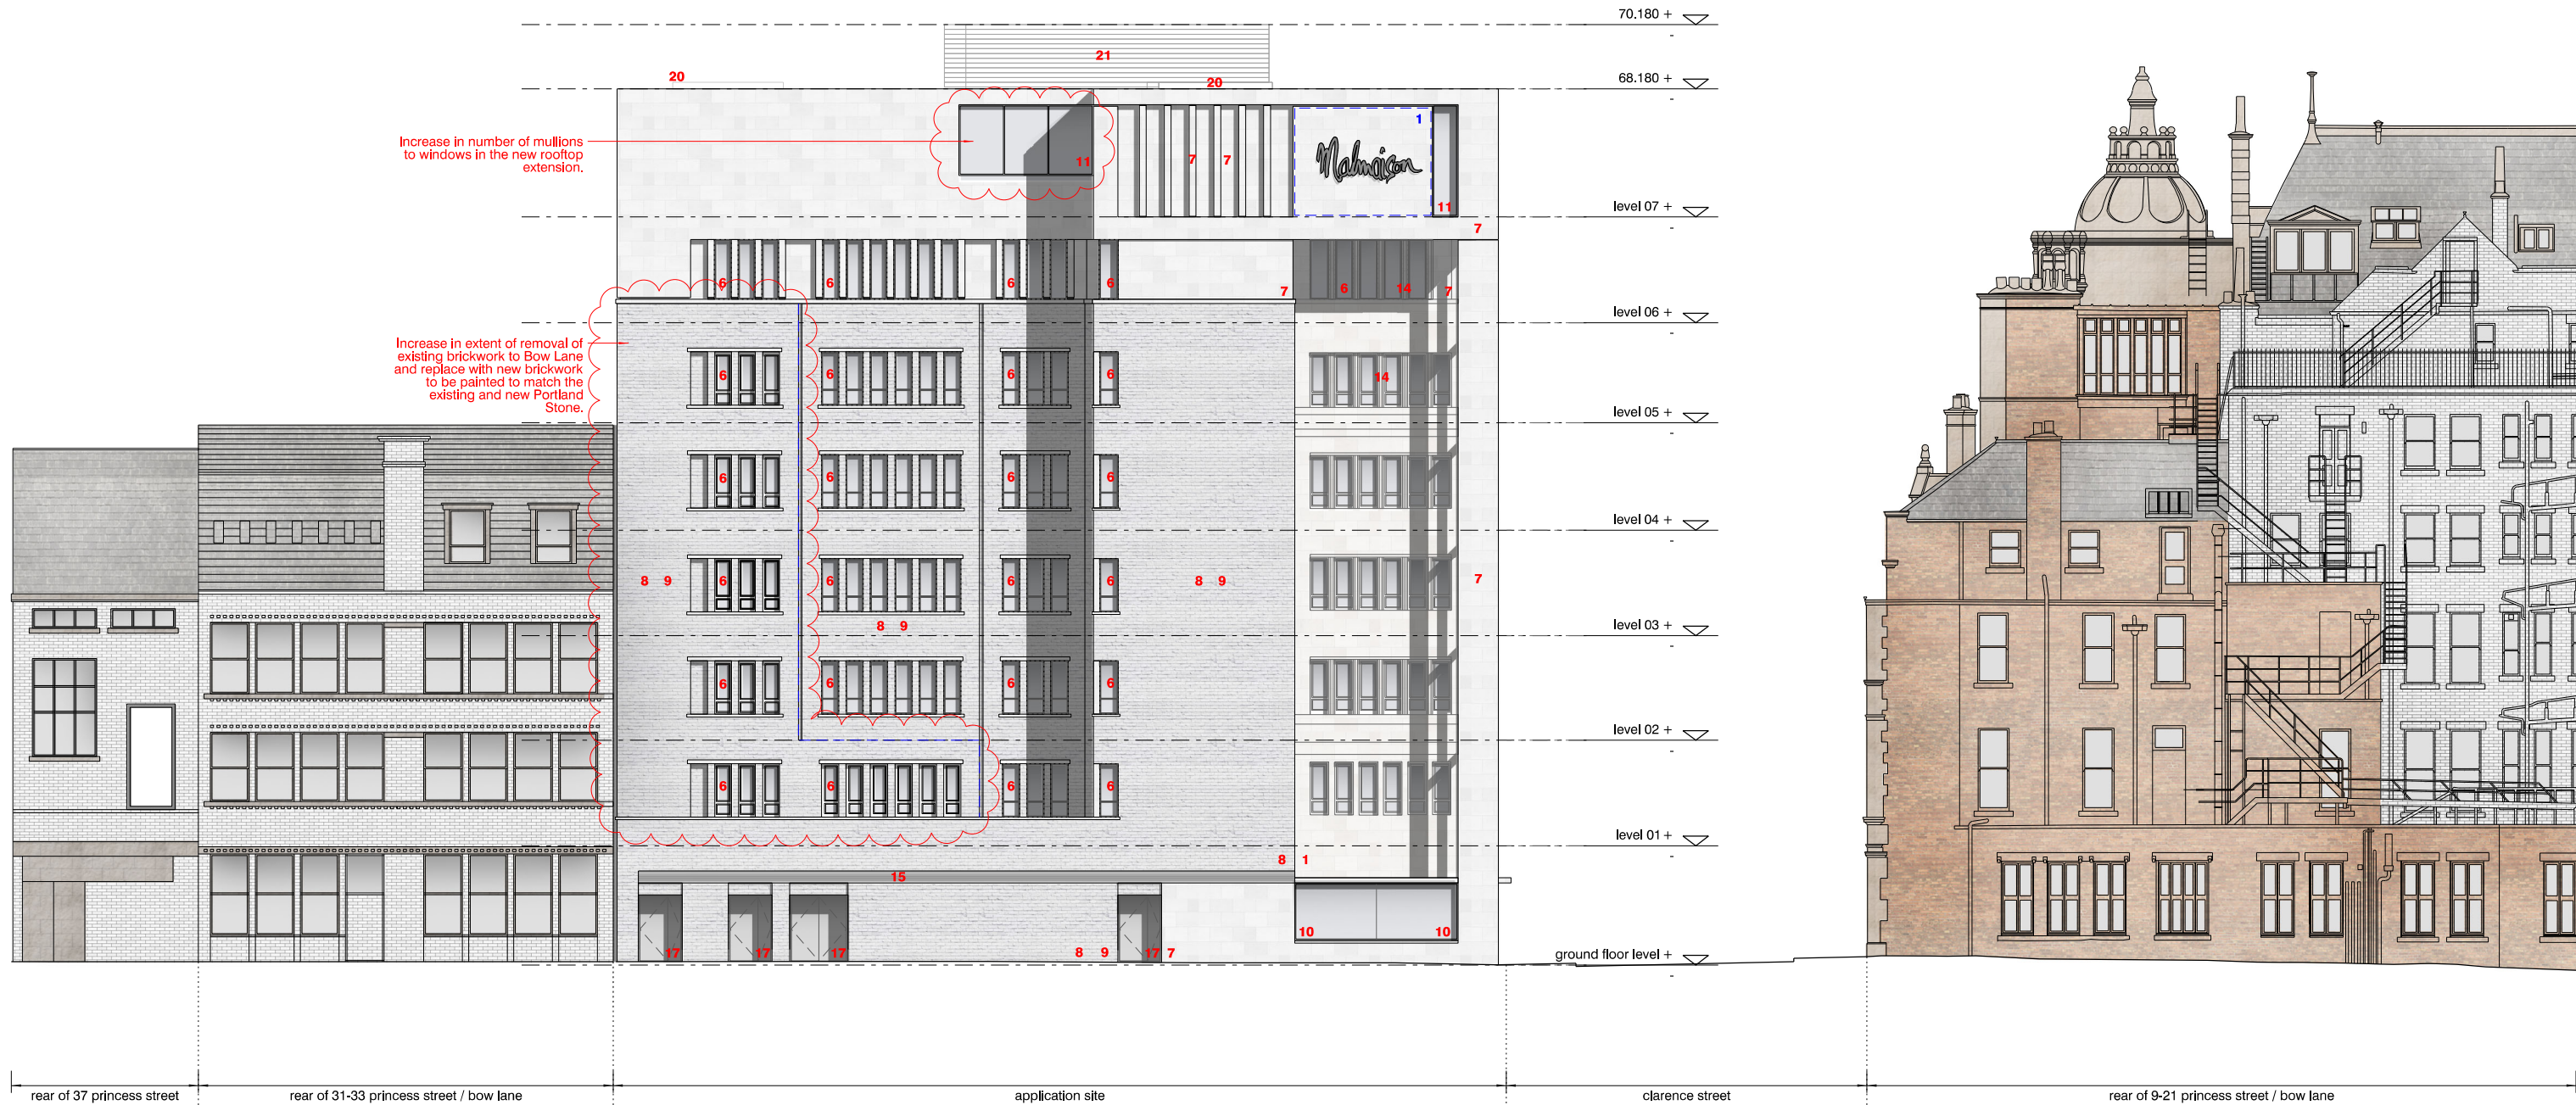


signage zones key
1. rear LED illuminated projecting letters, mounted on support structure back to building fabric
NOTE: signage design displayed Indicative only, detailed design will be subject to a separate application

brickwork key:
B B B
A existing brickwork, painted
B new brickwork, painted

revision:	date:	note:
P01	20190425	planning submission
P02	20190607	signage zones and indicative design included
P03	20190809	upper area of bow lane amended
P04	20201211	non-material amendment

- existing portland stone elevation, to be cleaned, repaired and repointed
- existing marble door reveal
- existing crillall windows to be stripped, refurbished and repainted. colour to be dark grey
- existing brickwork to be cleaned, repaired and repointed
- new natural stone to match existing marble
- new slimline aluminium windows & doors, to match existing window profiles (35mm). colour to be dark grey
- new natural stone cladding to match existing portland stone, joints to be filled, colour matched, and dusted to match new stone
- new brickwork to match gauge and texture of existing brickwork
- new and old brickwork to be painted with mineral, masonry, matt paint. colour to match existing portland and new natural stone
- new capless curtain walling, silicon jointed
- new slimline curtain walling, with slimline sliding doors to match existing window profiles

- new frameless structural glass balustrade
- new coping/balustrade to match new natural stone
- new natural stone mullions and intermediate transoms to match existing portland stone
- new powder-coated louvres. colour to match painted brickwork
- new frameless glass entrance doors
- metal external doors. colour to match window colour
- new natural stone soffit
- flush glazed spandrel panel with slimline transoms to match existing window profiles
- PPC metal clad lift overrun. colour to match proposed natural stone
- PPC aluminium louvres. colour to match proposed natural stone.
- previous 6th floor level
- signage zone - detailed design subject to separate application

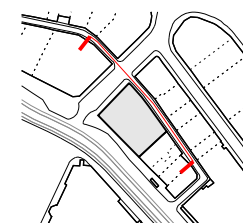

project
4*hotel on princess street, manchester
job no.
7415
title
proposed bow lane elevation
scale
1:200 @ A3
drawing no.
al(05)0032

in association with
LEACH RHODES WALKER
ARCHITECTS
www.lrw.co.uk
architects planners interiors

stephenson
STUDIO
3 riverside mews
4 commercial street
manchester, M15 4RQ
www.stephenson-studio.com
mail@stephenson-studio.com
t +44 (0)161 832 0244