





Front (North) Elevation
1 : 50

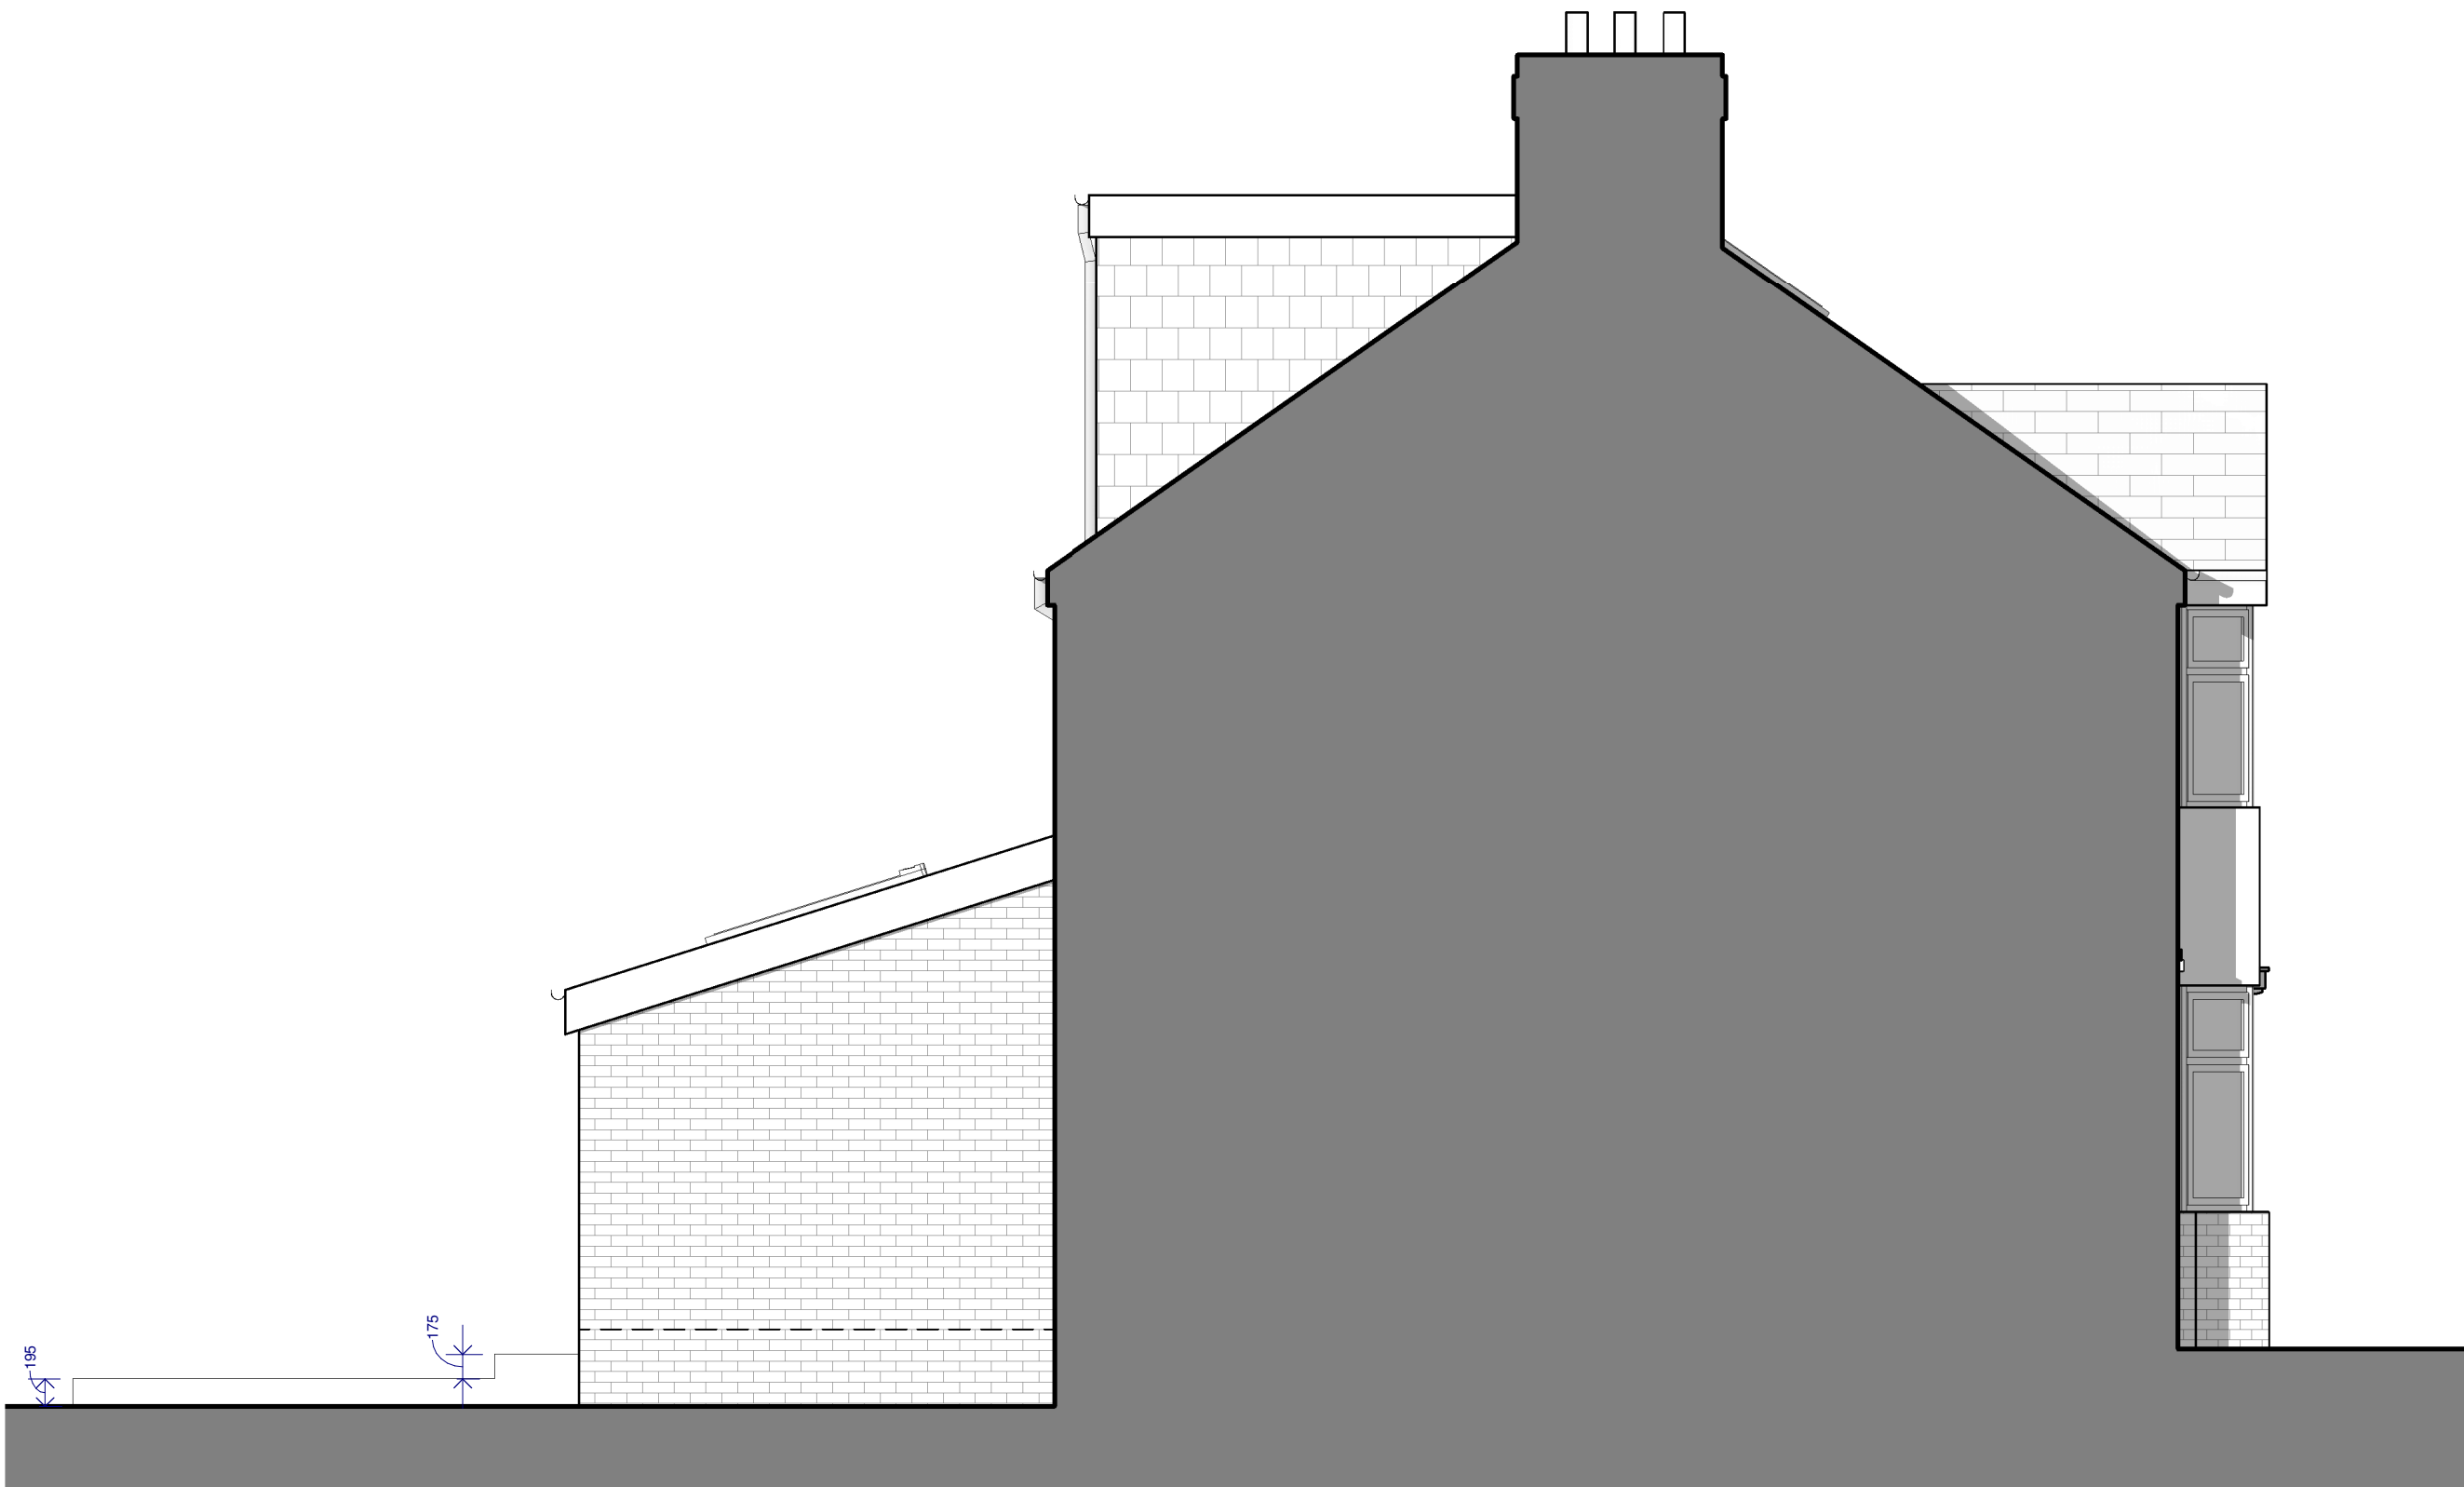


Side (East) Elevation
1 : 50

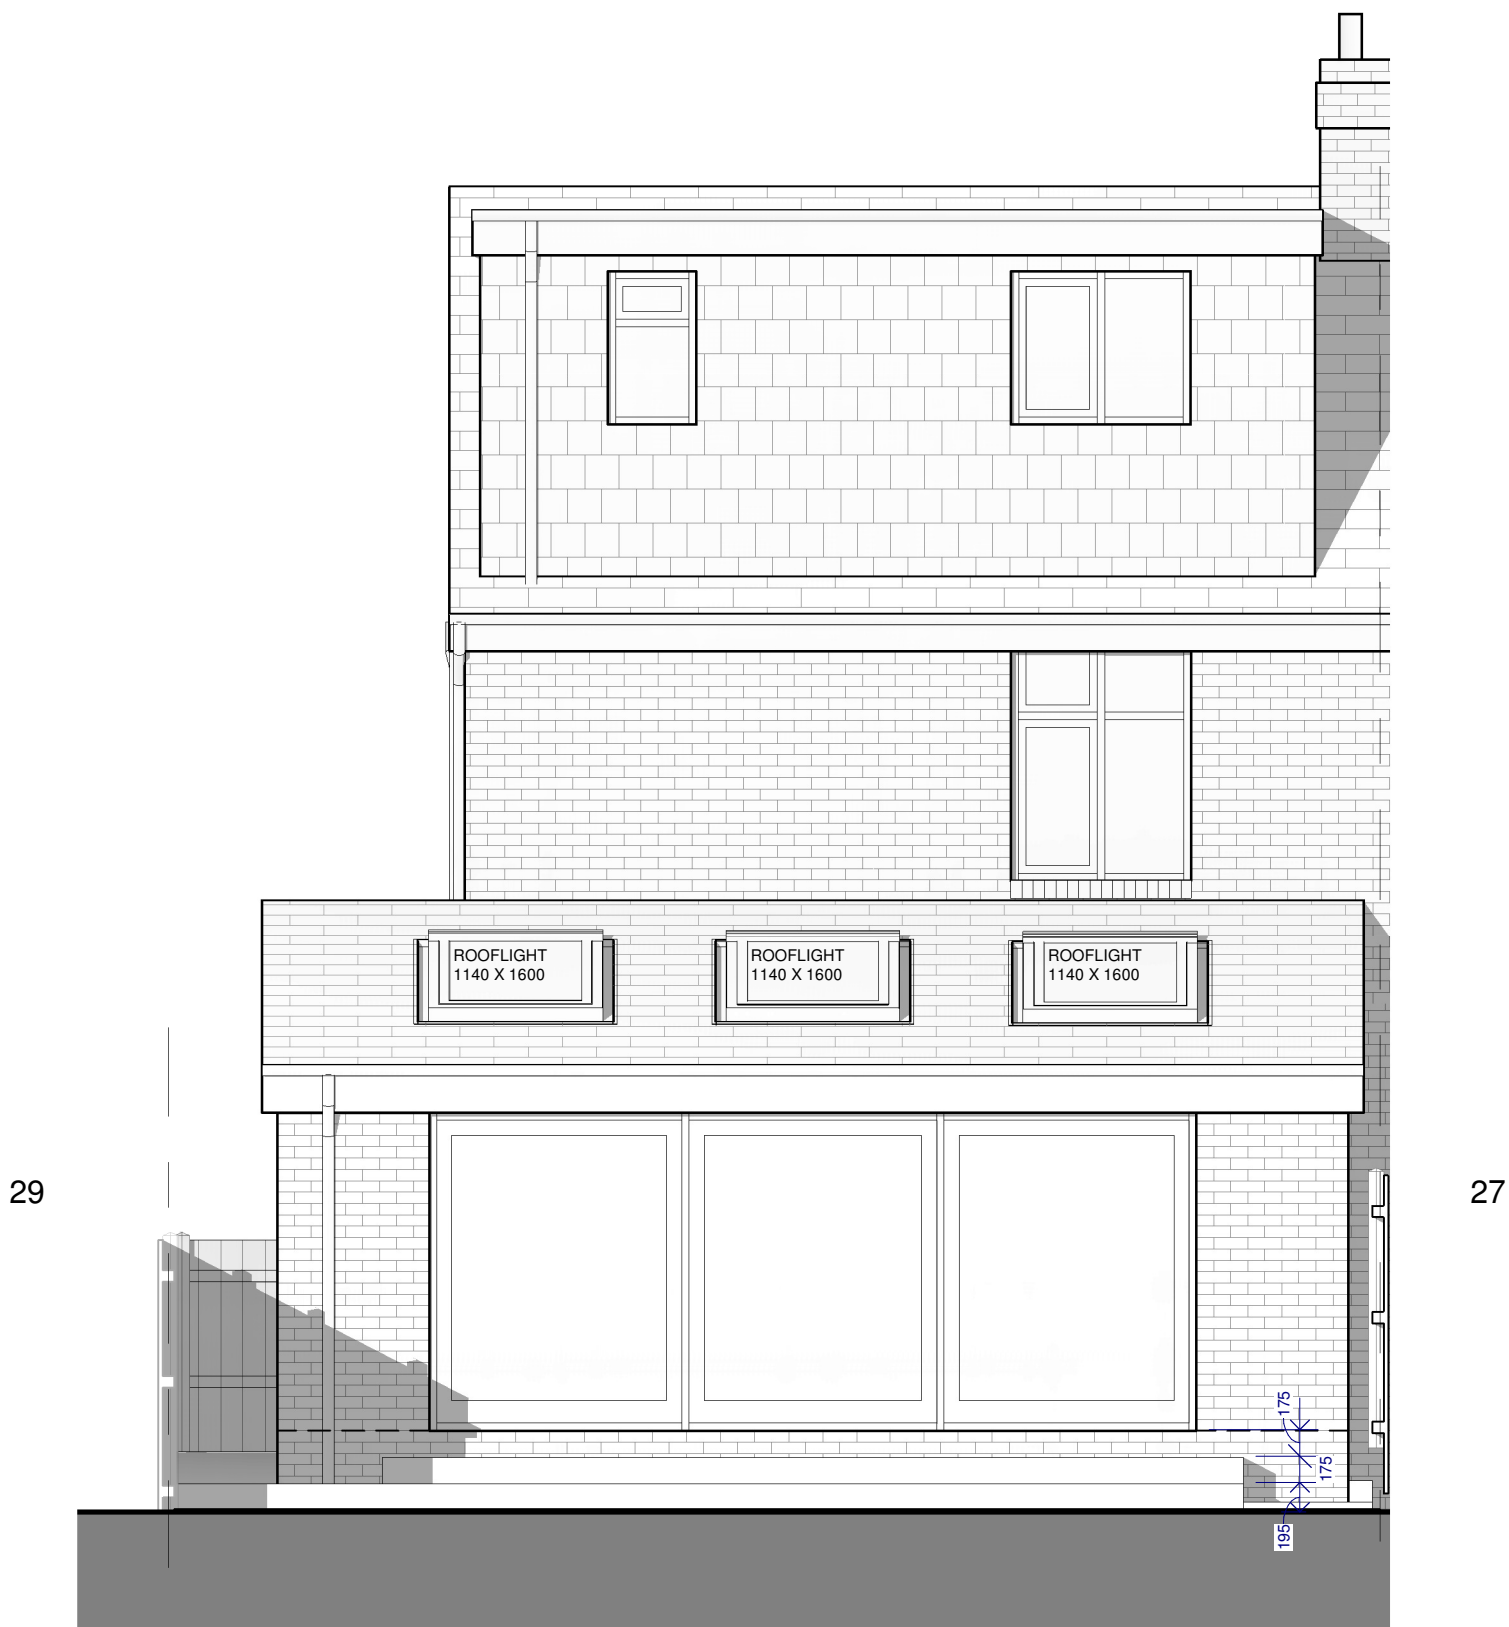

Rear (South) Elevation
1 : 50



Side (West) Elevation
1 : 50

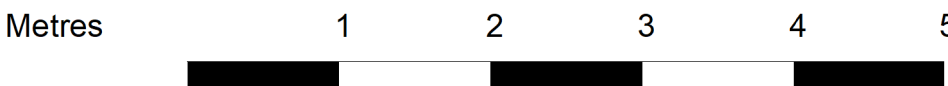

NOTES
This drawing is copyright.
The Contractor is to check all dimensions and site
conditions before commencing.
Do not scale from this drawing.

KEYPLAN

MATERIALS KEY

- Wall**
Facing brickwork.
- Roof**
Concrete interlocking tiles.
- Windows**
uPVC, frame colour white.
- Doors**
DGU aluminium sliding doors, frame
colour grey.
- Rainwater goods**
uPVC, colour black.

D	Updated in line with planning comments	WL	04.01.20
C	Planning issue	WL	29.12.20
B	Updated in line with client comments	WL	29.12.20
A	Initial issue	WL	29.12.20
Rev	Description	By	Date
Client	Mr Beaton		
Project	28 Belwood Road, Chorlton-cum-Hardy		
Drawing	Proposed Elevations		
Dwg No.	BR - 125	Rev	D
Date	27.12.2020	Scale	@ A1
Drawn	Author	Approved	Approver
Status	Concept		