PURPOSE OF ISSUE	BUIILDING CONTROL

Do not scale from this drawing. All information should be checked by the contractor on site before commencing work. Any discreprencies should be reported to the architect immediately. All rights are reserved and are not transferable. Unauthorised reproductions of this drawing are not permitted.

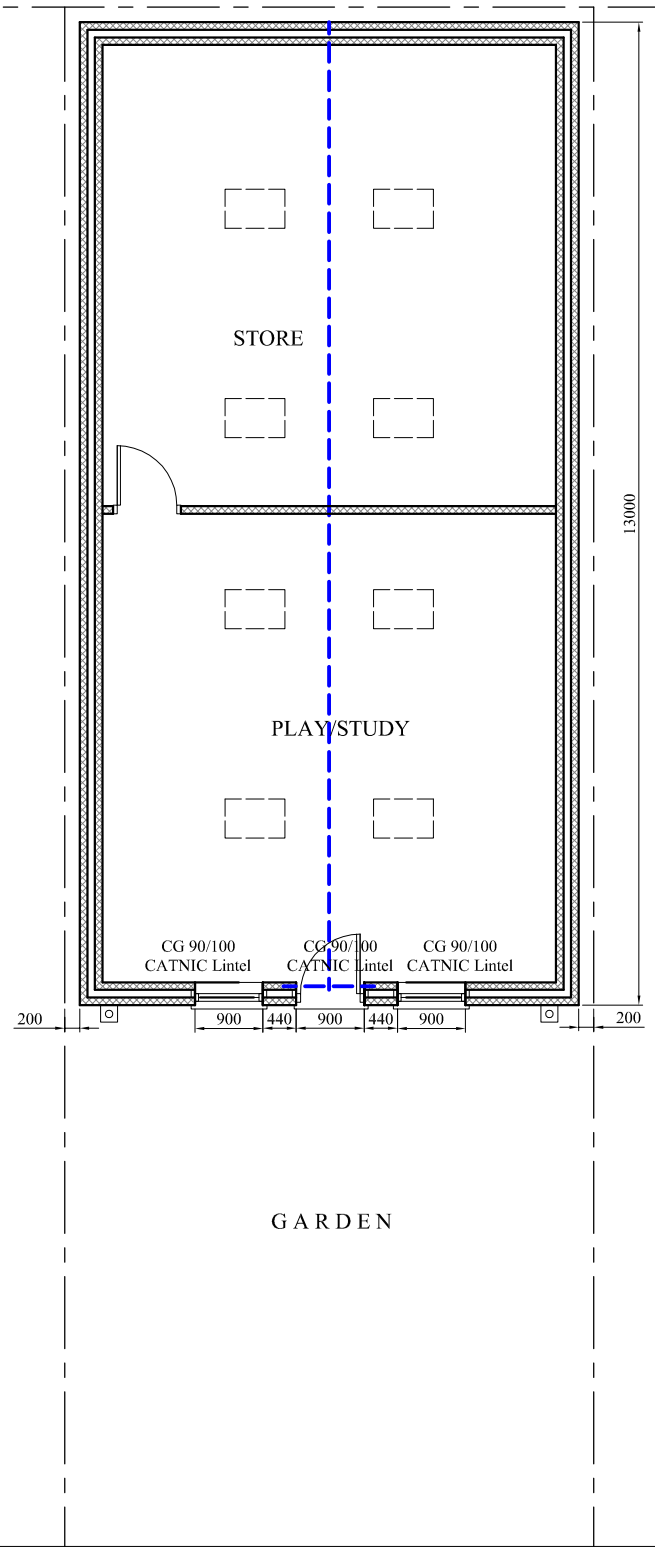

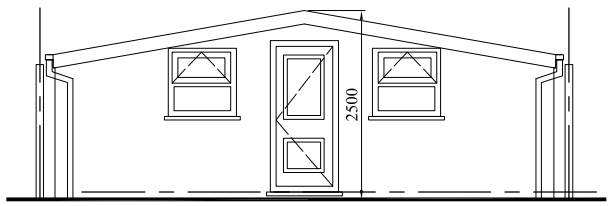

PROPOSED FRONT ELEVATION

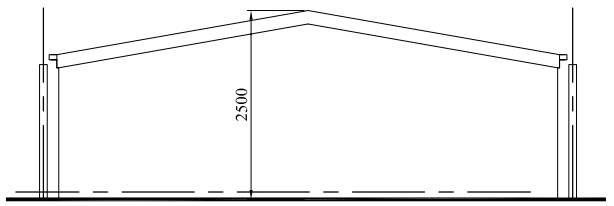

PROPOSED REAR ELEVATION

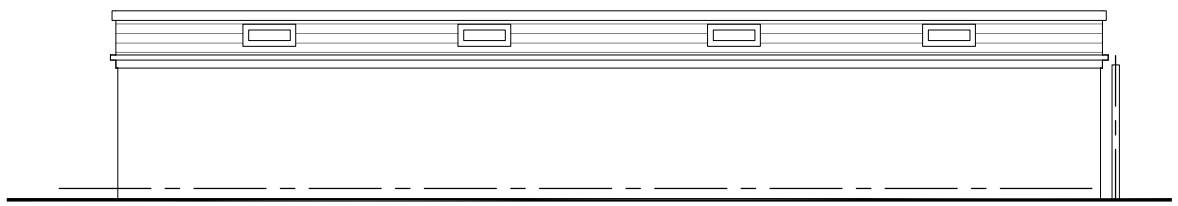

PROPOSED SIDE ELEVATION (TYP.)

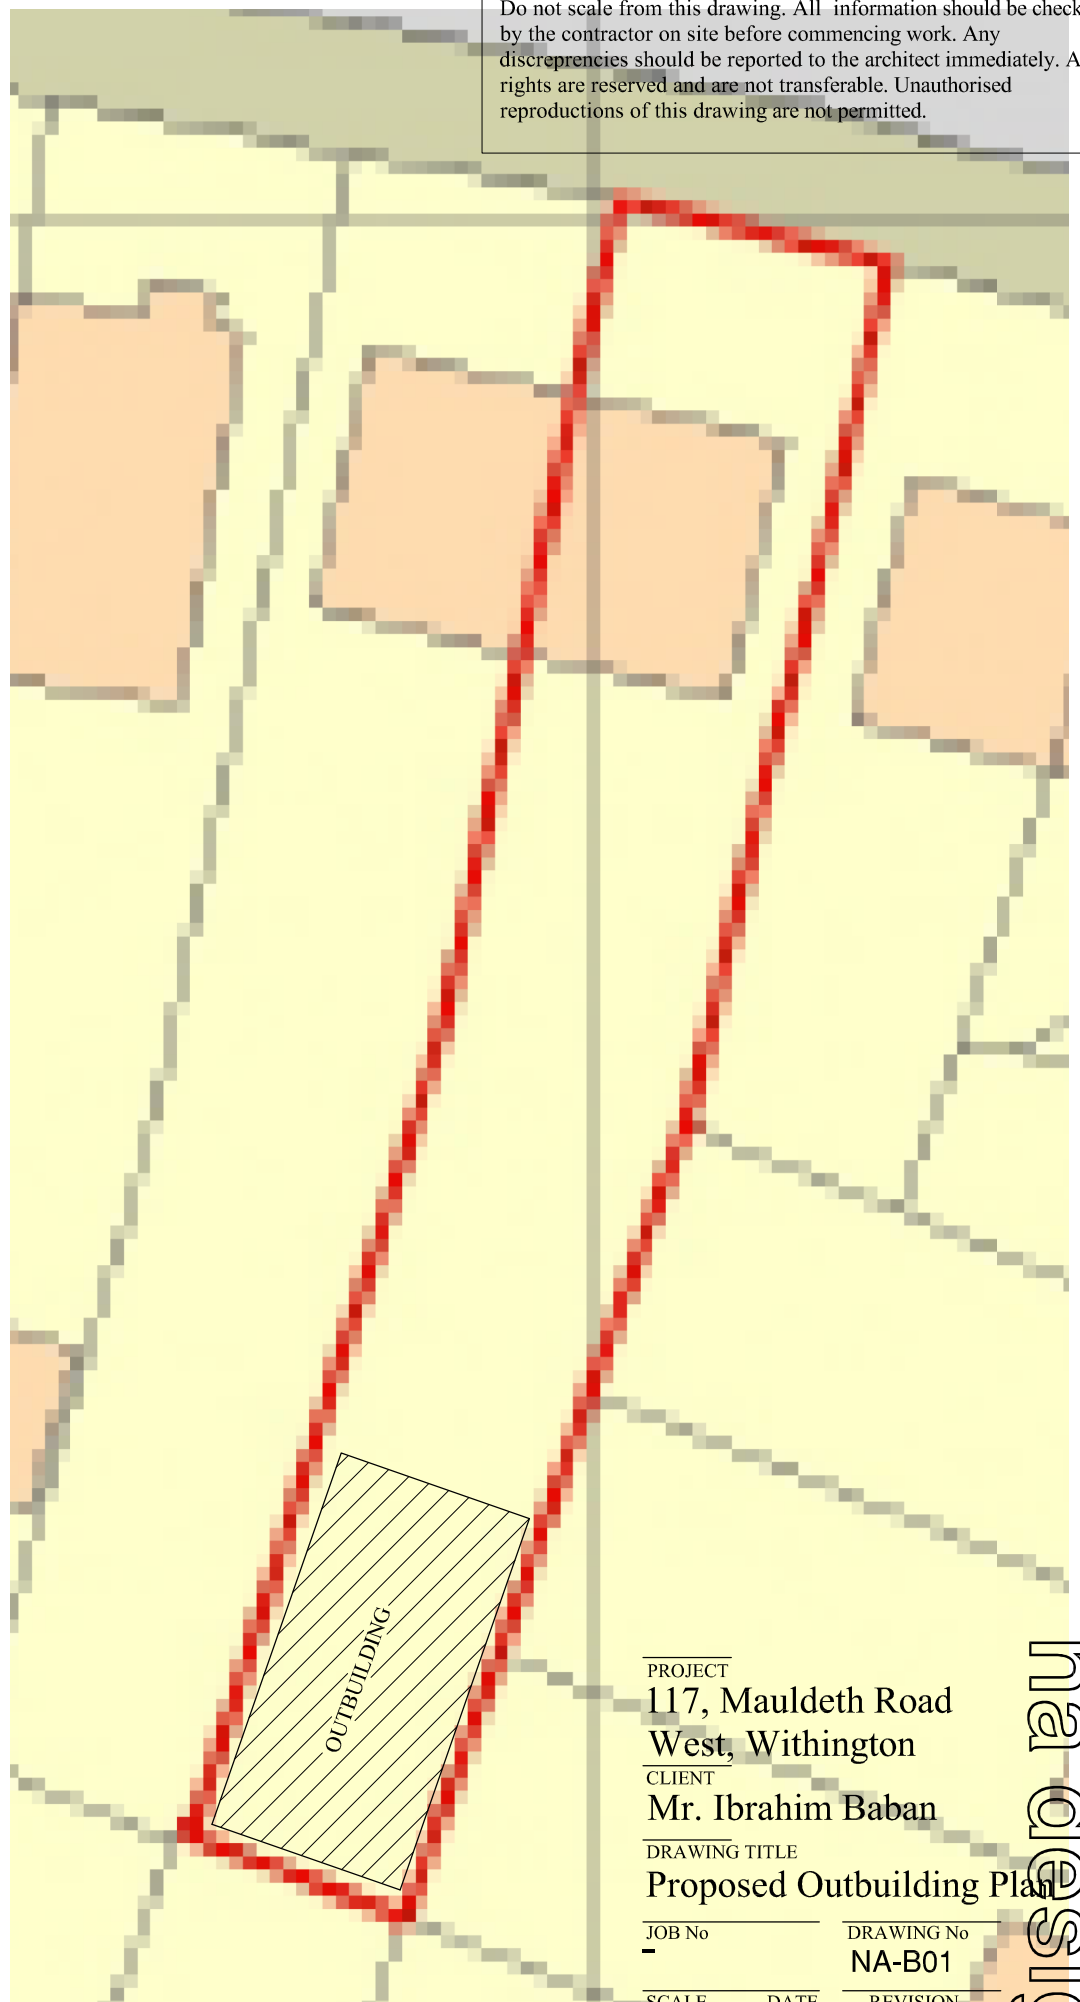

SITE PLAN 1:250

PROJECT
117, Mauldeth Road West, Withington

CLIENT
Mr. Ibrahim Baban

DRAWING TITLE
Proposed Outbuilding Plan

JOB No
-

DRAWING No
NA-B01

SCALE
1:100@A3

DATE
Apr. 2021

REVISION
-

t: 0782 895 3405
e: niamat@hotmail.co.uk

na design