No part of this drawing or data file may be reproduced without the prior written permission of the Strategic Director of Highways, Transport & Engineering or approved representative.
Contains OS Data © Crown copyright and database rights 2017 Ordnance Survey 100019568.

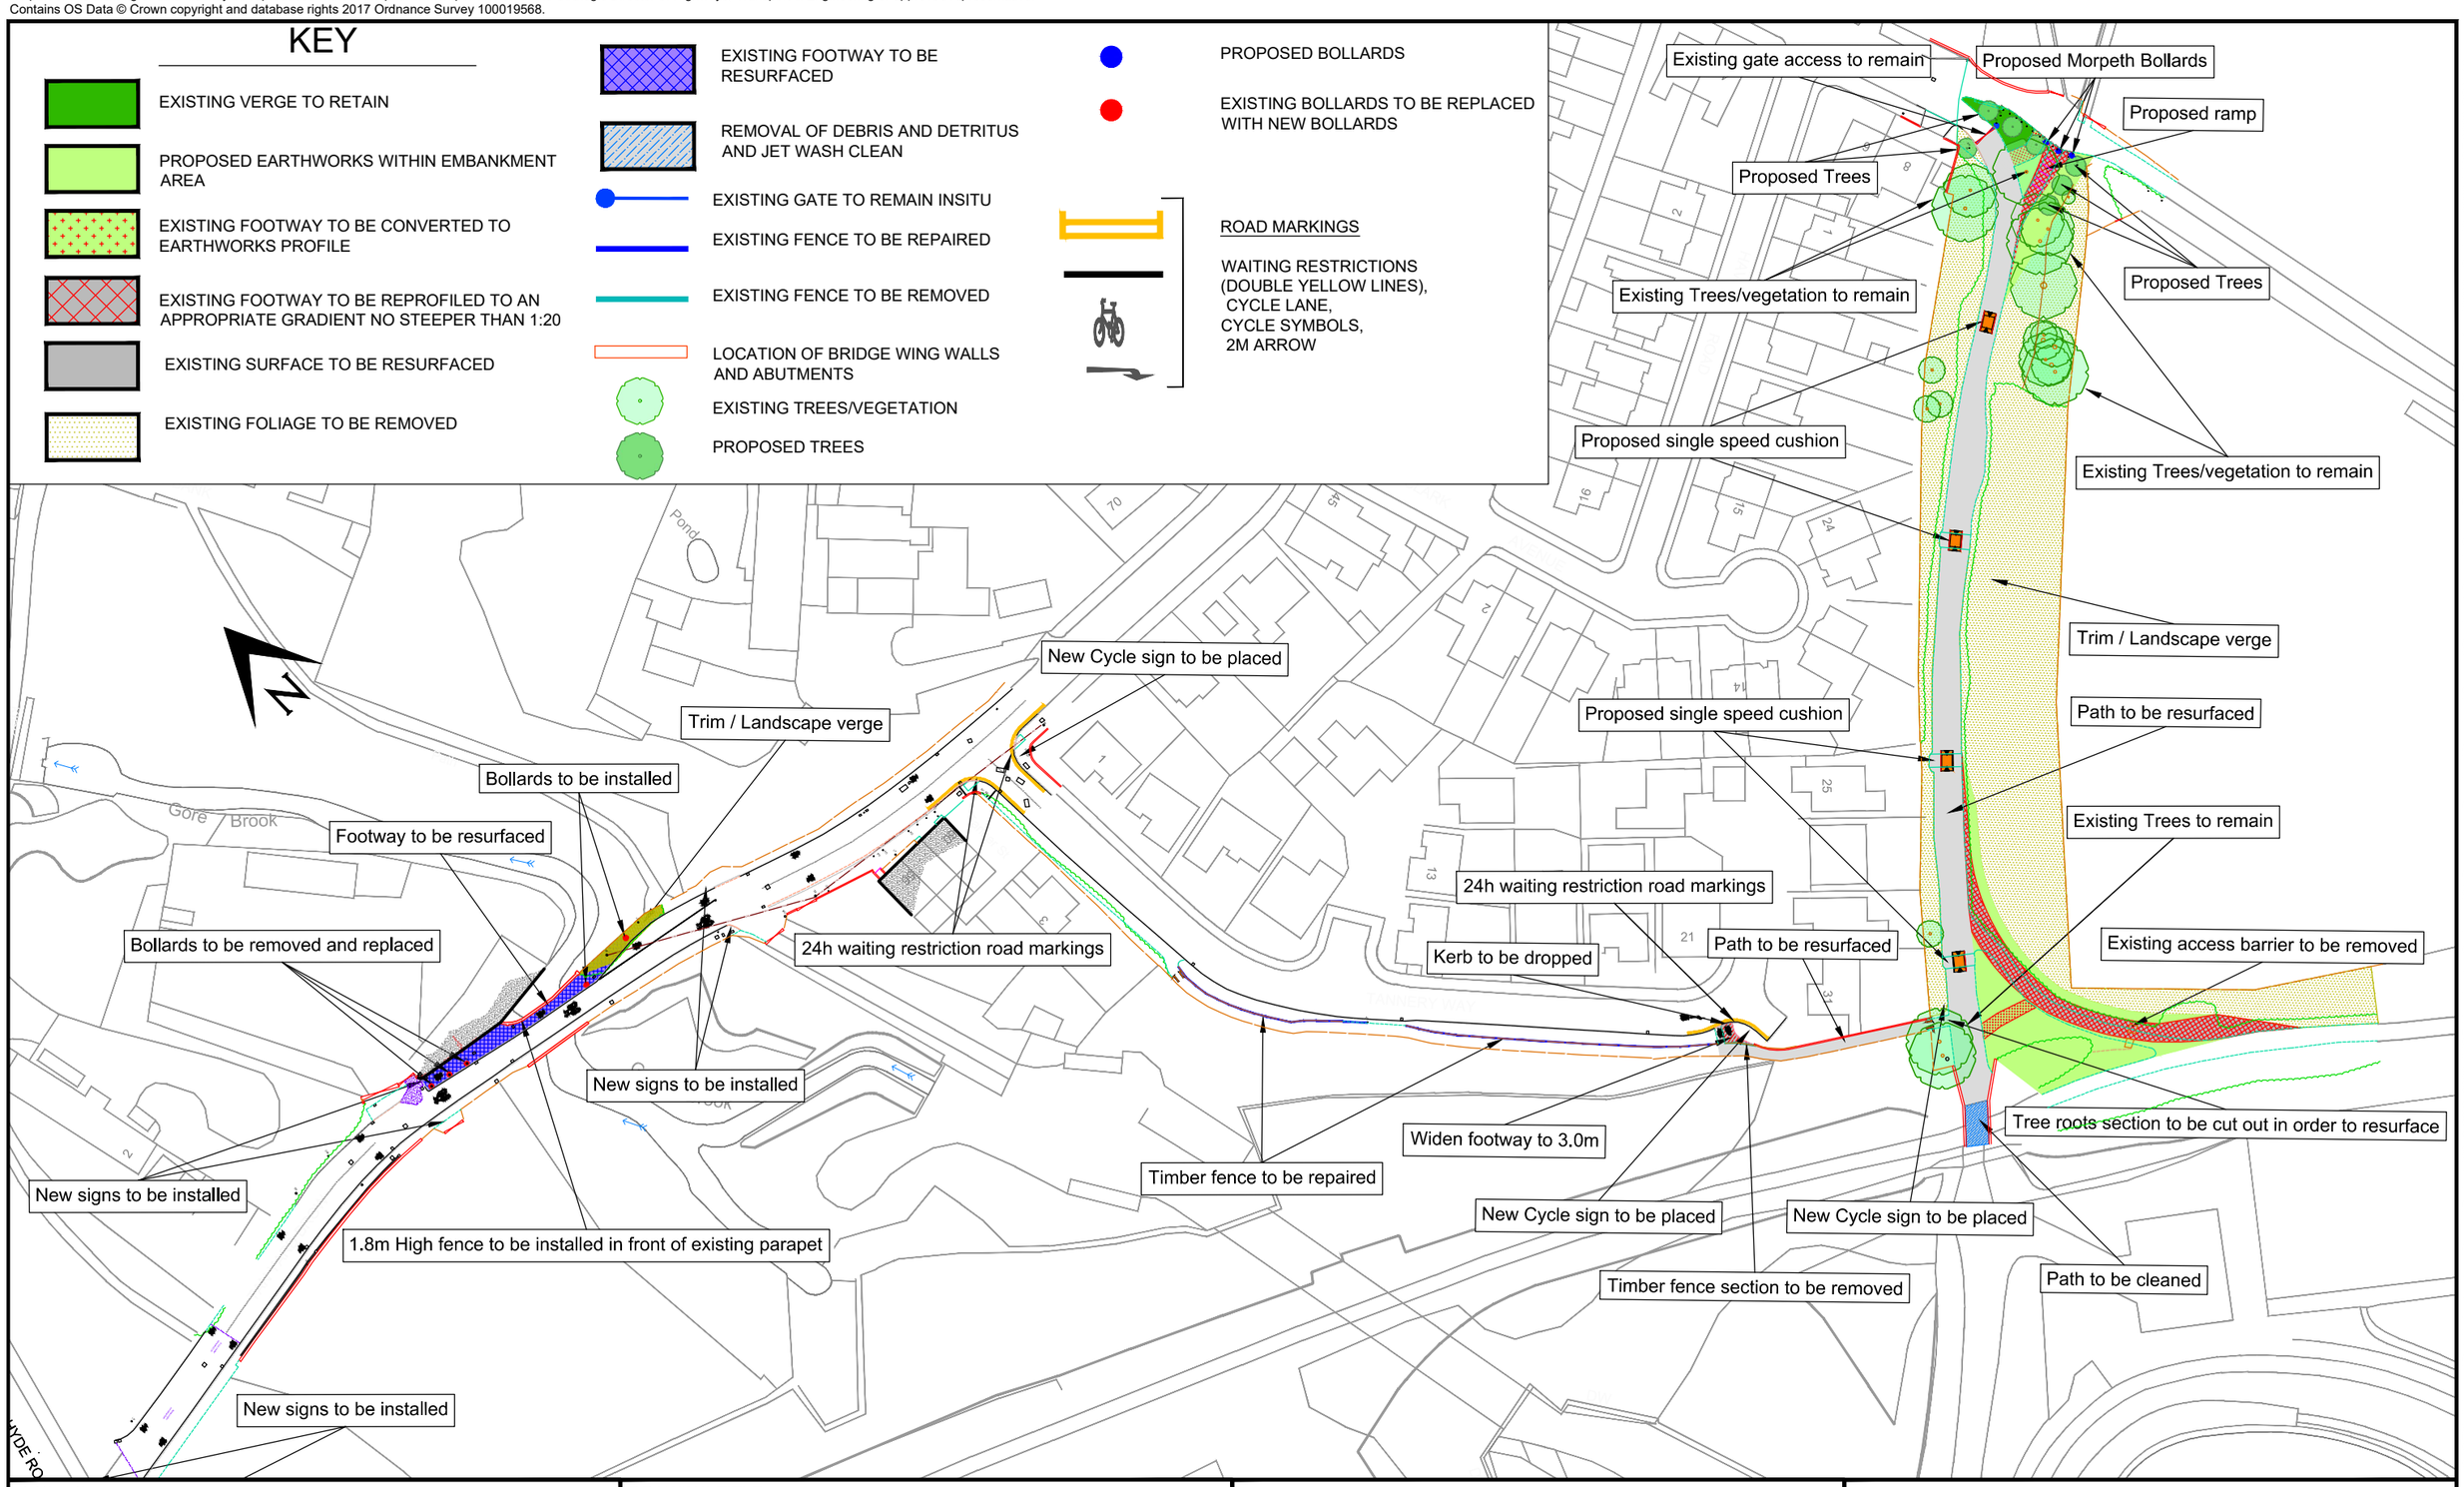

PROJECT TITLE	DRAWING TITLE	Highways	MANCHESTER CITY COUNCIL
MCF MANCHESTER CYCLEWAY Stockport Branch Canal, Tannery Way and Tan Yard Brow Area	ACCELERATED WORKS Proposed Works CONSULTATION	**Neighbourhoods Directorate** PO Box 532 Town Hall Manchester M60 2LA	

SIZE	SCALE	DATE	DRAWN	CHECKED	APPROVED	DRAWING NUMBER	REV
A3	1:1000	10/03/2021	KPS		TD	A3/210208H/0000/CON	

CAD File : G:\CEX\Highways\Data\Infrastructure\Design\Projects\2019-20\210208H\MCF Manchester Cycleway\04 Design and Drawings\Drawings\Current\Stockport Branch Canal, Tannery Way and Yard Brow Area\0000 - Series\210208H-MCF-0000-CON A3.dwg

0 10 mm