




① Industrial Mews Elevation
1 : 500

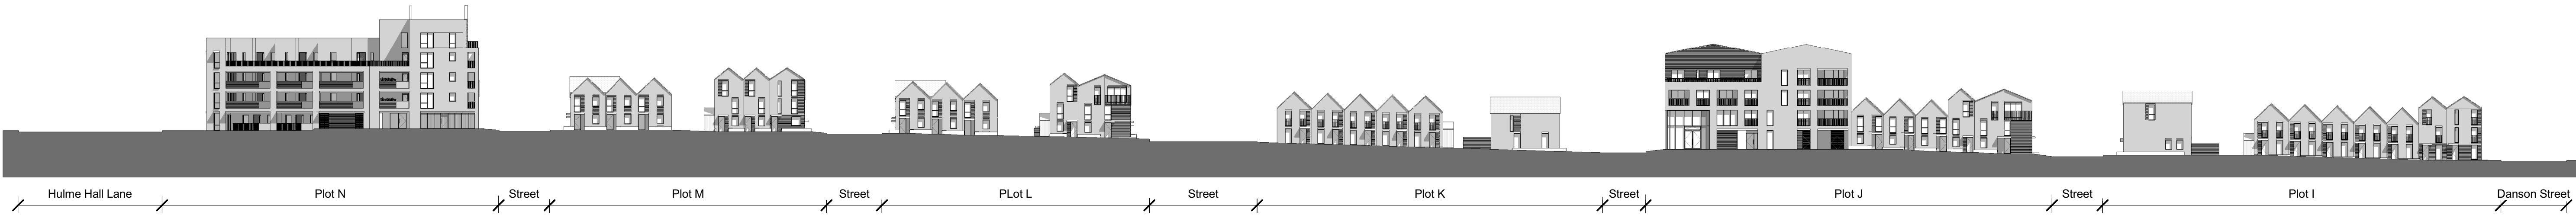


② Coleshill Street Elevation
1 : 500

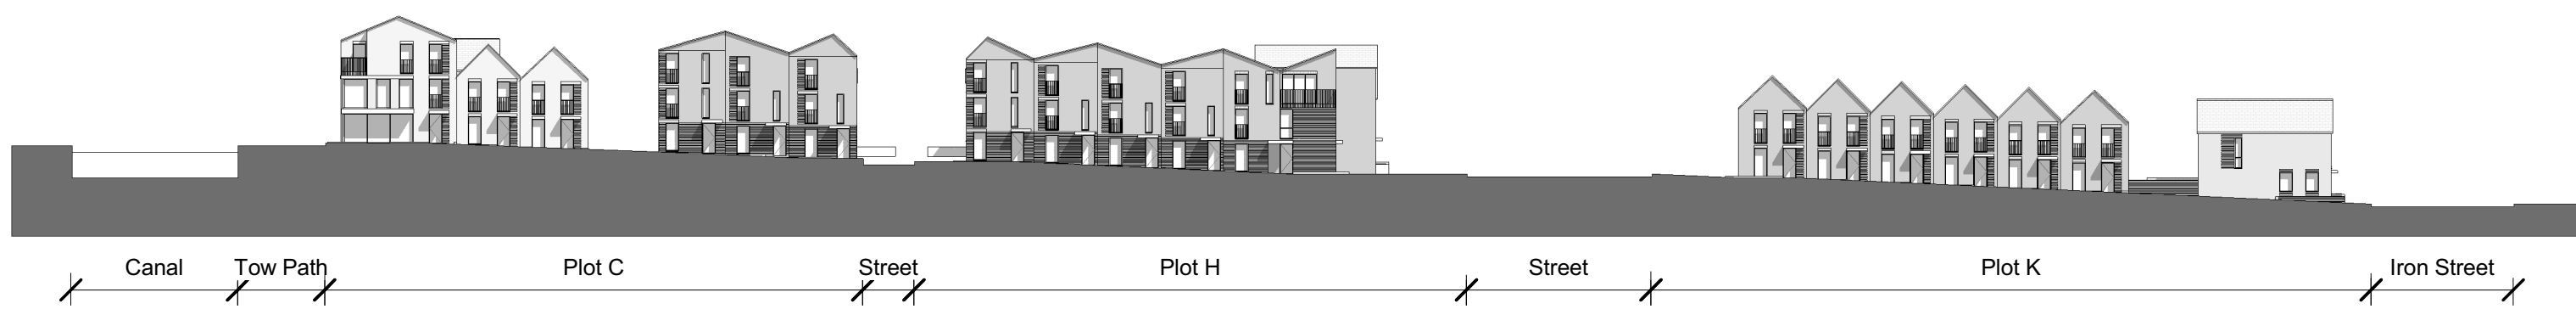

③ Canal Green Elevation
1 : 500

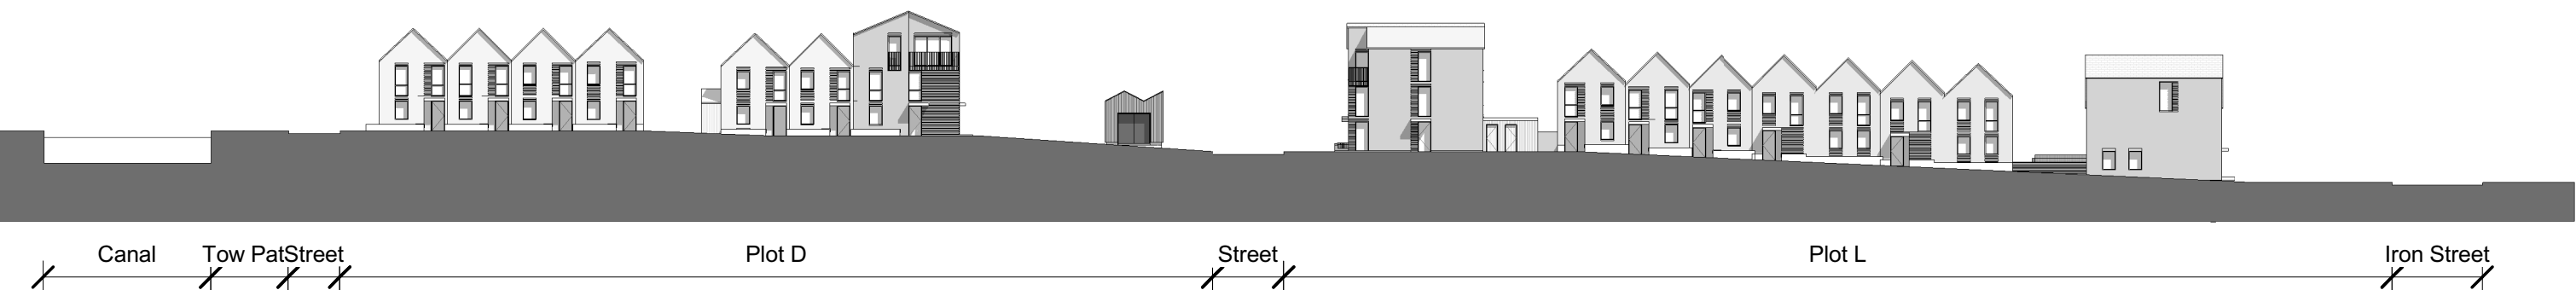

④ Traditional Street Elevation
1 : 500

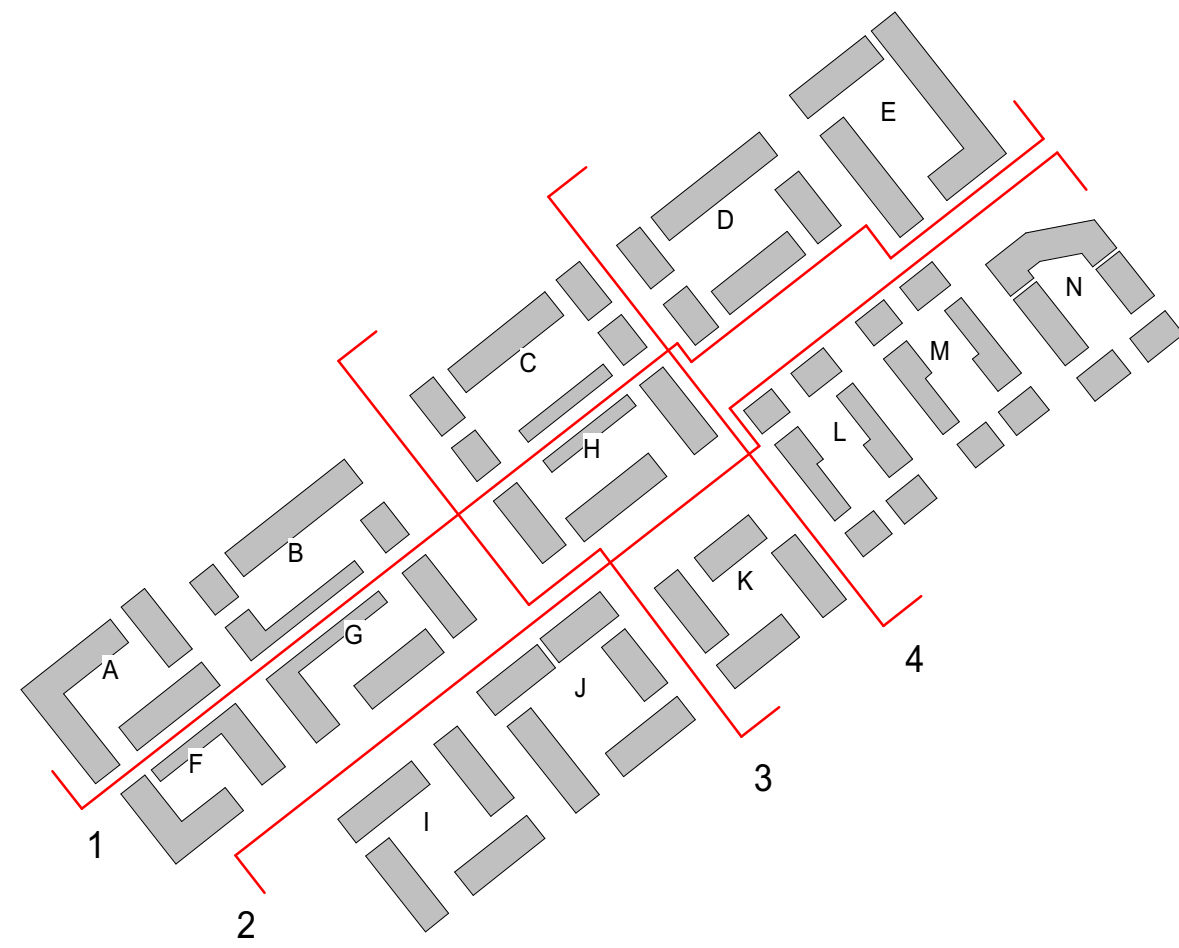

○ Key Location Plan

Notes

1. Do not scale this drawing.
2. All dimensions must be checked on site and any discrepancies verified with the architect.
3. Unless shown otherwise, all dimensions are to structural surfaces.
4. Drawing to be read with all other issued information. Any discrepancies to be brought to the attention of the architect.
5. This drawing is the copyright of Levitt Bernstein and may not be copied, altered or reproduced in any form, or passed to a third party without license or written consent.

This is not a construction drawing, it is unsuitable for the purpose of construction and must on no account be used as such.

P4	16/02/21	Updated Planning Issue	DM
P3	14/08/20	Revisions to Planning Issue	DM
P2	25/02/20	Substation locations amended	LA
P1	26/11/19	Planning Issue	MF
Rev	Date	Description	Initial

Project name

Land at Coleshill Street Miles Platting

Drawing number	Rev
----------------	-----

3547A - LEV - 00 - XX - DR - A - 1301 P4

Drawing

Sitewide Street Elevations - Sheet 2

Purpose of issue	Date
------------------	------

PLANNING ISSUE 20/11/19

Scale	Drawn
-------	-------

As indicated @ A0 RF

Client	Checked
--------	---------

Engie Services Ltd and Landcare (East Manchester) Ltd MF

London
Thames Studios
2-4 Thames Villa
London SE 7PA
+44 (0)20 7275 8776

Manchester
Bonded Warehouse
Manchester M3 3LE
+44 (0)161 665 6745

Levitt Bernstein
levittbernstein.co.uk