SHEPPARD ROBSON

27th Floor City Tower Piccadilly Plaza Manchester M1 4BT
T: +44 (0)161 233 8900 E: manchester@sheppardrobson.com

A3

CLIENT

NOMA

NOTES

REV.	DATE	AMENDMENT
-	12/02/2021	Planning Issue

TITLE
EXTERNAL LOUVRES TO FEDERATION ST INTERFACE DETAILS


PROJECT
HANOVER RETAIL WORKS

SCALE@A3	DATE	ORIGINATOR	CHECKED	AUTHORISED
1:10/5	22.01.2021	MM	RW	TOB


STATUS
PLANNING

DRAWING NO.
6702-21-851


REV.
-

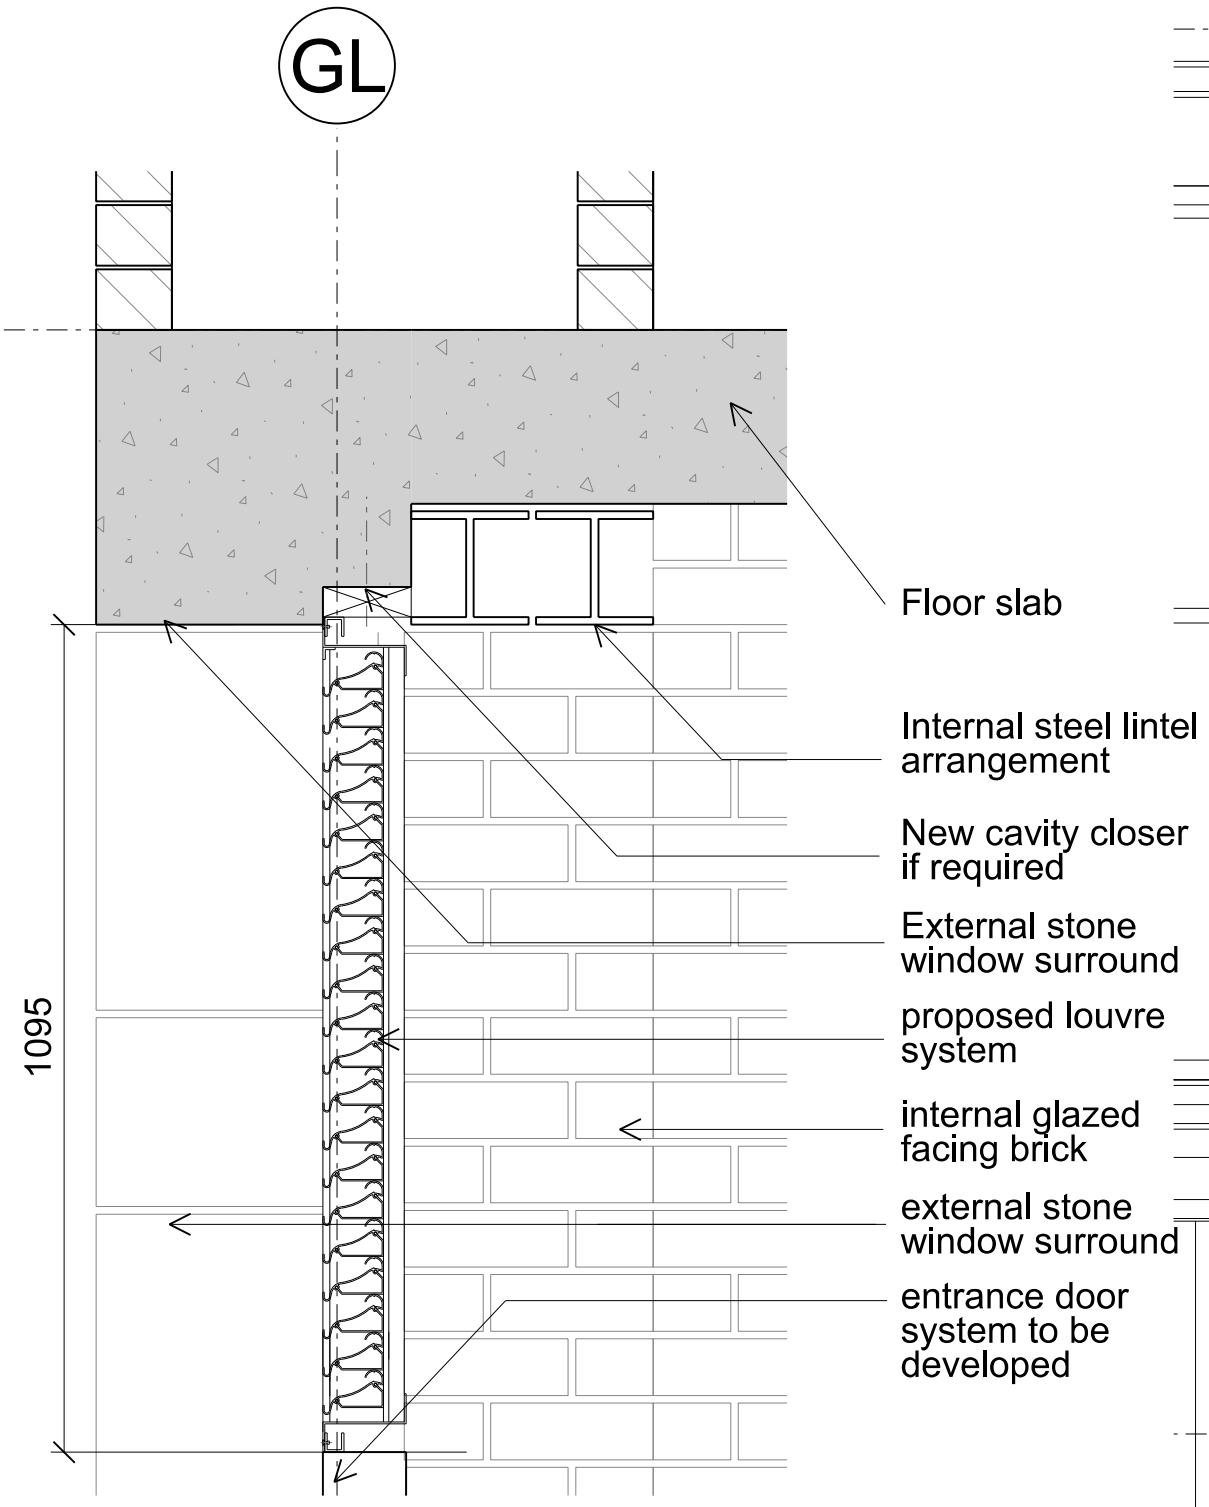

01. Section Detail

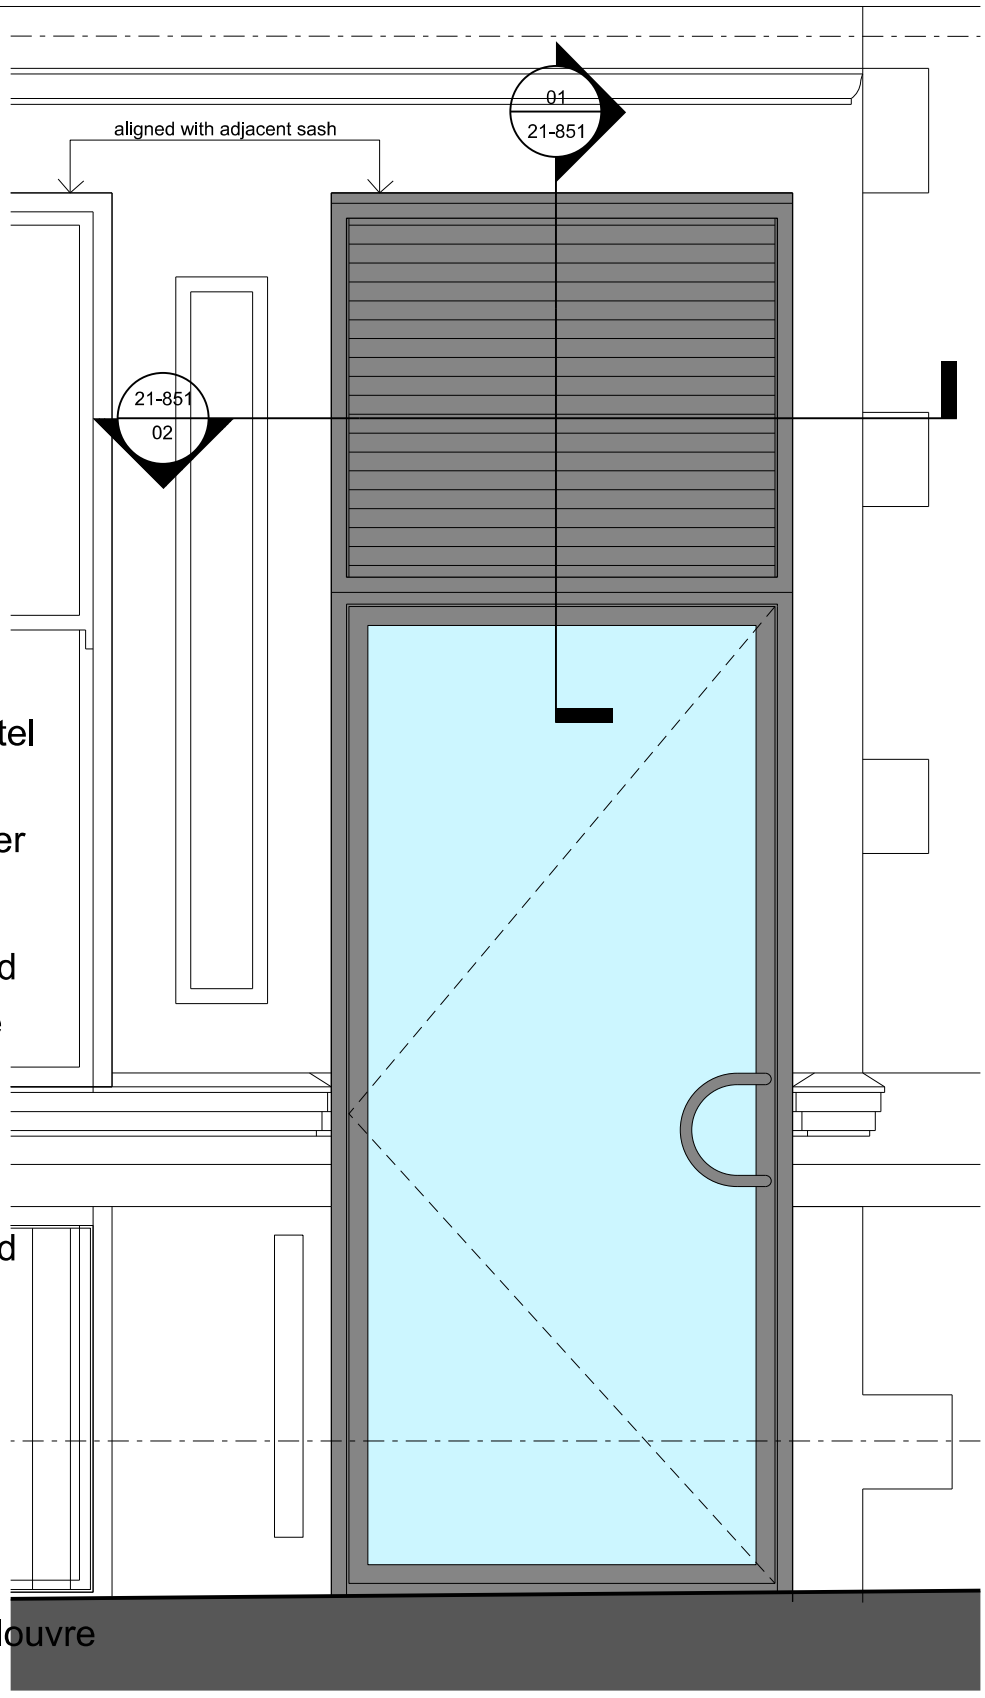

03. Elevation

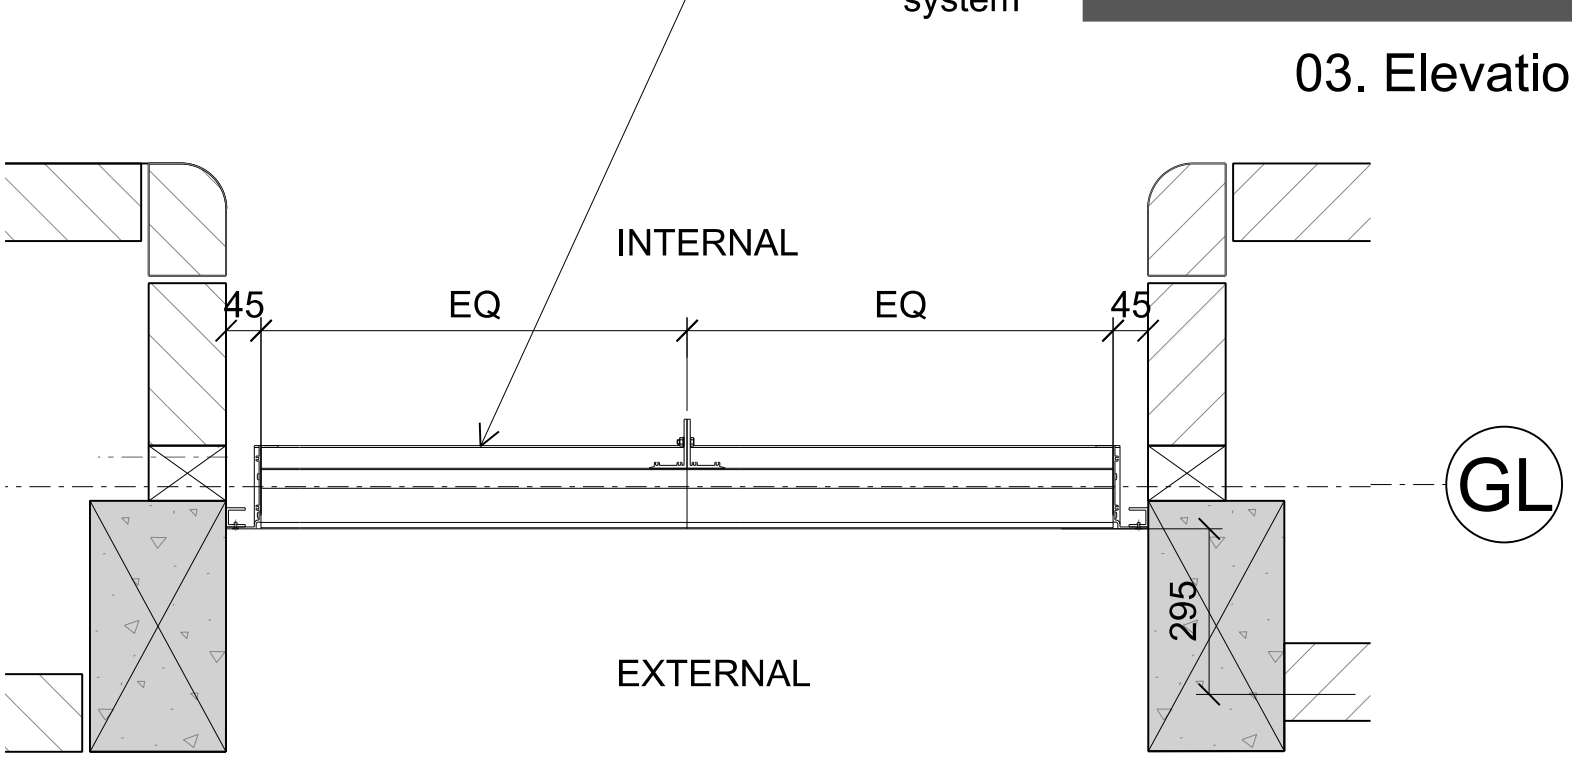

02. Plan Detail

© COPYRIGHT

The copyright in this drawing is vested in Sheppard Robson and no license or assignment of any kind has been, or is, granted to any third party whether by provision of copies or originals or otherwise unless agreed in writing.

DO NOT SCALE FROM THIS DRAWING

The contractor shall check and verify all dimensions on site and report discrepancies in writing to Sheppard Robson before proceeding work.

FOR ELECTRONIC DATA ISSUE

Electronic data / drawings are issued as 'read only' and should not be interrogated for measurement. All dimensions and levels should be read only from those values stated in text, on the drawing.

FilenameP:\Projects\6700_etc\6702\CAD\plot\02_Planning\6702-21-851.dgn

Plotted2/02/2021