



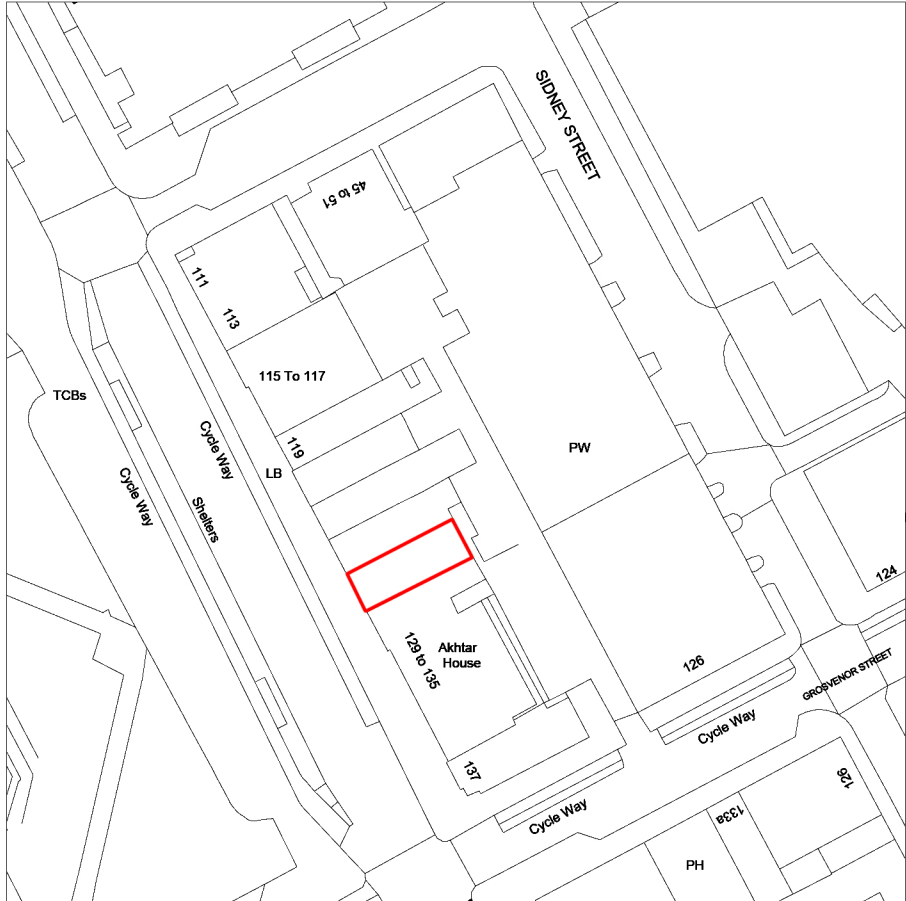

0 25 50 100 200
SCALE BAR 1:1250

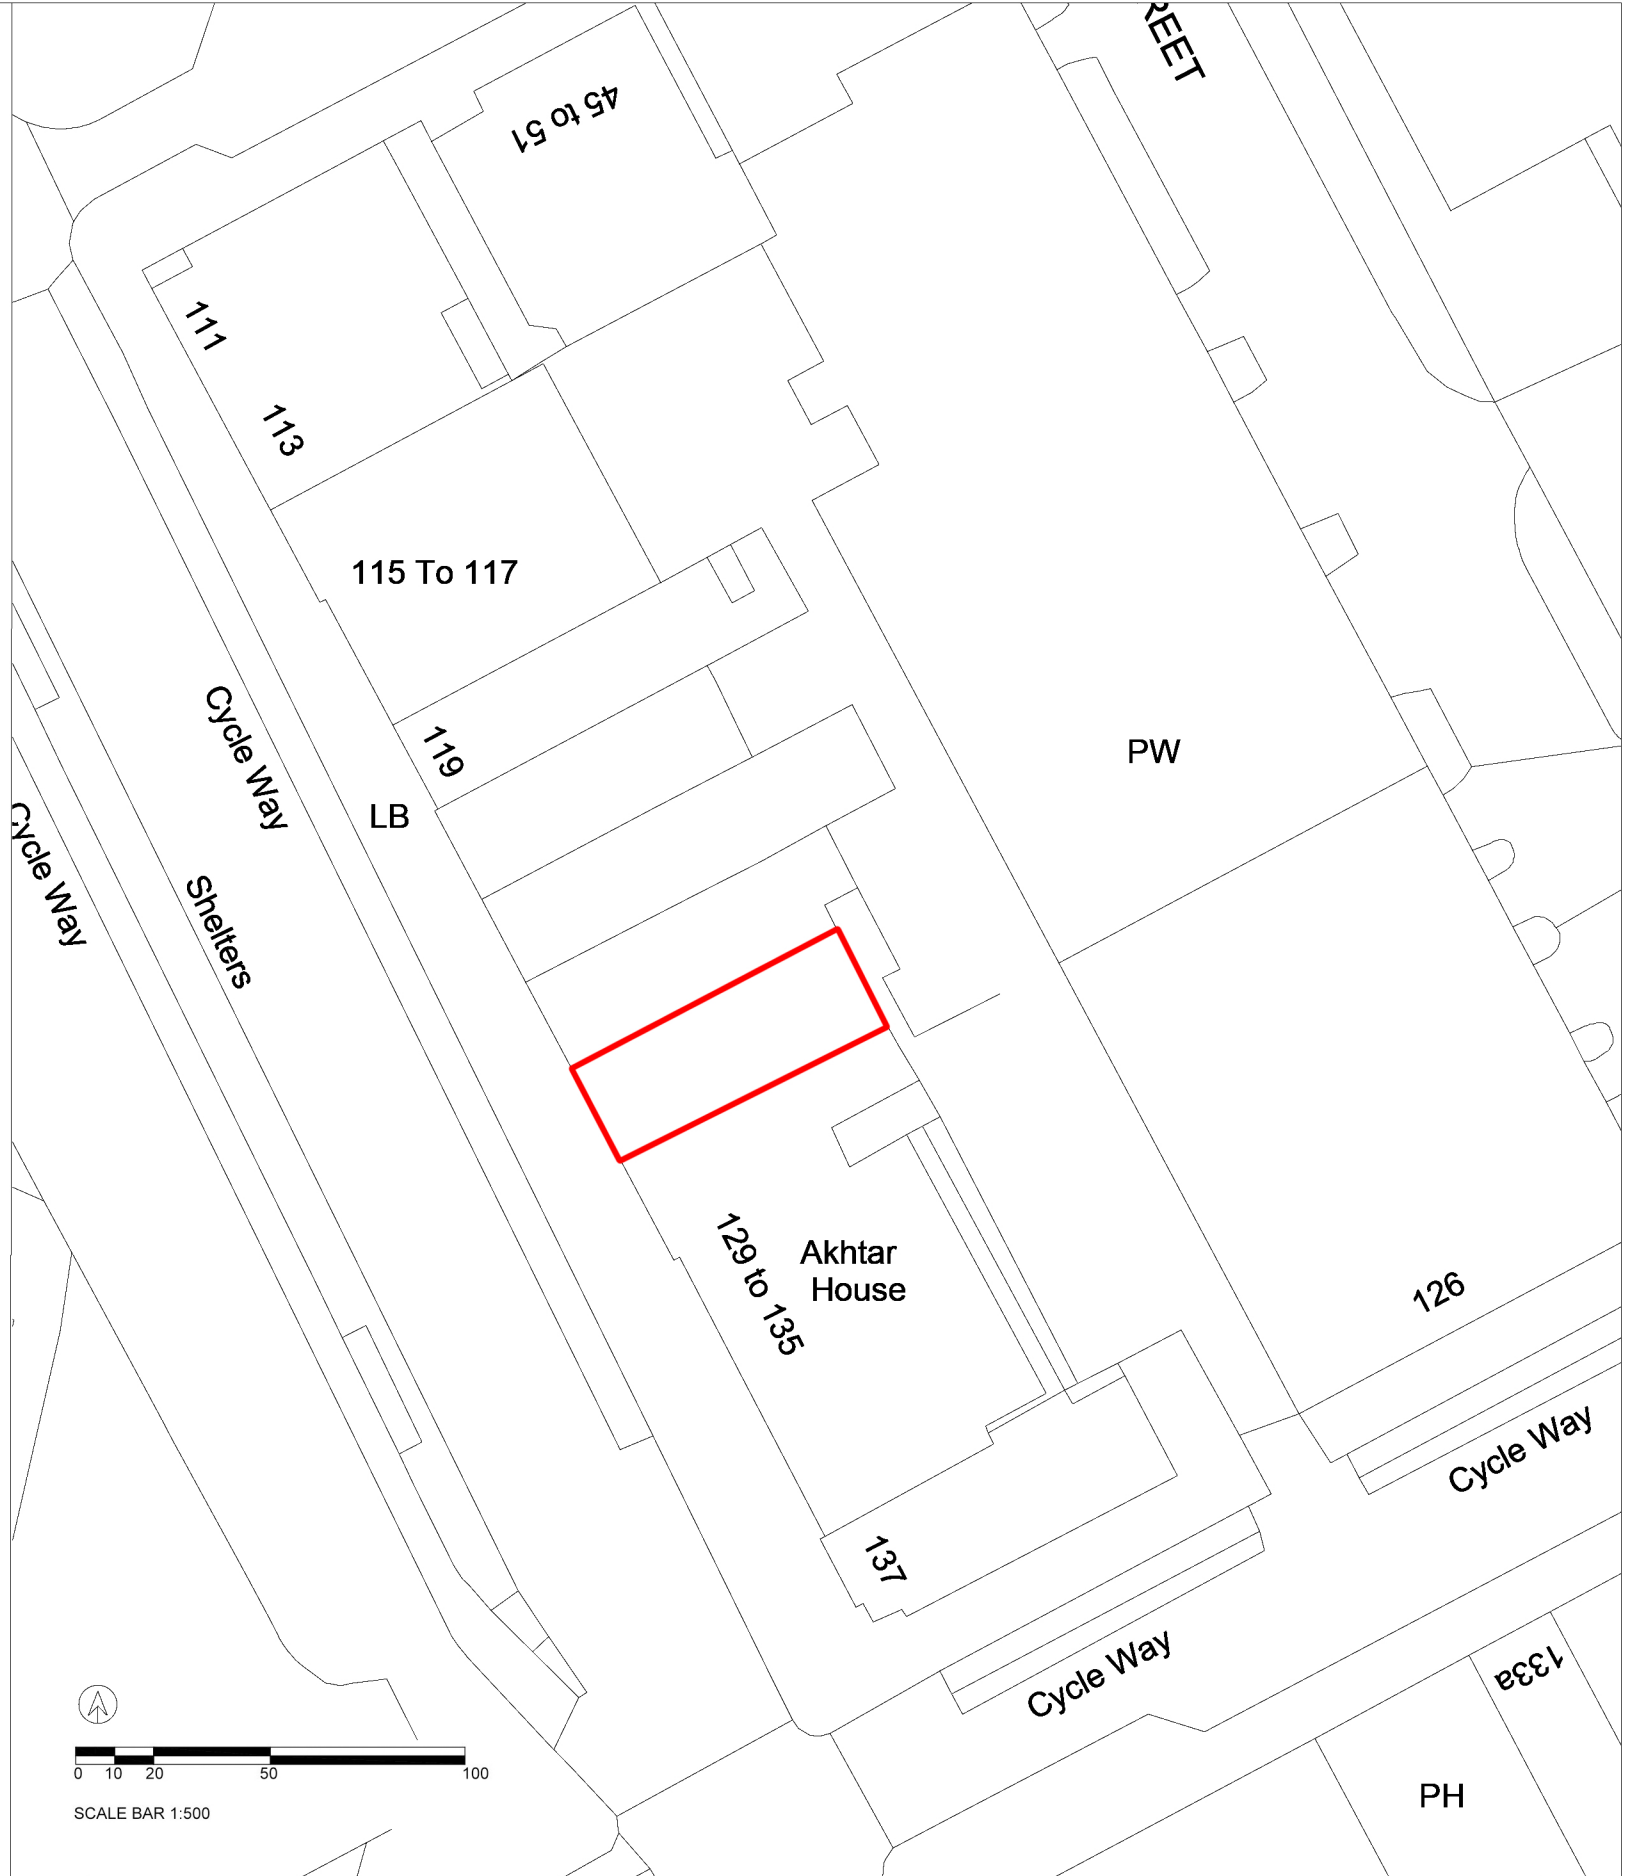

0 10 20 50 100
SCALE BAR 1:500

Note: DESIGN INTENT DRAWING ONLY.
ANY CONSTRUCTION MUST COMPLY WITH ALL
APPLICABLE BUILDING REGULATIONS.

ALL DIMENSIONS IN MM.

Rev
Amendment
Date

DRG:
Site Location Plan

DATE: April 2021
SCALE: 1:1250/500
SIZE: A3

DRG STATUS:
Planning Application

DRAWN: DA
CHECKED: SB
DRG NO: 40.00

PROJECT:
Change of Use A3_Sandwich bar/ Snack
to A5 Takeaway

ADDRESS:
127B Oxford Rd, Manchester, M17DY

D - A

ARCHITECTURE

M 07514690111
E D.ahmad@Th3m.co.uk
A 96 Blacker Rd, Birkby
Huddersfield
HD1 5HN