


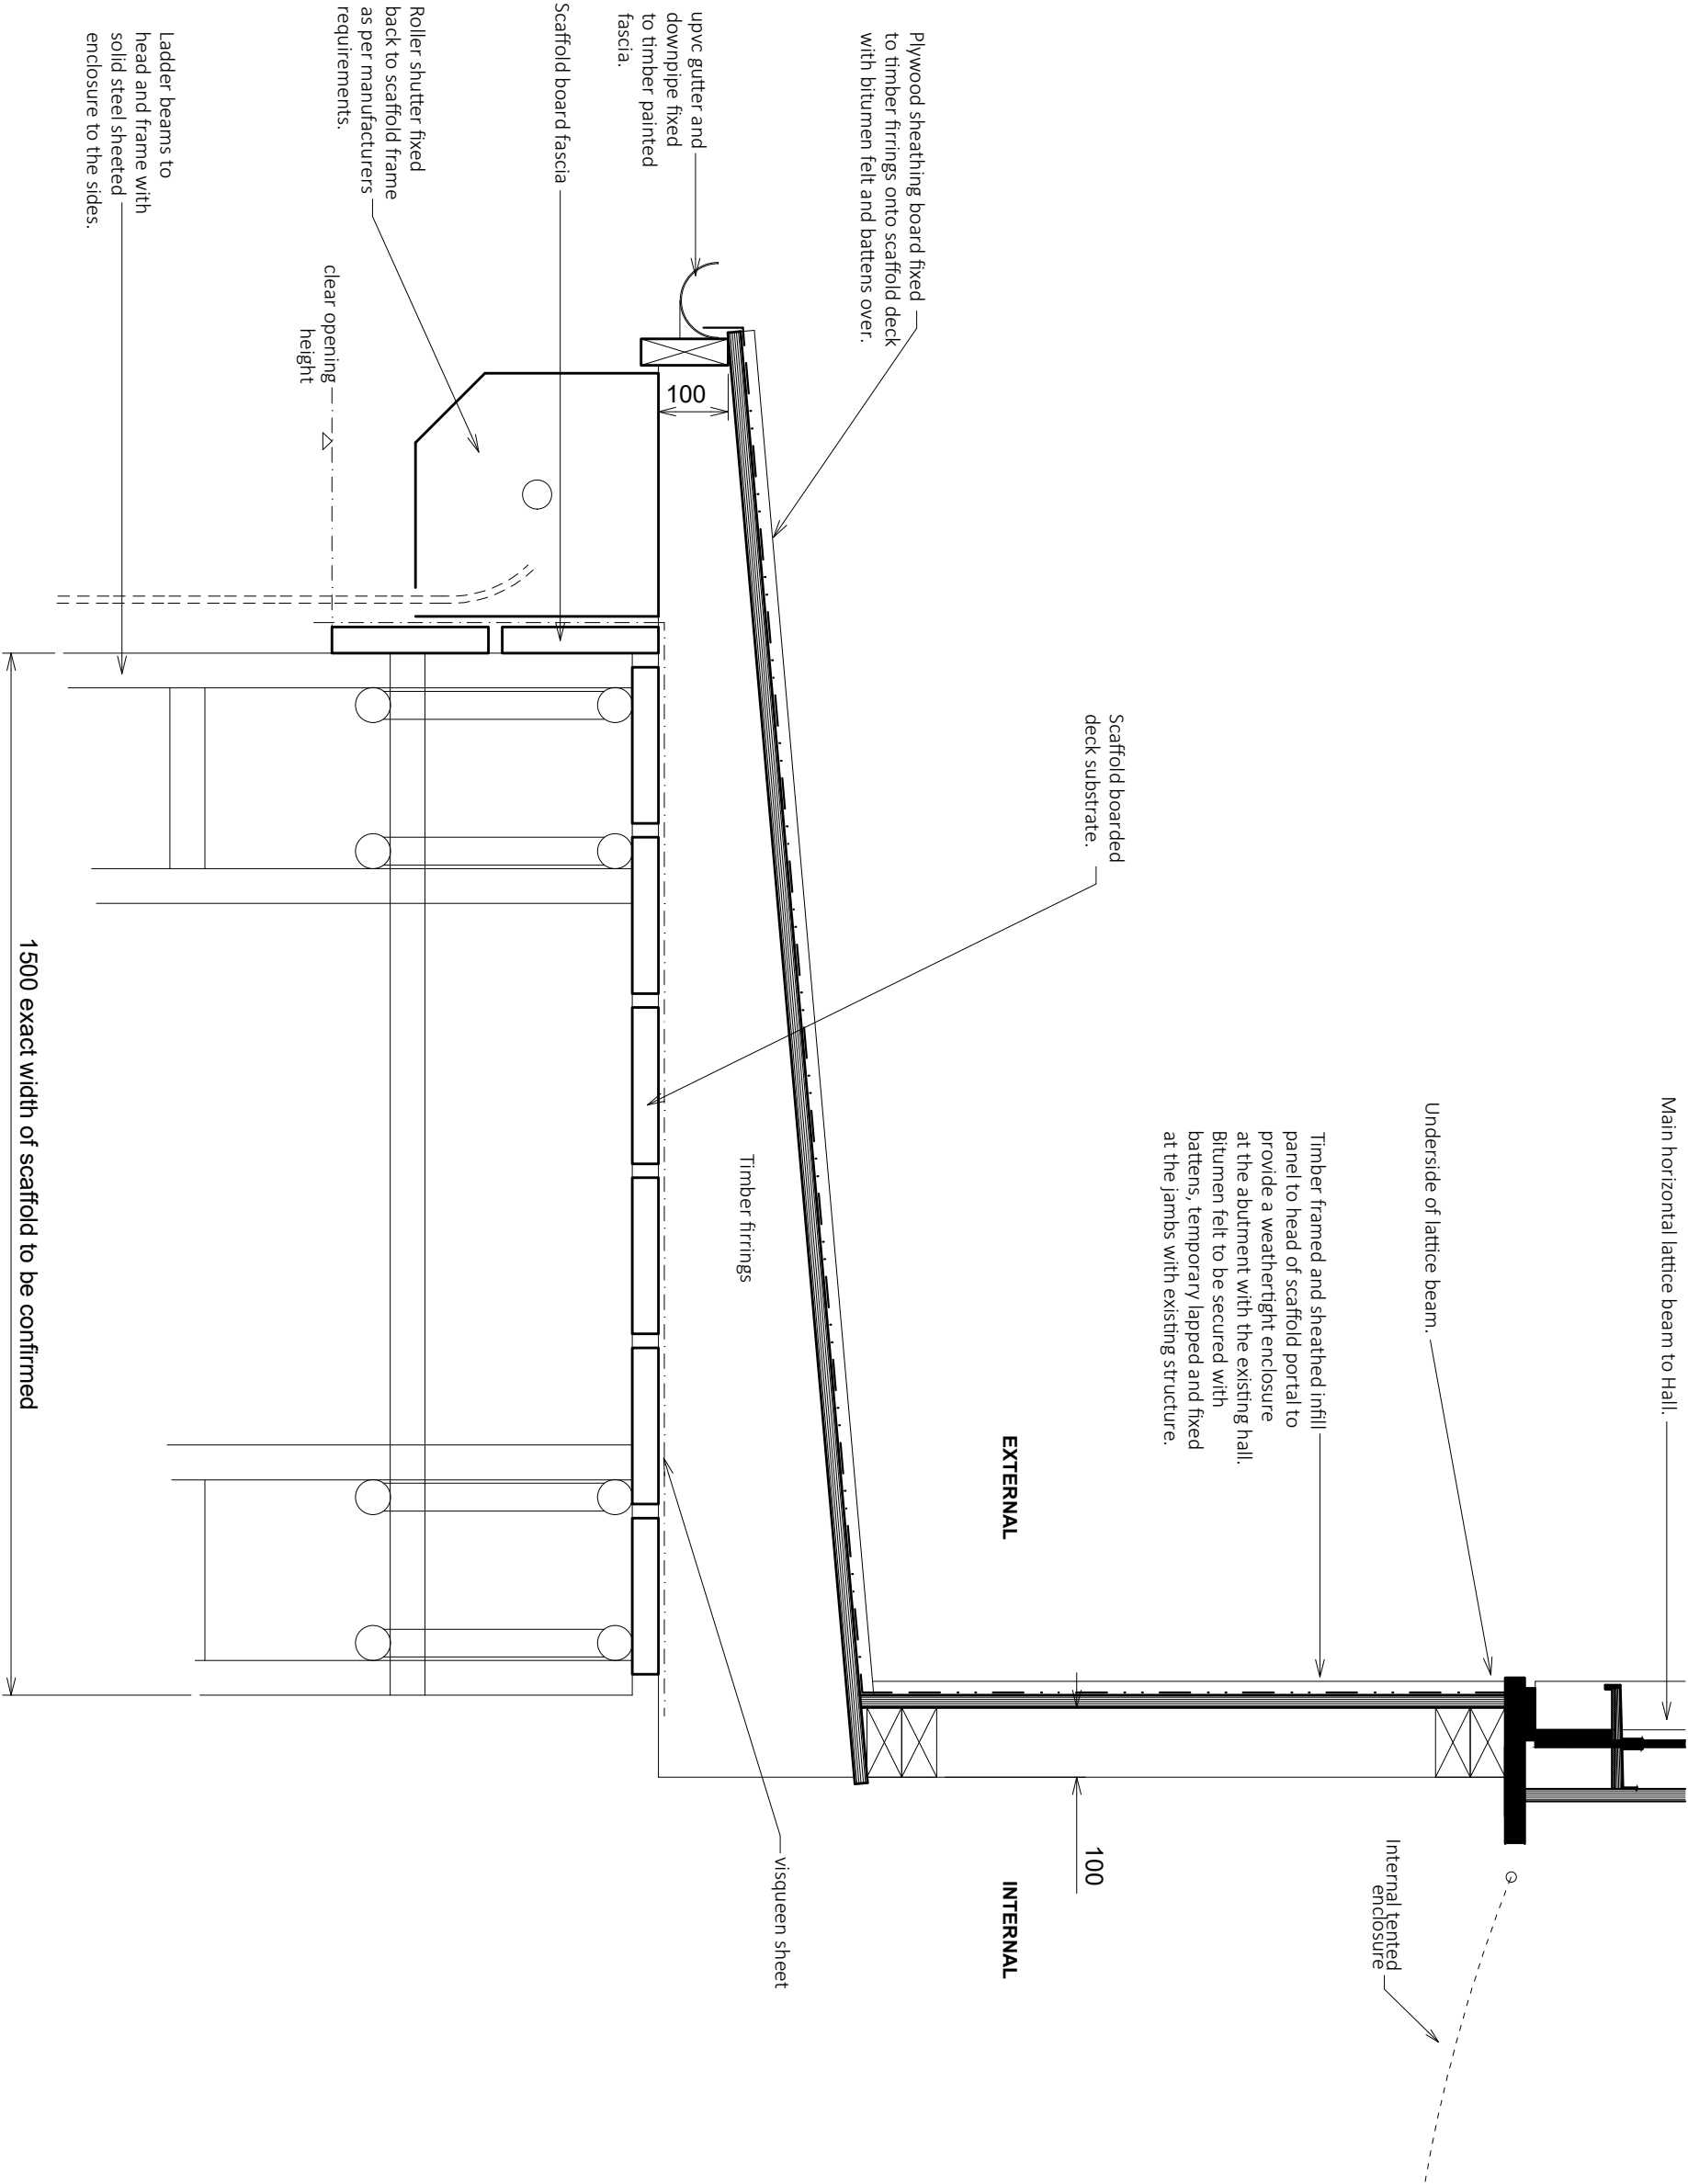

Note:
Do not scale from this drawing.
Dimensions are to be checked on site.
If in doubt please ask.



NOTE: Please refer to 8869 (10) 002 Vehicular Portal Intent elevation and plan

© The moral rights of the author are hereby asserted.
No part of this publication may be reproduced, stored in a retrieval system or transmitted in any form or by any means, electronic, mechanical, photocopying, recording, or by any information storage and retrieval system, without prior written permission from Buttress Ltd. Buttress Ltd is registered in England and Wales: 5383573

**SCIENCE
MUSEUM
GROUP**

41 Bengal St
Manchester
M4 6AF
T 0161 236 3303
E contact@buttress.net
W www.buttress.net

Rev Date/nits Details			
Project Title 8869 MSI AIR AND SPACE DECANT			
Client SIM			
Location MANCHESTER			
Drawing Title Vertical Portal Intent Detail A			
Date 17/07/20			
Checked AS			
Scale 1:10			
Orig Paper Size A3			
Status TENDER			
Drawing ref	Job No	Drawing No	Revision
8869	(10) 003	Rev	

Proposed vehicular portal head arrangement-
Detail A