Elevation to North (Bank Gable)

Cladding Materials

Carsington Cream

Bamford Blend

Aluminium Cladding and
Parapet caps
Colour - RAL 7022

Slate tiles

Single ply membrane
roof covering including lift
shaft overrun
Colour - RAL 7015

Windows, External Door Frames
and Rain Water Goods:-
Powder Coated Aluminium RAL 7013

Pointing - Bucket handle upto DPC.
Recess pointing above DPC

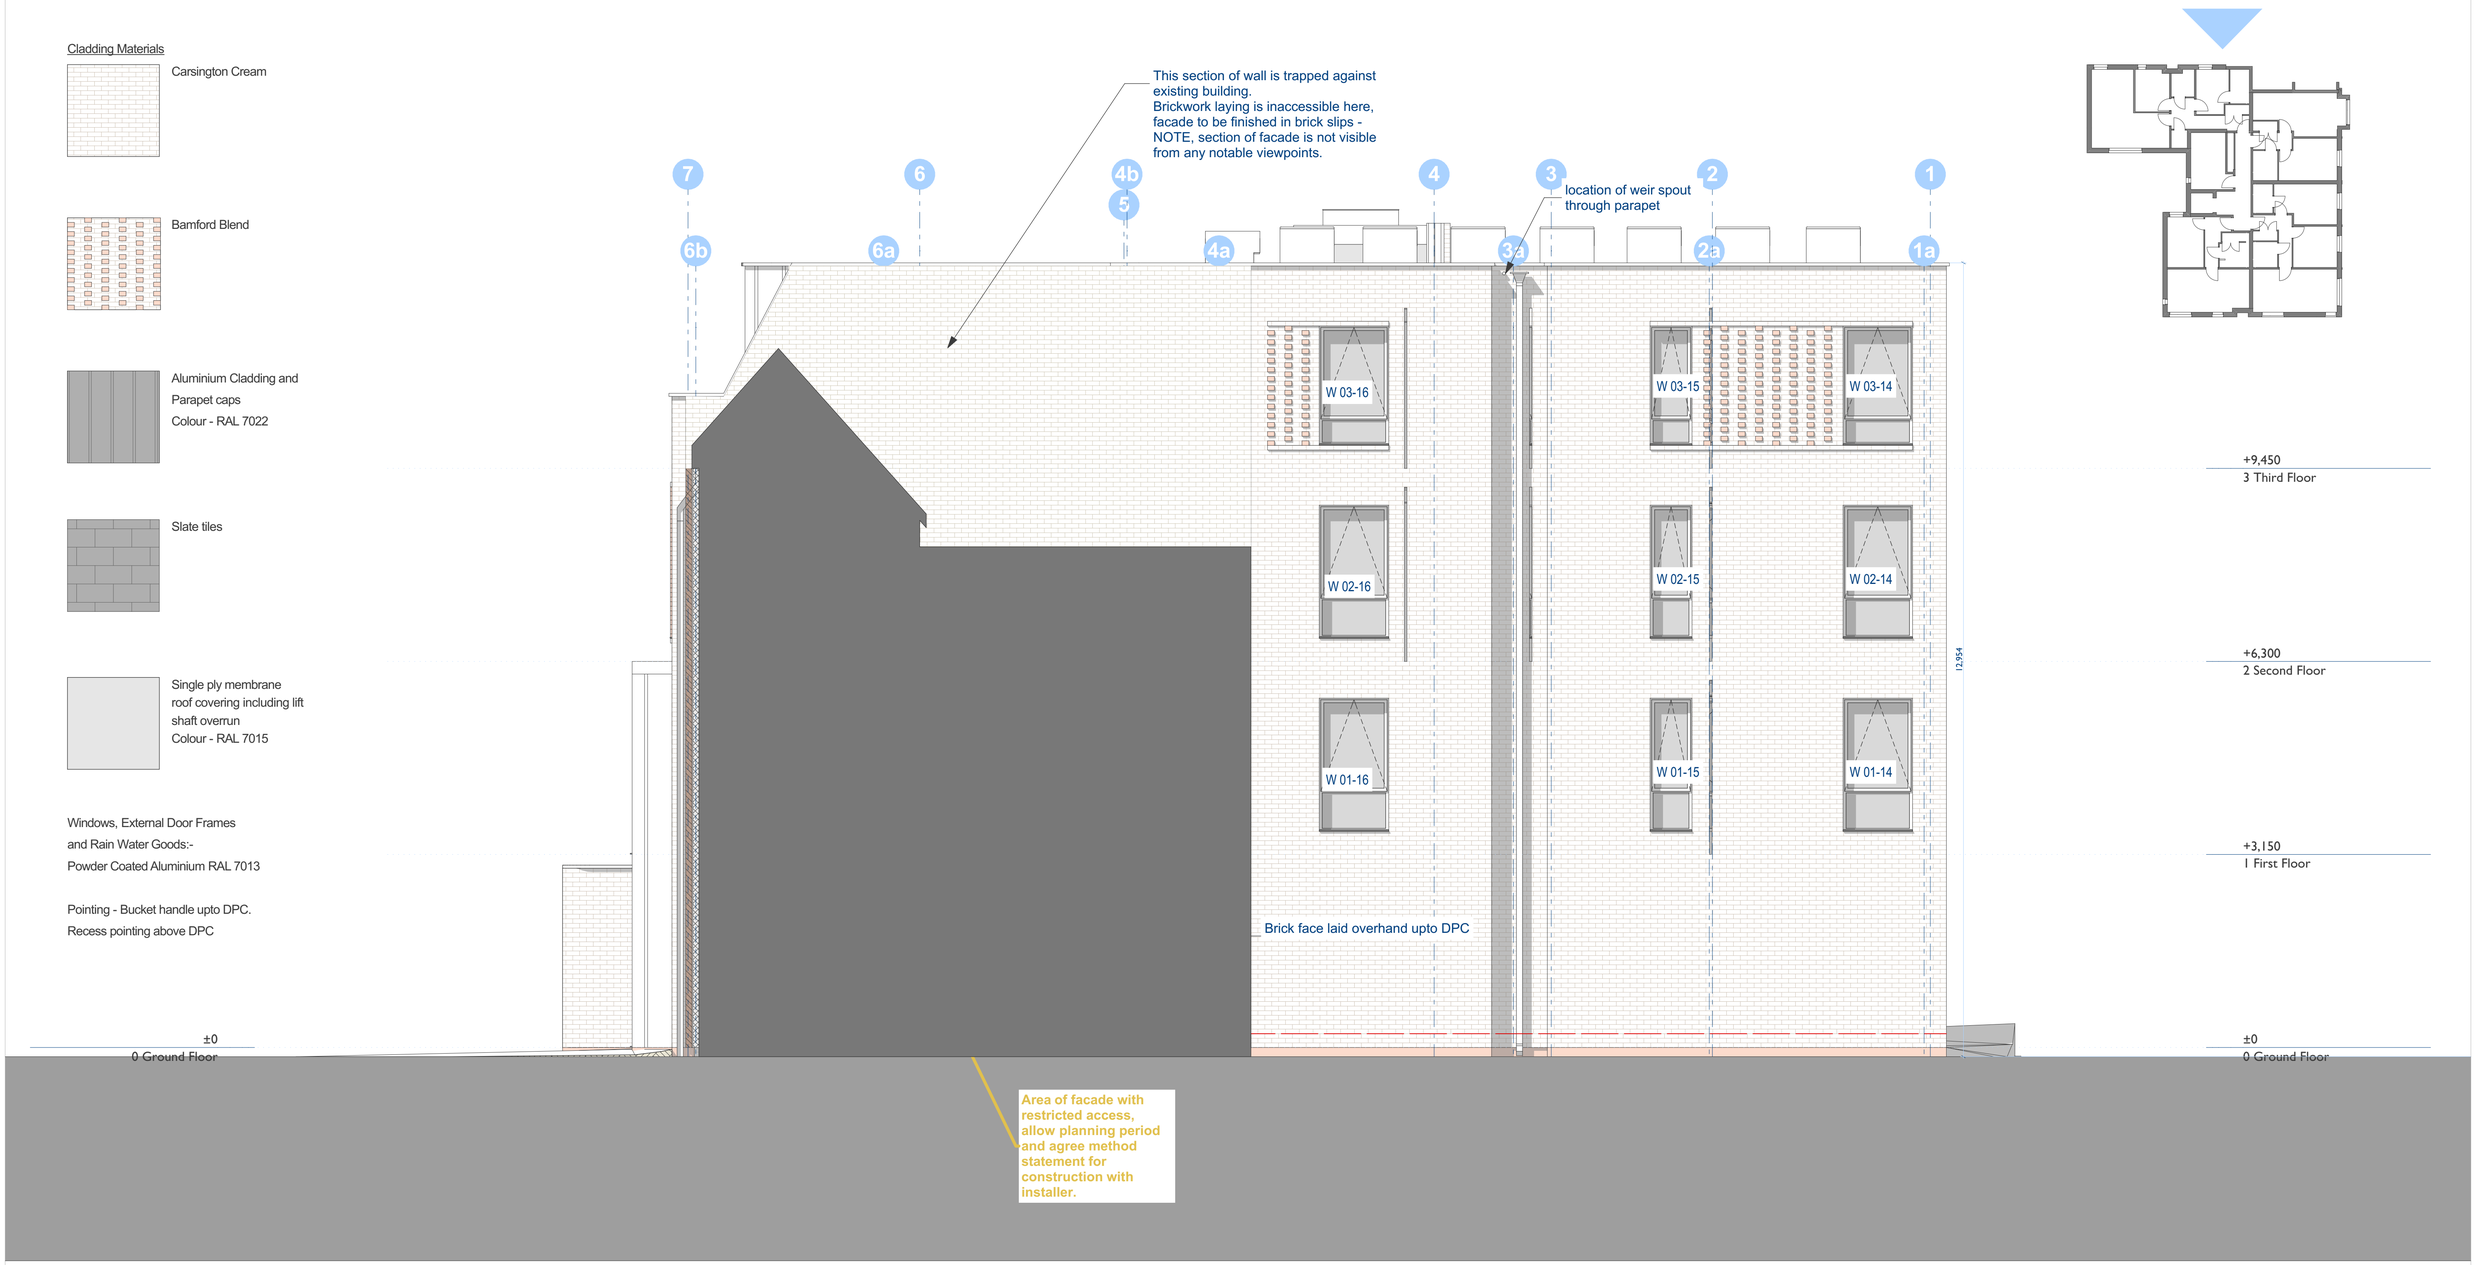

Notes

DO NOT SCALE FROM THIS DRAWING.

ALL DIMENSIONS ARE TO BE CHECKED ON SITE BEFORE CONSTRUCTION COMMENCES.

DAVID COX ARCHITECTS OWNS THE COPYRIGHT TO THIS DRAWING. IT SHALL NOT BE REPRODUCED, DISTRIBUTED OR OTHERWISE USED WITHOUT THE CONSENT OF THE COPYRIGHT OWNER, UNTIL PAYMENT HAS BEEN ACCEPTED BY THE OWNER SUCH CONSENT IS DEEMED NOT TO HAVE BEEN GIVEN.

THIS DRAWING SHALL ONLY BE USED FOR THE PURPOSES FOR WHICH IT WAS PREPARED. DRAWINGS CARRIED OUT FOR THE PURPOSES OF PLANNING APPROVAL SHALL NOT BE USED FOR OBTAINING PRICES OR FOR CONSTRUCTION PURPOSES.

Revision	Description	Date
P1	General revisions	28/08/2020
P2	window cill heights dropped to 375mm, movement joints added, air handling units shown at ground floor	07/09/2020
A	Consolidation of changes for initial construction issue	02 Oct 2020
C	General revisions to layout	26 Oct 2020
D	Red brick added below DPC, projecting brick panels amended, transom height adjusted	06 Nov 2020
E	Window design amended, gate added to corner of North elevation, weir spout added, alum cladding replaced with slate	27 Nov 2020
F	Projection added to roof to accomodate service ducts	01 Feb 2021

DAVID COX ARCHITECTS
1 Ribblesdale Place, Preston
Lancashire, PR1 3NA
T 01772 821444
E office@davidcoxarchitects.co.uk
www.davidcoxarchitects.co.uk

Project Title
Swinbourne Grove, Manchester

Client
Truman Design and Build

Drawing Title
Elevation to North (Bank Gable)

Project Status
- [x] PLANNING
- [ ] PRELIMINARY
- [ ] FOR COMMENT ONLY
- [ ] TENDER
- [ ] CONSTRUCTION

Scale	1:50
Paper Size	A1
Date	01/02/2021
Drawn by	DC

Drawing No.
1964 | 4.1.15 F