

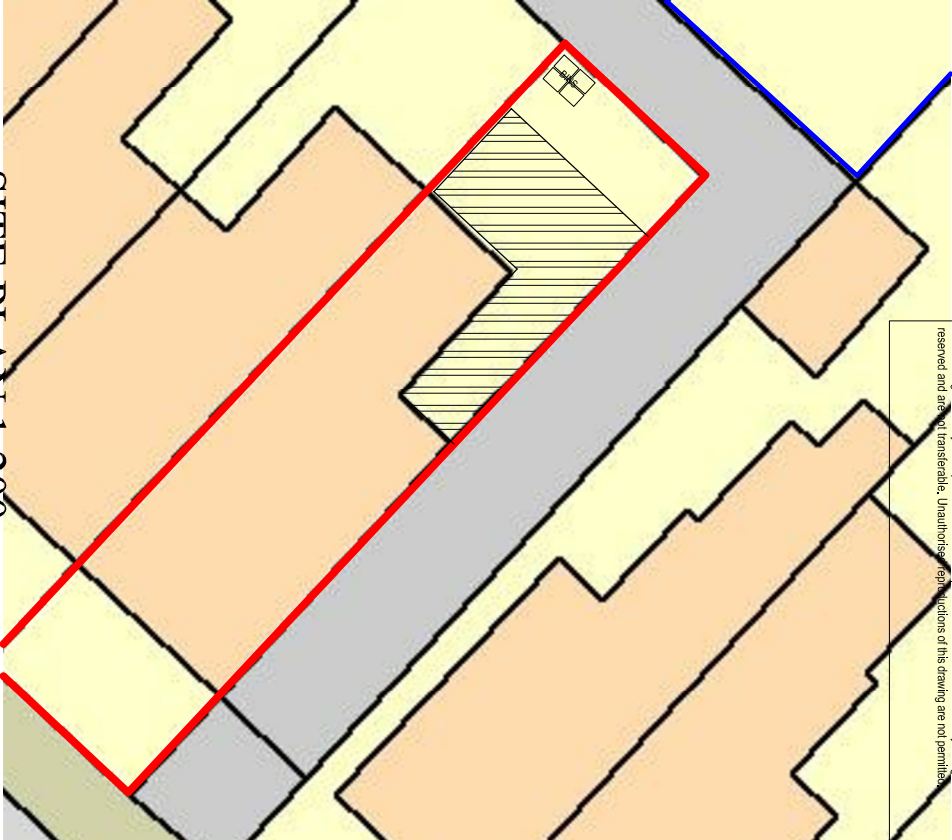
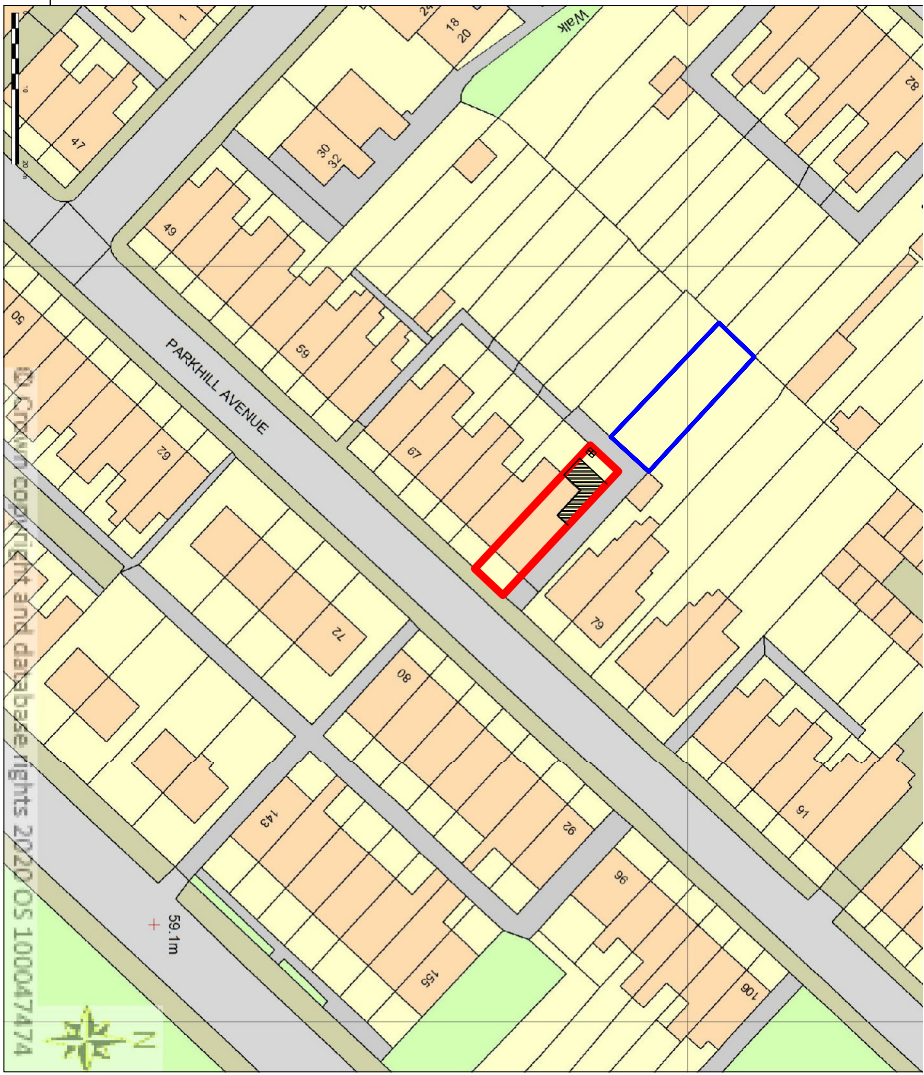


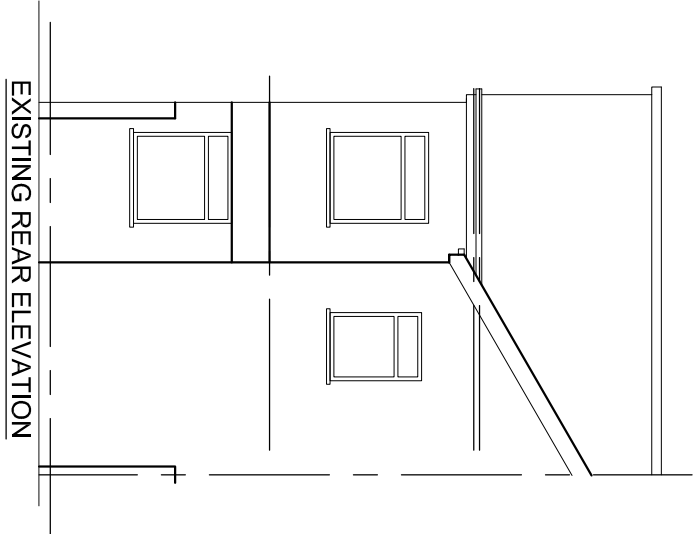


LOCATION PLAN 1:1000

SITE PLAN 1:200

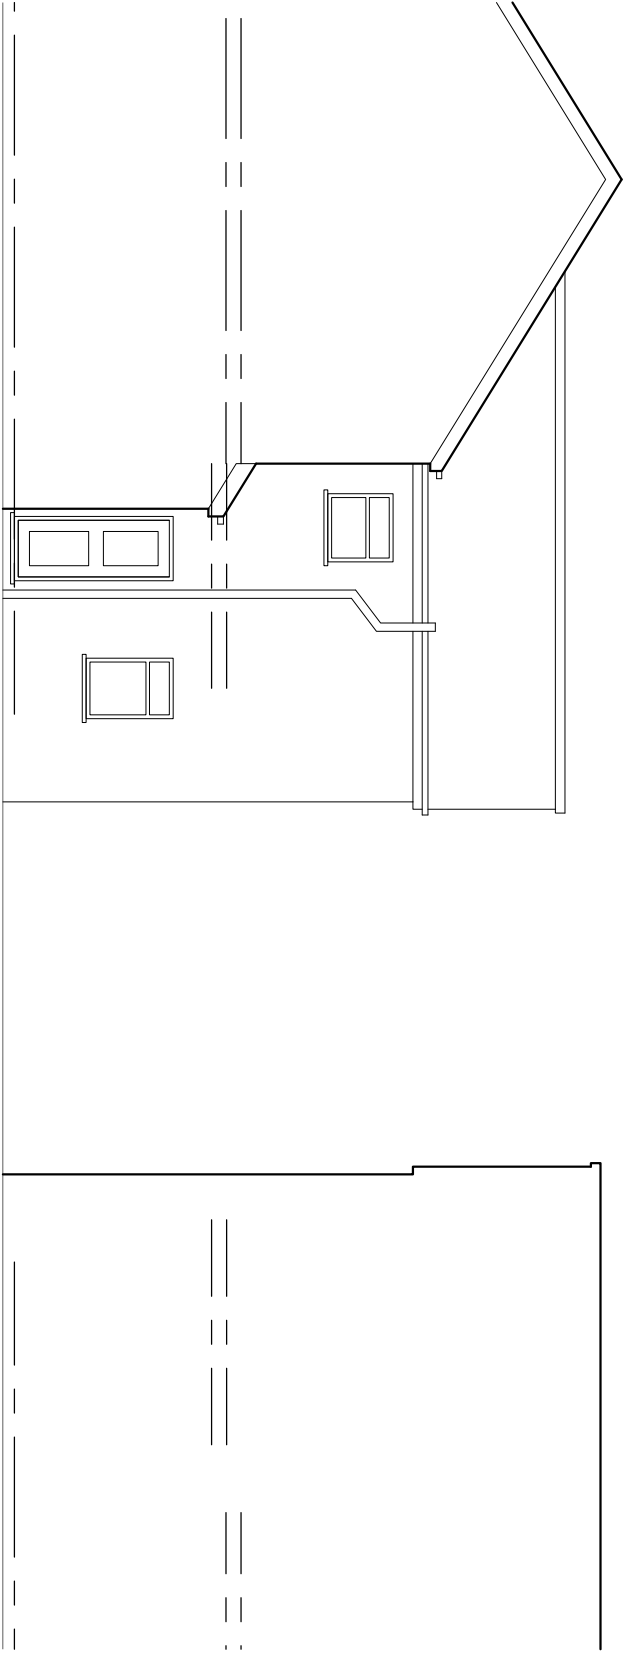

EXISTING SIDE ELEVATION

EXISTING SIDE ELEVATION

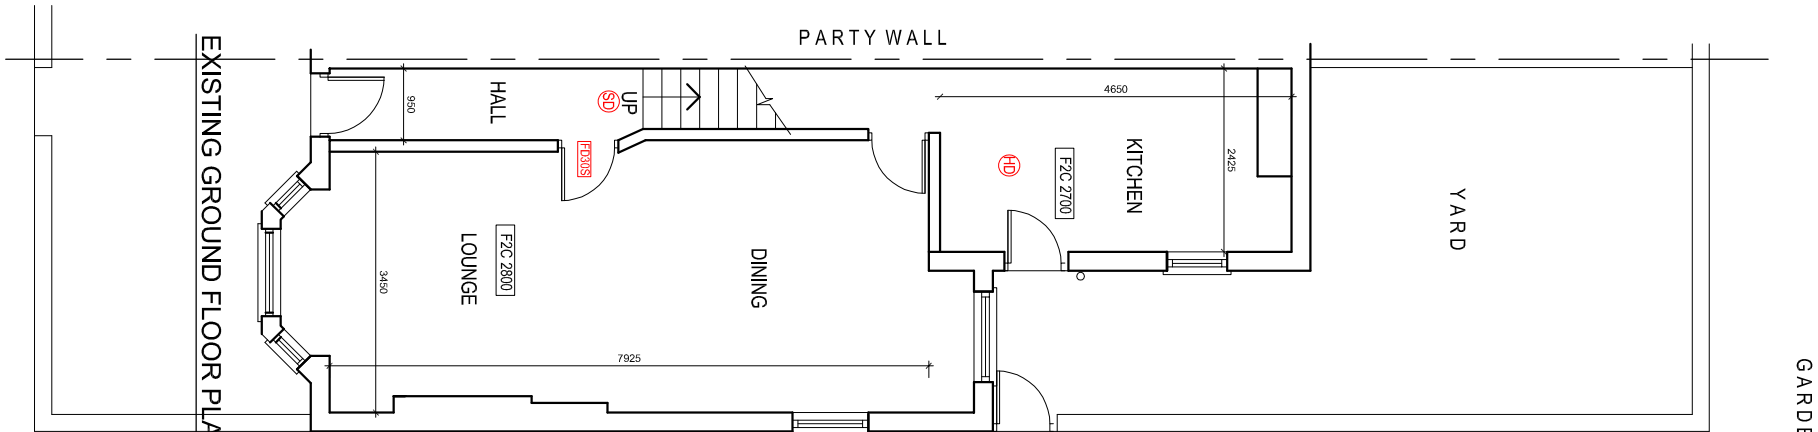

EXISTING GROUND FLOOR PLAN