


02 TP02  
1:20 @ A3

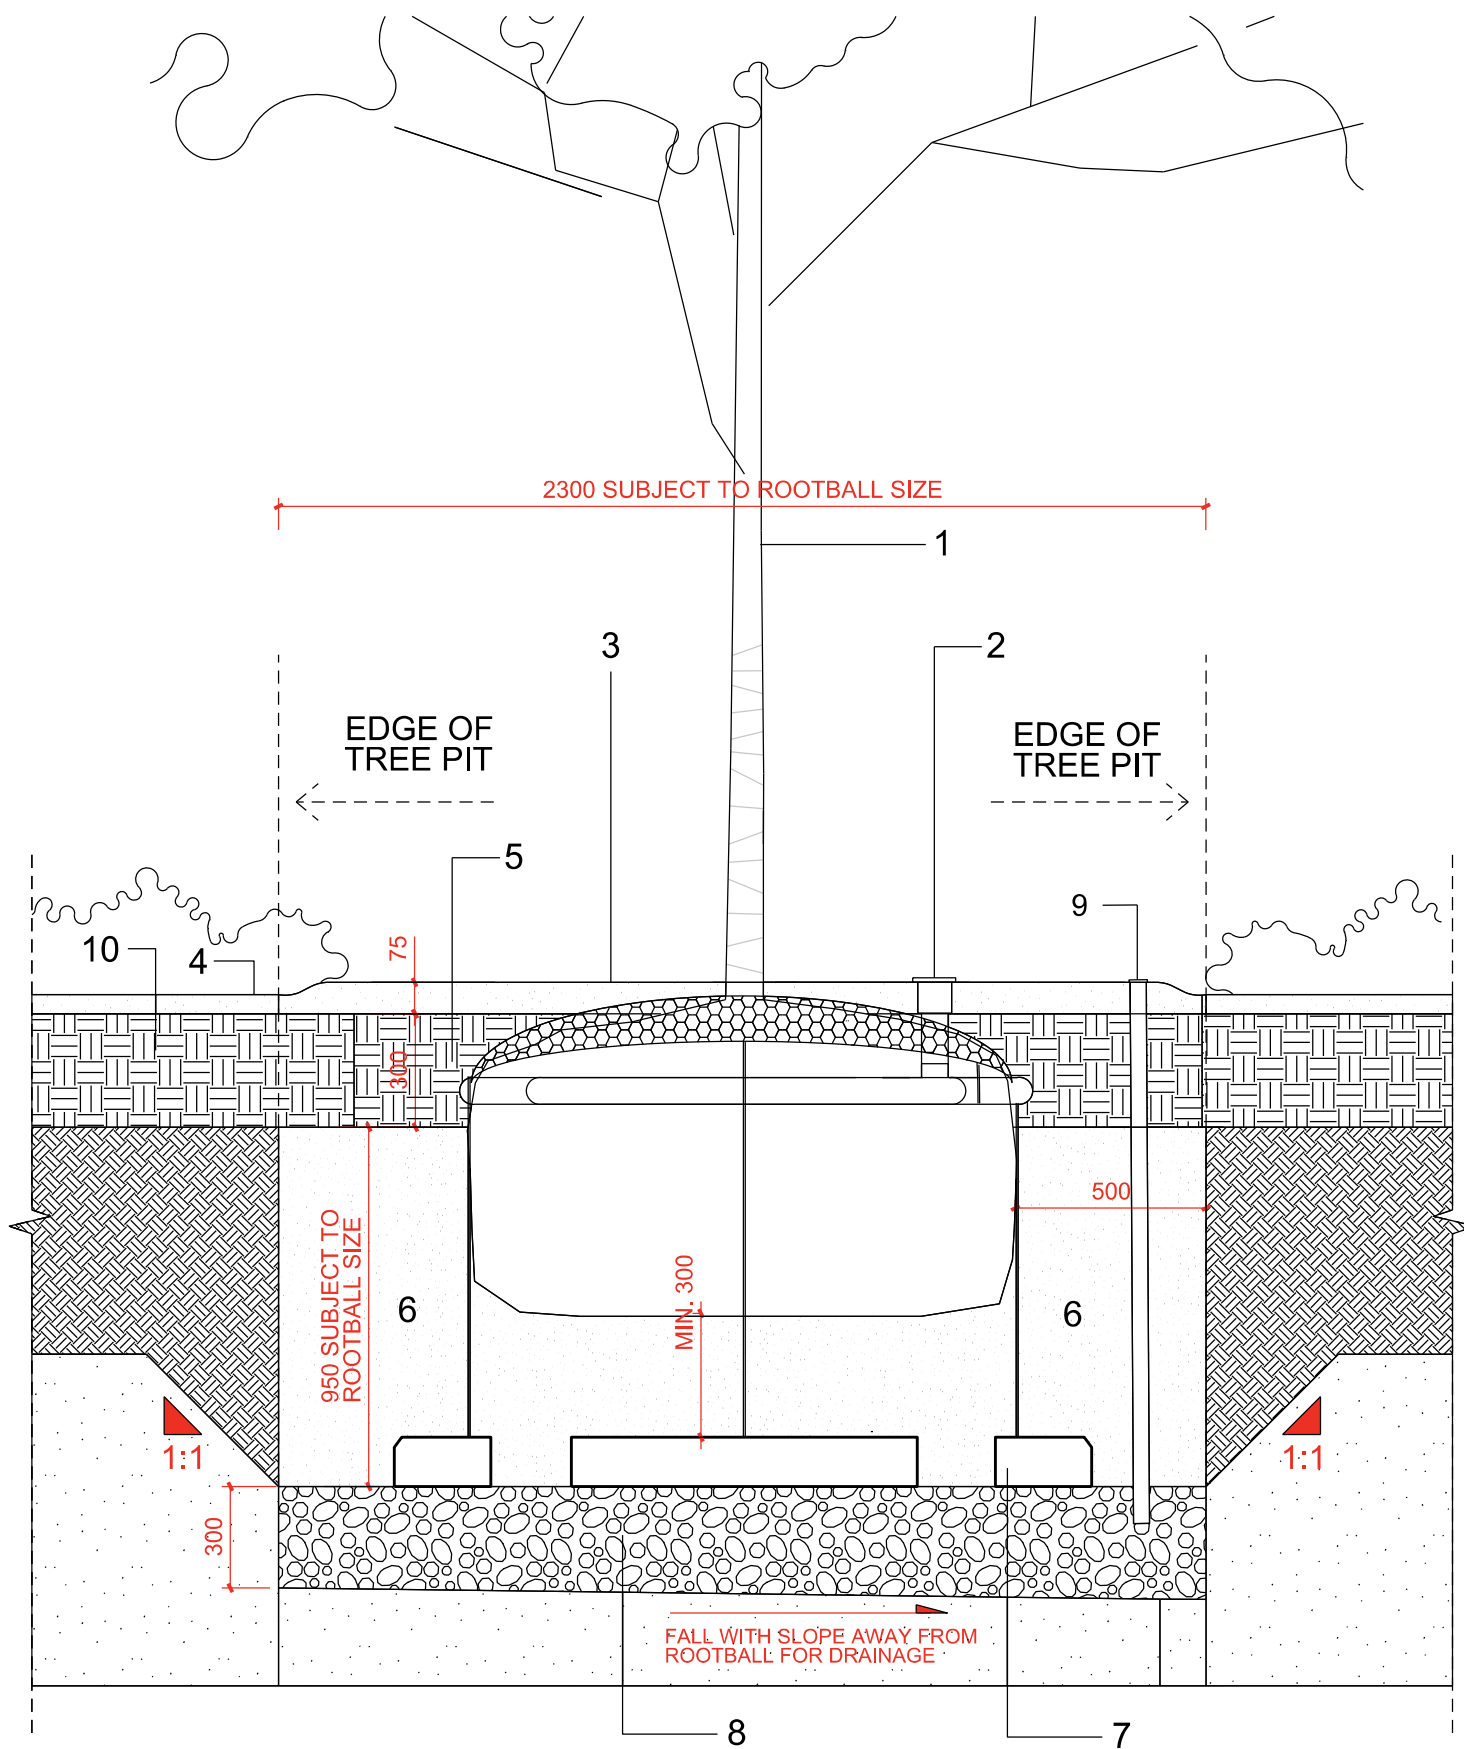

1. Semi mature tree 40-50cm girth.
  2. Root watering/aeration system
  3. Mulch layer around semi mature tree 75mm depth, 1500mm diameter.
  4. Mulch layer around adjacent planting 50mm depth.
  5. Landscape Topsoil
  6. Washed sand. Typically 950mm. 300mm minimum between base of rootball and top deadman kerb stone.
  7. Platipus deadman tree anchoring system.
  8. Clean washed gravel drainage layer.
  9. Water monitoring pipe to drainage layer.
  10. Soft landscape adjacent to tree pit.
- Build up and specification varies according to location.

#### General Notes

|     |          |                  |     |
|-----|----------|------------------|-----|
|     |          |                  |     |
|     |          |                  |     |
| P00 | 05.03.21 | PLANNING         | SEW |
| Rev | Date     | Reason for Issue | Chk |

#### Keyplan



#### Scale Bar

**sew** Studio  
Egret  
West

3 Brewhouse Yard  
London  
EC1V 4JQ  
0207 549 1730

hello@egretwest.com  
egretwest.com  
©2015 SEW Ltd

Client  
Mayfield Partnership

Project  
Mayfield Park

Drawing Title  
Typical Tree Pit  
40-50cm girth

|                |            |
|----------------|------------|
| Project Number | Status     |
| 0345           | PLANNING   |
| Scale at A3    | Date       |
| 1:20           | 05.03.21   |
| Drawn by       | Checked by |
| ML             | SEW        |

|                            |          |
|----------------------------|----------|
| Drawing Number             | Revision |
| 0345-SEW-ZZ-00-DR-L-PL3702 | P00      |