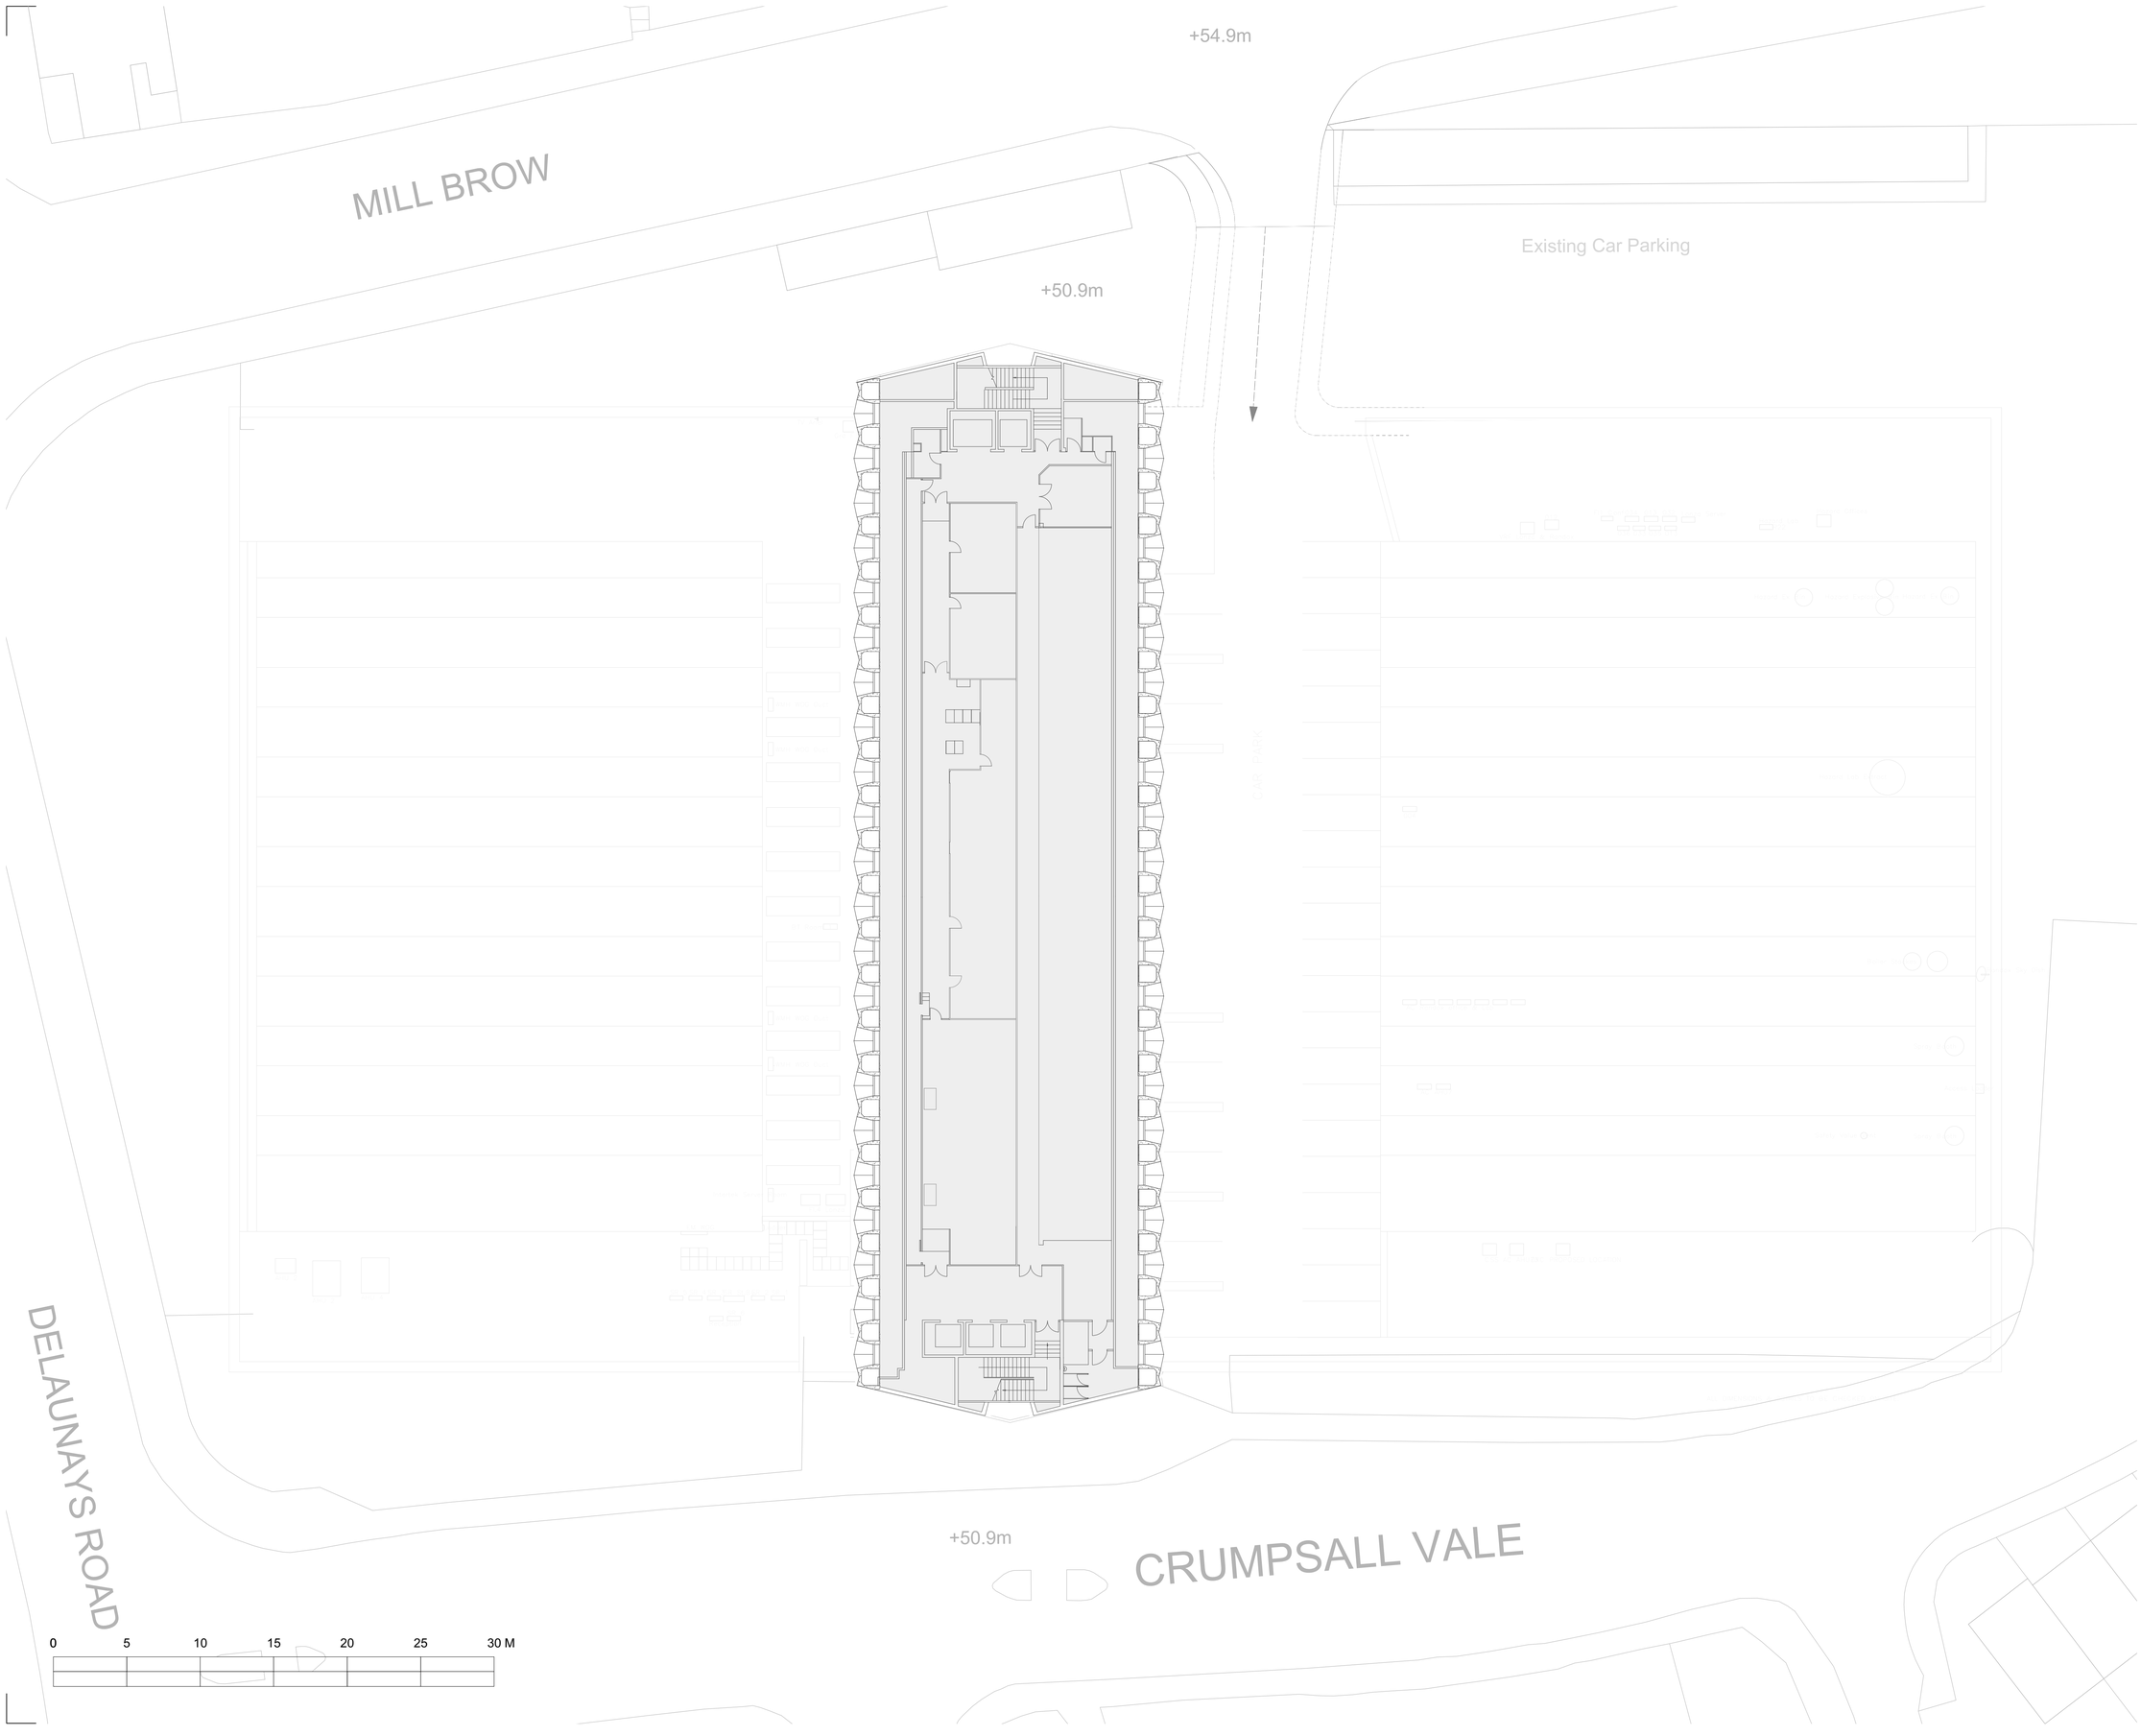

The copyright of this drawing is vested with Corstorphine & Wright Ltd and must not be copied or reproduced without the consent of the company.

Figured dimensions only to be taken from this drawing. DO NOT SCALE. All contractors must visit the site and be responsible for checking all setting out dimensions and notifying the architect of any discrepancies prior to any manufacture or construction work.

NOTES:

N

REV	DATE	NOTES	CHK

PLANNING

Client

TRINITY IM

Project

Hexagon Tower
Manchester

Drawing Title

Existing Floor Plan - Level Typical

Drawn	Checked	Paper Size	Scale	Date
RBJ	PT	A1	1:200	MARCH 2021

Project No.	Drawing No.	Revision
20186	0213	P-00

CORSTORPHINE
+WRIGHT
ARCHITECTS
Warwick
London
Birmingham
Manchester
Newcastle
Canterbury
Dublin
Brook Hall Brook Street Warwick CV34 4BL
Tel. 01926 658444 www.corstorphine-wright.com