



- Description:**
- Typical arrangement for:
Paving Type 1 Concrete Planks (PT1)
Paving Type 10 Loose Basalt Aggregate (PT10)
- Material:**
- **Paving Type 1**
Q25 / 121 / 316
 - **Paving Type 10**
Q23 / 162
 - **Edge Type 2**
Q10 / 113
 - **Foundation and Sub Base**
To engineers detail and specification
 - **Inboard Cutting**
Units to be no less than 30% the a original size
- Size:**
- As stated
- Sample:**
- Refer to M80153_3A_L900

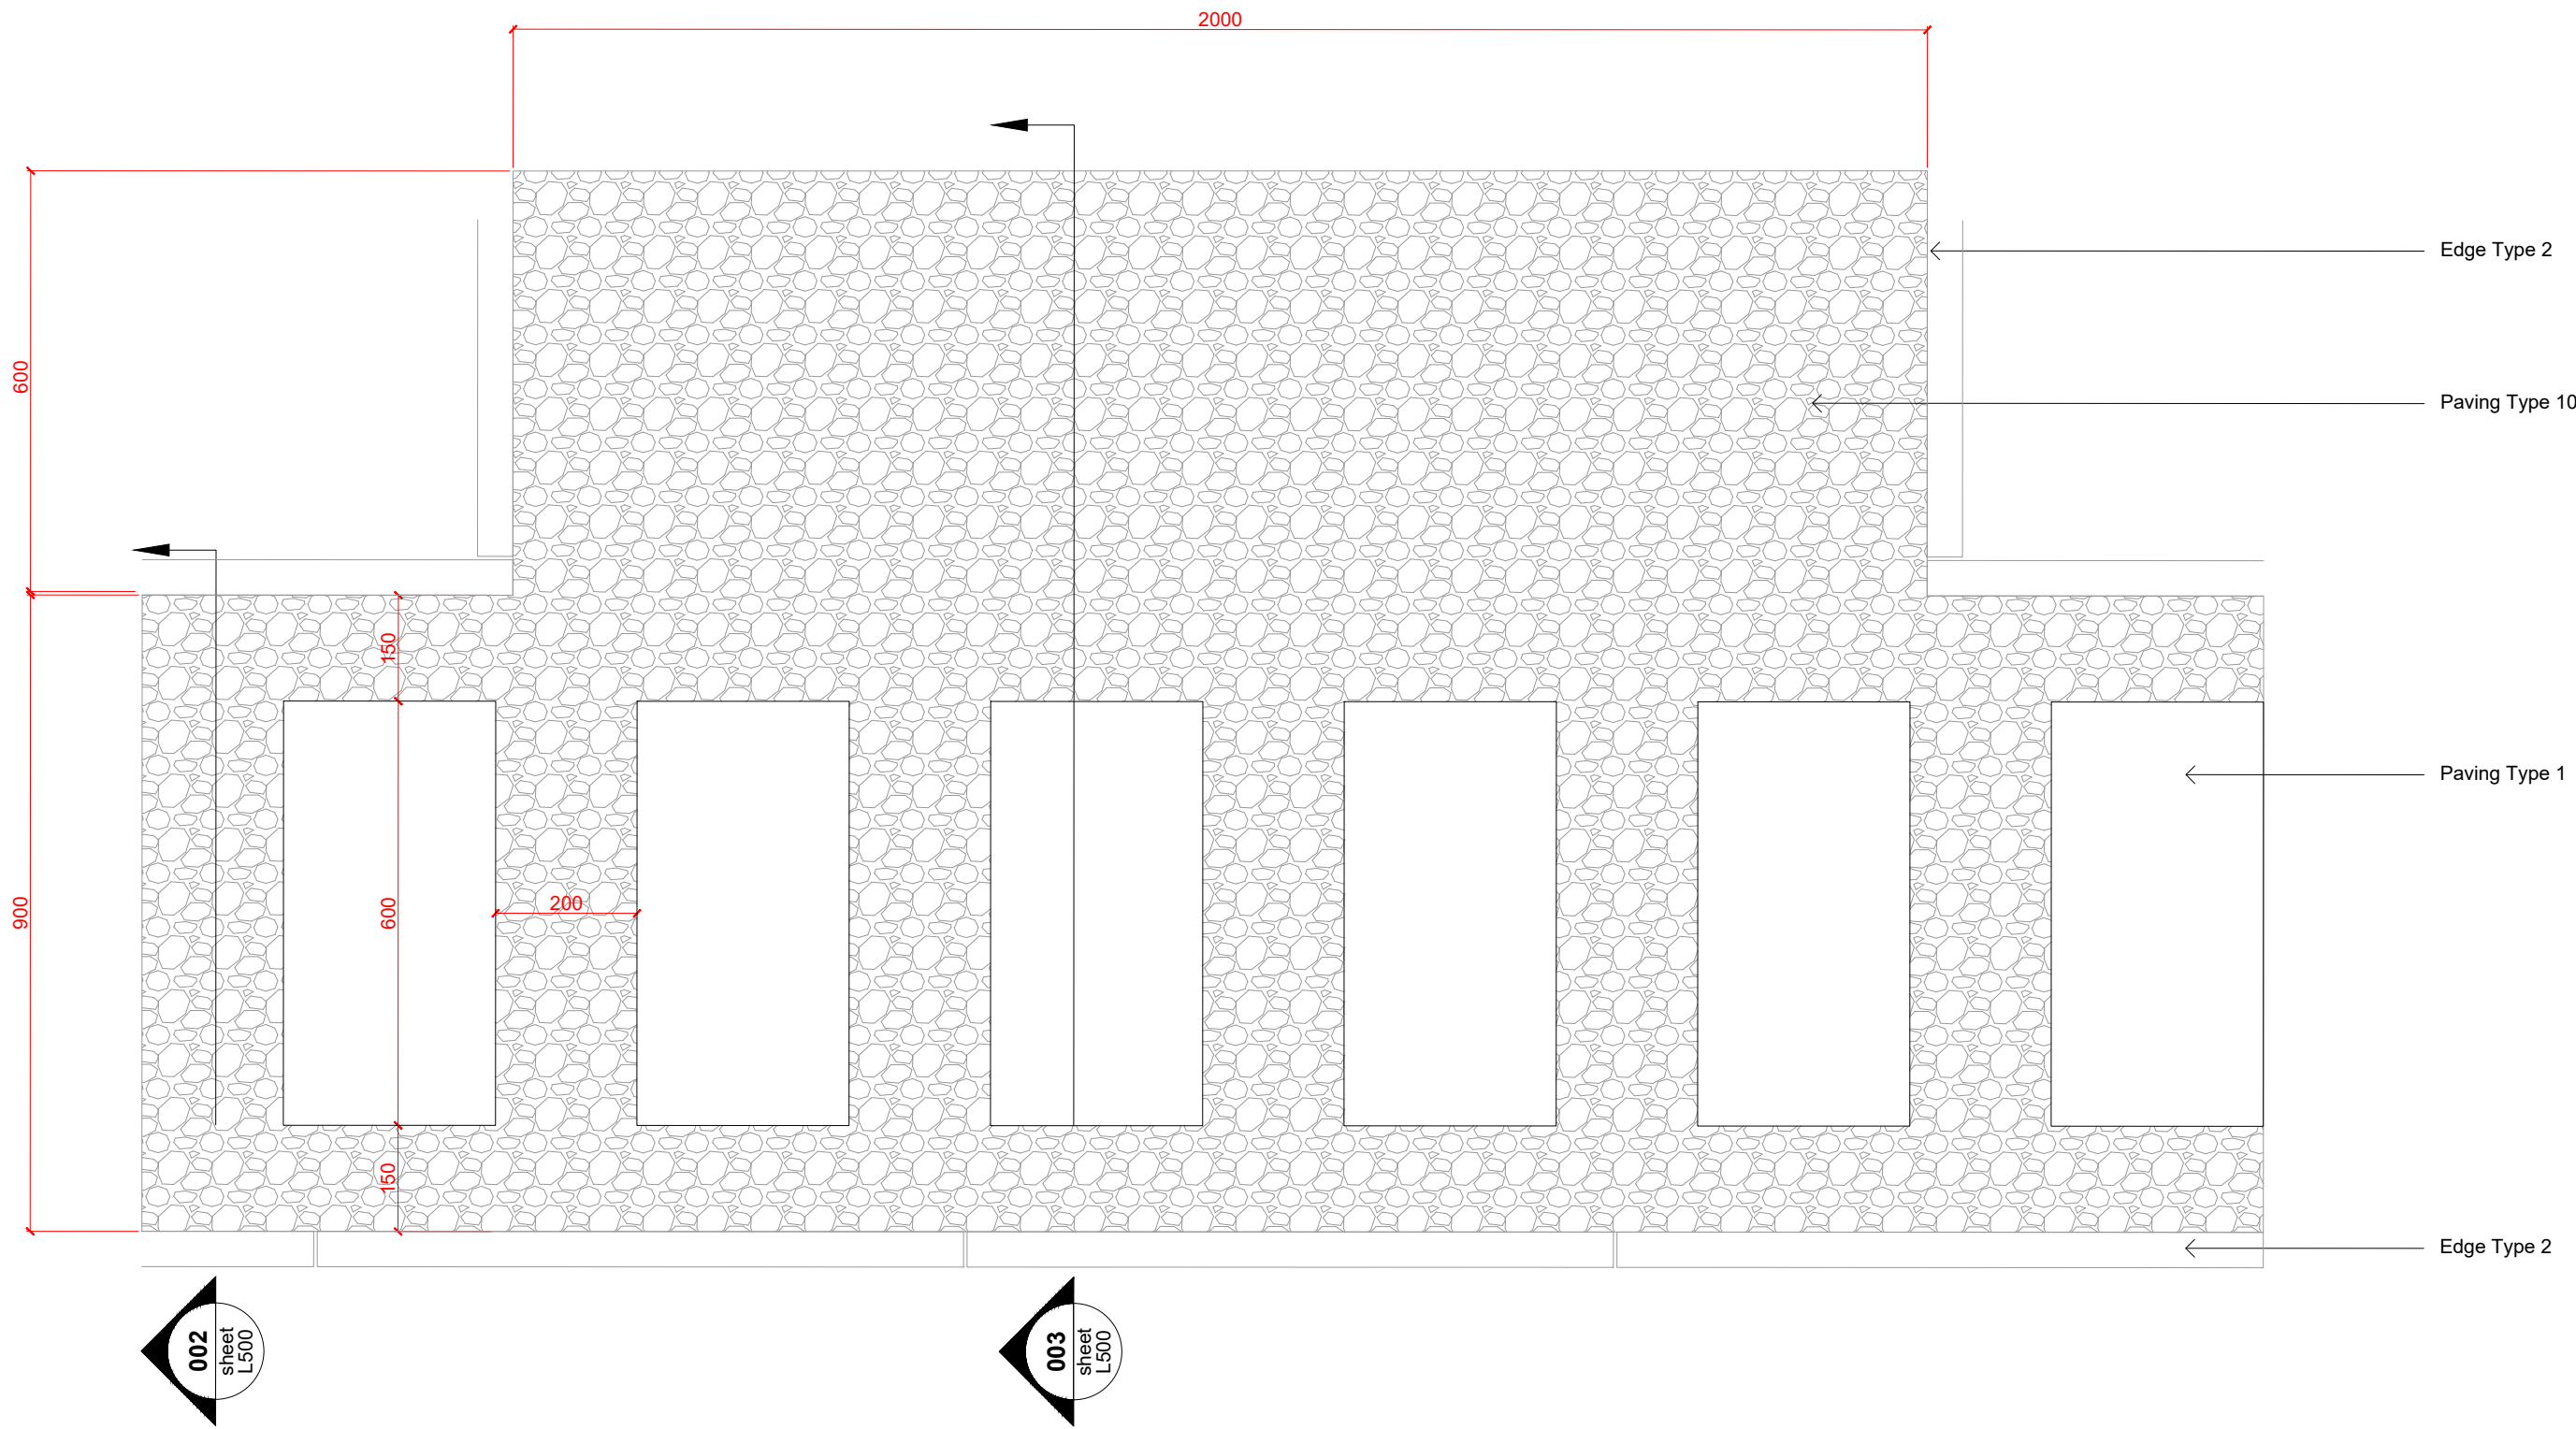


001
sheet
3A_L500

PT1 & PT10 PLAN
Scale: 1 : 10

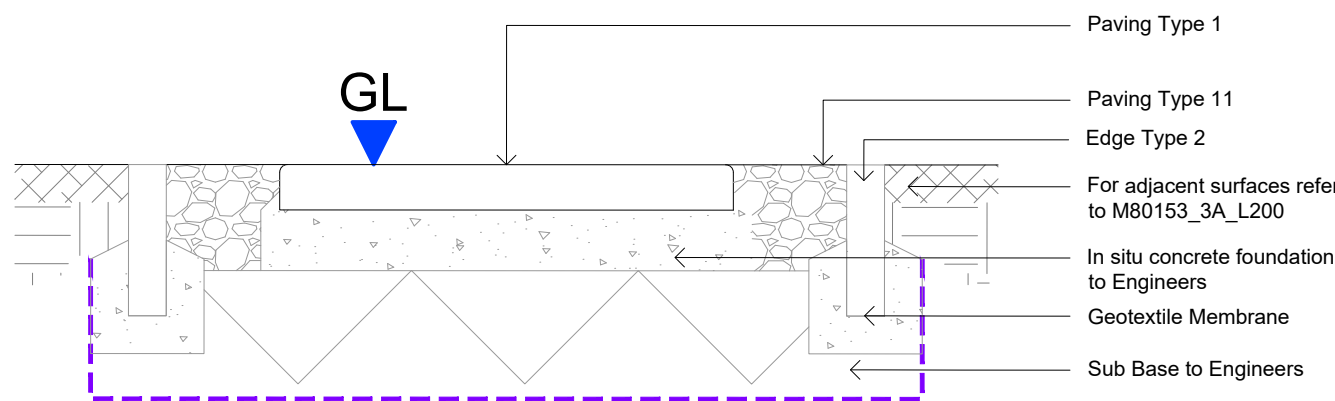

002
sheet
3A_L500

PT1 & PT10 PLAN SECTION 1
Scale: 1 : 10

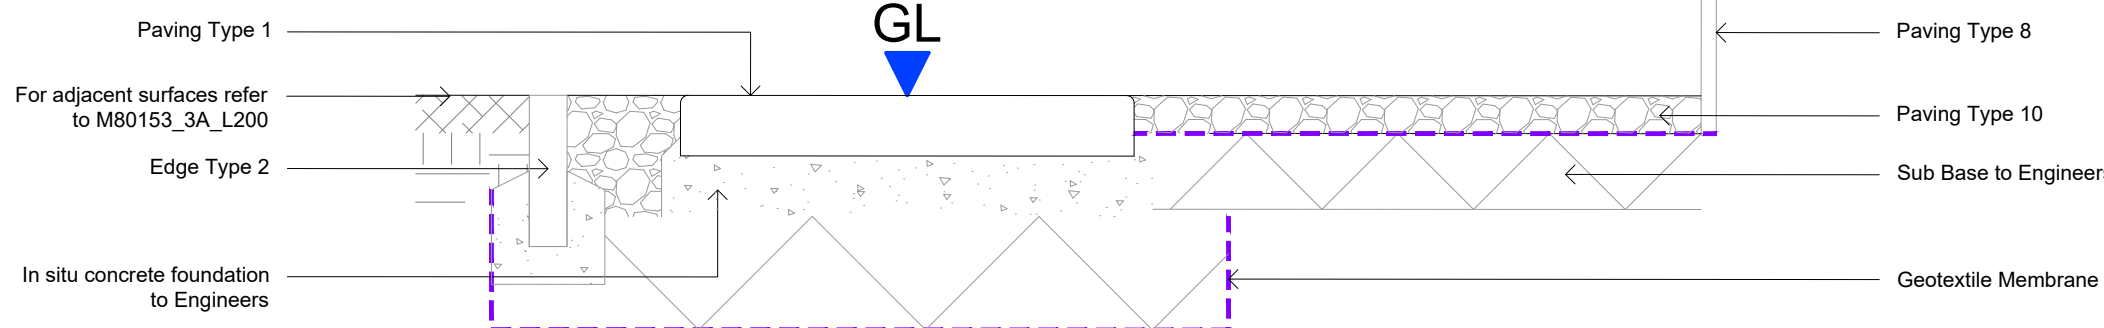

003
sheet
3A_L500

PT1 & PT10 PLAN SECTION 2
Scale: 1 : 10

- NOTES**
1. This drawing is to be read in conjunction with all other drawings and specifications.
 2. Do not scale off this drawing. Written dimensions to be taken only.
 3. Any discrepancies found between this drawing and other drawings and specifications in the construction documents must be referred to the Landscape Architect prior to work commencing.
 4. This drawing must not be copied in whole or in part without prior written consent of Optimised Environments Ltd.

C	Material Specification Updates	CO	26.02.21
B	Material Specification Updates	CO	12.02.21
A	CONSTRUCTION ISSUE	CO	12.06.20
Issue	Revision	Initial	Date

open
optimised environments

optimised environments ltd
EDINBURGH 2nd Floor | Quatermile Two | 2 Lister Square | Edinburgh | EH3 9GL
t: 0131 221 9820 | e: optimisedenvironments.com
LONDON Wanford Court | 29 Throgmorton Street | London | EC2N 3AT
t: 020 79474662 | e: optimisedenvironments.com
MANCHESTER 13 Swan Street | Manchester | M4 5JZ
t: 0161 696 7550 | e: optimisedenvironments.com

Client
Urban Splash

Project
NEW ISLINGTON PHASE 3A
Manchester

Drawing Title
PAVING TYPE 1 (PT1)

Page 1 of 1

Scale Bar
0.1m 0.2m 0.3m 0.4m 0.5m North

Scale: 1:10@A1 Date: 29 01 20

By: CO Status: CONSTRUCTION

Checked: AW Approved: AW

Drawing Number
M80153_3A_L500

Rev
C

Computer File: R:\Projects\2018\M80153_New Islington\CAD\SHEET