




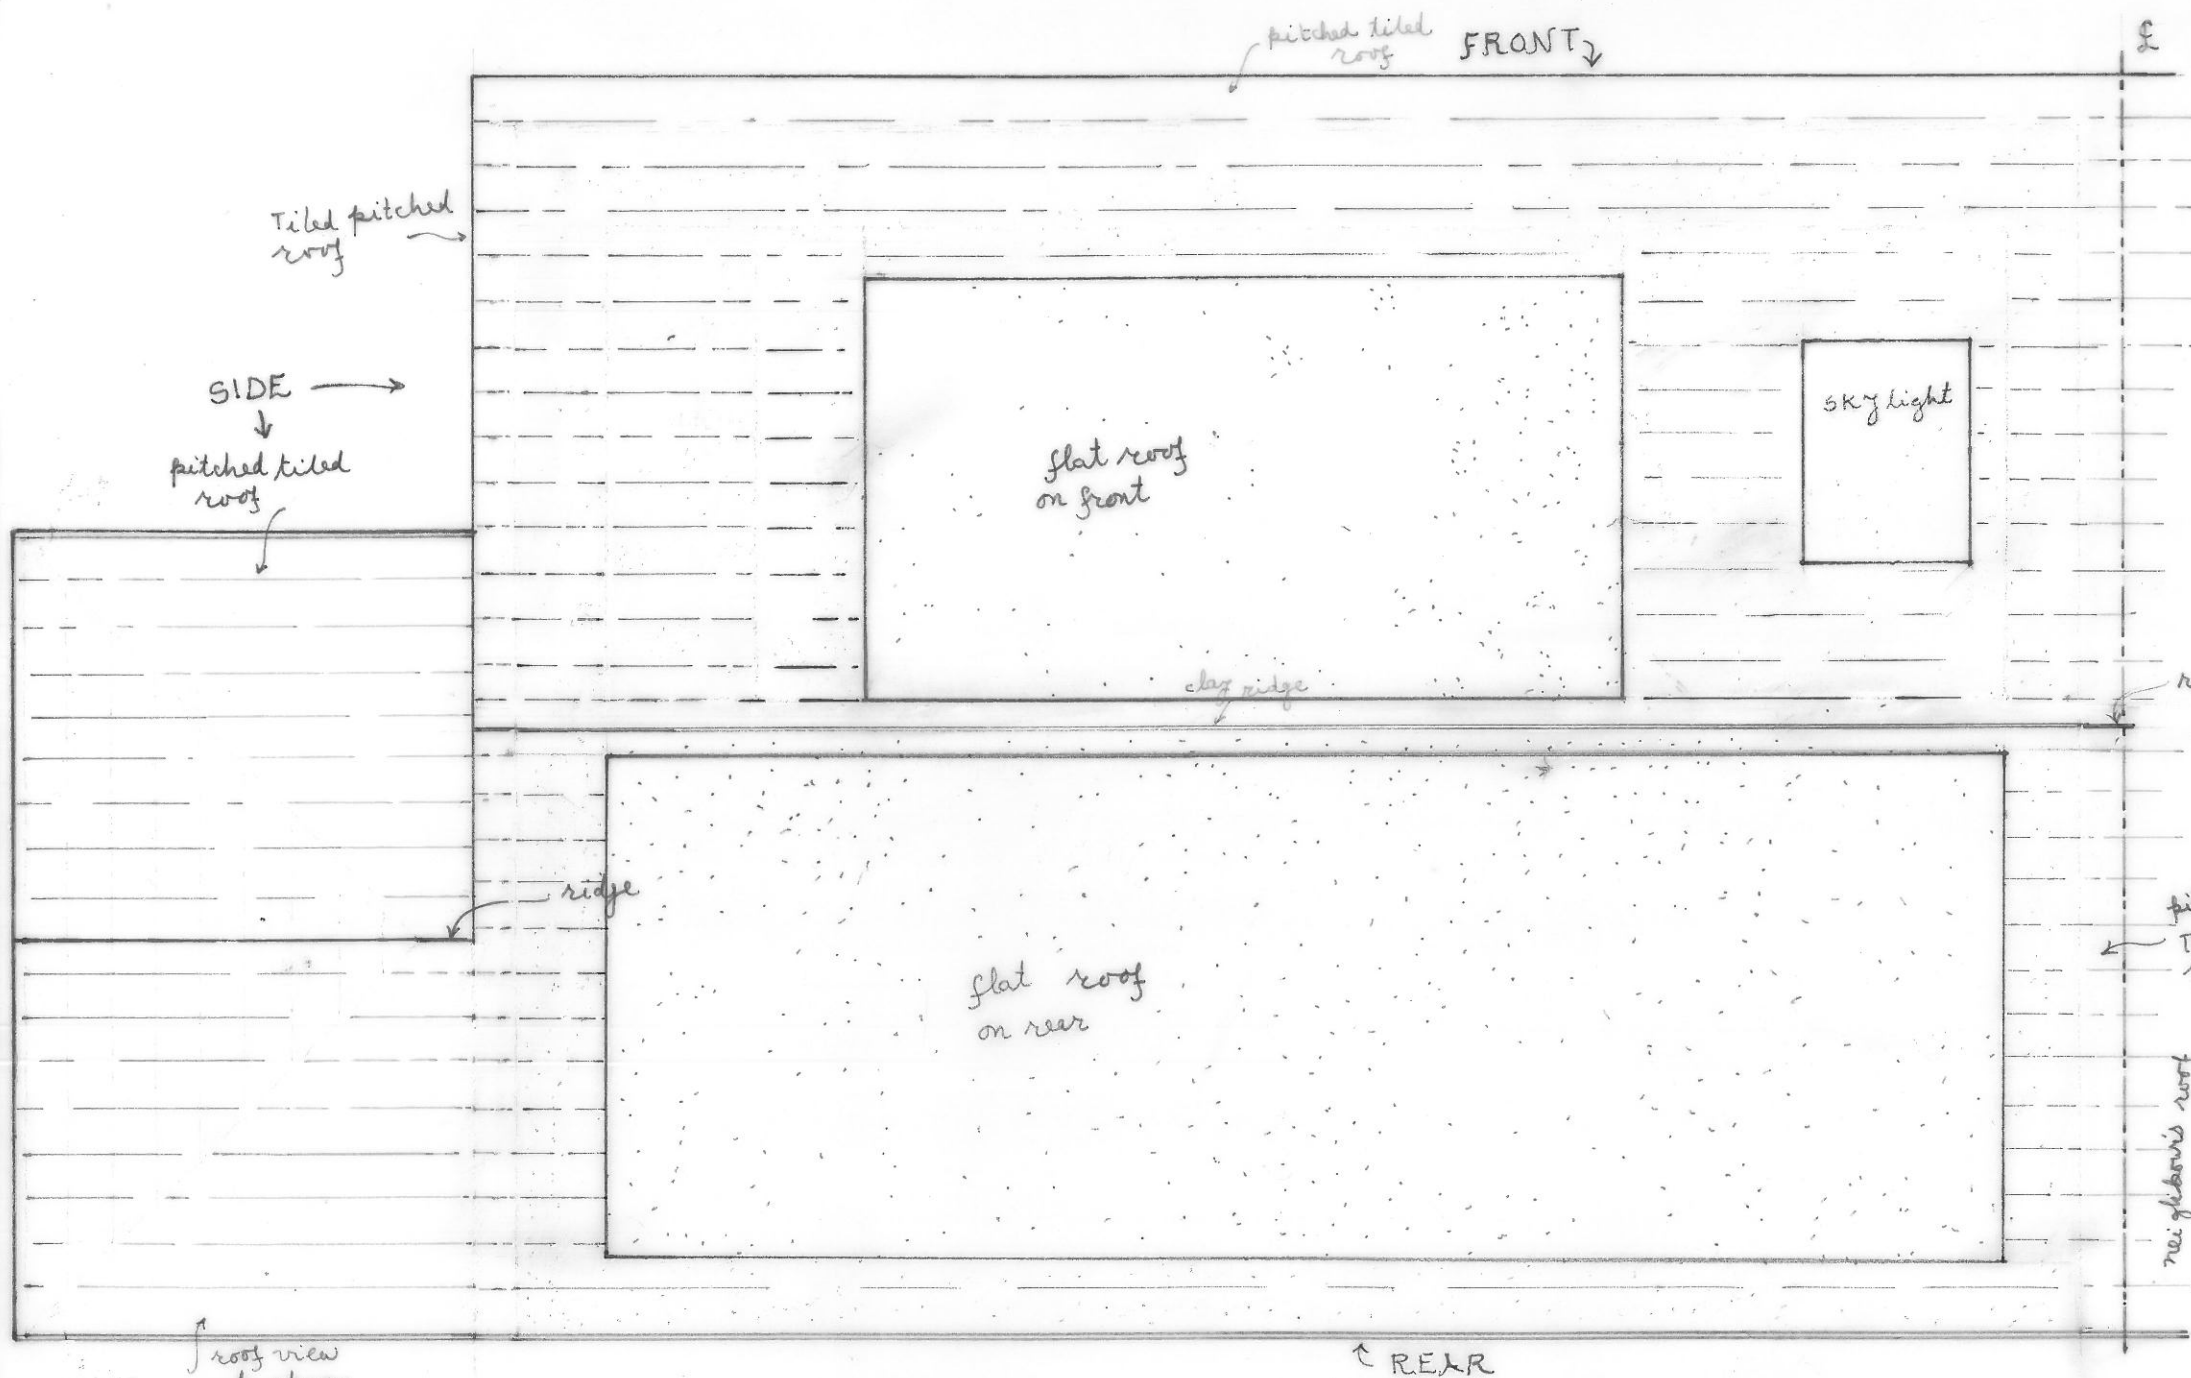

PROPOSED ROOF PLAN VIEW
SCALE:- 1:50

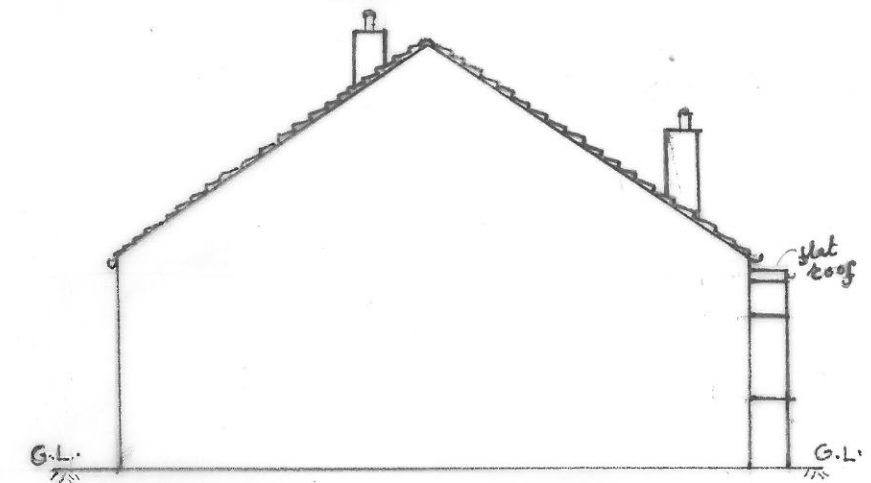

EXISTING SIDE ELEVATION
VIEW FROM NO. 7
SCALE:- 1:100

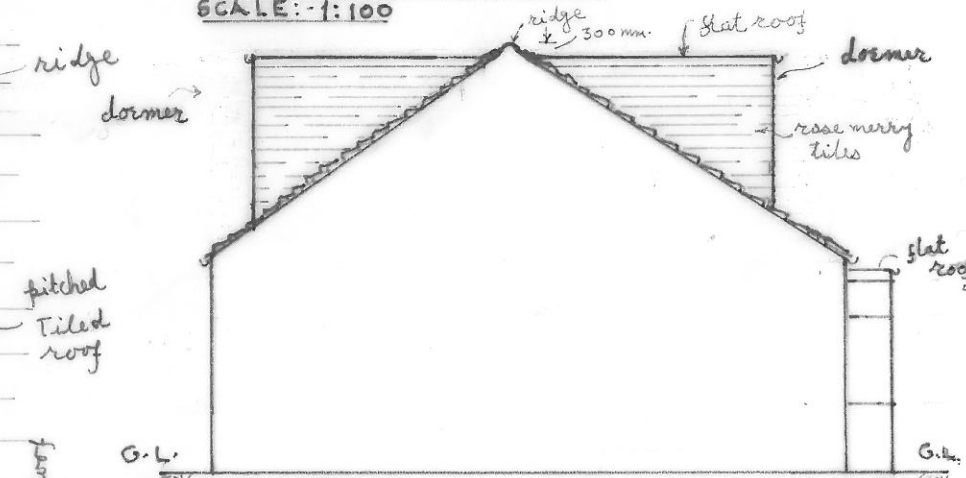

PROPOSED SIDE ELEVATION
VIEW FROM NO. 7
SCALE:- 1:100

**PROPOSED SINGLE STOREY EXTENSION
OF SIDE ROOM ON GROUND FLOOR**

**PROPOSED FIRST STOREY
EXTENSION OF ROOF**

AT 9 BELHAVEN ROAD, CRUMPSALL

M-8 4WR FOR MR. MOHAMMED

SAJID HUSSAIN amended on 20th Feb. 2021

SCALE:- 1:50 , 1:100