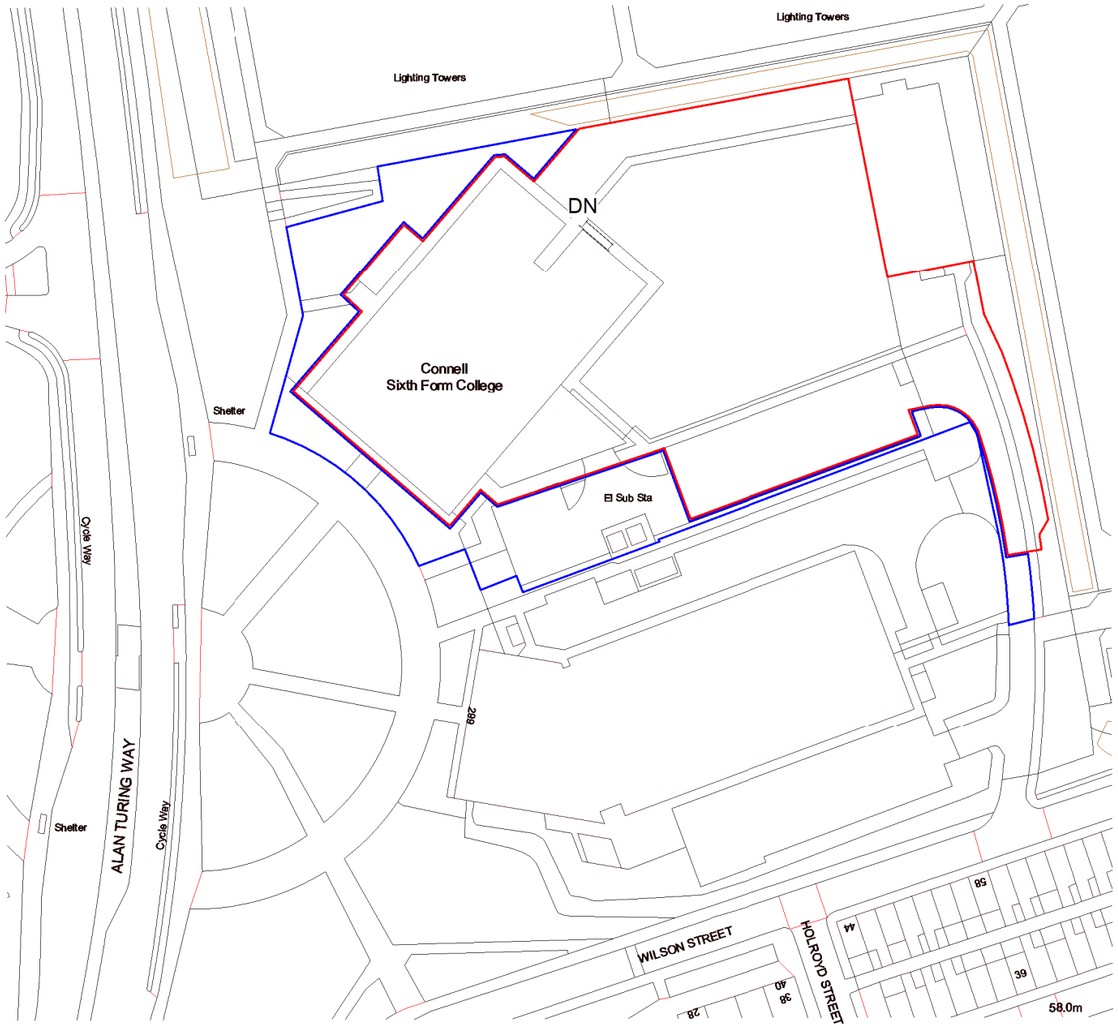

Ordnance Survey, (c) Crown Copyright 2020. All rights reserved. Licence number 100022432

Site Location Plan

1 : 1250

0m 25m 50m 75m 100m 125m

VISUAL SCALE 1:1250 @ A3

N

Proposed area of works - 8497.8m² or 0.850ha

Other land owned by applicant - 2016.2m² or 0.202ha

Rev	Description	By	Chk	Date
P1	Blue line extentents amended	ST		16/12/20
P2	Red line extents amended	ST		16/12/20

DarwinGroup
Construction Has Evolved
Design — Engineering — Contracting — Offsite

London House, Shawbury Business Park, Shawbury, Shrewsbury, SY4 4EA

TEL: 01939 252909
www.darwingroupltd.co.uk

ALL DIMENSIONS ARE IN MILLIMETRES UNLESS OTHERWISE NOTED. DO NOT SCALE OFF DRAWINGS. ALL DIMENSIONS ARE NOMINAL AND MUST BE CHECKED ON SITE. ALL DRAWINGS ARE COPYRIGHT OF DARWIN GROUP LTD AND CANNOT BE REPRODUCED WITHOUT WRITTEN CONSENT OF DARWIN GROUP LTD.

IF THERE ARE ANY DISCREPANCIES WITH ANY INFORMATION PROVIDED, IT IS THE CONTRACTORS RESPONSIBILITY TO NOTIFY DARWIN GROUP LTD IMMEDIATELY.

DRAWING TITLE

Site Location Plan

PROJECT TITLE

Connell Co-op College

ADDRESS

301 Alan Turing Way
Manchester
M11 3BS

DRAWING REFERENCE

180389	DGL	01	XX	DR	A	1120
PROJECT	ORIGINATOR	VOLUME	LEVEL	TYPE	ROLE	NUMBER

INITIAL ISSUE DATE	INITIAL ISSUE BY	INITIAL CHECKED BY	GIFA
12/08/20	WH	ST	896 m²

SUITABILITY		SCALE	SHEET	REV
S4	Stage Approval	1 : 1250	A3	P2
STATUS CODE	STATUS DESCRIPTION			

16/12/2020 14:24:47