




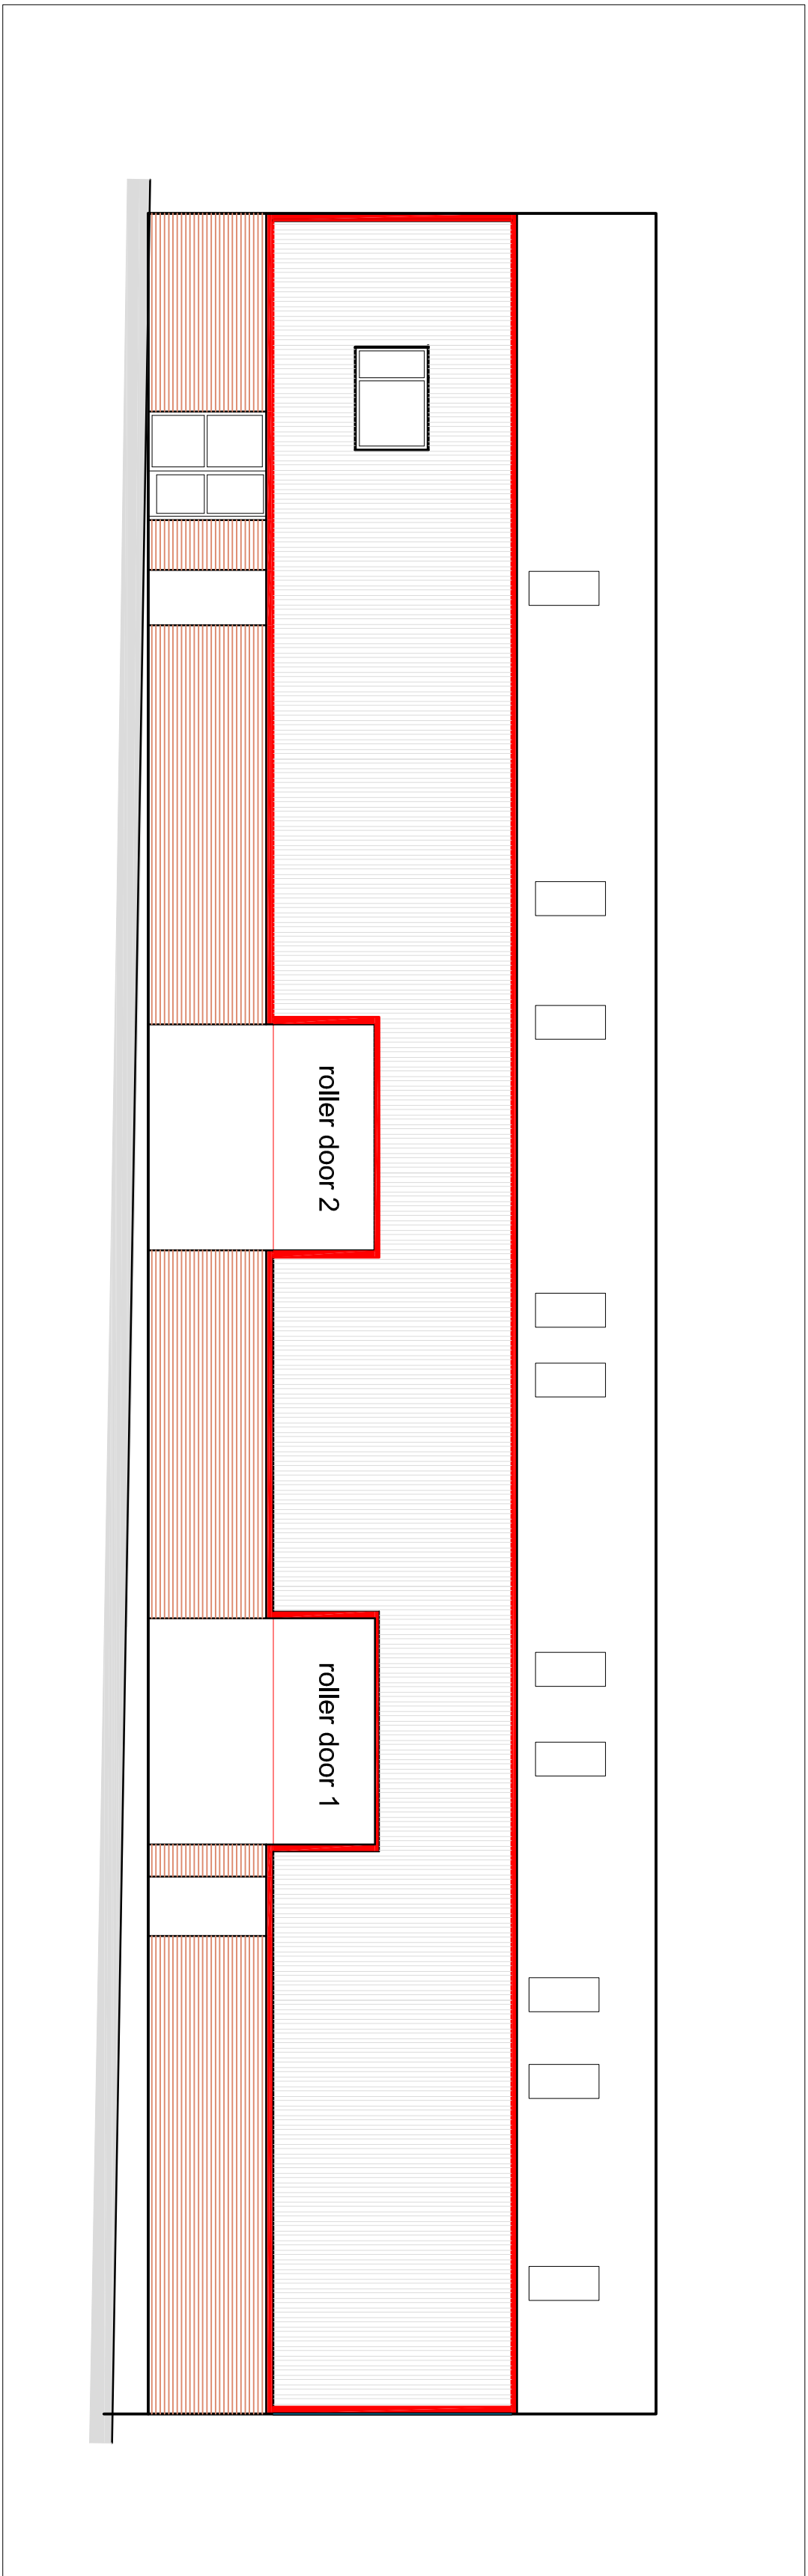


Elevation from ADDINGTON STREET

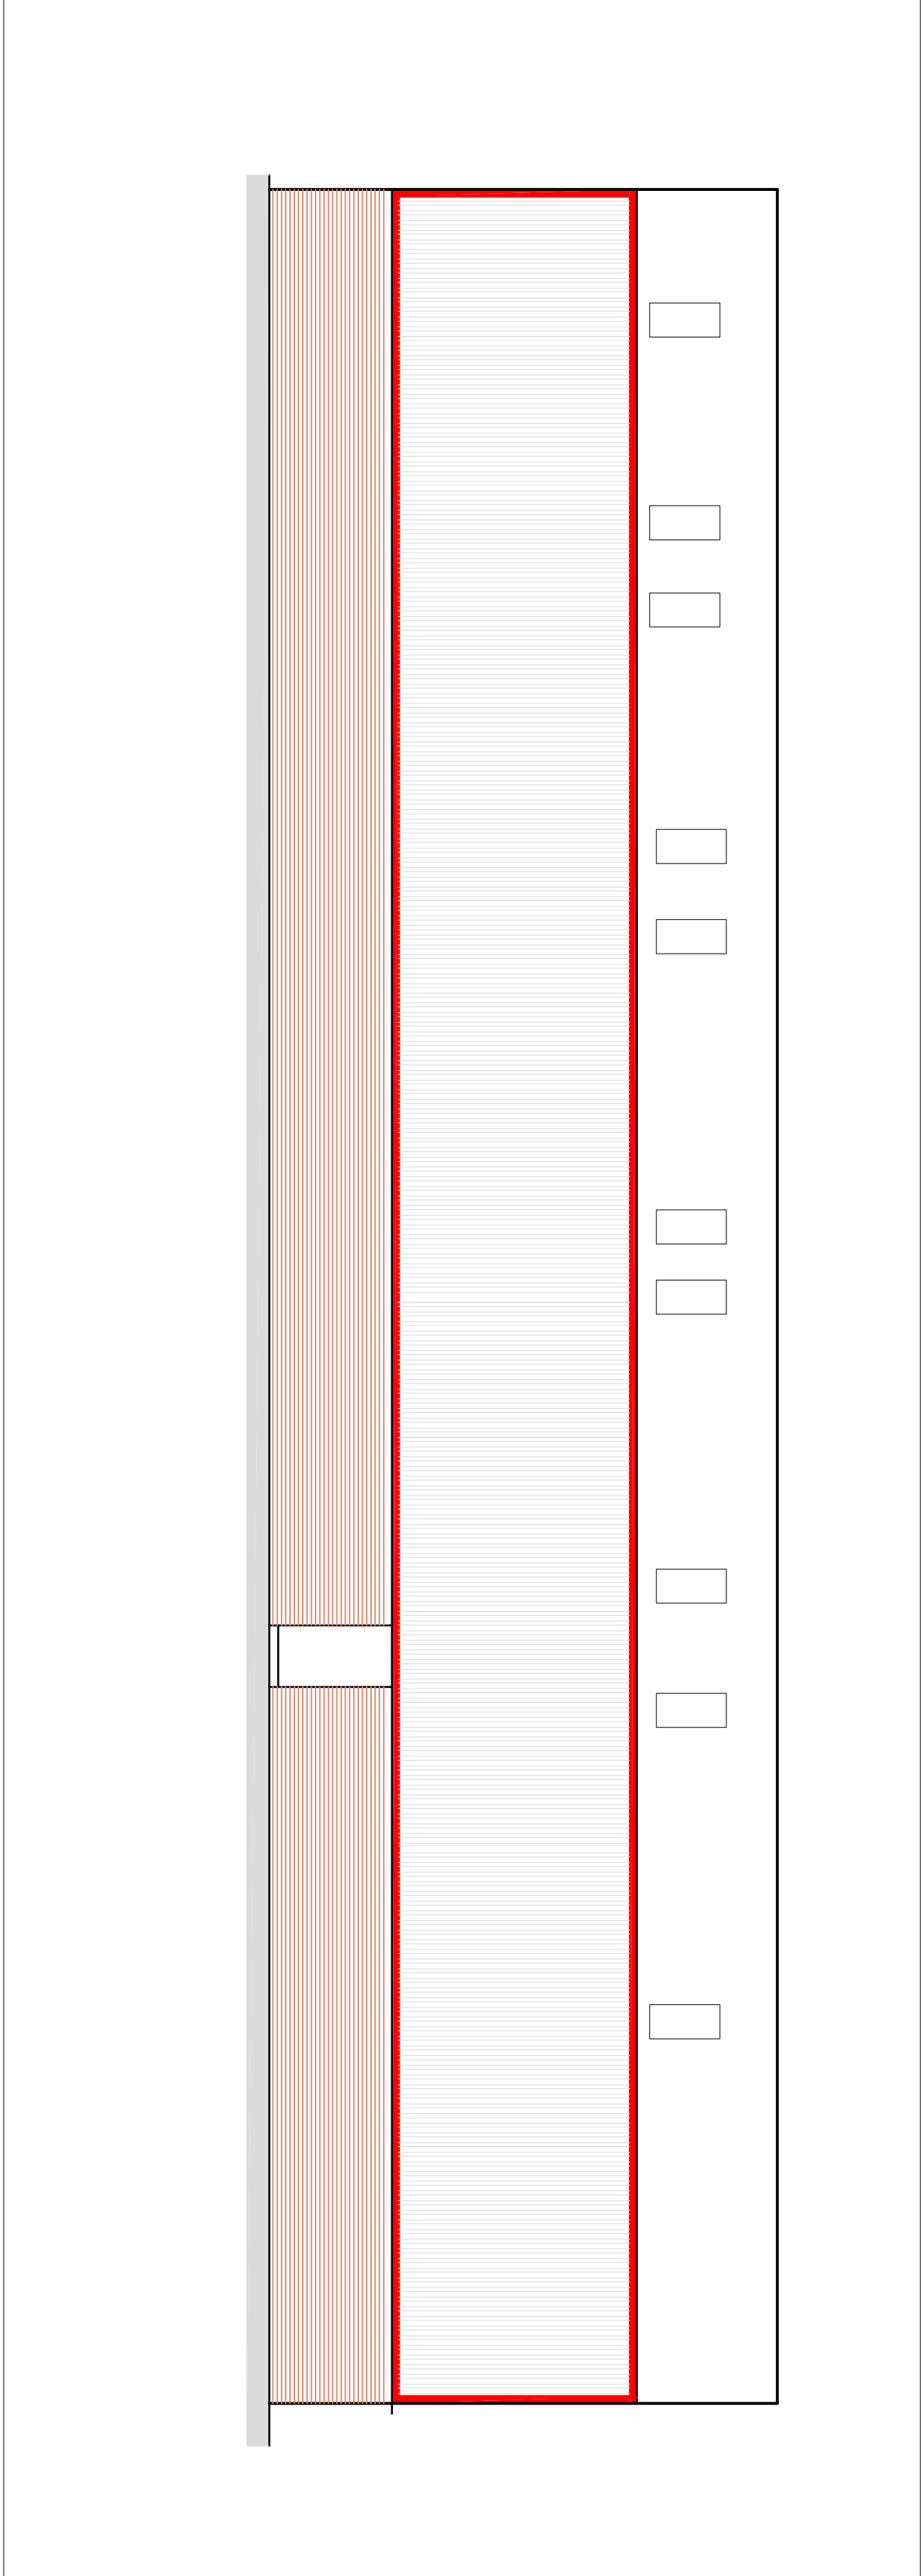

Elevation from MARSHALL STREET

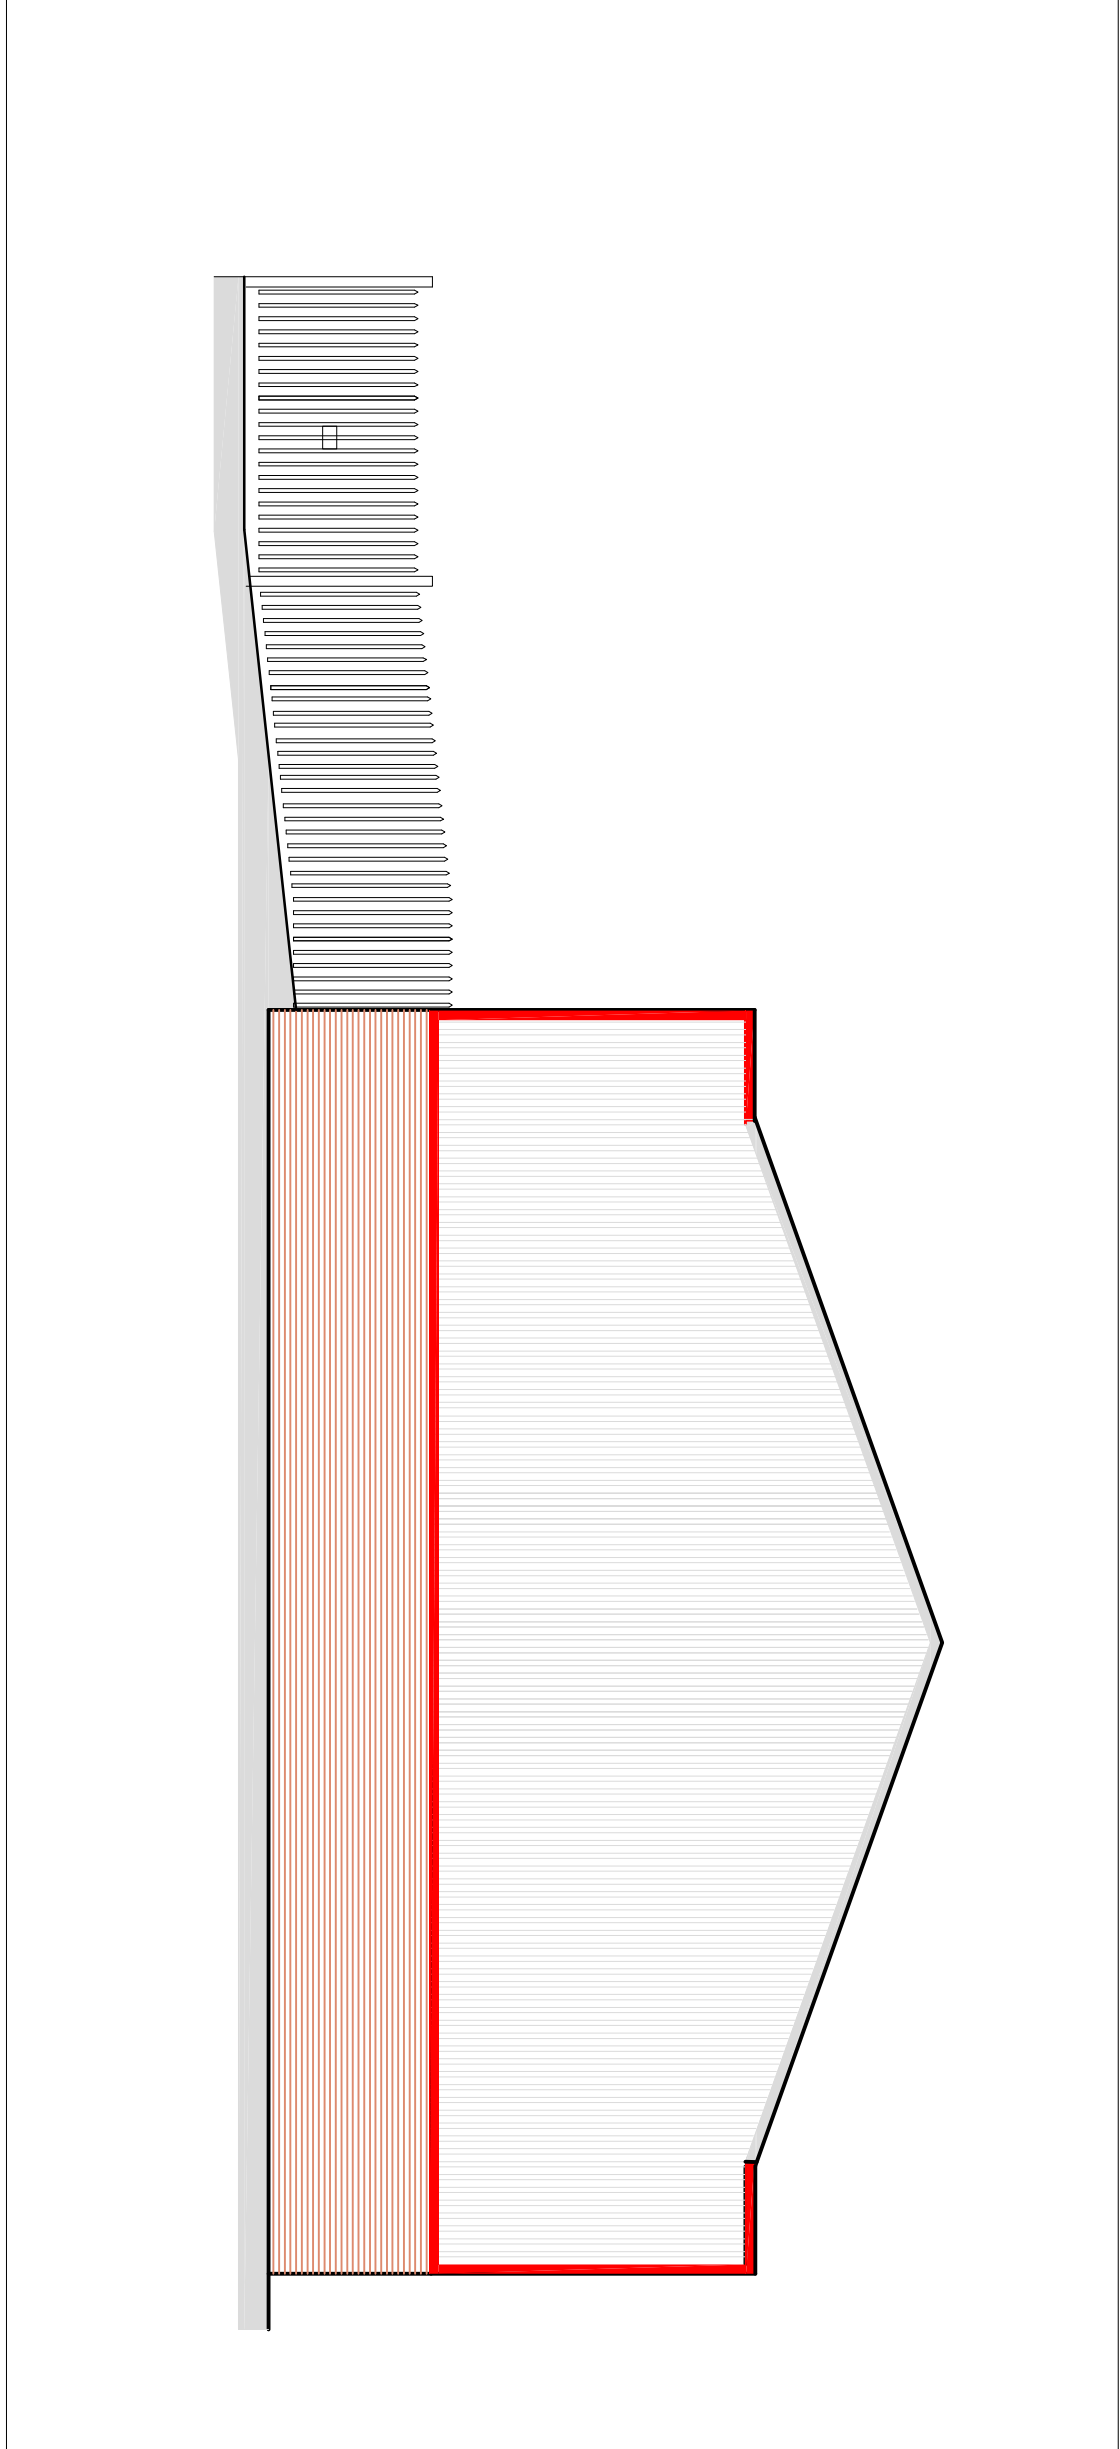

Elevation from CROSS KEYS STREET

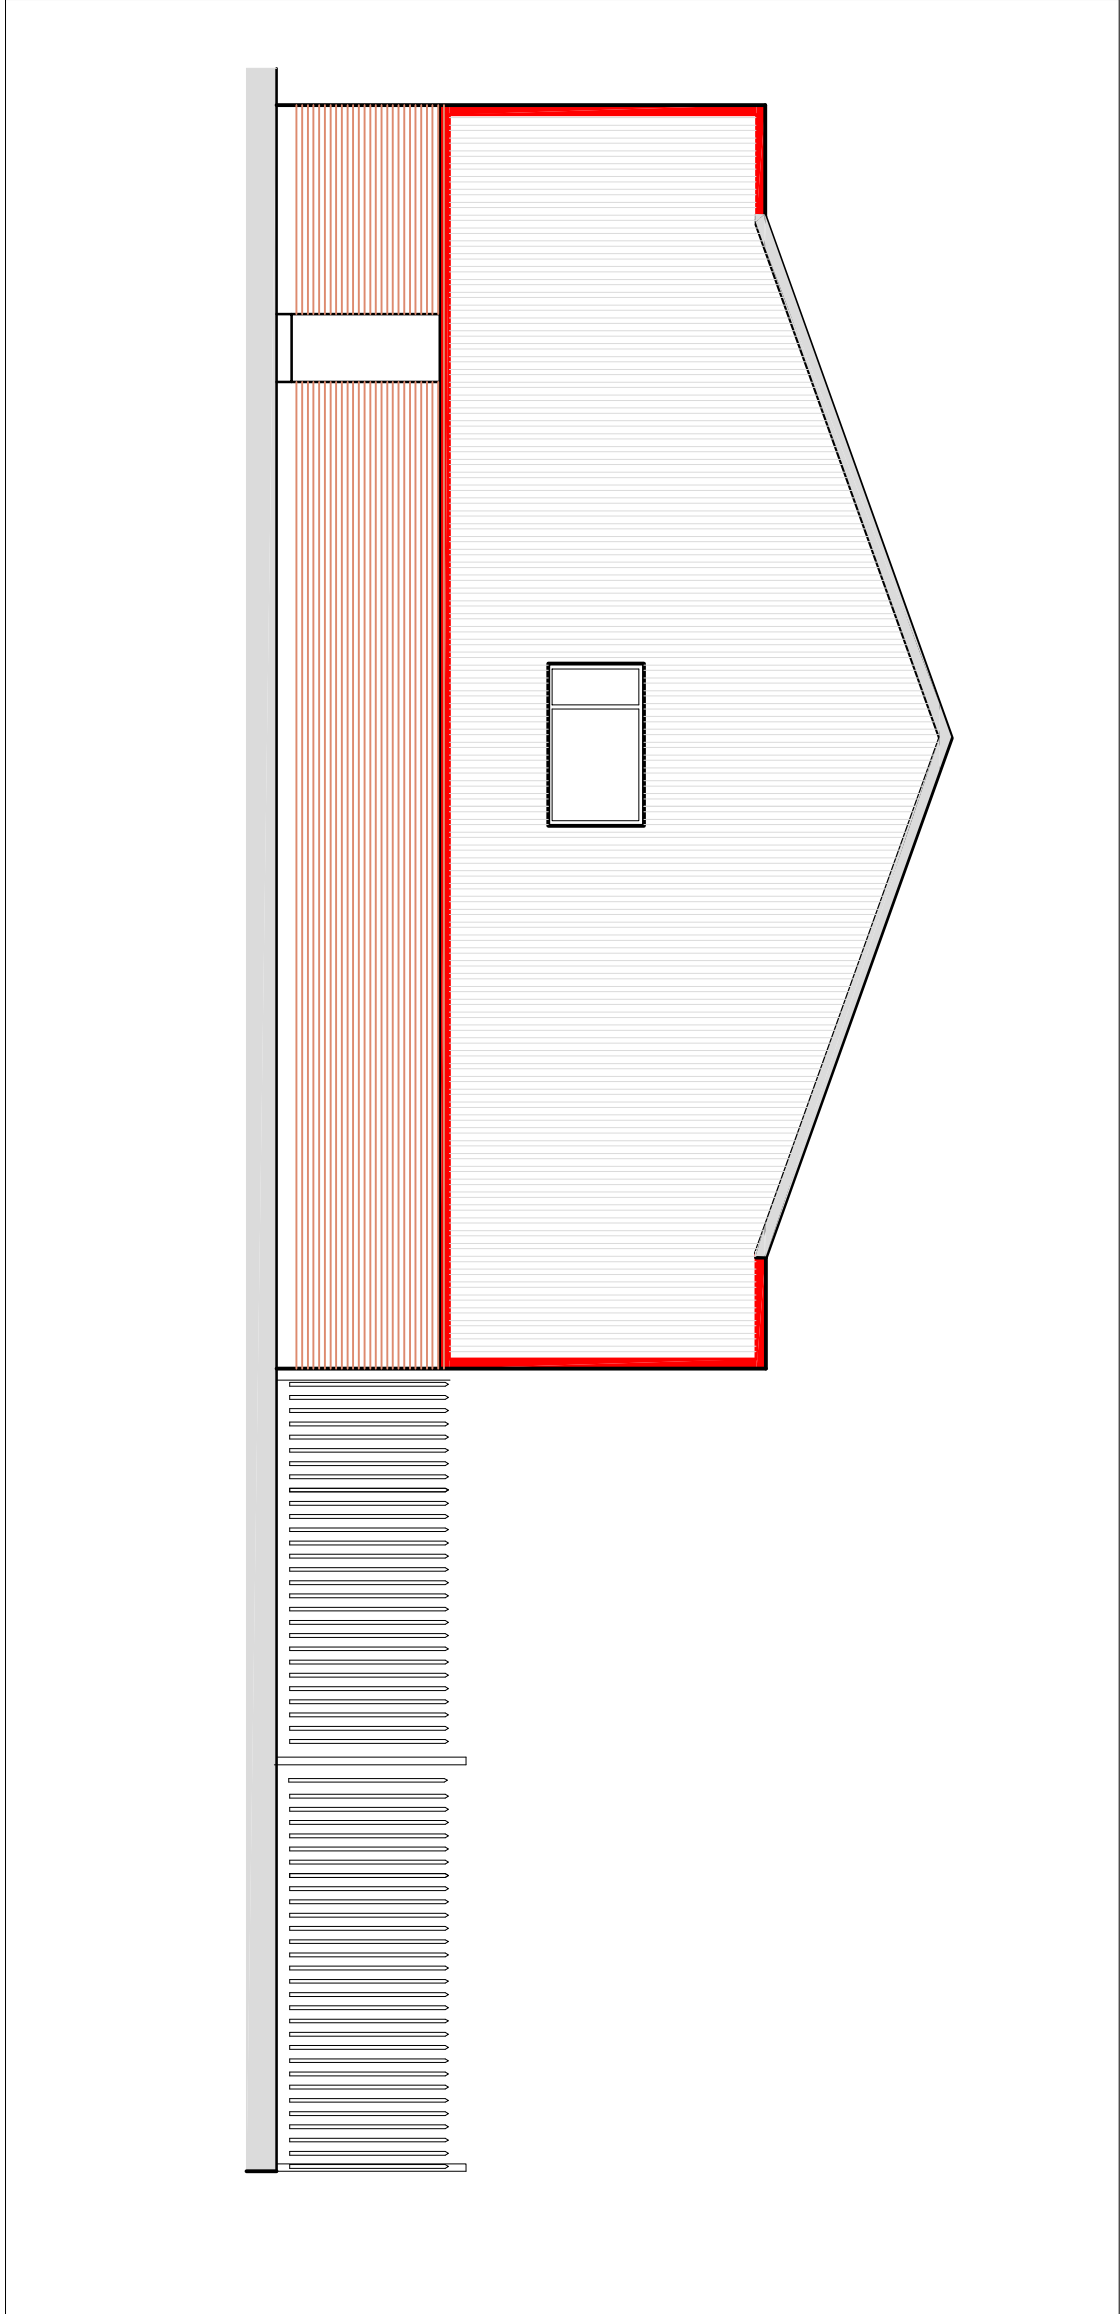

Elevation from MASON STREET

rev	date	by	description	
contract				
INTERNAL REMODELLING 28 MASON STREET MANCHESTER				
client				
ASSOCIATED SECURITY SOLUTIONS				
dwg no.			rev.	date
5561 / 04				March 21
scales	1/ 100		drawn	checked

EXISTING ELEVATIONS
PROPOSED ELEVATIONS