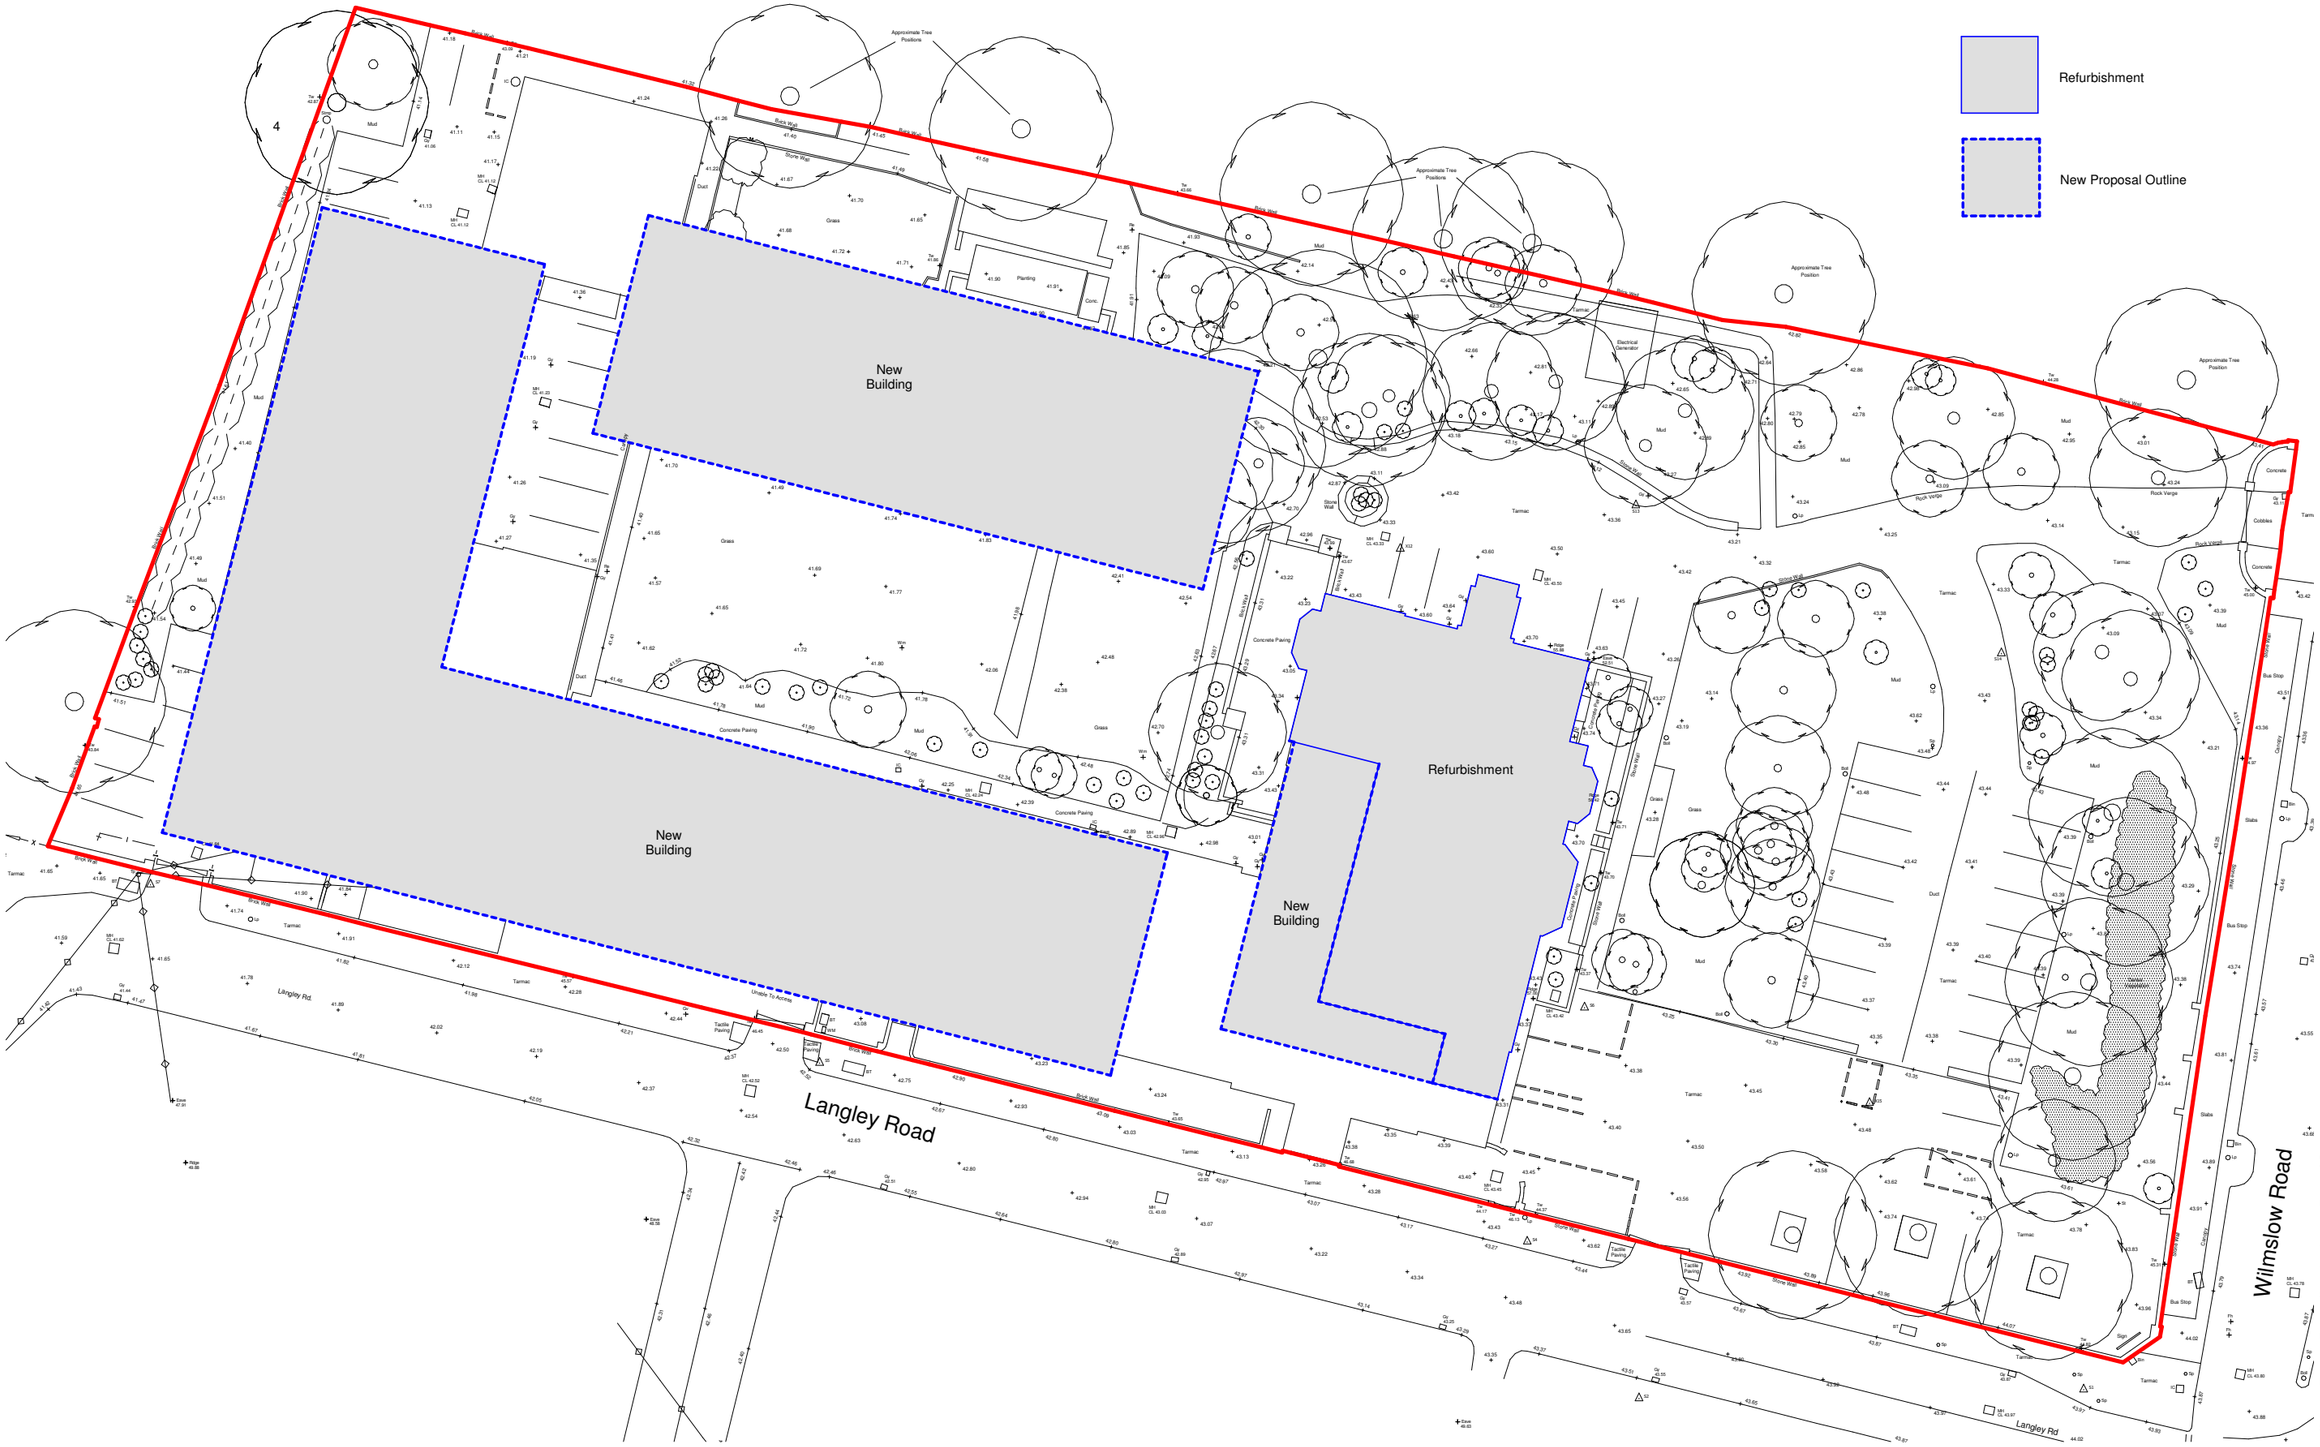
Refurbishment
New Proposal Outline
New Building
New Building
New Building
Refurbishment
Langley Road
Wilmslow Road
Langley Rd
Approximate Tree Positions
Approximate Tree Position
Tarmac
Mud
Grass
Concrete Paving
Planting
Stone Wall
Rock Wall
Rock Verge
Cobbles
Concrete
Bus Stop
Slabs
Tactile Paving
Electrical Generator
Drainage Ditch
Concrete Kerb
Gate
Bin
Lp
Sp
Sign
Cl
Ch
Dup
Ev
Tw
Gy
Ug
Ug
Ug