

AWI PROJECT REF : 0034 MAN PICCOLINOS
ADDRESS : 8 CLARENCE STREET
POST CODE : M2 4DW

Title
PROPOSED EXTERIOR AWNING
CAFFE GRANDE

Date
18/11/2014

Scale
1:50@A1

Drwg No
PL-05

Rev.
C

Paper Size
A1

REVISION NOTES		
Rev.	Date	Comment
A	18/07/14	PROPOSED AWNING
B	20/01/15	UPDATED AWNING INFORMATION AND SECTION LOGO DIMENSIONS ADDED
C	23/01/15	DIMENSIONS UPDATED AND EXISTING TEXT REMOVED

ISSUED FOR INFORMATION

IMPORTANT NOTES

1. THE DRAWING SHOW DESIGN INTENT ONLY. ALL DIMENSIONS TO BE CHECKED ON SITE PRIOR TO CONSTRUCTION OR PRODUCTION. CONSTRUCTION DETAILS TO BE CONFIRMED BY CONTRACTOR / MANUFACTURER BY SUBMITTING SHOP DRAWINGS FOR DESIGNER'S APPROVAL.


2. DESIGN / DRAWING IS NOT TO BE SCALED FOR PRODUCTION AND CONSTRUCTION PURPOSES.

3. ALL DISCREPANCIES AND OMISSIONS ON SITE MUST BE REPORTED TO DESIGNER FOR THEIR COMMENTS OR APPROVAL PRIOR TO COMMENCING WORK.


4. ALL ELECTRICAL, LIGHTING, HVAC AND PLUMBING ISSUES TO BE REFERRED TO ENGINEER'S DRAWINGS PRIOR TO COMMENCEMENT OF WORKS.

5. THE DESIGNS ARE SUBJECT TO APPROVAL BY STATUTORY AUTHORITIES AND ANY NECESSARY ALTERATIONS SHOULD BE MADE IF REQUIRED TO COMPLY WITH STATUTORY REQUIREMENTS.

6. ALL DESIGN CONCEPTS AND DRAWINGS ARE THE PROPERTY OF ALEXANDER WATERWORTH AND ARE COVERED BY COPYRIGHT. NO REPRODUCTIONS, ADAPTATIONS AND/OR COPIES MAY BE MADE WITHOUT WRITTEN PERMISSION BY ALEXANDER WATERWORTH INTERIORS.

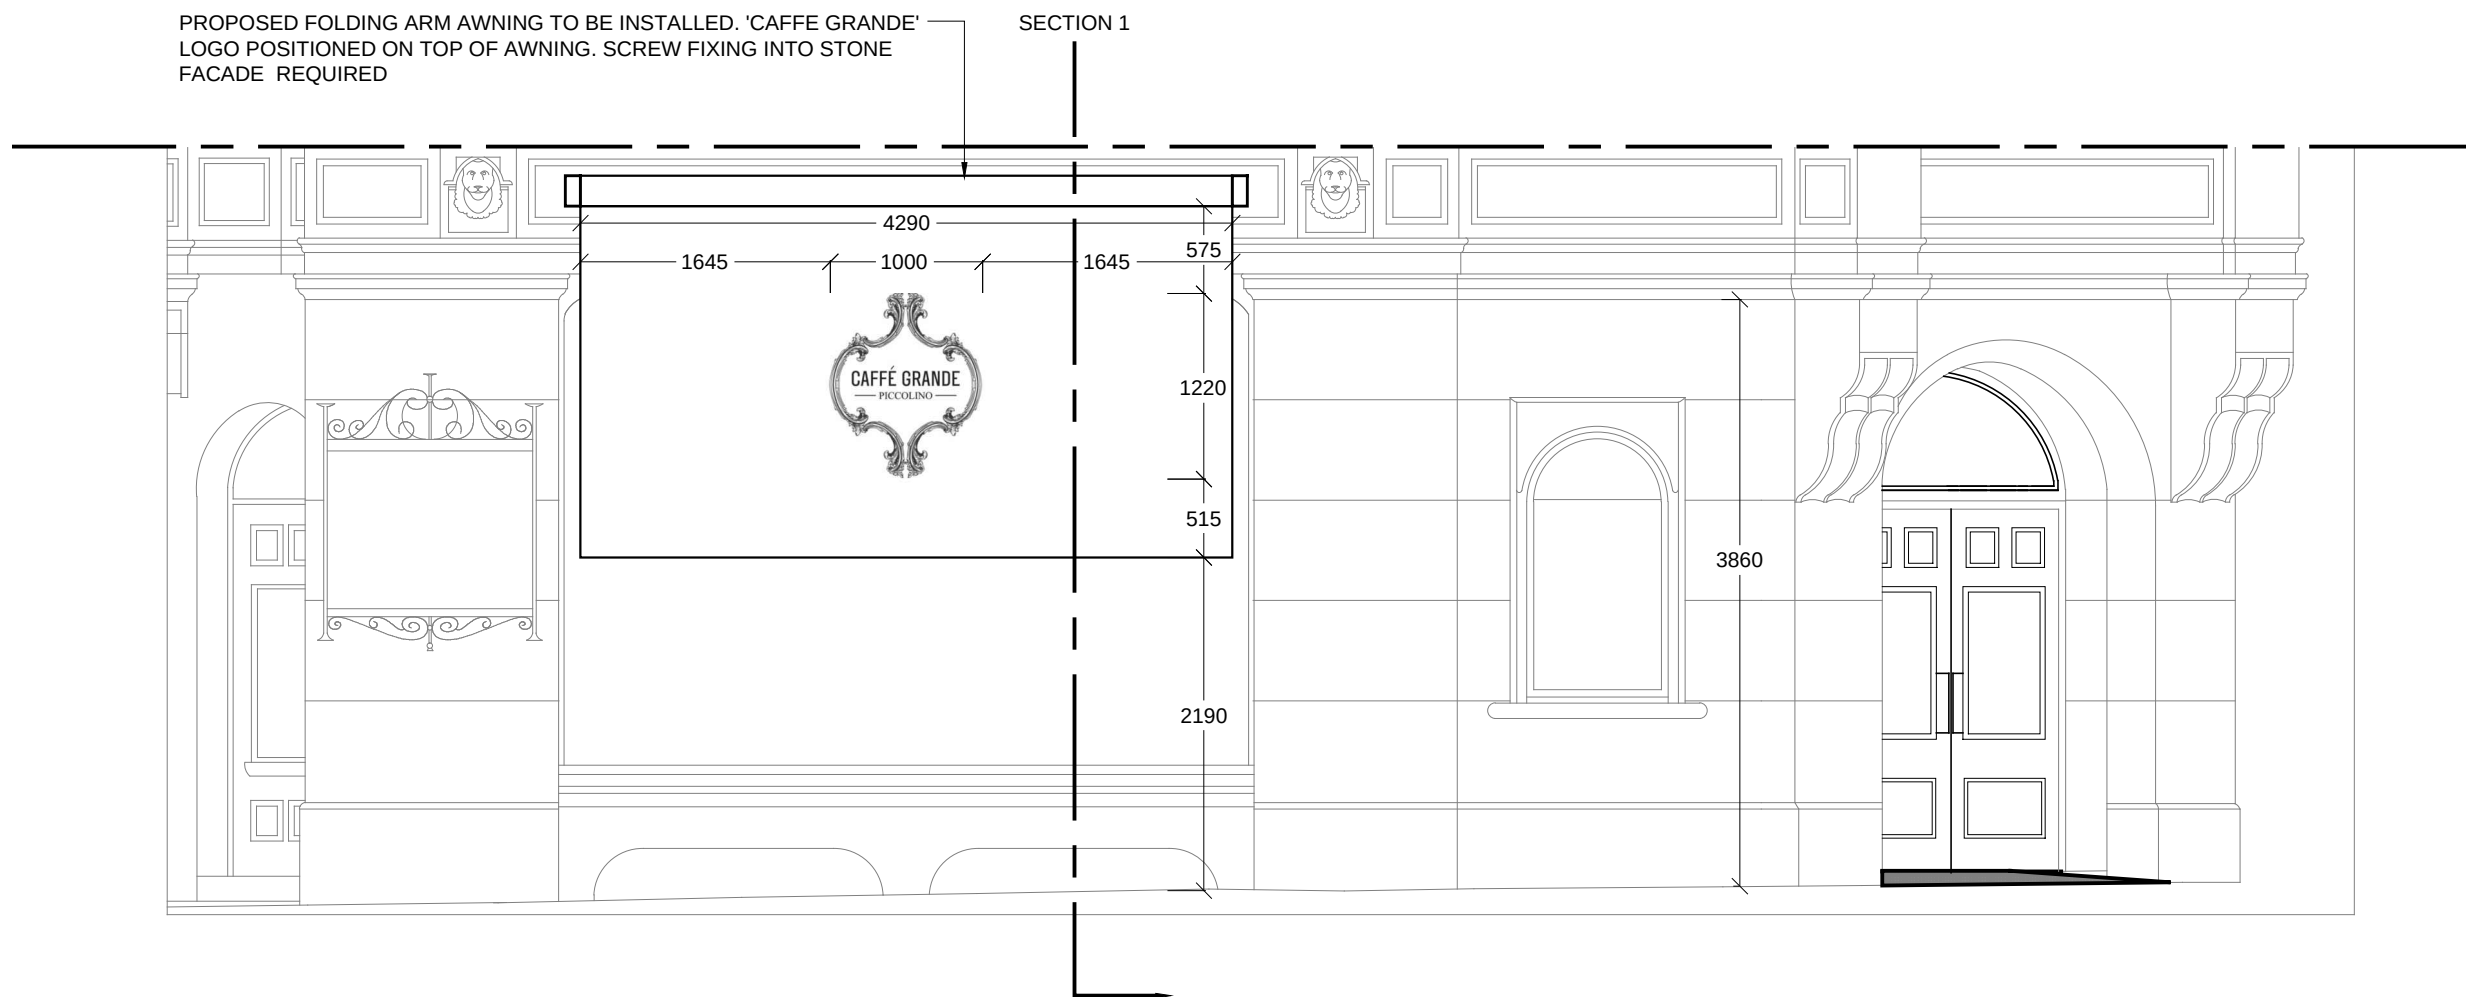

EL1 | PROPOSED ELEVATION - FACADE PRINCESS STREET
SCALE 1:50 @A1

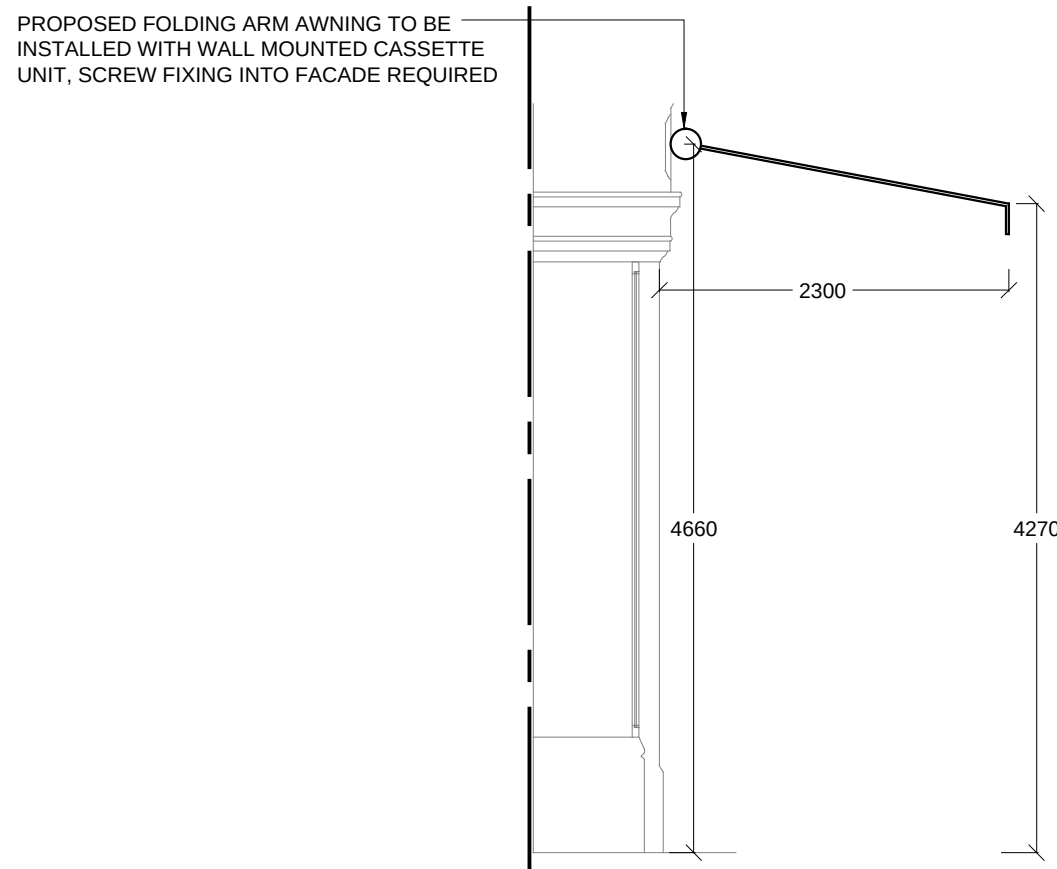

S1 | SECTION - PROPOSED FOLDING ARM AWNING, PRINCESS STREET
SCALE 1:50 @A1



V1 | ELEVATION VIEW - CAFFE GRANDE, PRINCESS STREET
SCALE : N/A




V1 | ELEVATION VIEW - CAFFE GRANDE, PRINCESS STREET
SCALE : N/A




PROPOSED FOLDING ARM AWNING TO BE INSTALLED WITH WALL MOUNTED CASSETTE UNIT. SCREW FIXING INTO FACADE REQUIRED

D1 | PROPOSED FOLDING ARM AWNING
SCALE : N/A

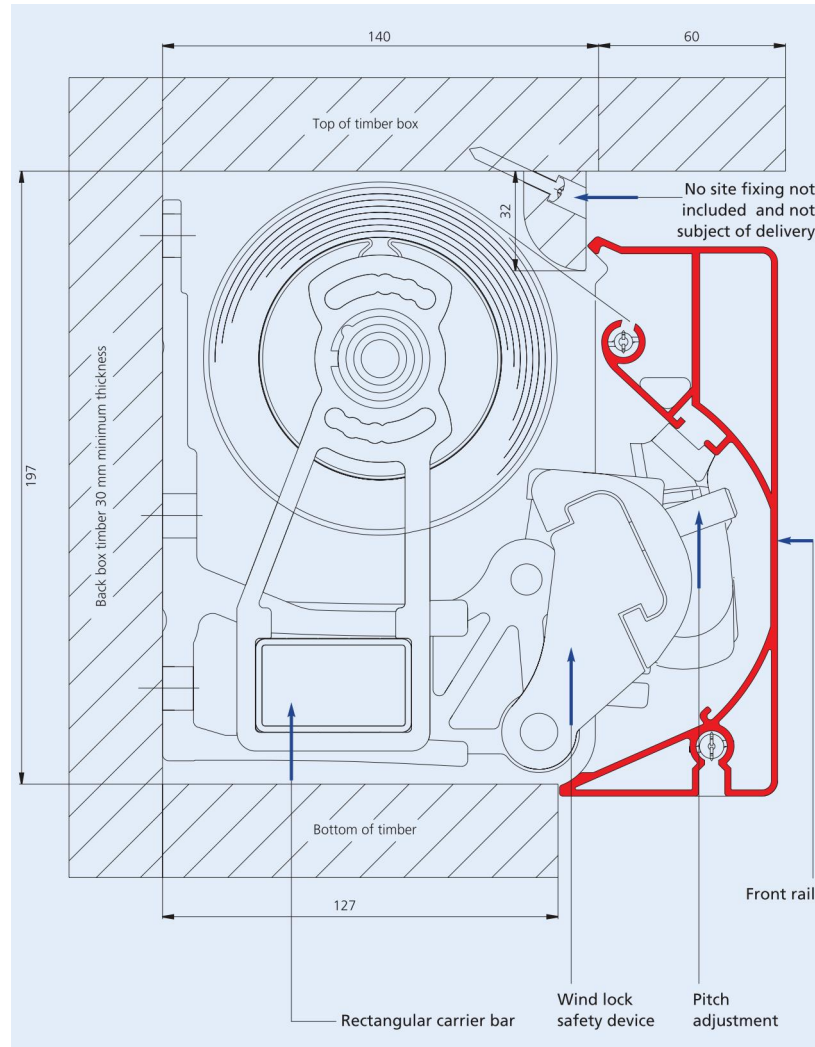

PROPOSED FOLDING ARM AWNING SECTION DETAIL

D2 | PROPOSED CASSETTE UNIT
SCALE : N/A

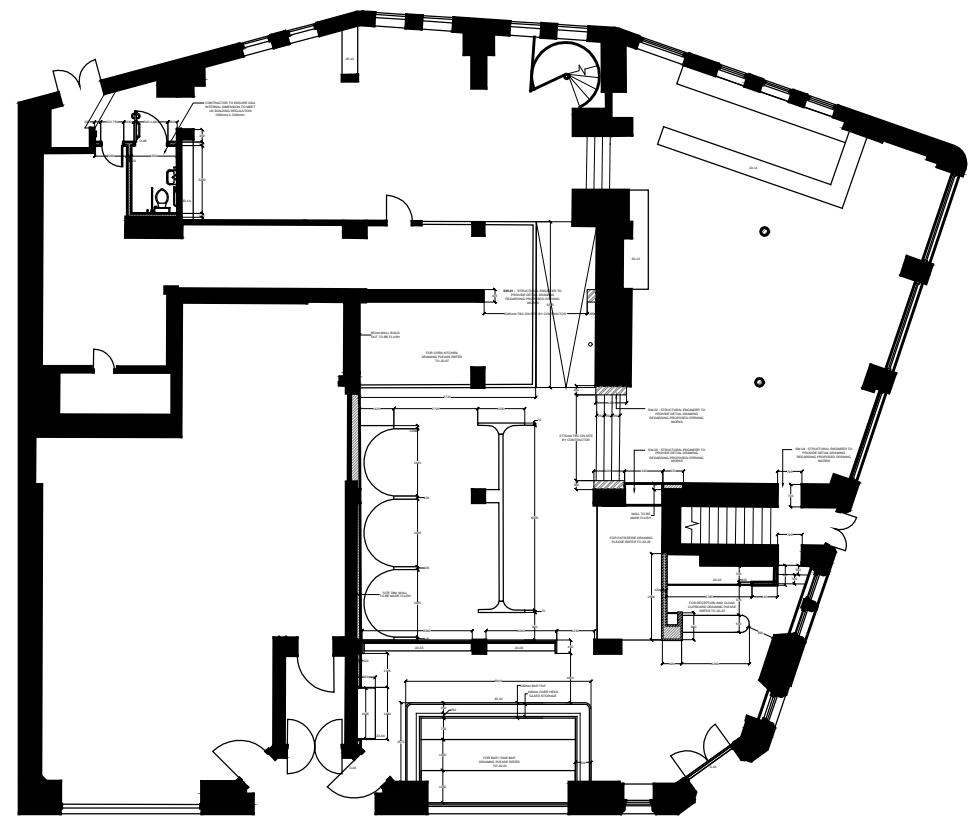

SKETCH VIEW 1

P1 | PROPOSED PLAN - LOCATION
SCALE : N/A