



**128 Birchfield, rd**  
**Proposed new Rear Dormer**

DW- 001a  
A3 @ 1:1250

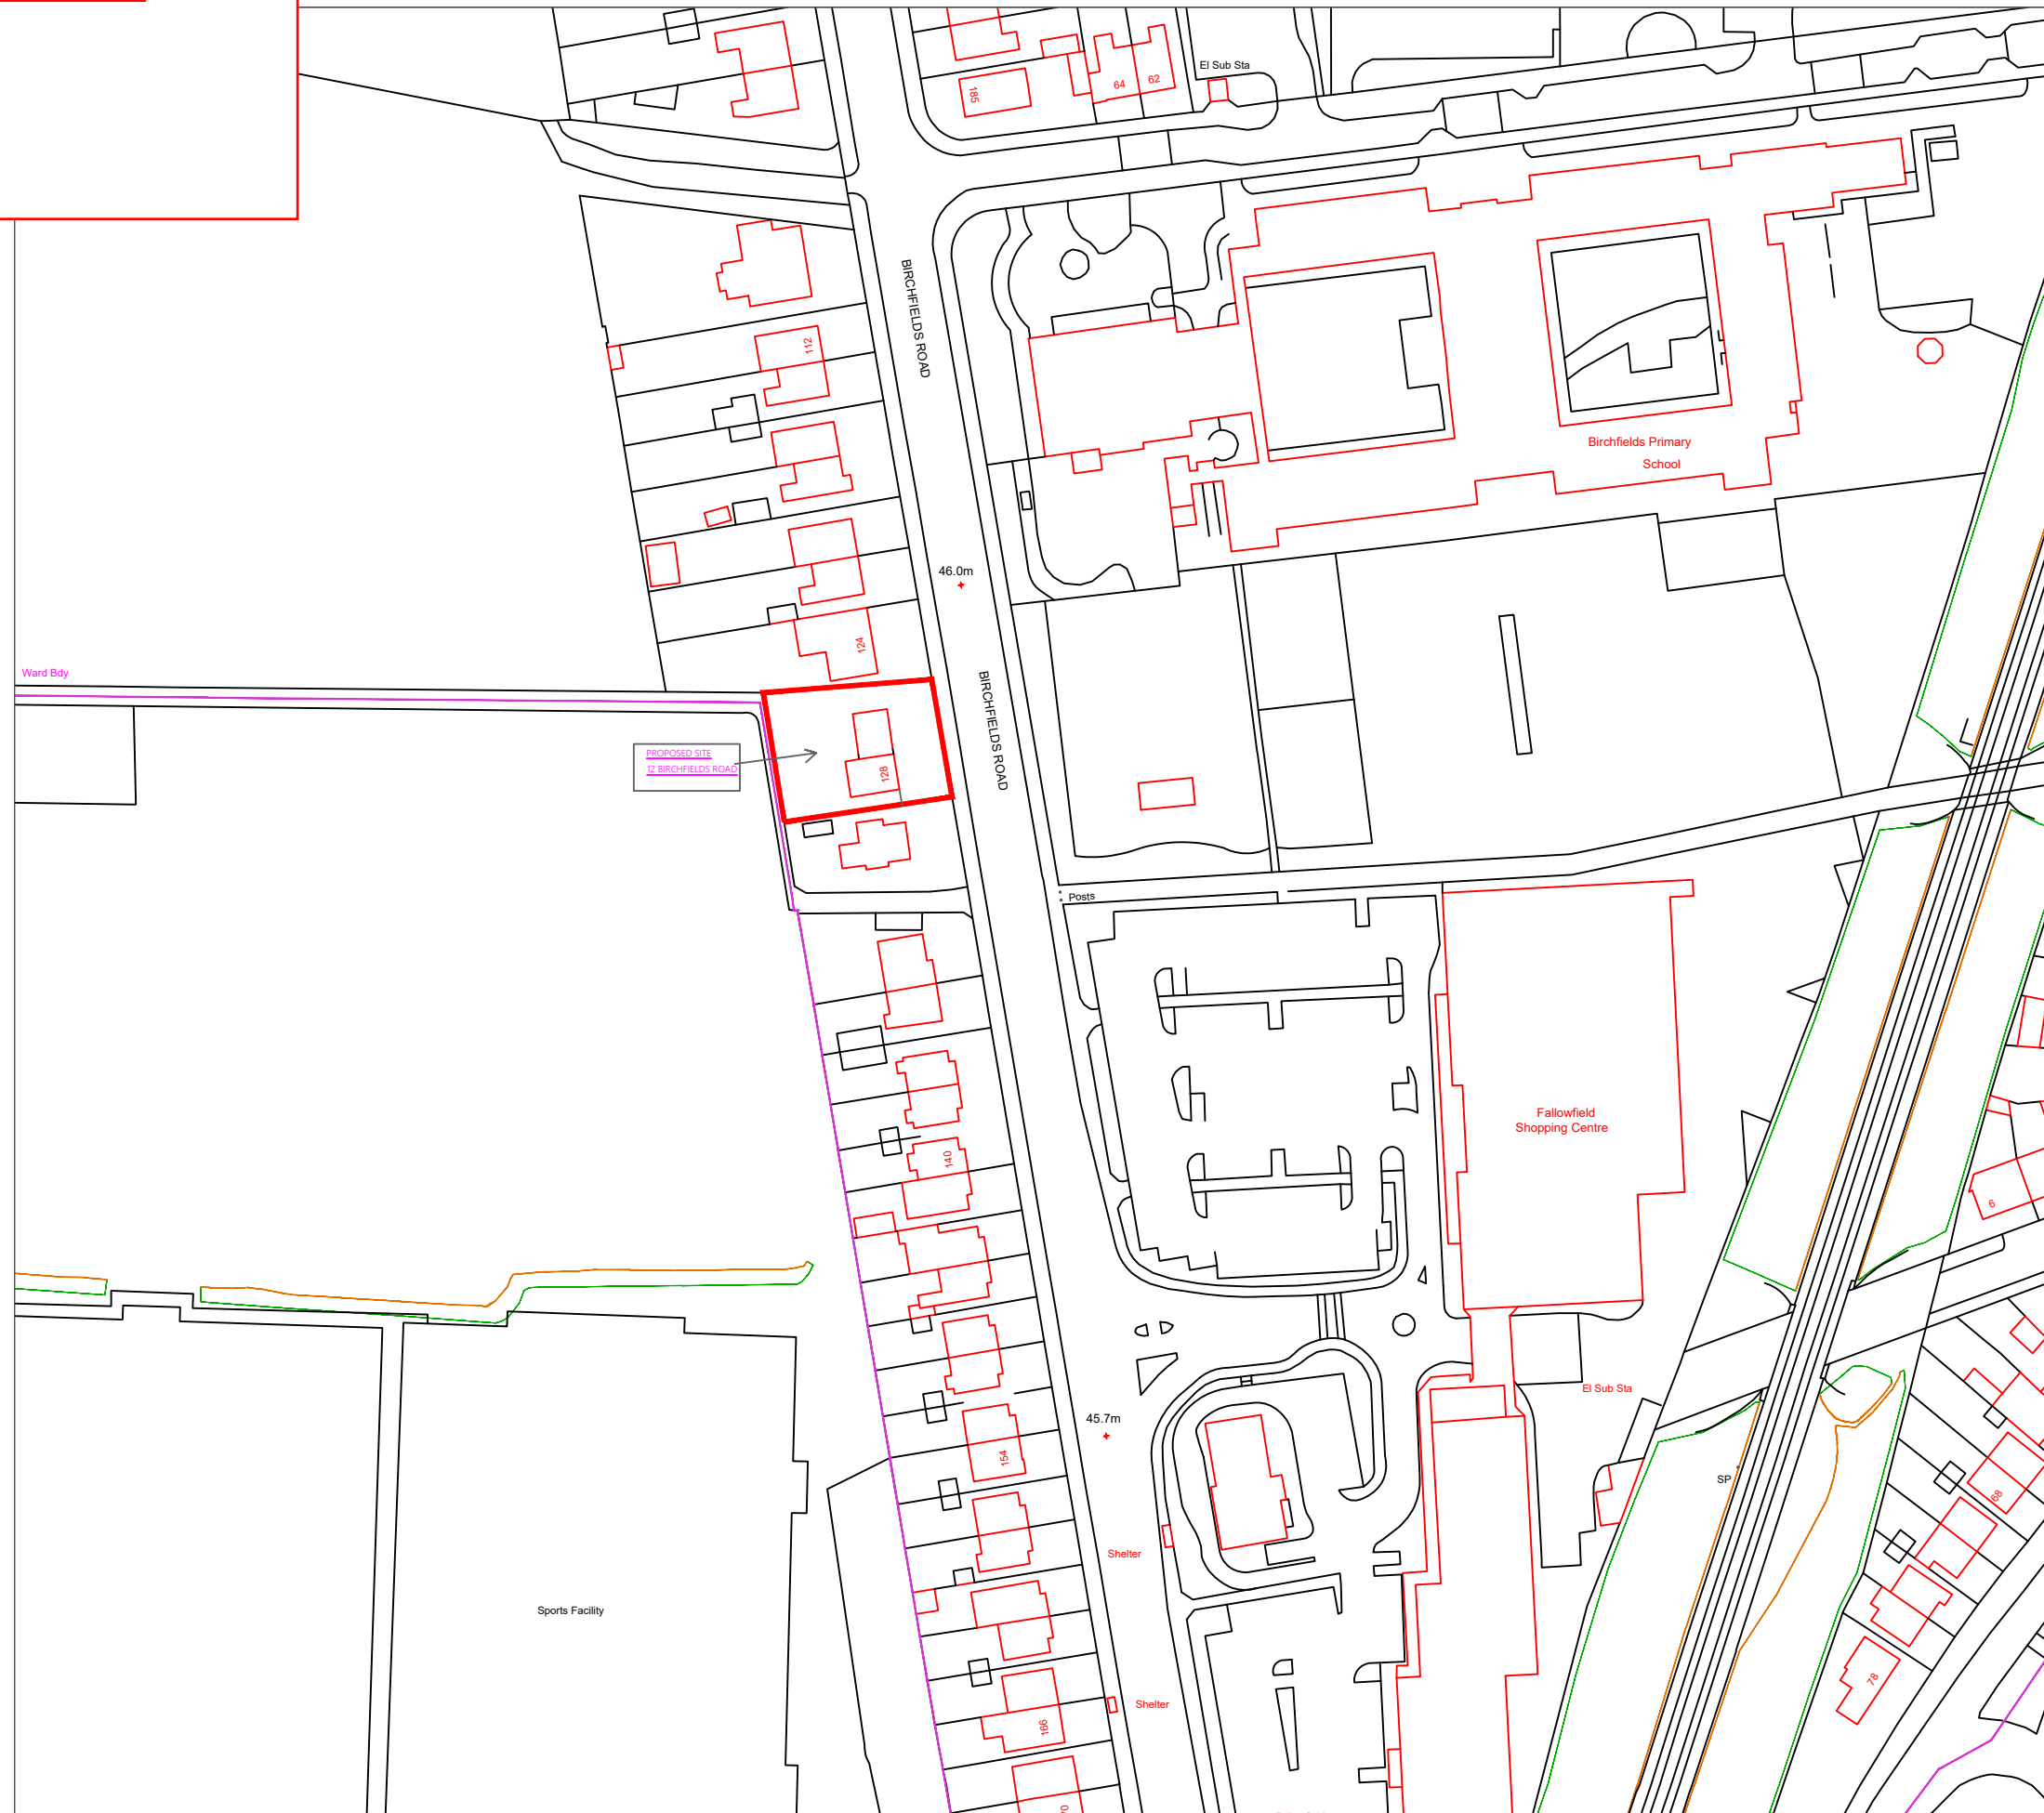



Side, Front and rear extension was already approved with  
**planning reference 128412/FH/2020**

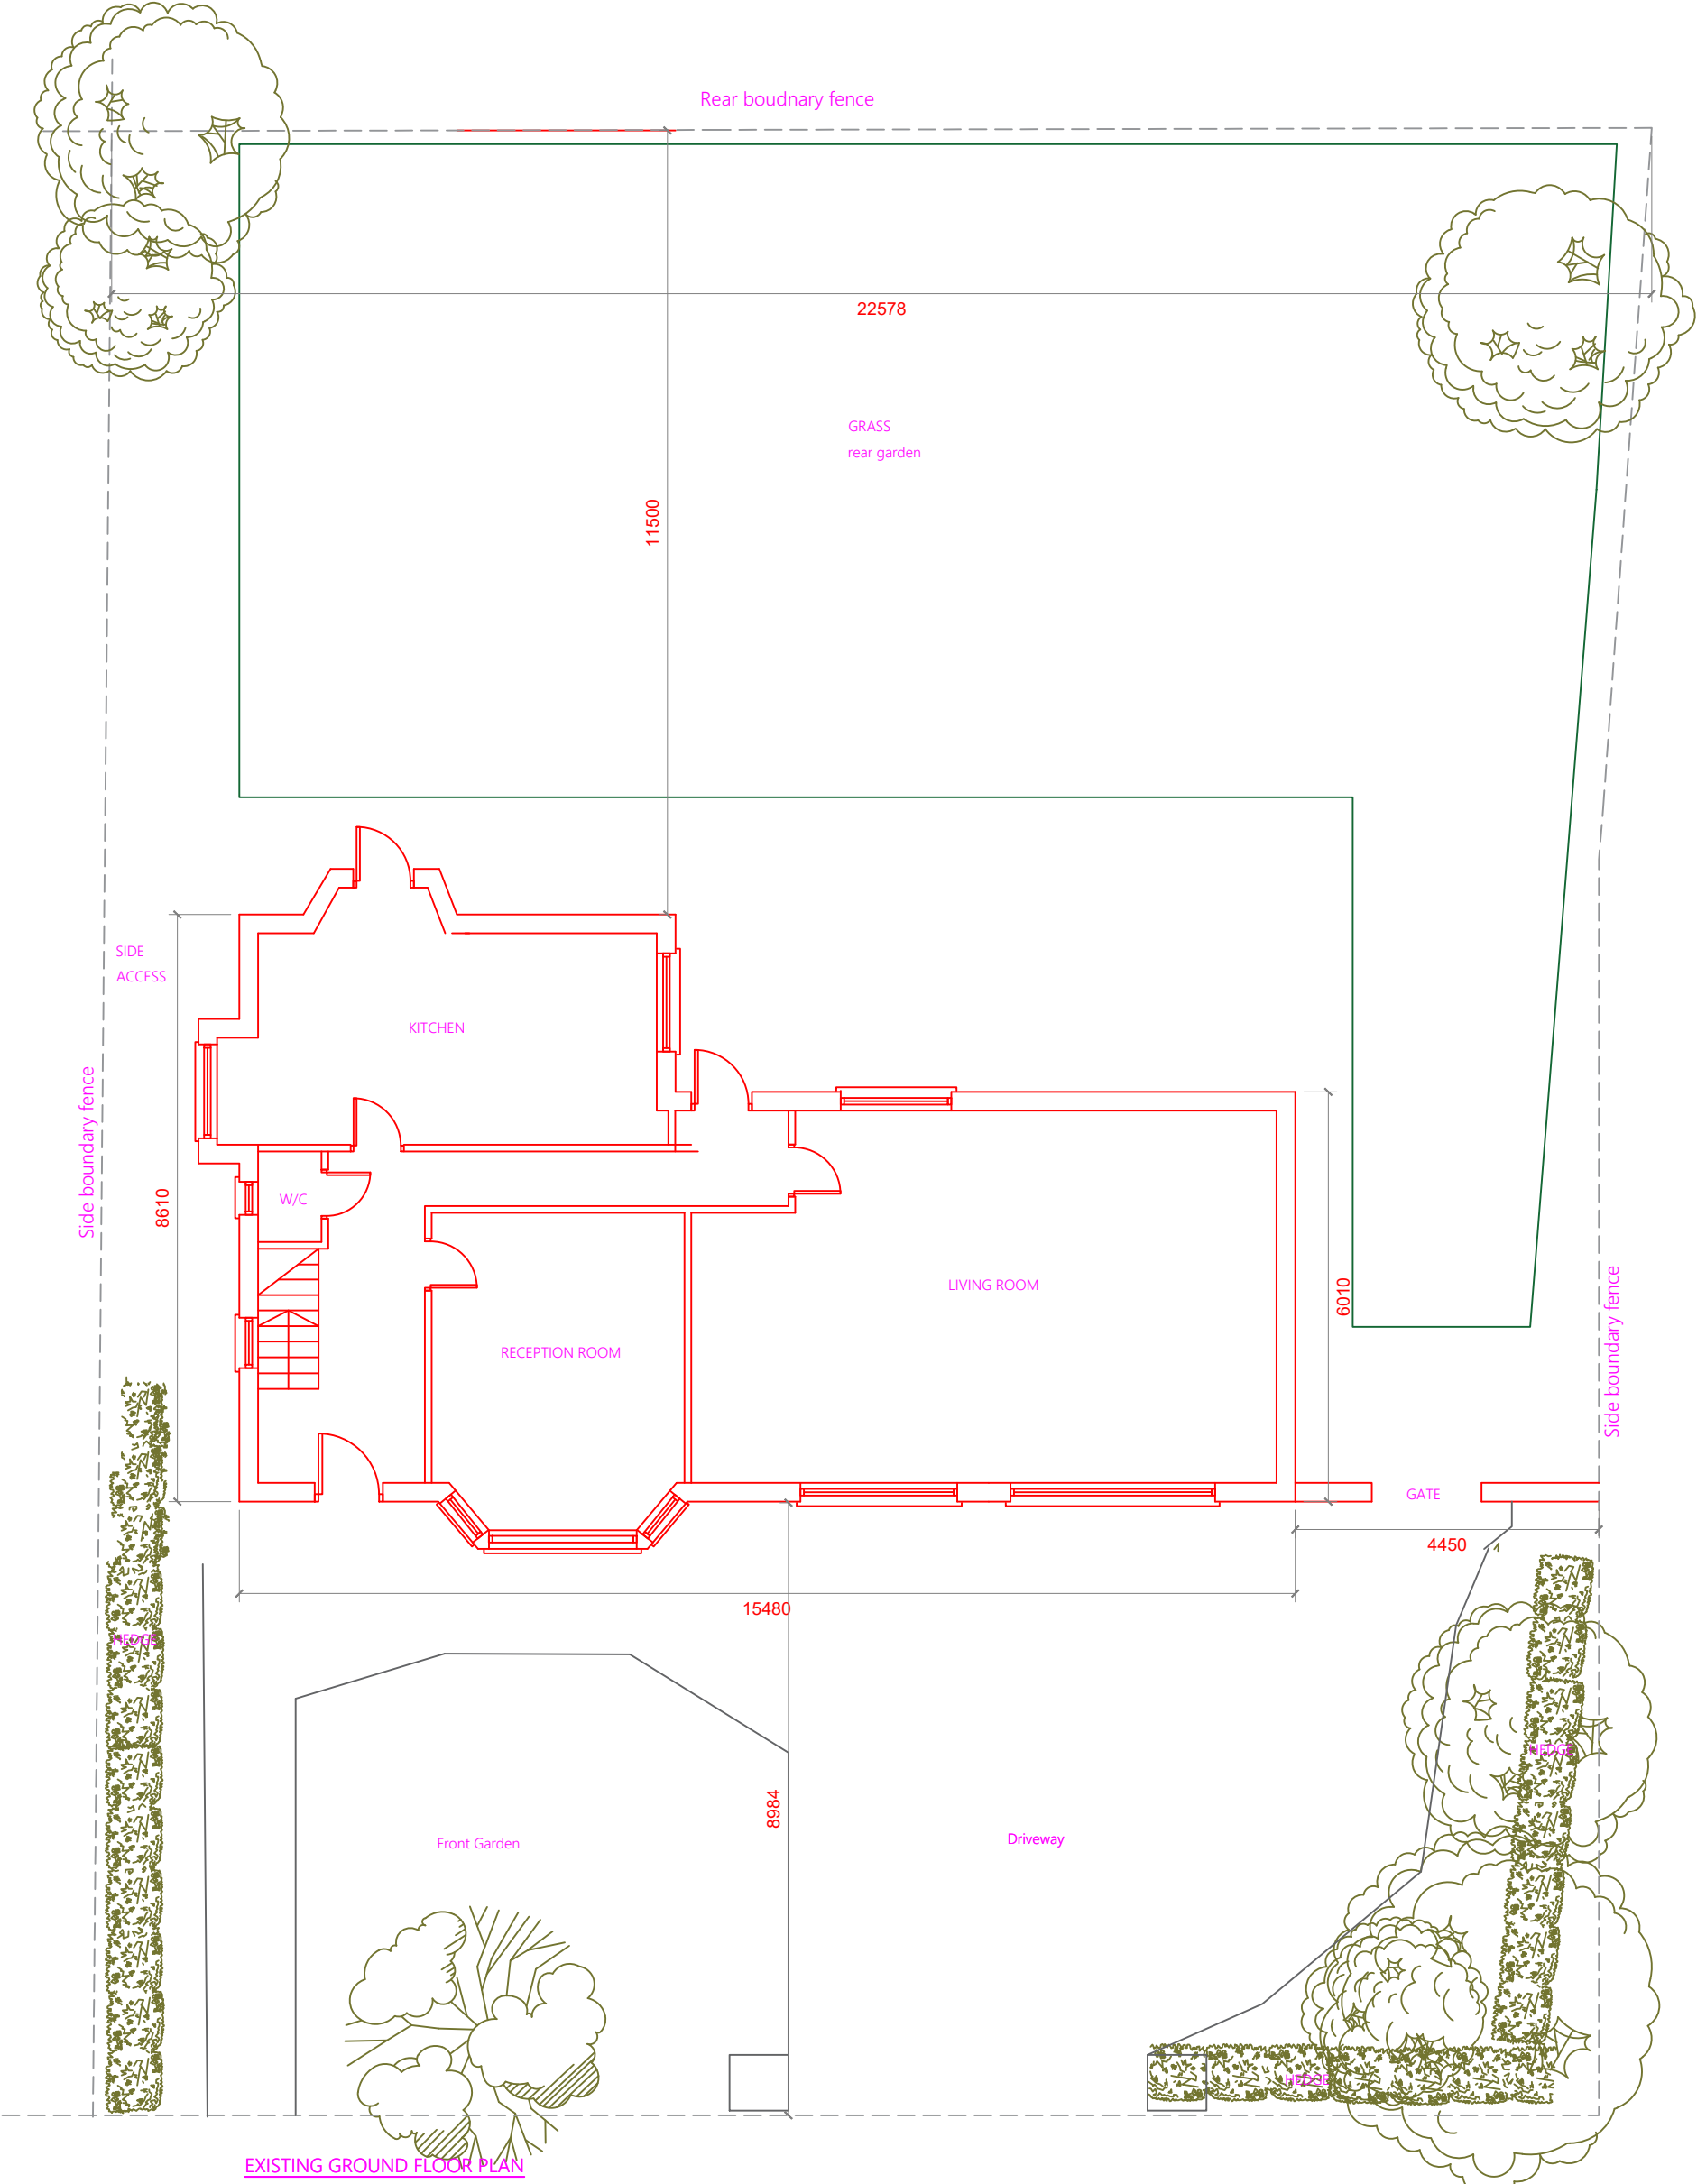

**128 Birchfield, rd**  
**Proposed new Rear Dormer**  
DW- 002a  
A3 @ 1:100

128 Birchfield, rd  
Proposed new Rear Dormer  
DW- 003a  
A3 @ 1:50

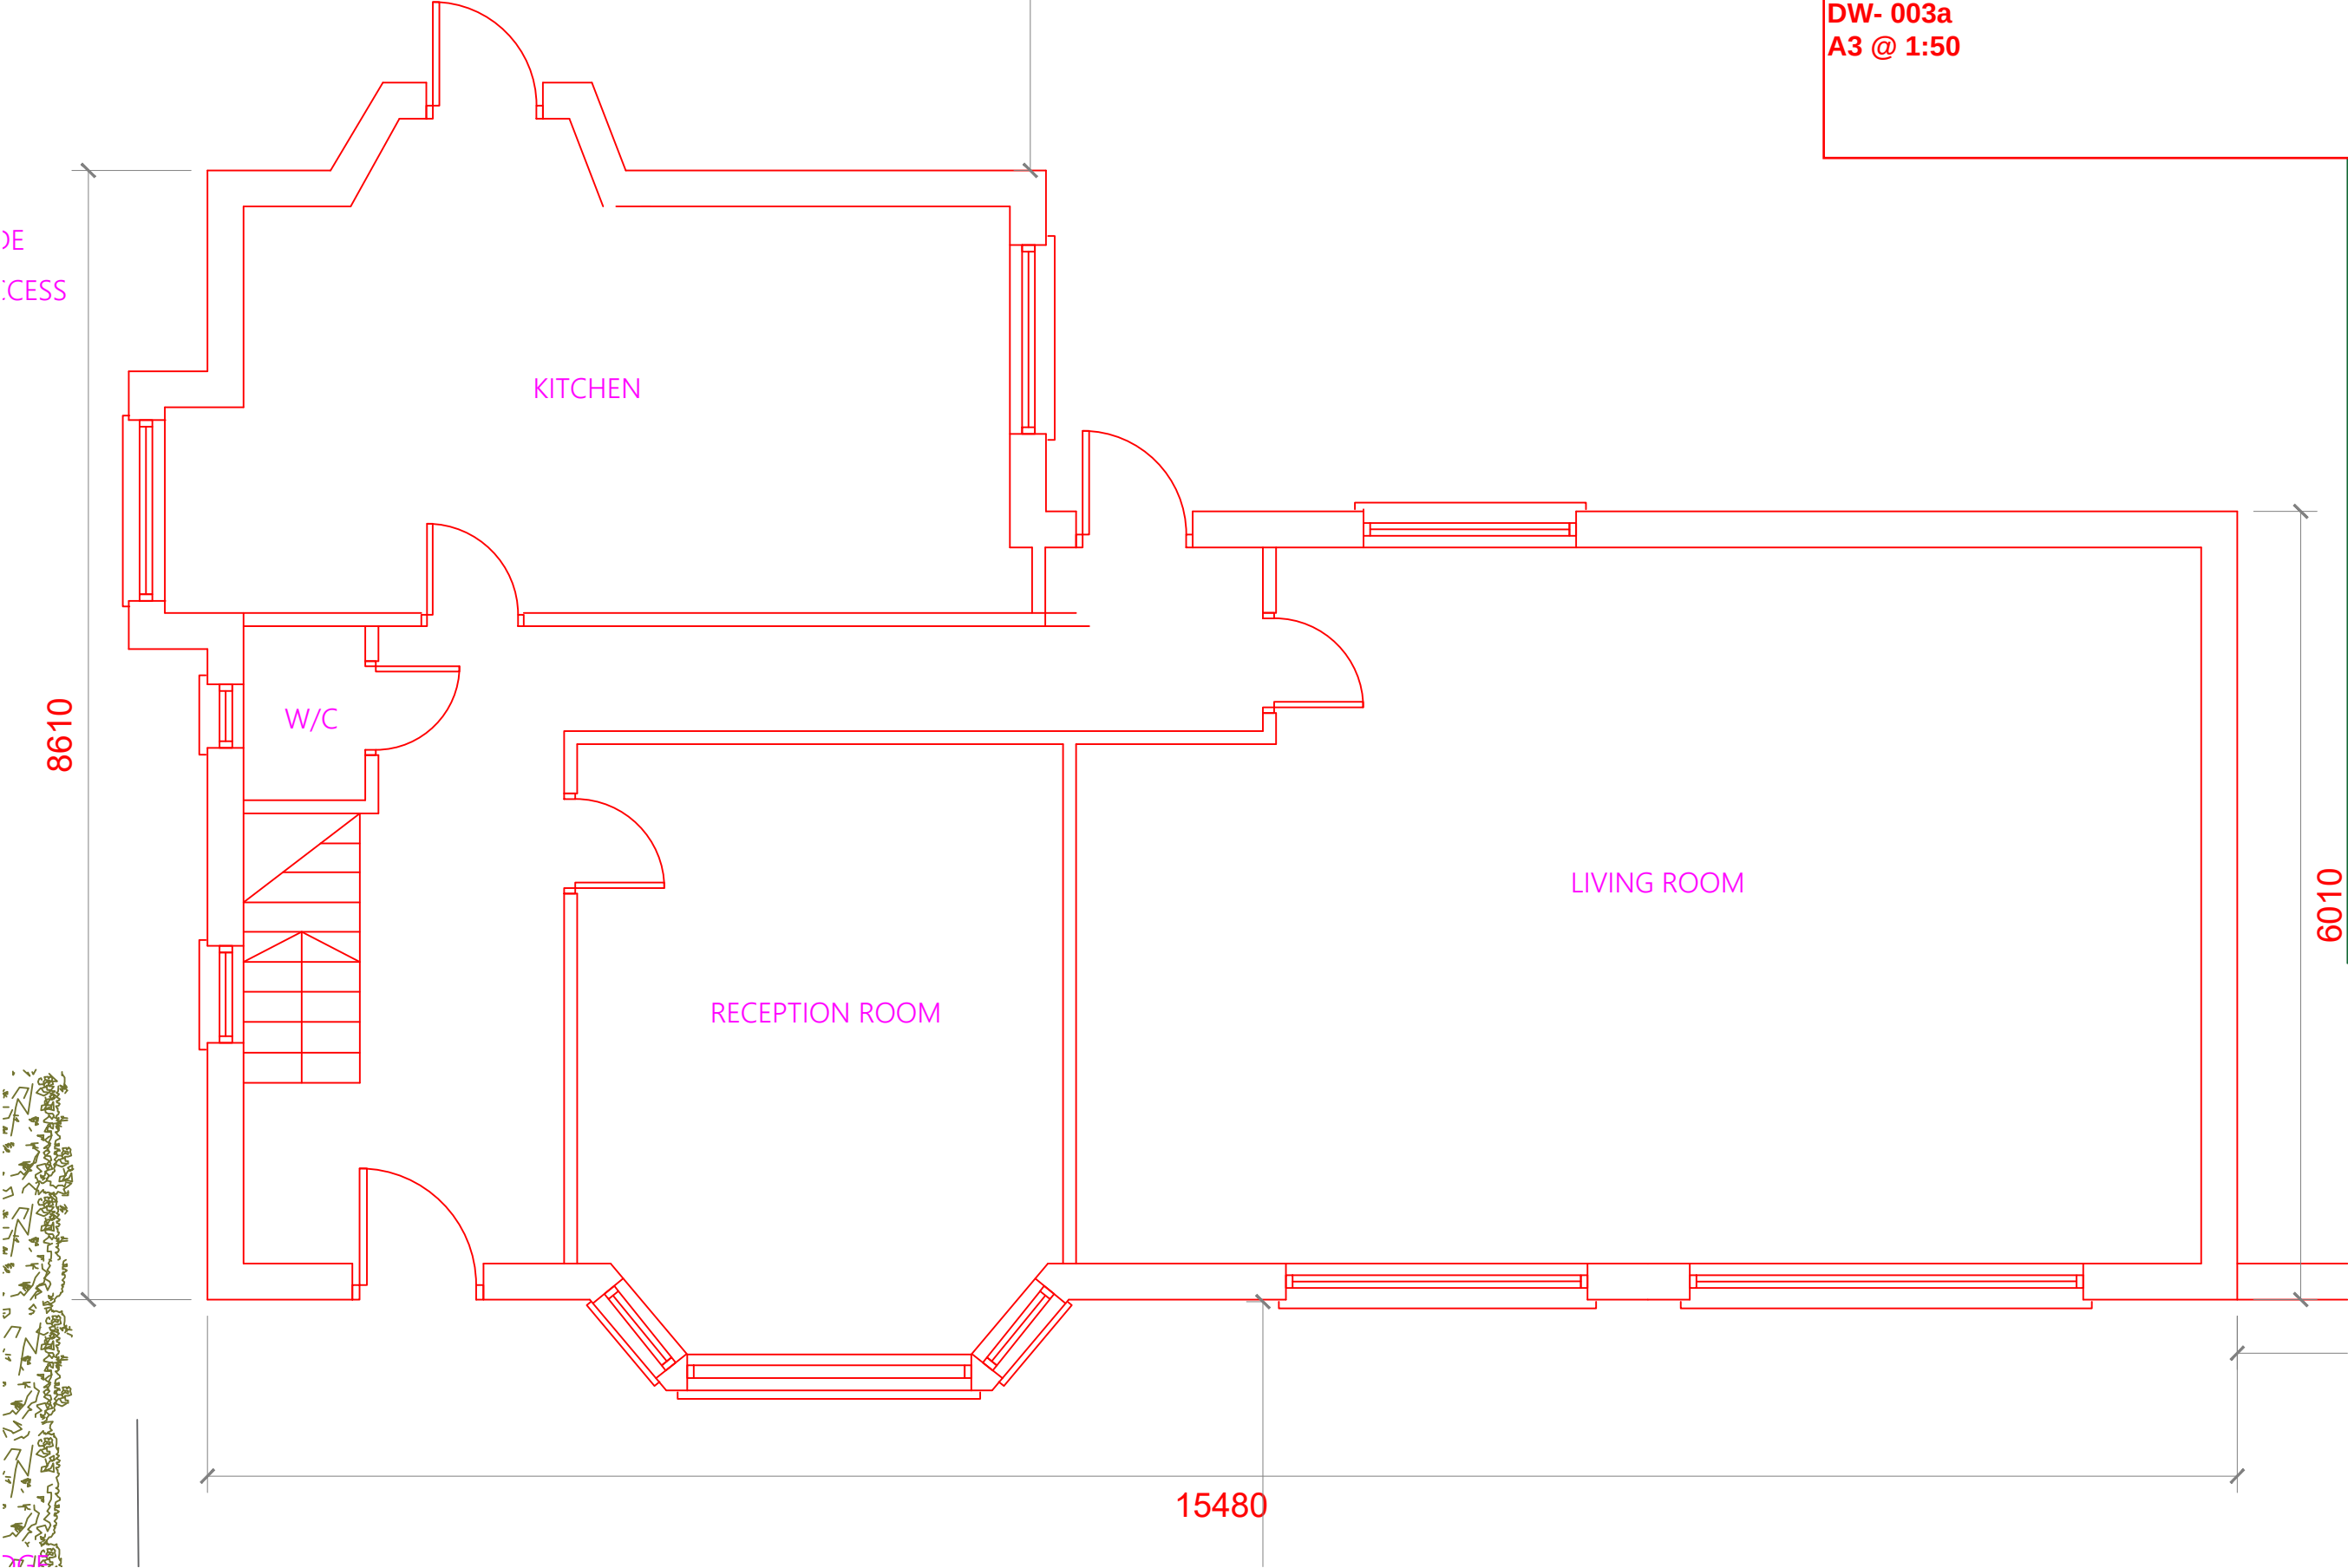

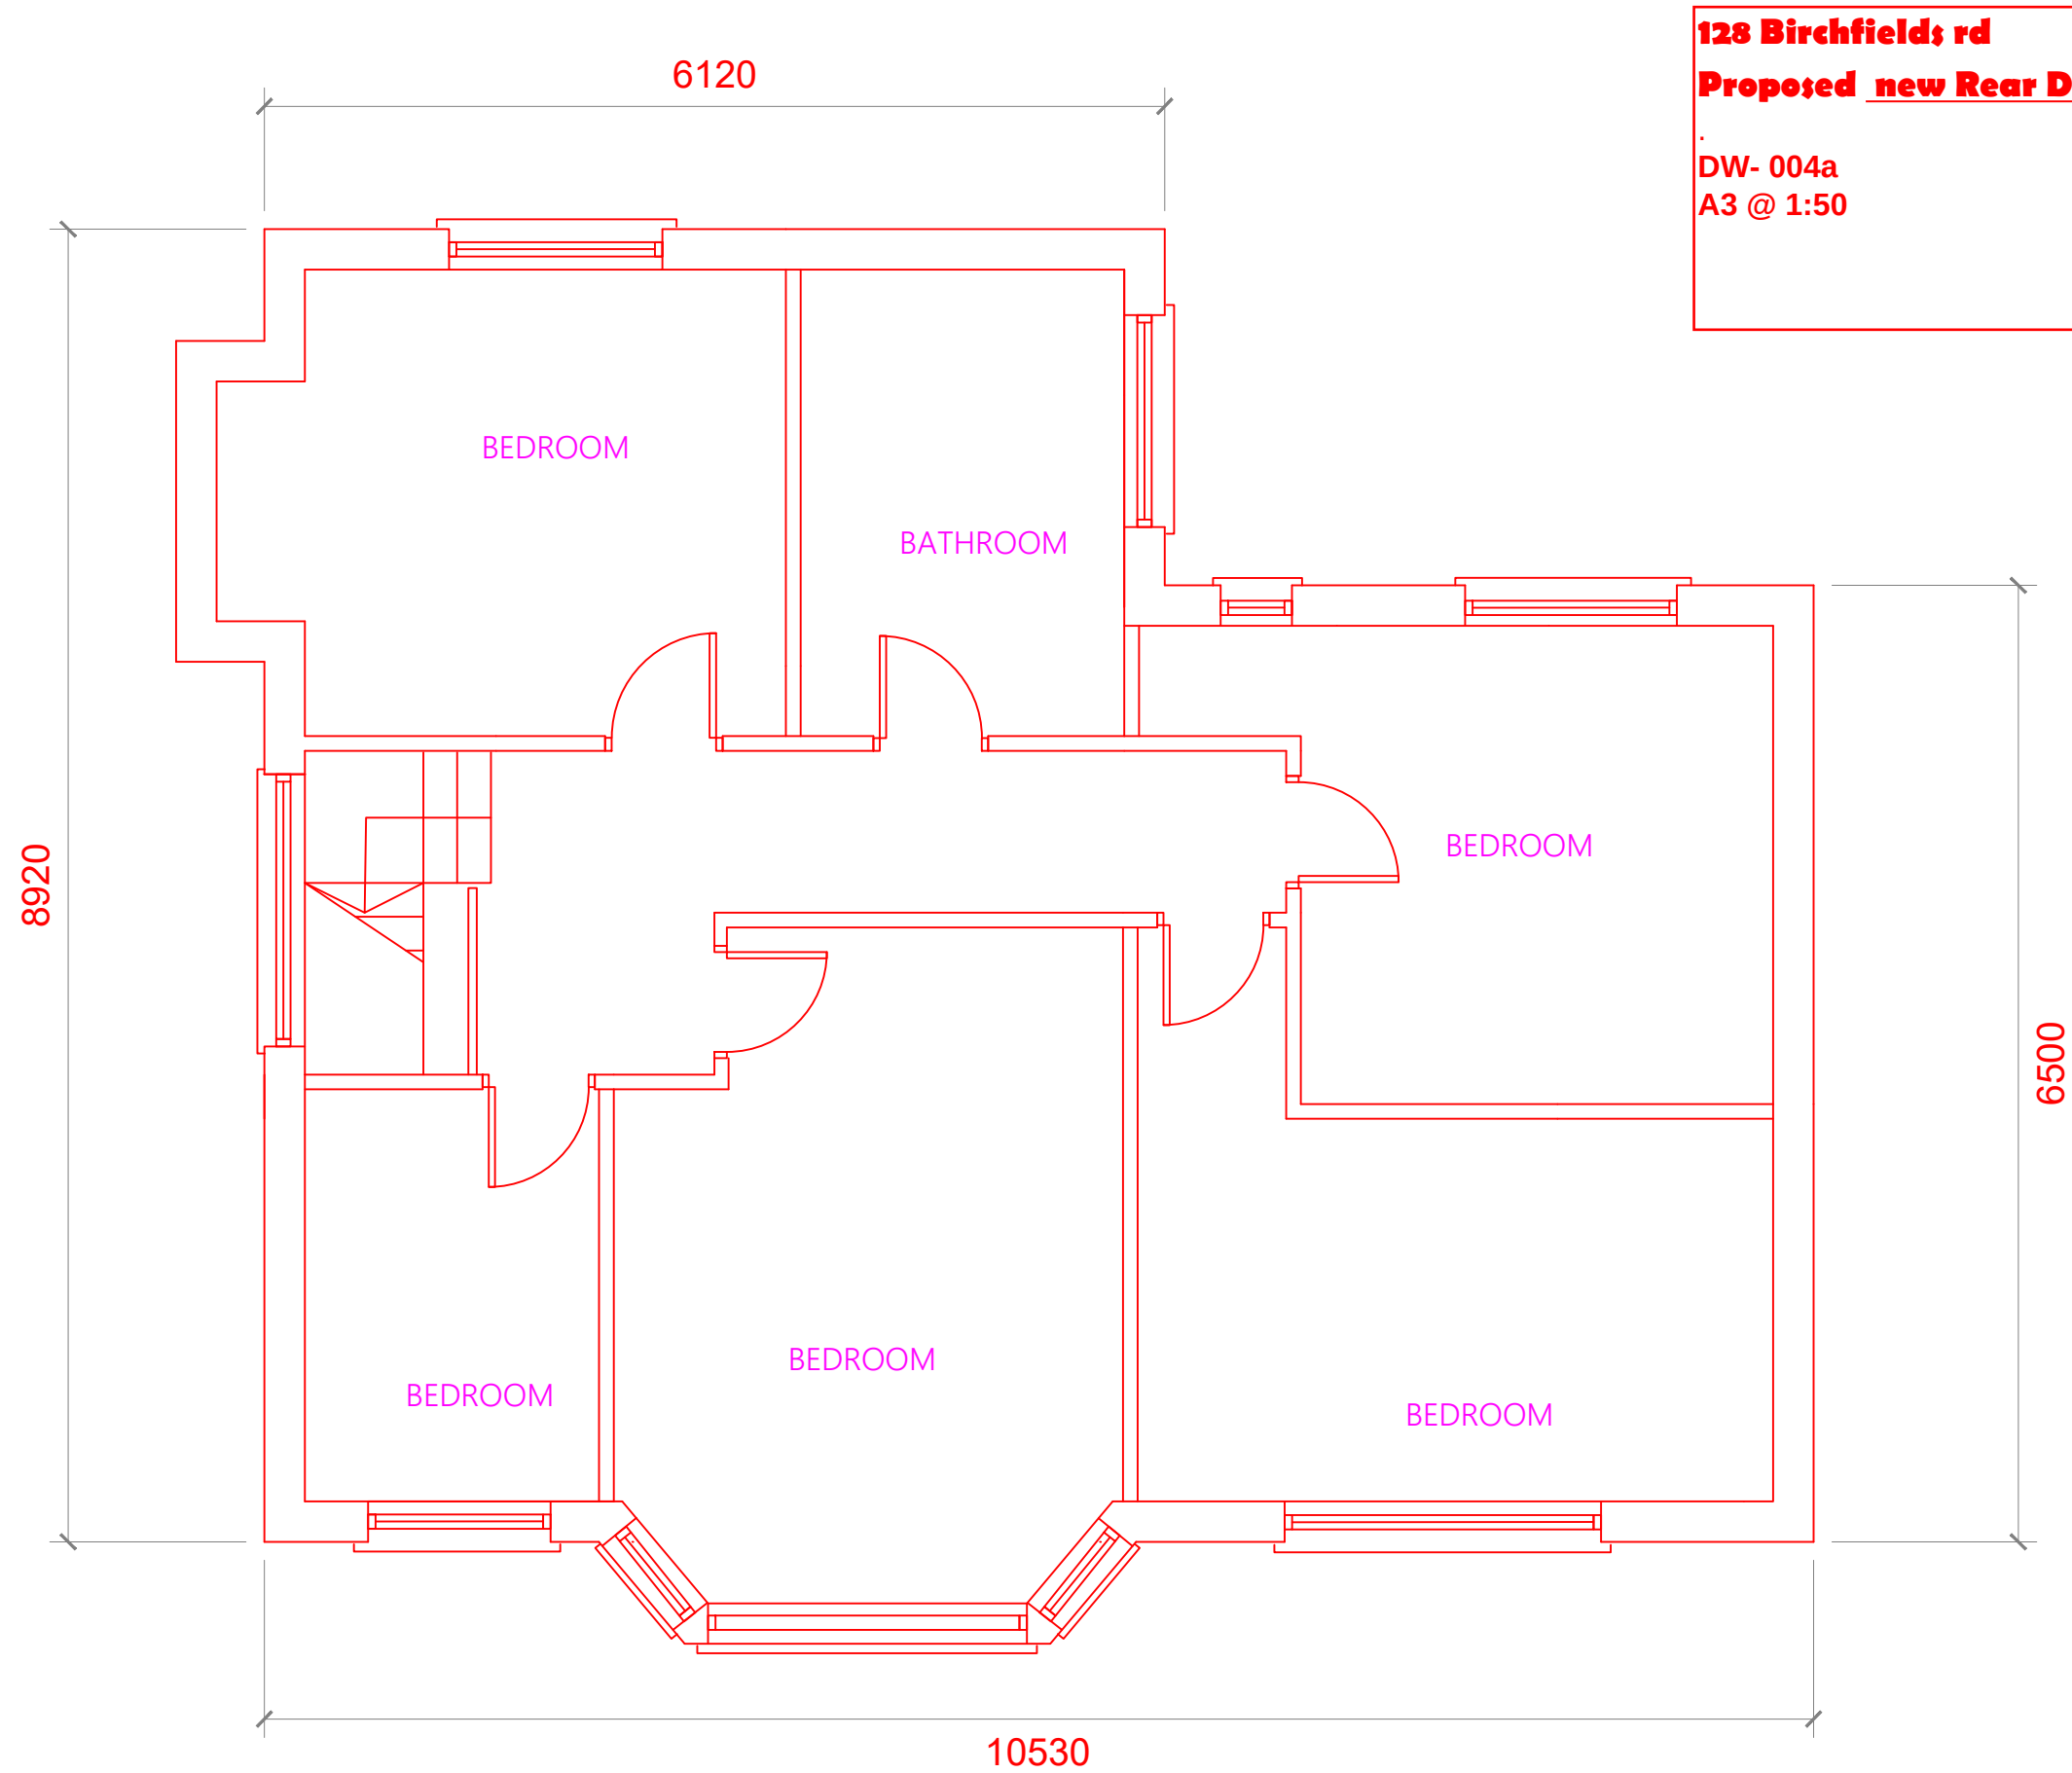


**128 Birchfield, rd**  
**Proposed new Rear Dormer**  
.  
DW- 004a  
A3 @ 1:50

EXISTING FIRST FLOOR PLAN


**128 Birchfield, rd**  
**Proposed new Rear Dormer**

DW- 005a  
A3 @ 1:50

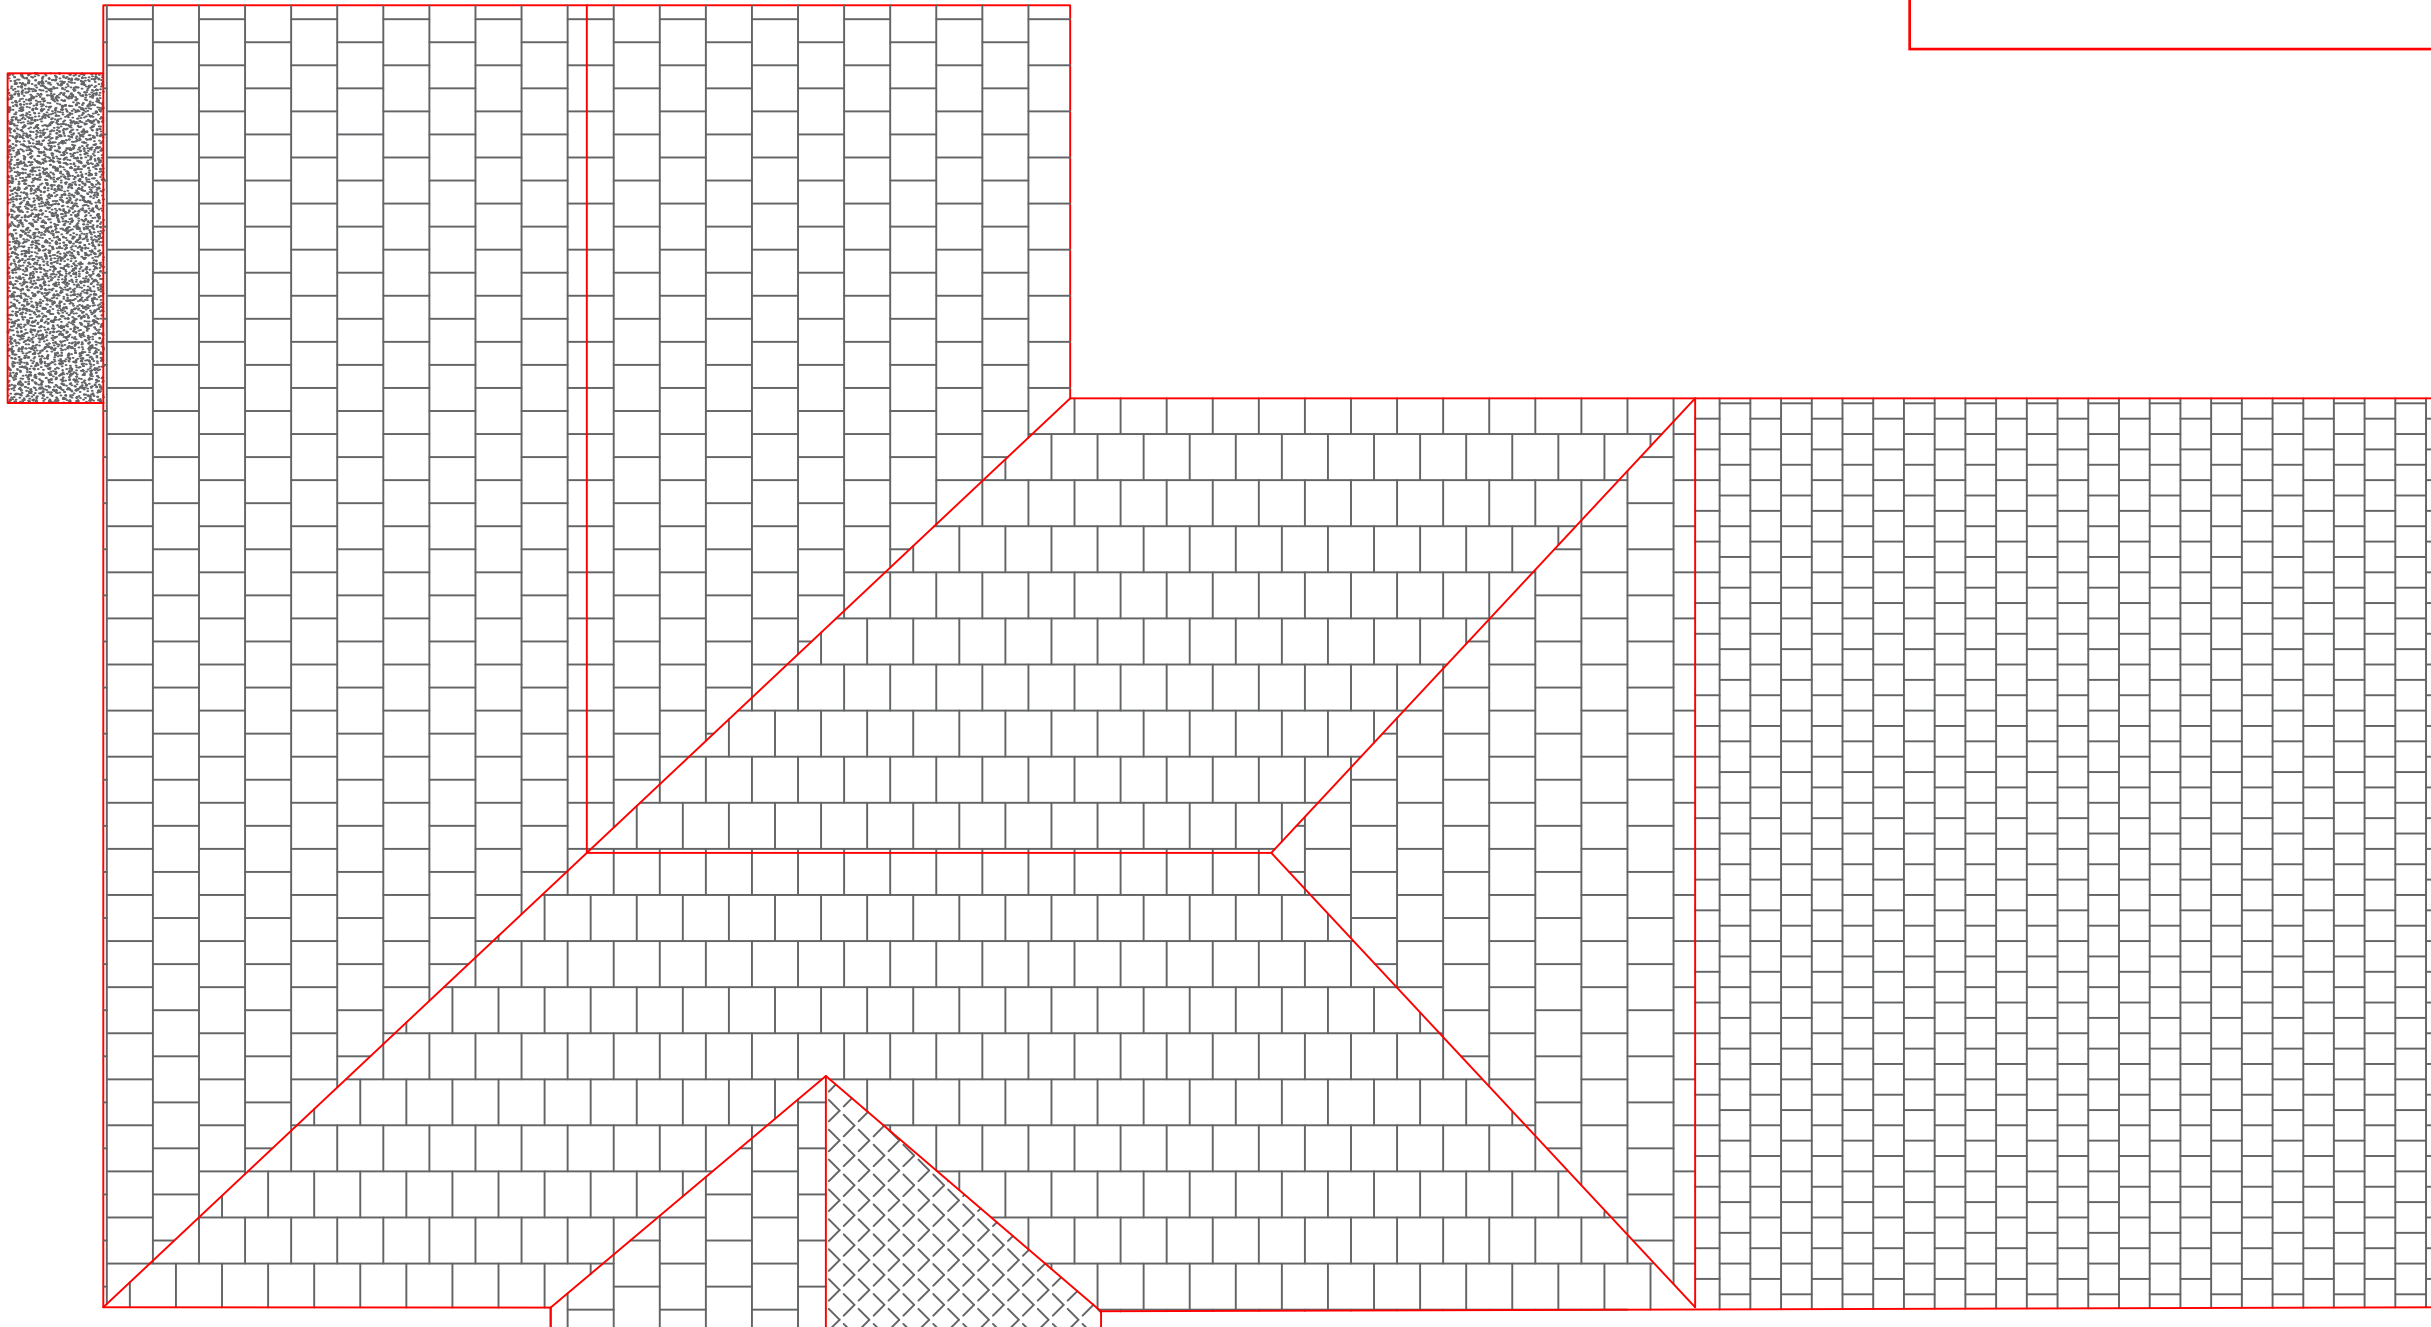

EXISTING ROOF PLAN

**128 Birchfield, rd**  
**Proposed new Rear Dormer**  
.  
DW- 006a  
A3 @ 1:50

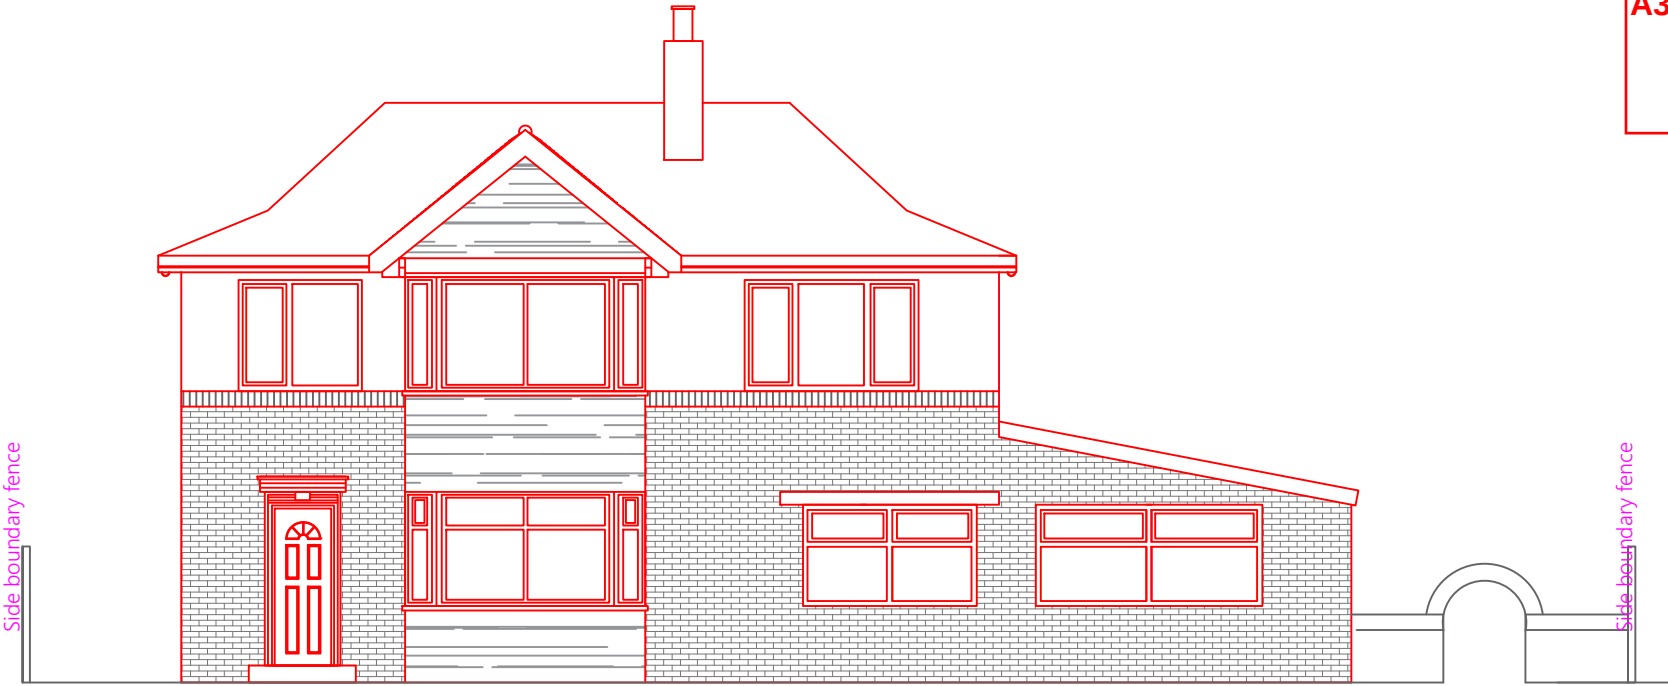


EXISTING BACK ELEVATION




EXISTING FRONT ELEVATION

**128 Birchfield, rd**  
**Proposed new Rear Dormer**  
.  
DW- 007a  
A3 @ 1:50

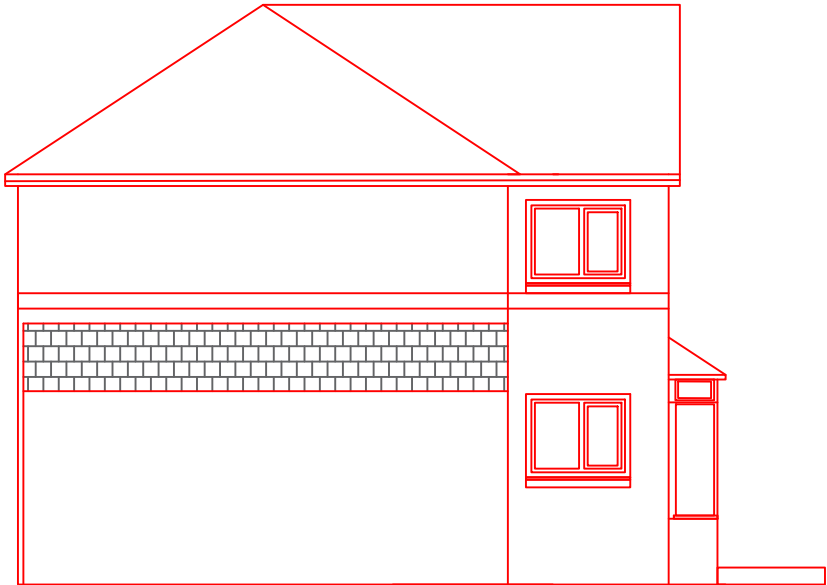


EXISTING SIDE ELEVATION

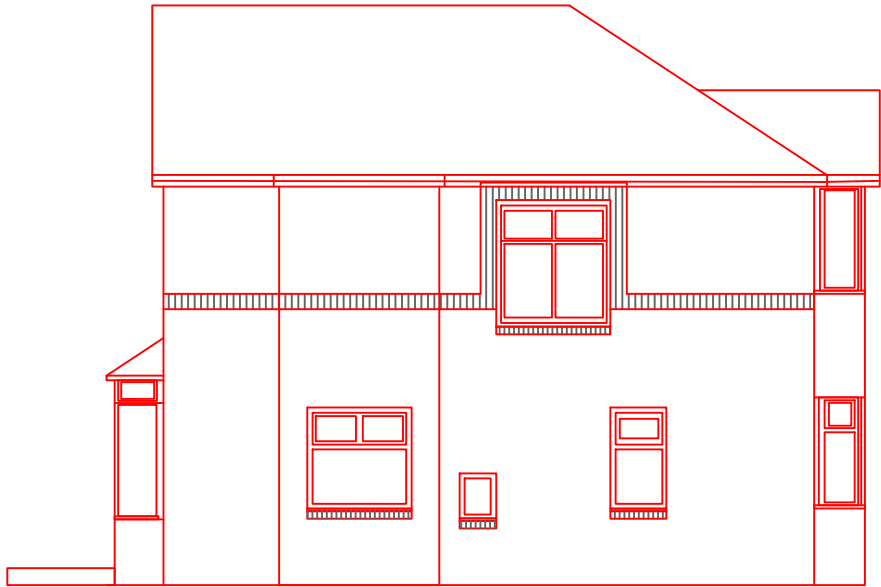

EXISTING SIDE ELEVATION

Side, Front and rear extension was already approved with  
planning reference 128412/FH/2020

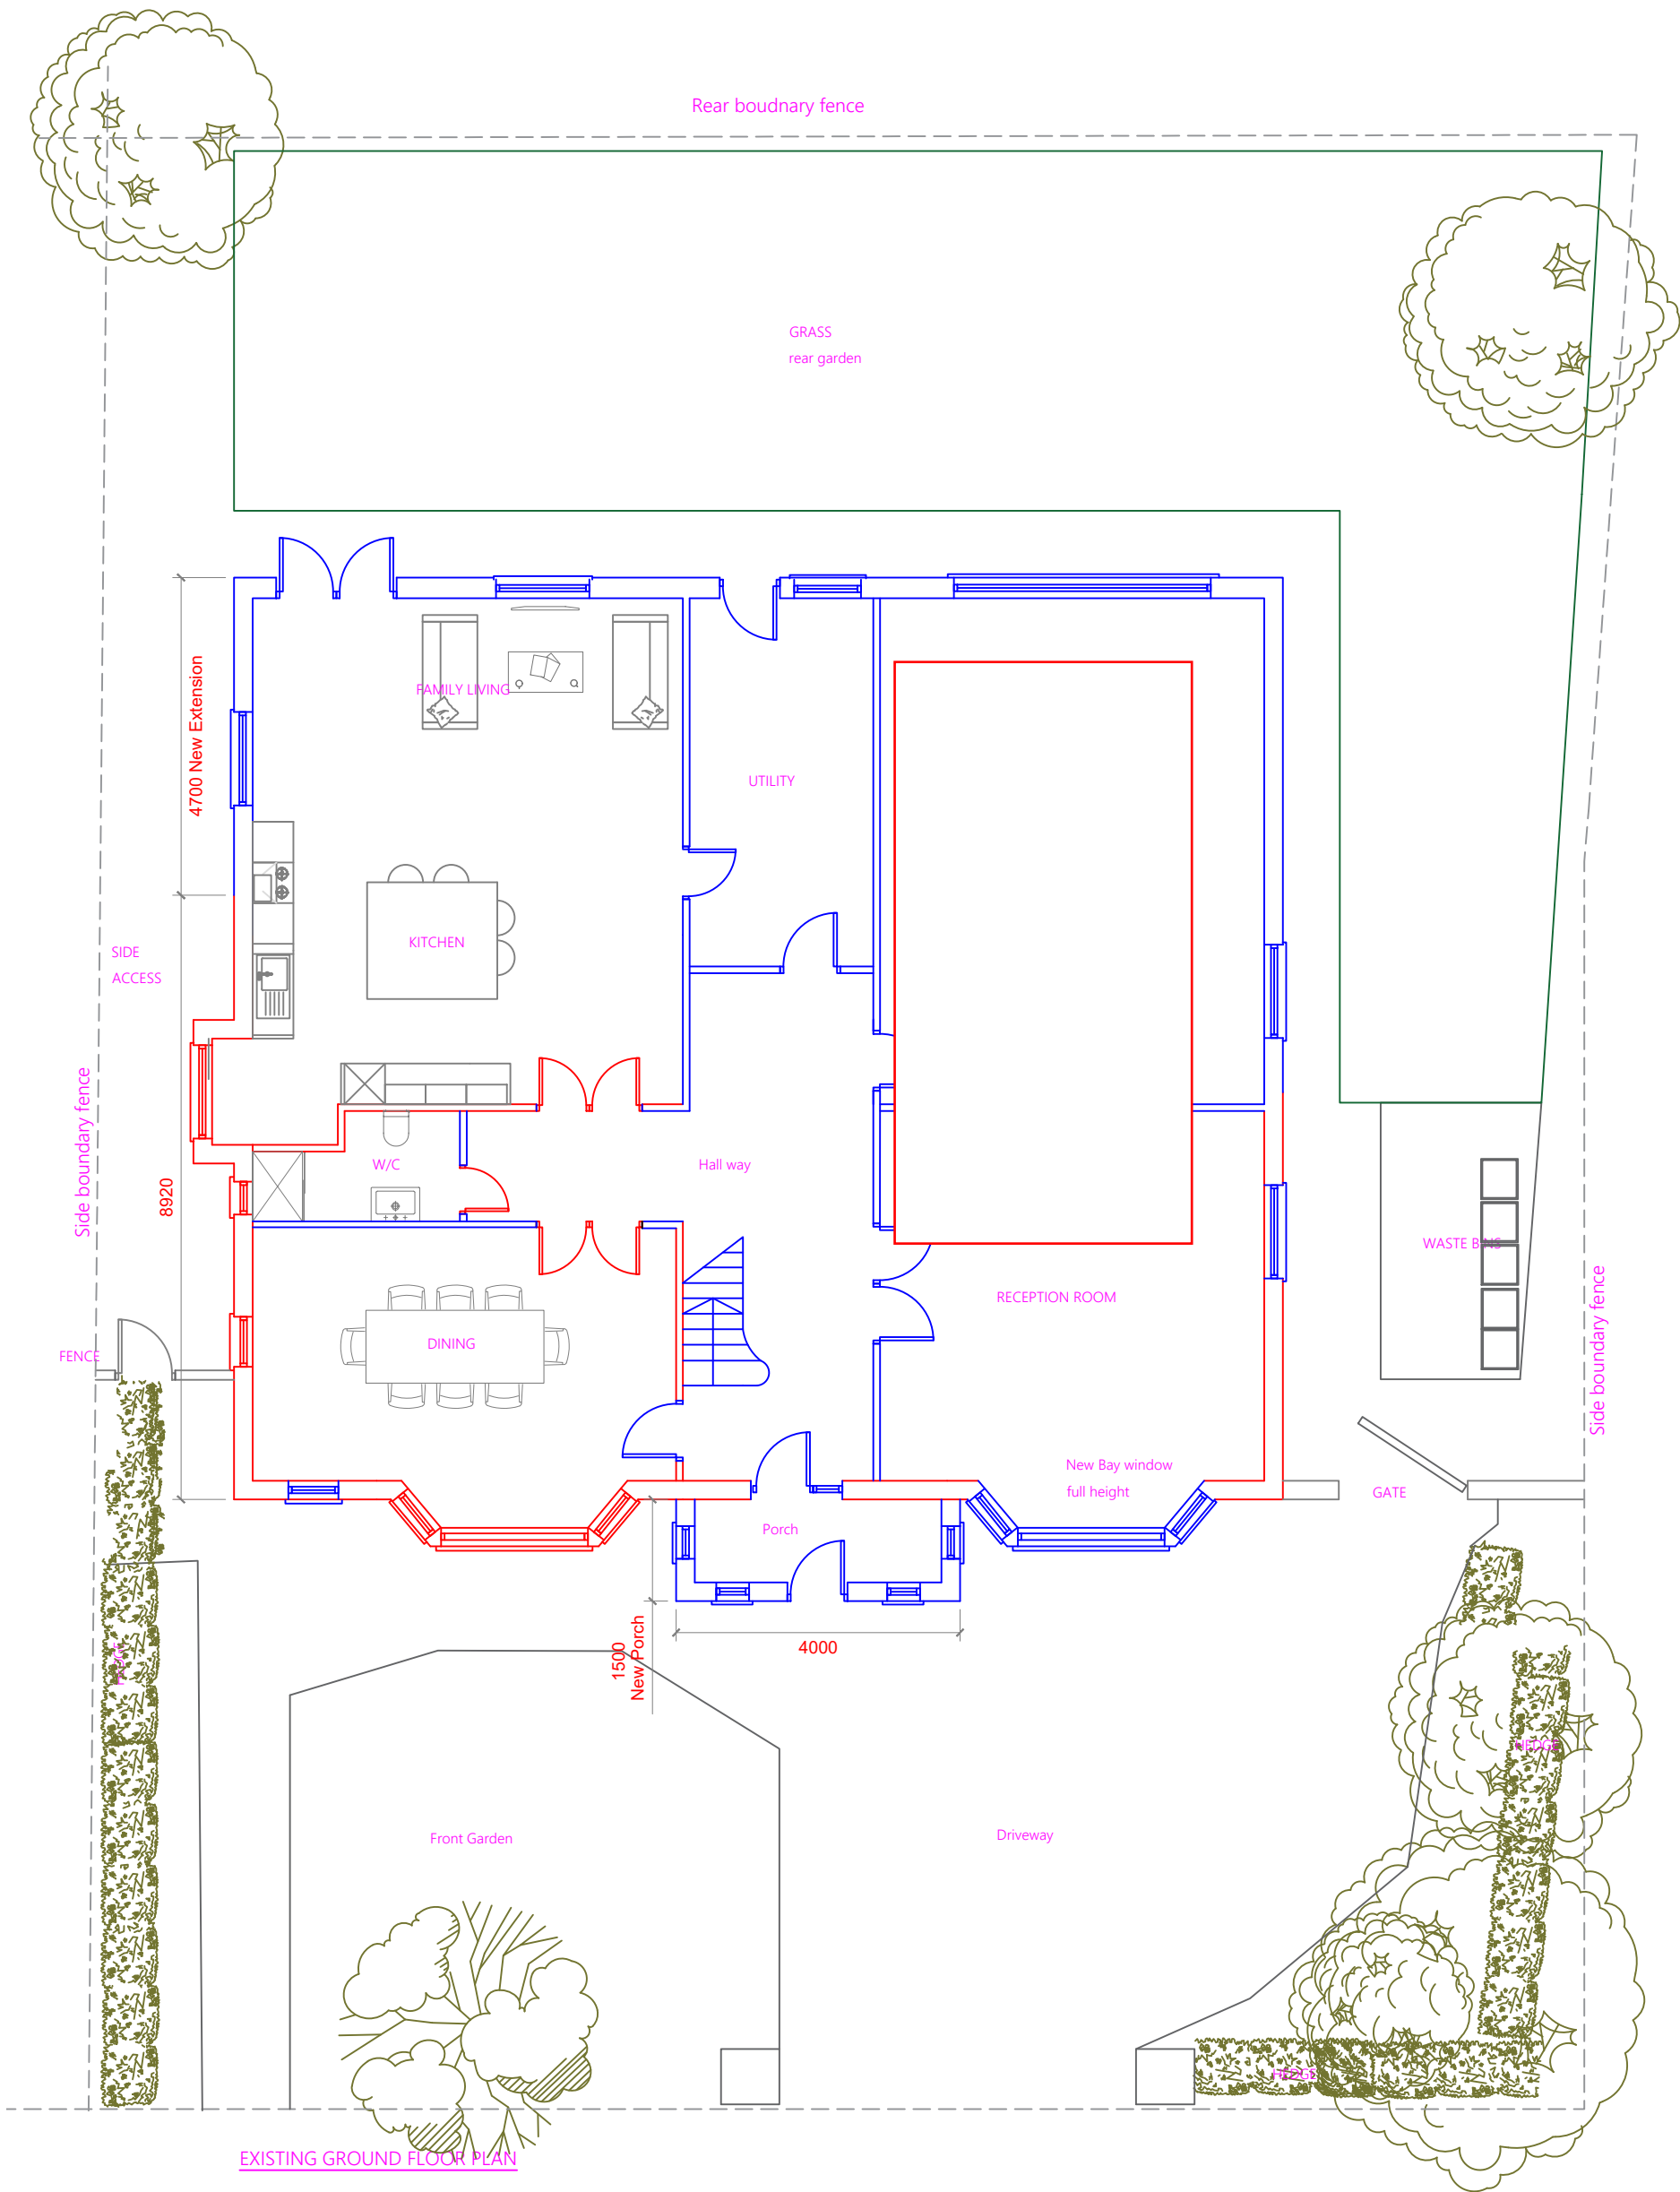

**128 Birchfield, rd**  
**Proposed new Rear Dormer**  
.  
DW- 008a  
A3 @ 1:50



128 Birchfield, rd

Proposed new Rear Dormer

DW- 010a


A3 @ 1:50




PROPOSED BACK ELEVATION



PROPOSED FRONT ELEVATION

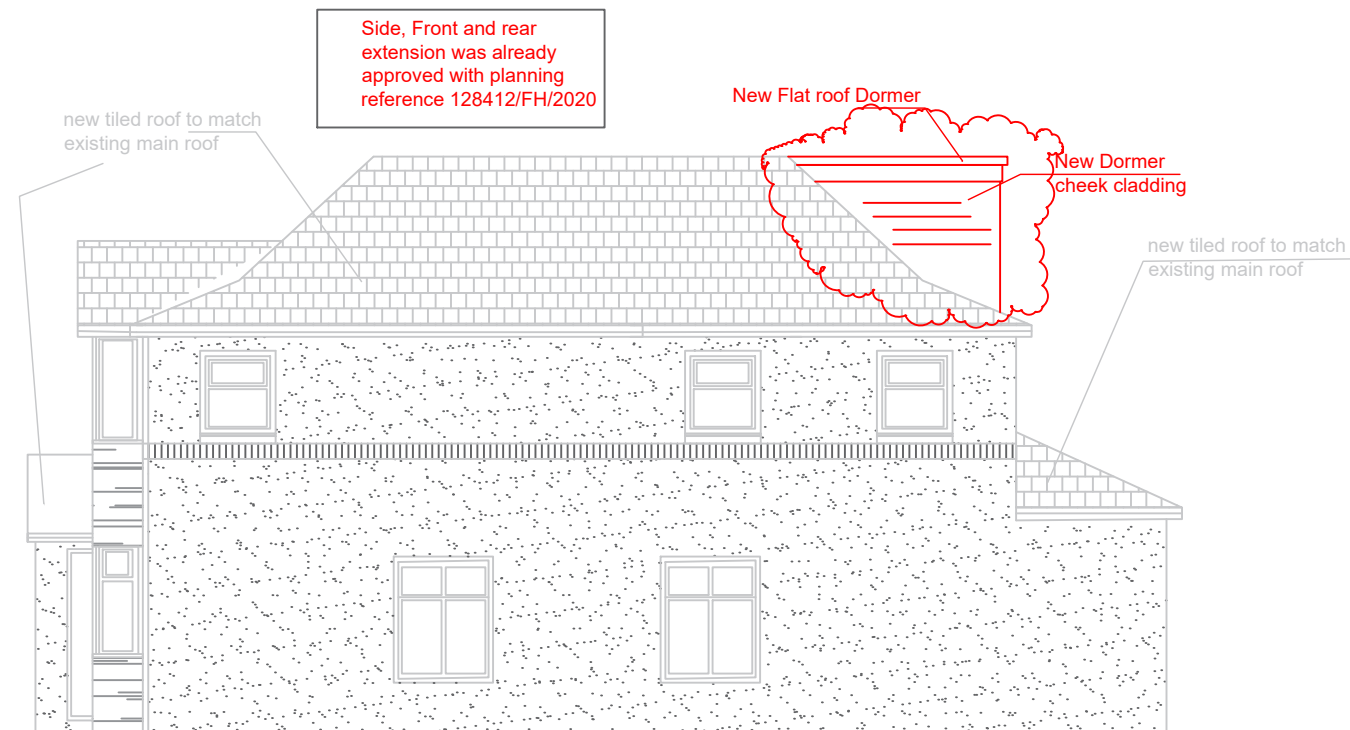


PROPOSED SIDE ELEVATION  
(viewed from No 130)

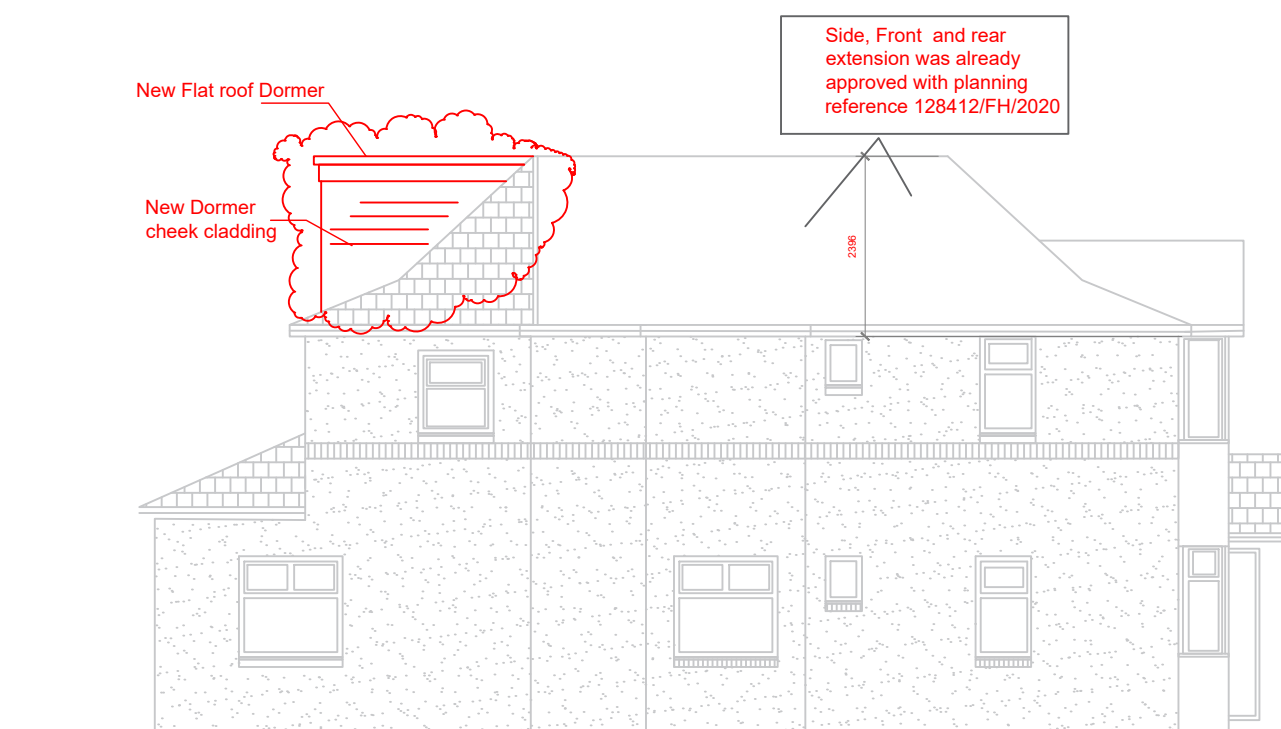

PROPOSED SIDE ELEVATION  
(Viewed from No 126)

**128 Birchfield, rd**  
**Proposed new Rear Dormer**


DW- 011a  
A3 @ 1:50

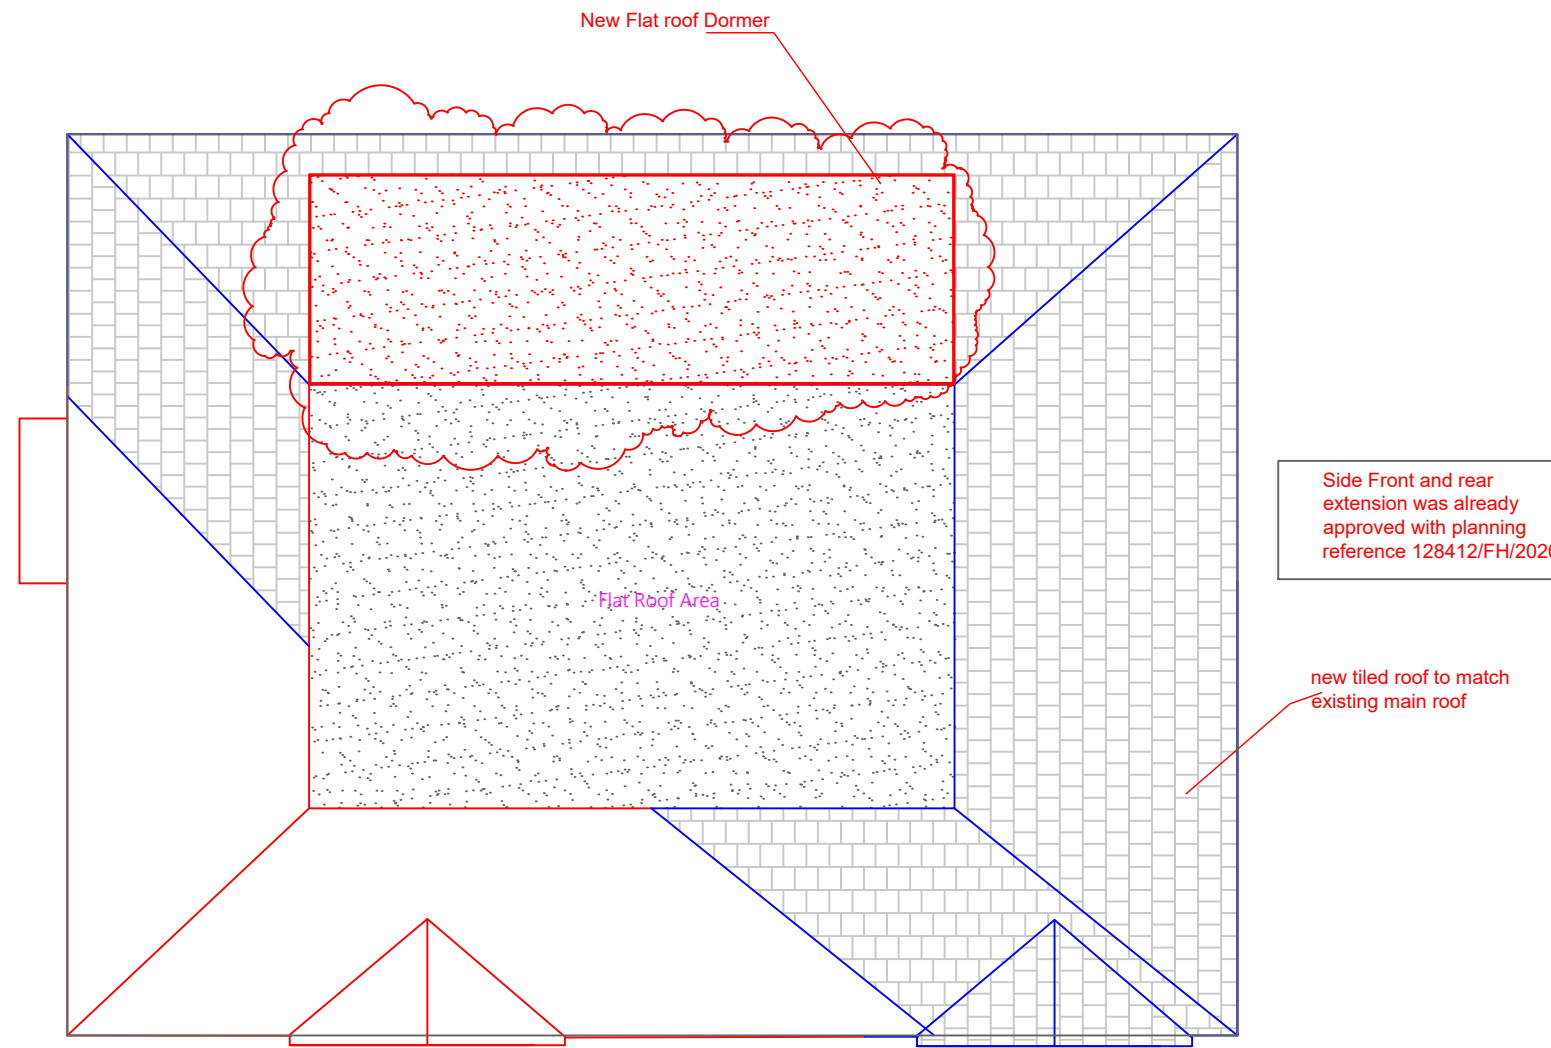

PROPOSED ROOF PLAN

**128 Birchfield, rd**  
**Proposed new Rear Dormer**

DW- 012a  
A3 @ 1:50

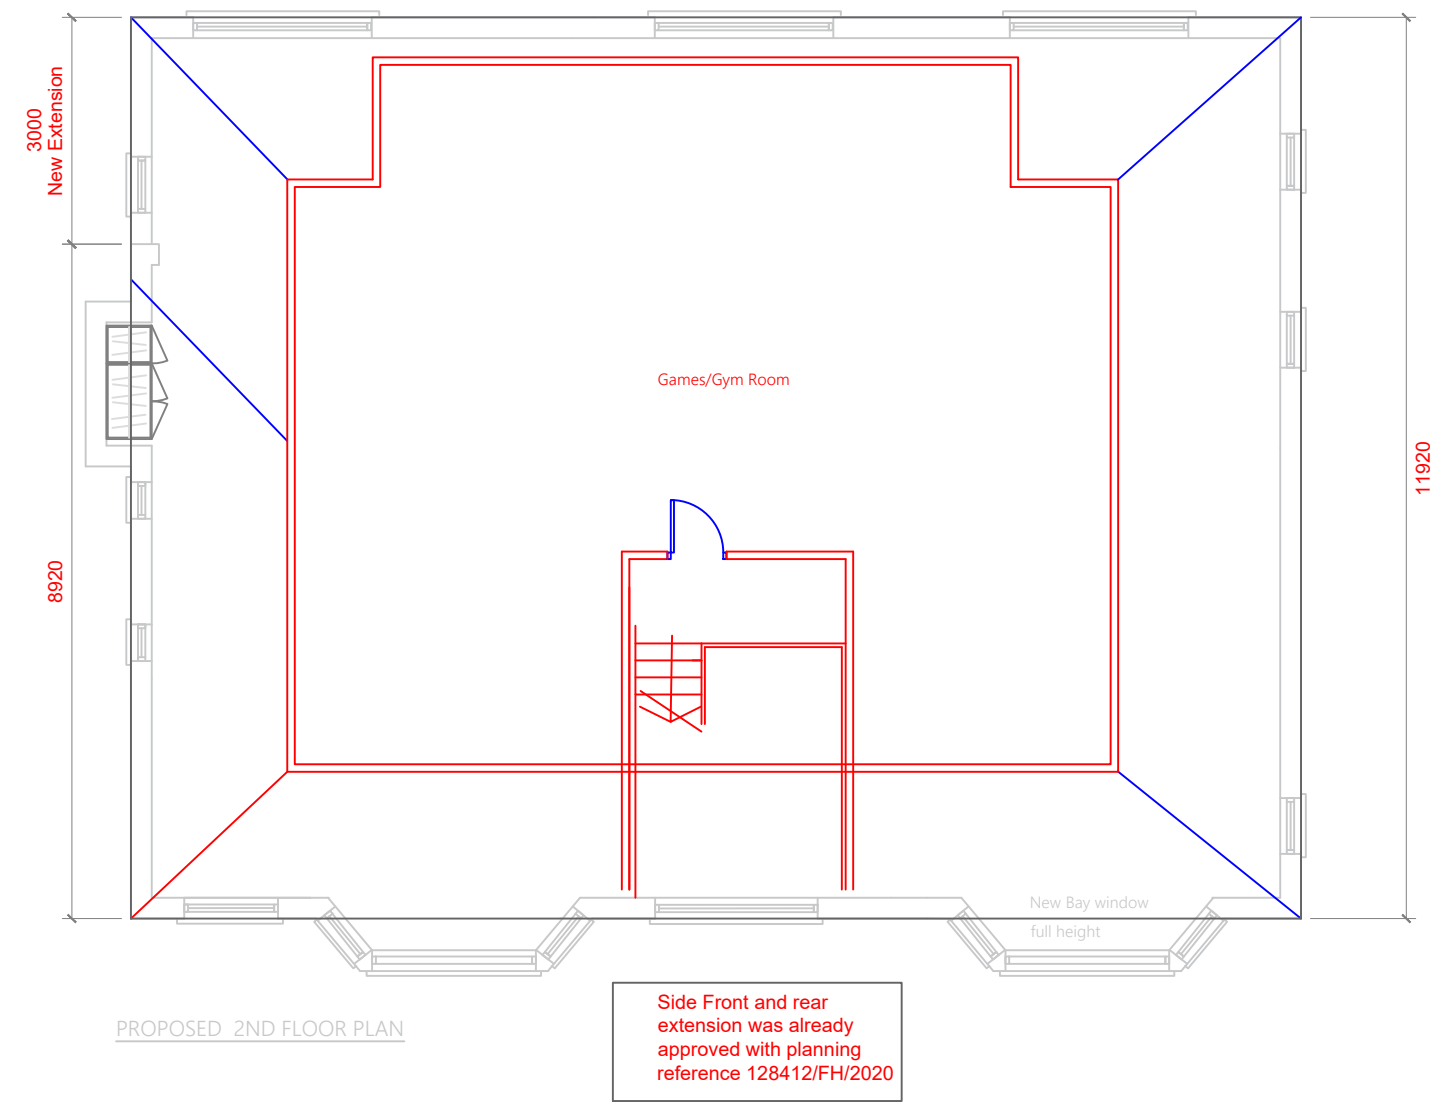

**128 Birchfield, rd**  
**Proposed Rear new Rear Dormer**  
.  
DW- 013  
A3 @ 1:50