


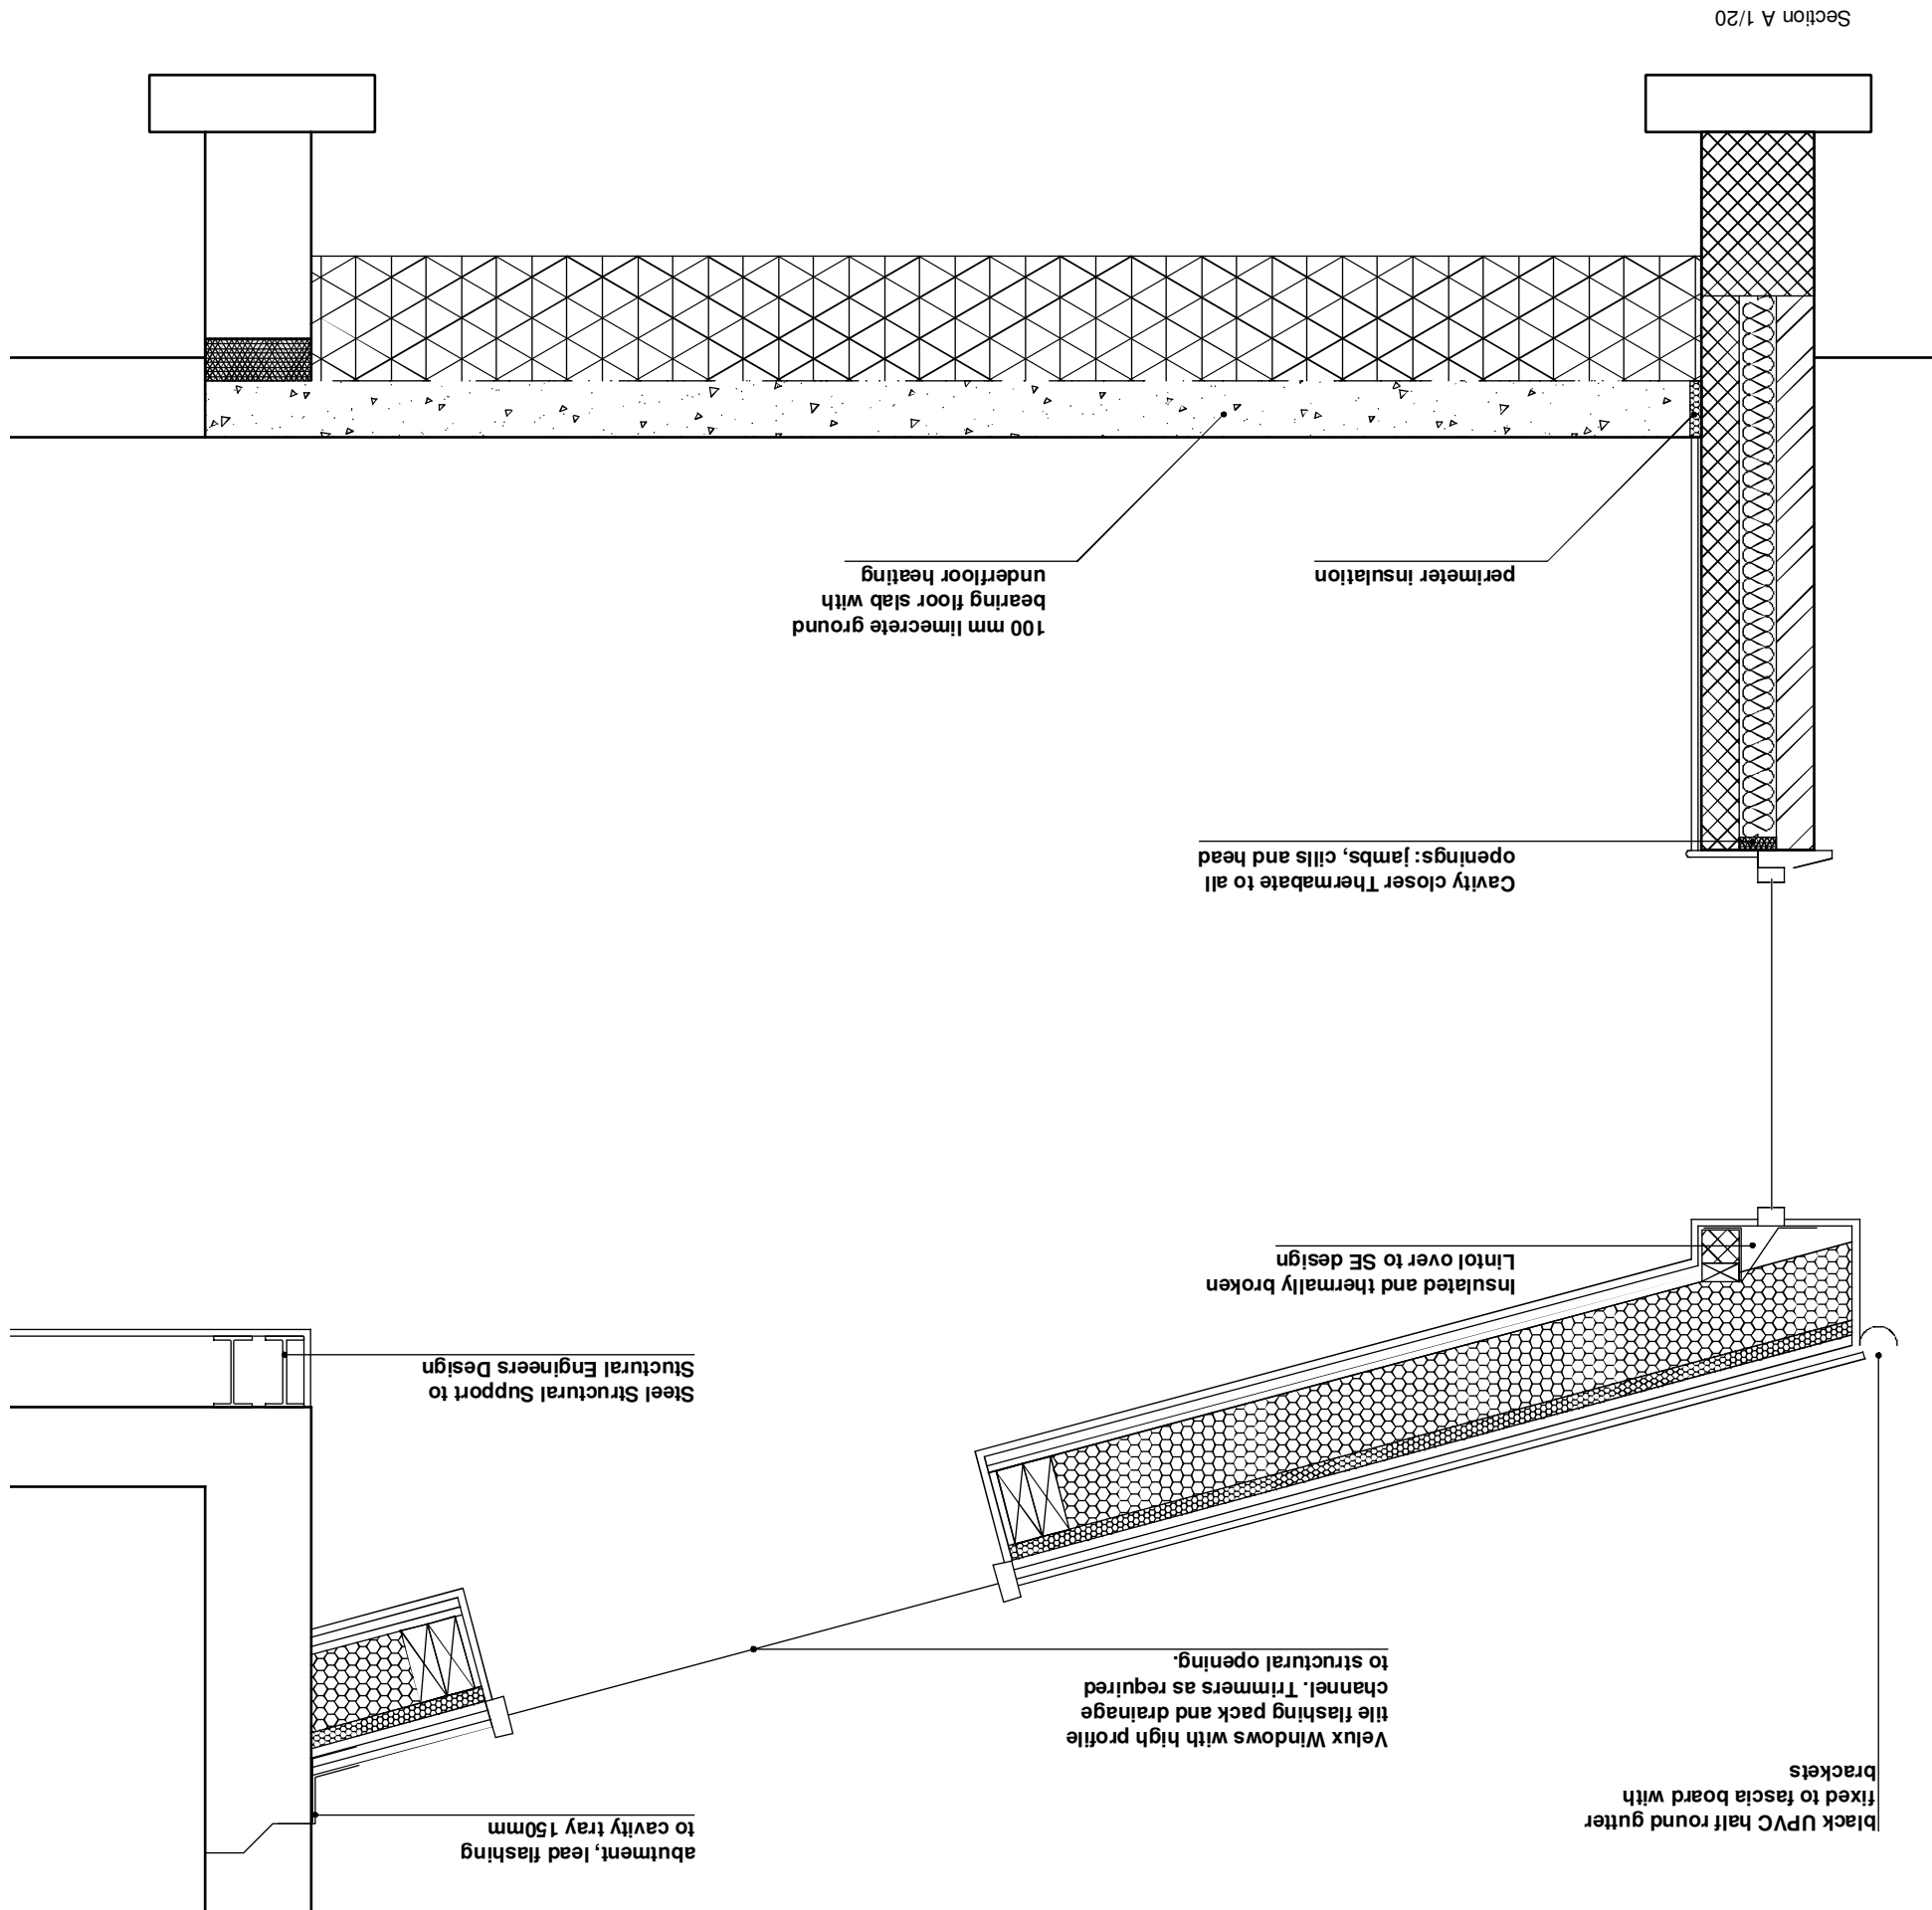

			A	Client approved for Bldg Control	200504
				revision description	date
				original drawn by: JEL	
			!architect 18 Vaughan Road, Manchester, M21 0YL jane.leach@l-architect.co.uk 0161 282 7616 / 07506 67 64 69		
			client	Laura Hastings	
			project	5 Aldermay Road	
			project ref	1902	
			drawing	Proposed section B	
			dwg no.	220	
			scale	1/20 at A3	
			plot date	04/05/2020	
			issue status\$For Approval		
			This drawing is to be read with all related drawings. Do not scale from this drawing. All dimensions must be checked and verified on site before commencing any work or producing shop drawings. The originator must be notified immediately of any discrepancy. This drawing is copyright and remains the property of Jane Leach Architect.		