Site plan 45 Crossland Road, M21 9DU

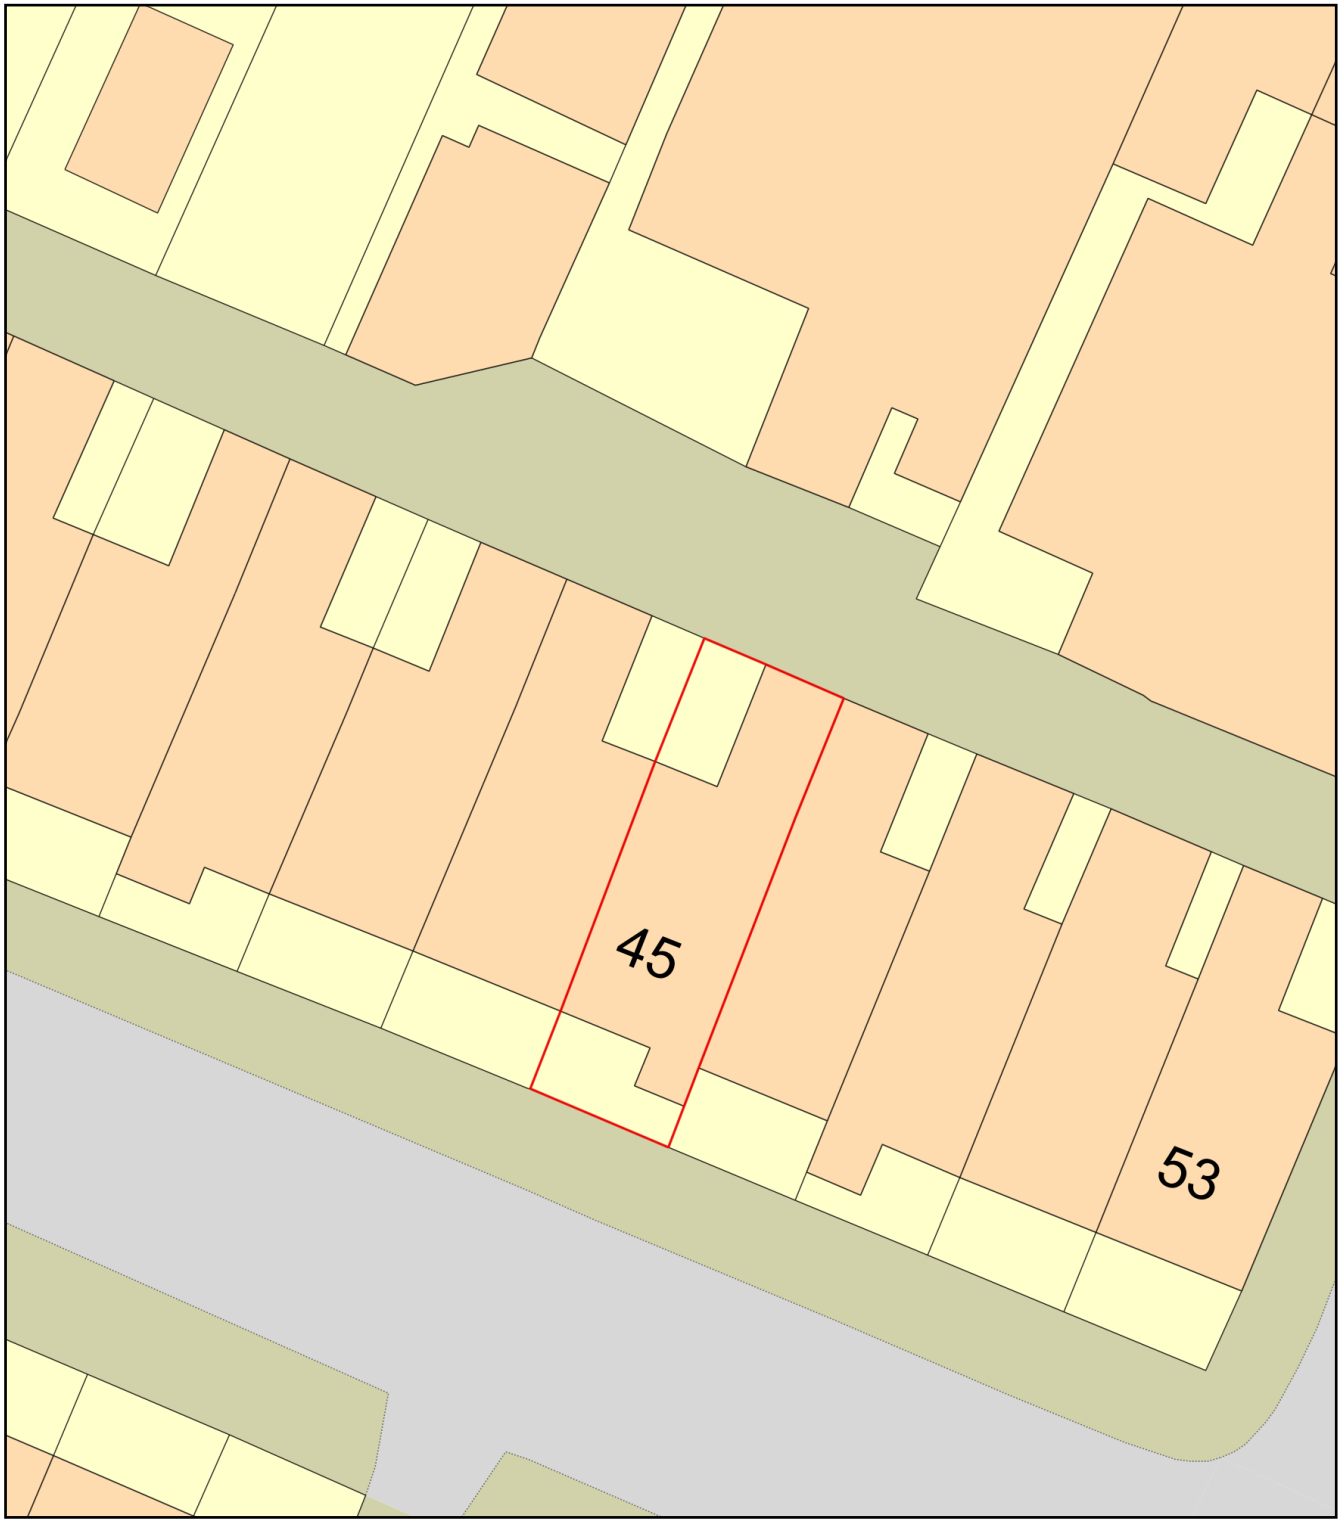

0 10
Metres

N

ReQuestaPlan

Plan Produced for: Rachael Baker

Date Produced: 28 Feb 2021

Plan Reference Number: TQRQM21059161039081

Scale: 1:200 @ A4

© Crown copyright and database rights 2019 OS 100042766