


Condron Design Consultants Ltd
79 Ash Drive Wardley
condrondesignconsultants@
outlook.com
07734669651
Planning Drawing

PROPOSED FRONT ELEVATION


19 Elmstead Avenue - M20 1EW
Two Storey Side Extension with Front
Canopy and Associated Internal and
External Alterations
1:50@A3-MCPRPL01
Dimensions to be checked on site by
contractor

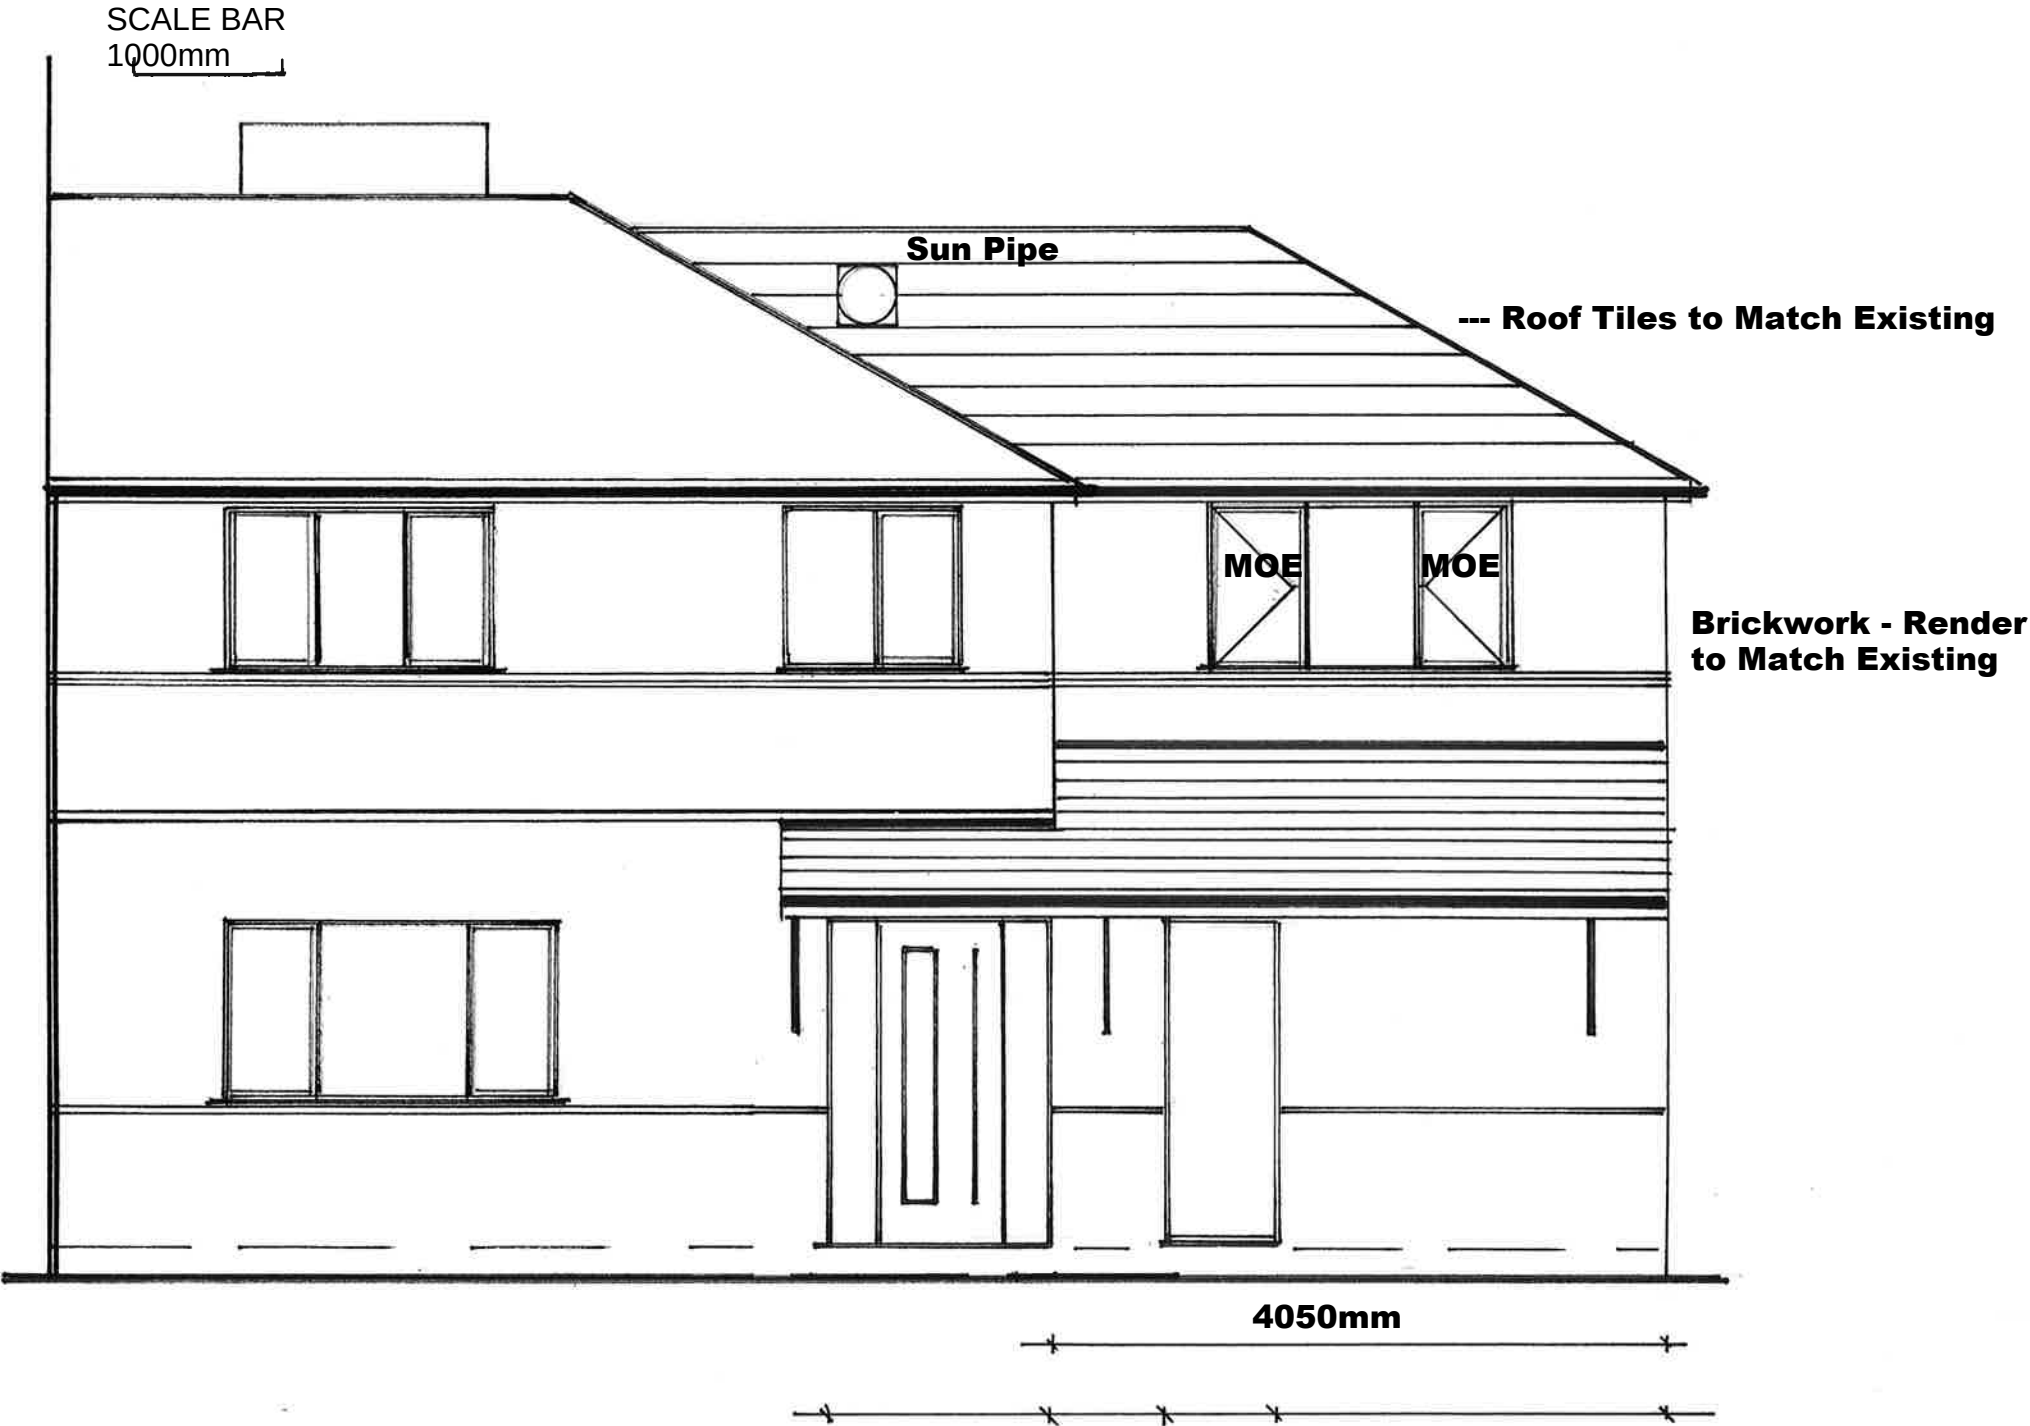

Condron Design Consultants Ltd
79 Ash Drive Wardley
condrondesignconsultants@
outlook.com
07734669651
Planning Drawing



PROPOSED REAR ELEVATION

19 Elmstead Avenue - M20 1EW
Two Storey Side Extension with Front
Canopy and Associated Internal and
External Alterations
1:50@A3-MCPRPL02
Dimensions to be checked on site by
contractor

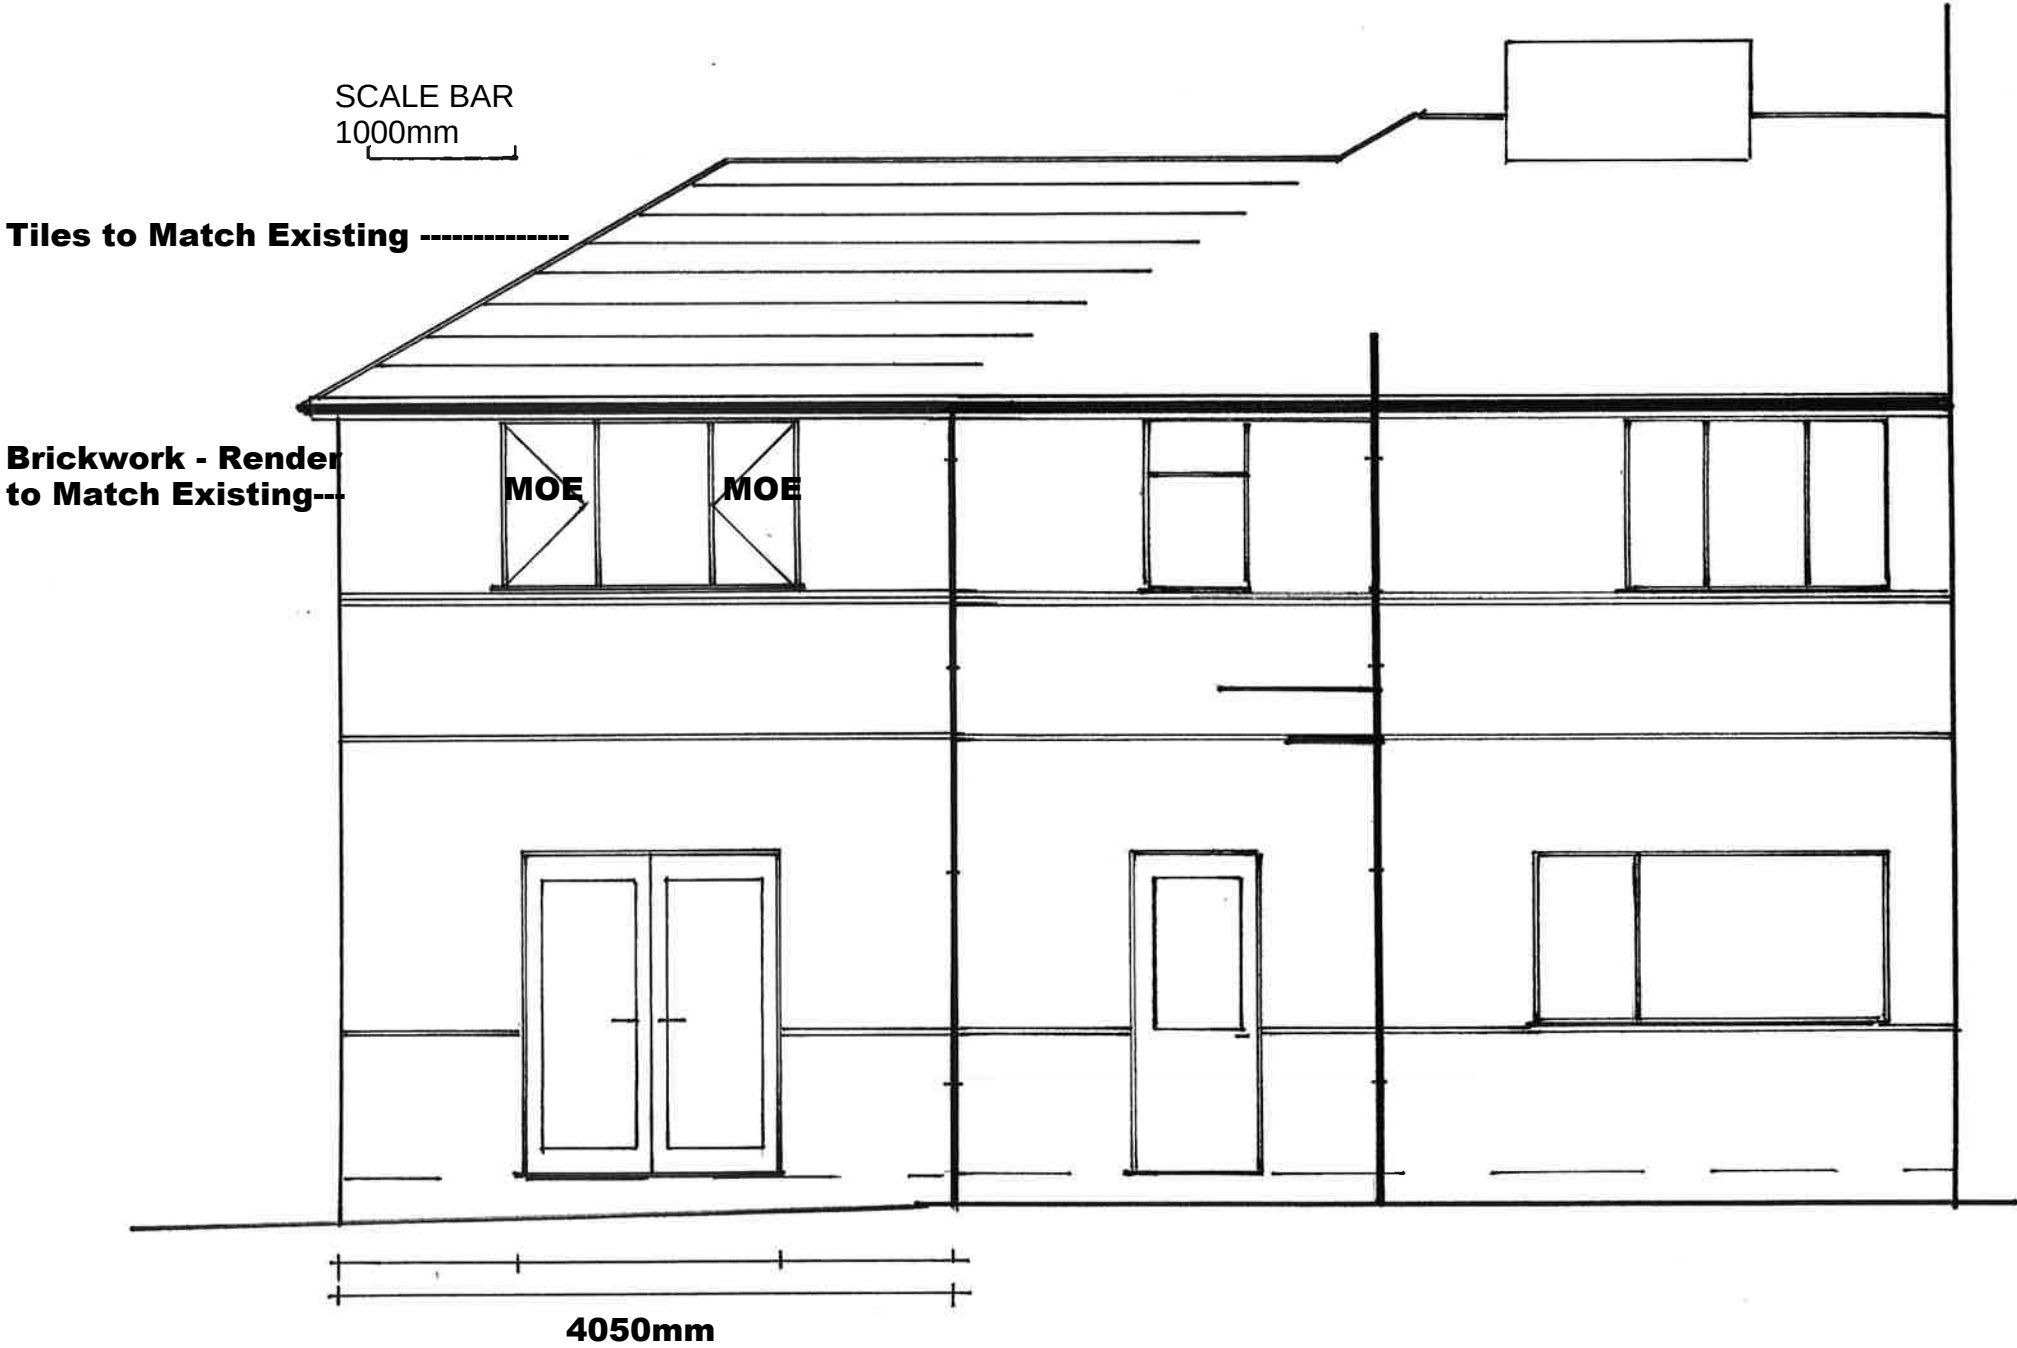

PROPOSED SIDE ELEVATIONS


19 Elmstead Avenue - M20 1EW
Two Storey Side Extension with Front
Canopy and Associated Internal and
External Alterations
1:50@A3-MCPRPL03
Dimensions to be checked on site by
contractor

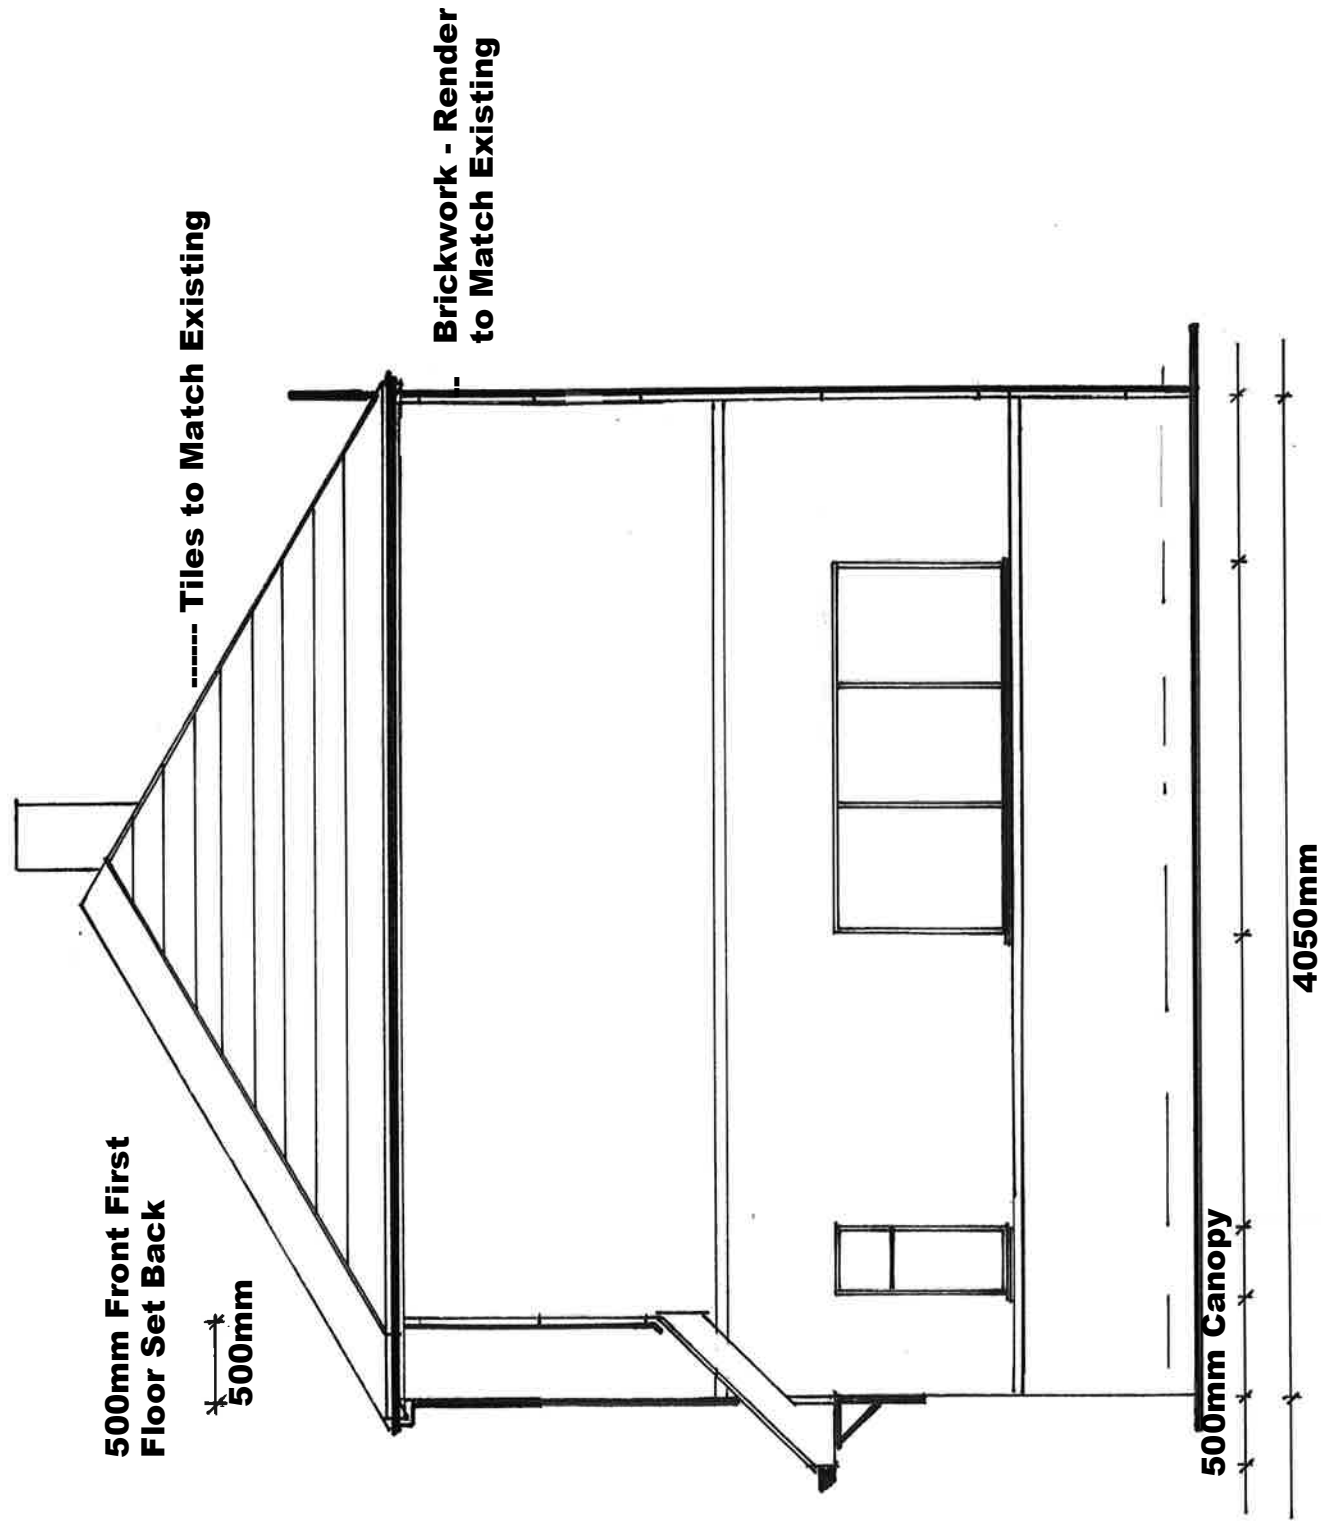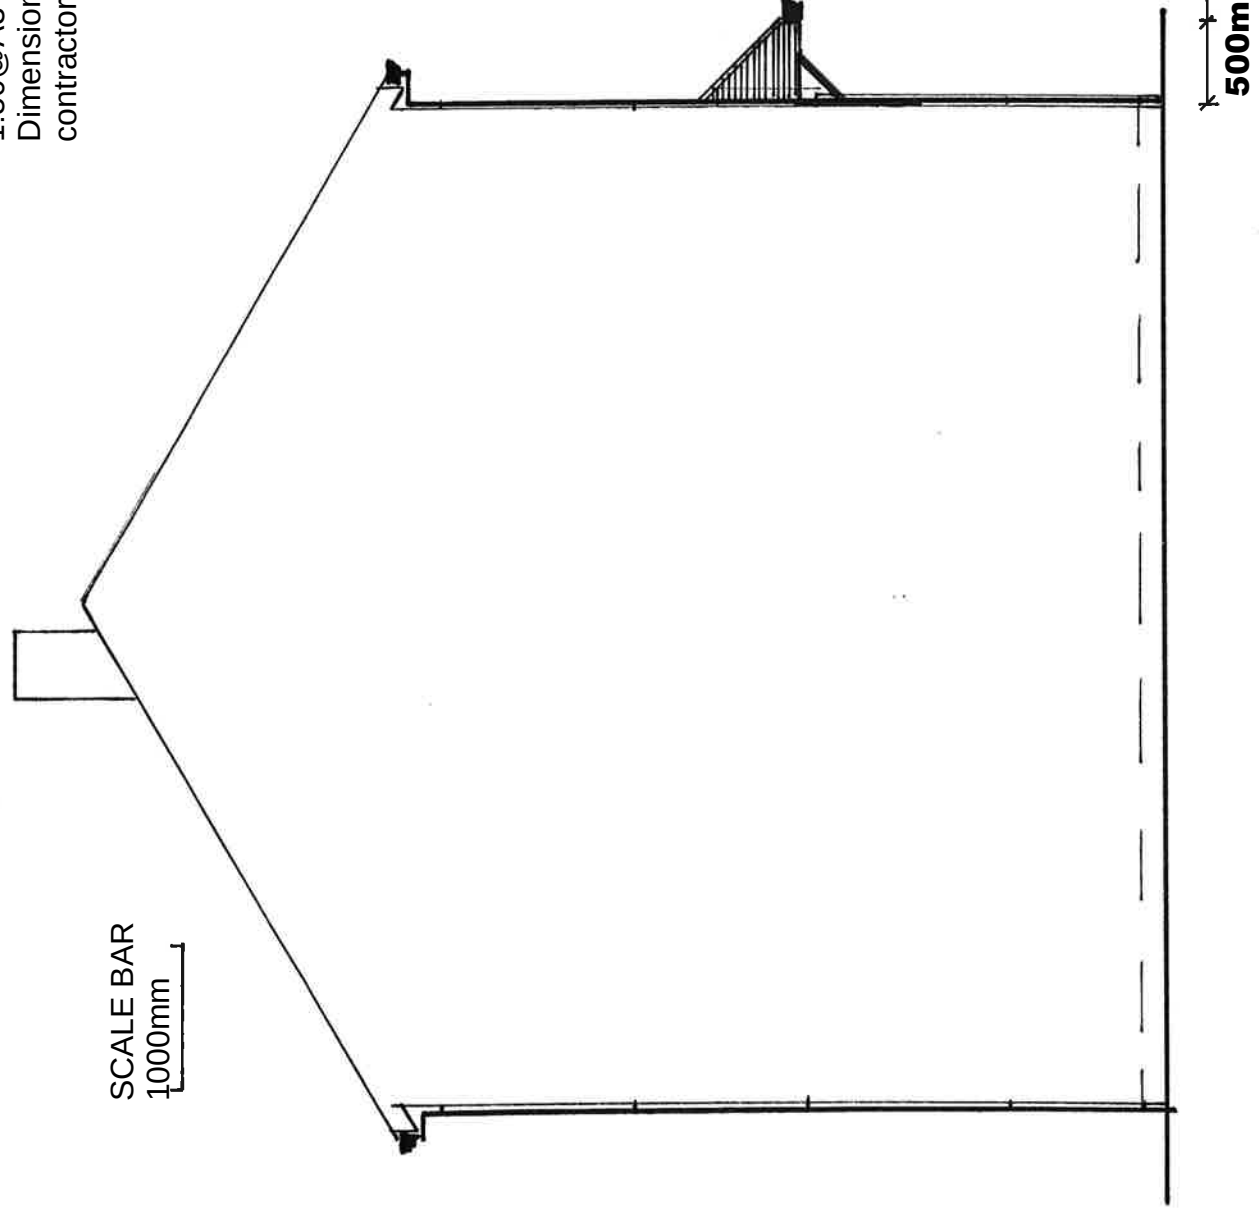

Condron Design Consultants Ltd
79 Ash Drive Wardley
condrondesignconsultants@
outlook.com
07734669651
Planning Drawing

PROPOSED GROUND FLOOR LAYOUT


19 Elmstead Avenue - M20 1EW
Two Storey Side Extension with Front
Canopy and Associated Internal and
External Alterations
1:50@A3-MCPRPL04
Dimensions to be checked on site by
contractor

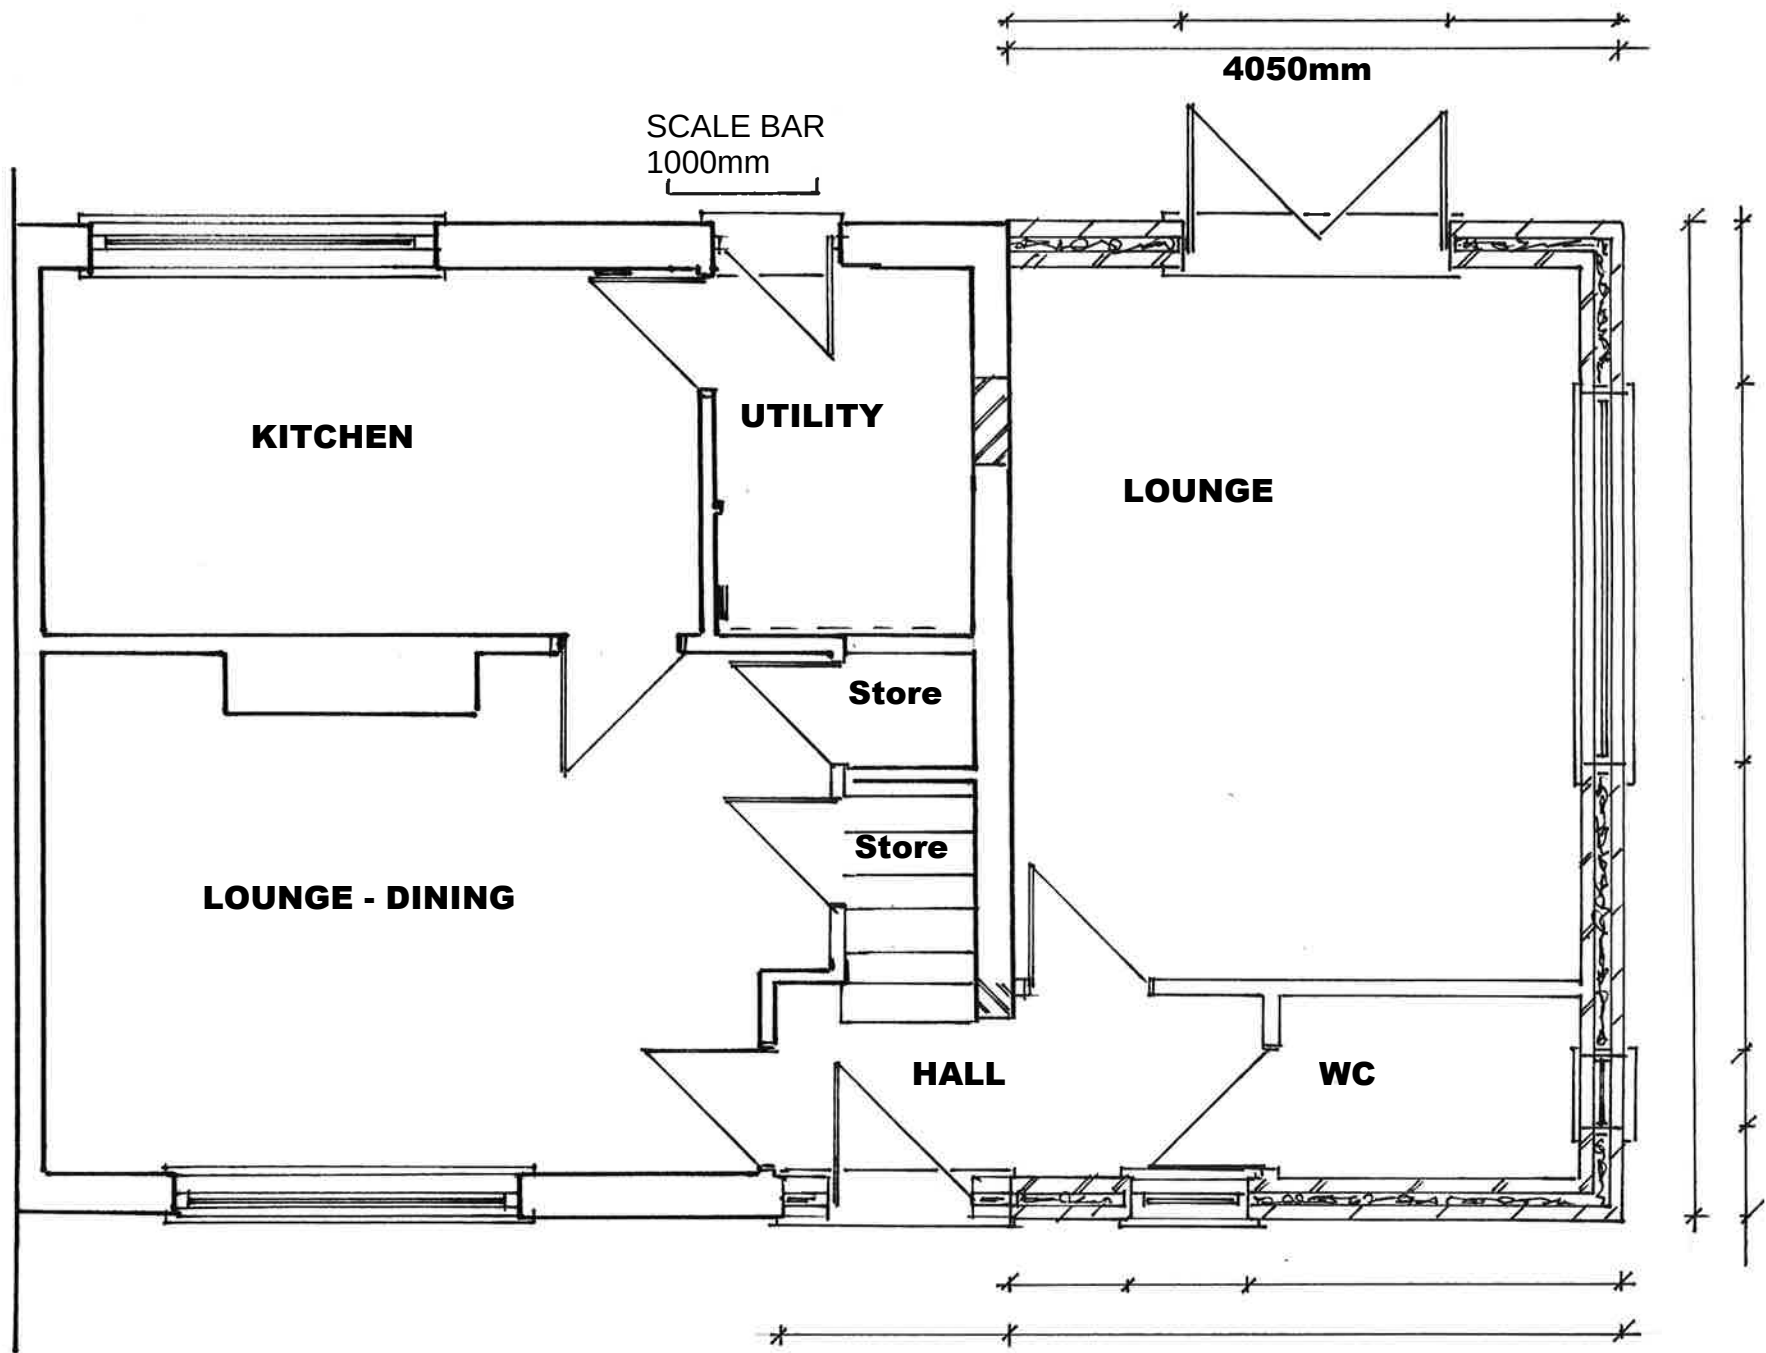

Condron Design Consultants Ltd
79 Ash Drive Wardley
condrondesignconsultants@
outlook.com
07734669651
Planning Drawing

PROPOSED FIRST FLOOR LAYOUT

19 Elmstead Avenue - M20 1EW
Two Storey Side Extension with Front
Canopy and Associated Internal and
External Alterations
1:50@A3-MCPRPL05
Dimensions to be checked on site by
contractor

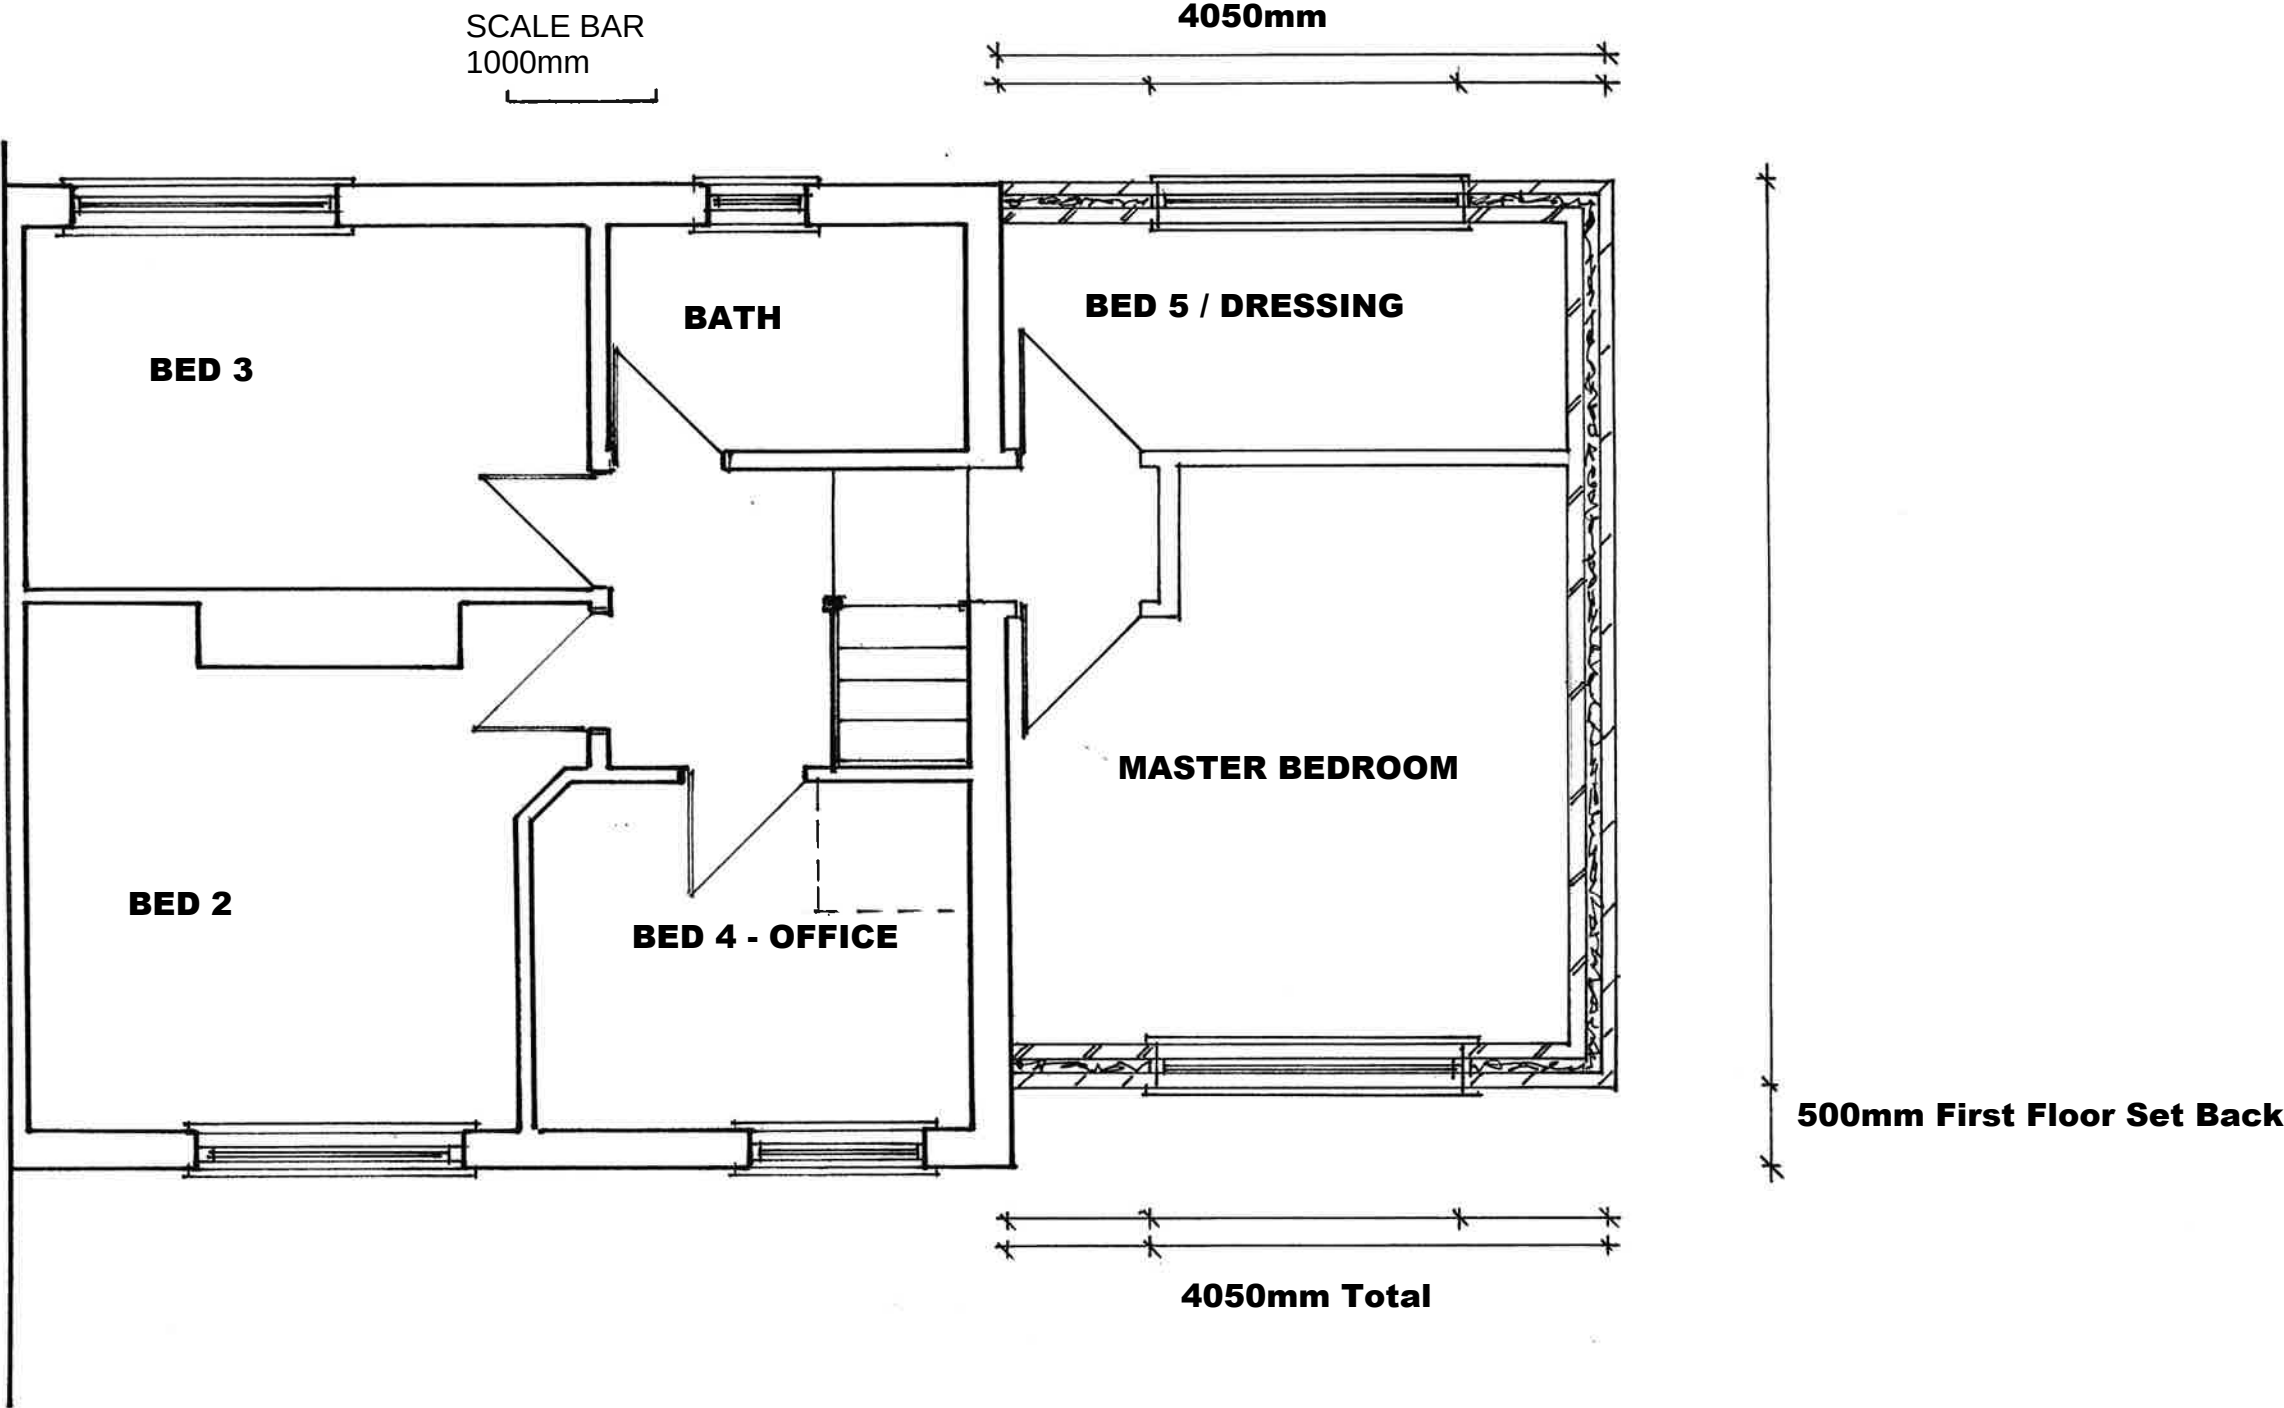

PROPOSED ROOF LAYOUT

19 Elmstead Avenue - M20 1EW
Two Storey Side Extension with Front
Canopy and Associated Internal and
External Alterations
1:50@A3-MCPRPL06
Dimensions to be checked on site by
contractor

