

1 Existing Front Elevation
Scale: 1:100

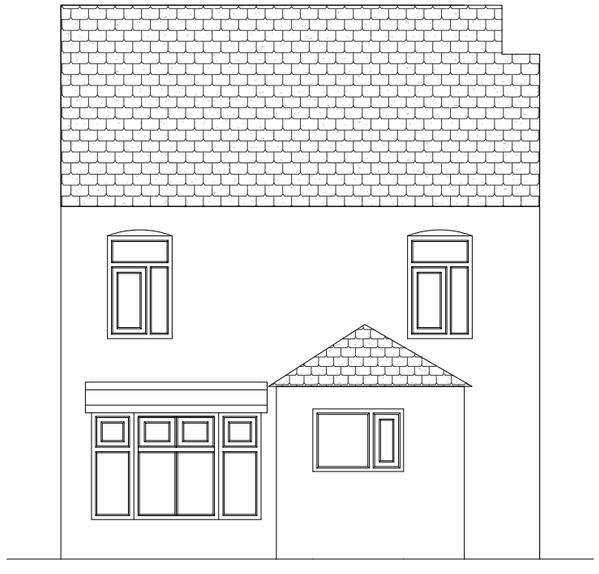

2 Existing Rear Elevation
Scale: 1:100

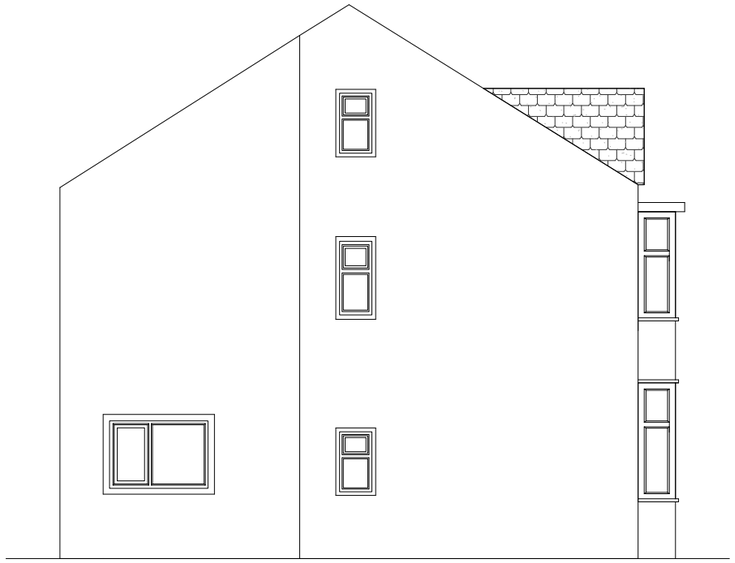

3 Existing Side Elevation
Scale: 1:100

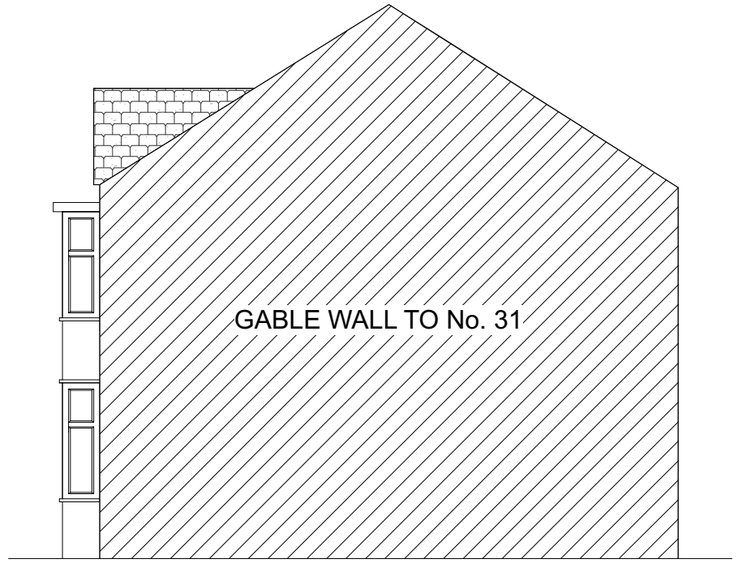

4 Existing Side Elevation
Scale: 1:100

This drawing must not be reproduced without permission from NM Architectural Services LTD. DO NOT scale of this drawing. All Dimensions are to be checked on site by the contractor/sub contractor. Any discrepancies to be reported to NM Architectural services LTD.

Client Name: Mr Tahir Khan	**Drawing Title:** Dormer Extension	**Project Type:** Children Home			**Check By:**	MN	Date: 29.03.2021	**Revision Notes:**
Project Address: 29 Wood Road, Manchester M16 8BH	**Drawing Type:** Planning Application	**Dwg No:**	WDR-19	**Scale:**	1:100	**Rev:** -		