


Proposed Elevation



UNIT FRONT


SCALE: 1:30

Proposed Internal Layout

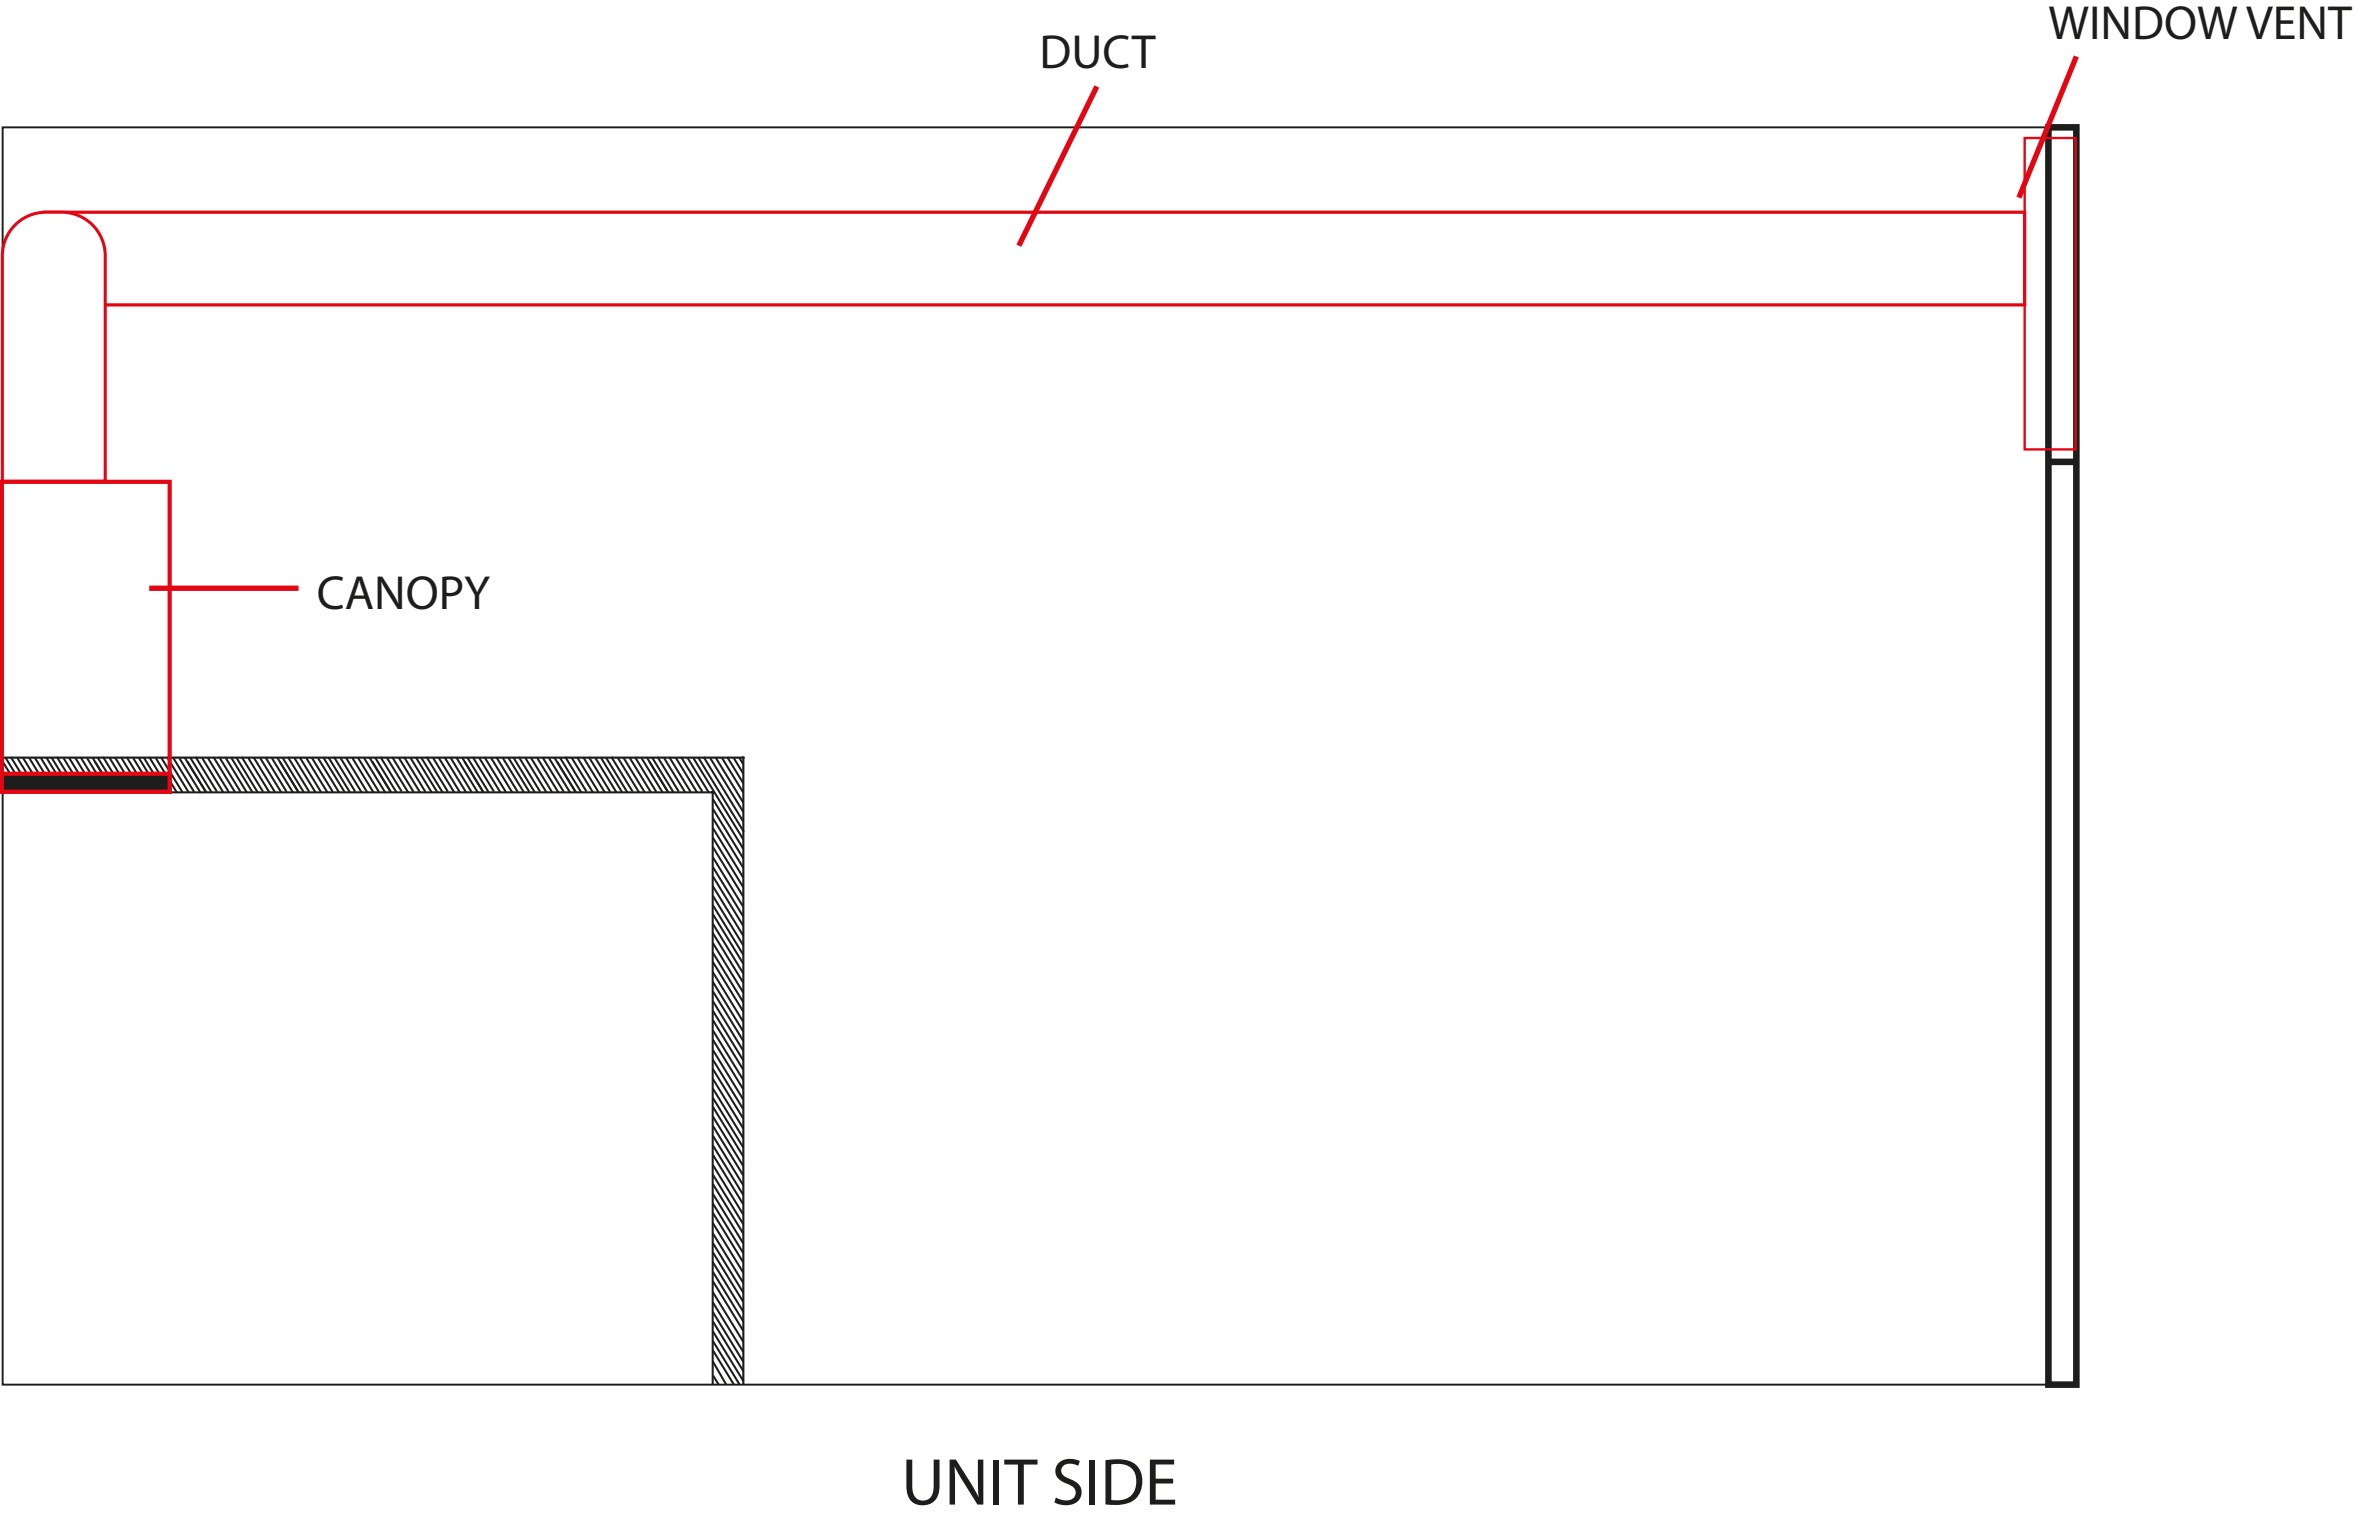

SCALE: 1:30


Existing Elevation

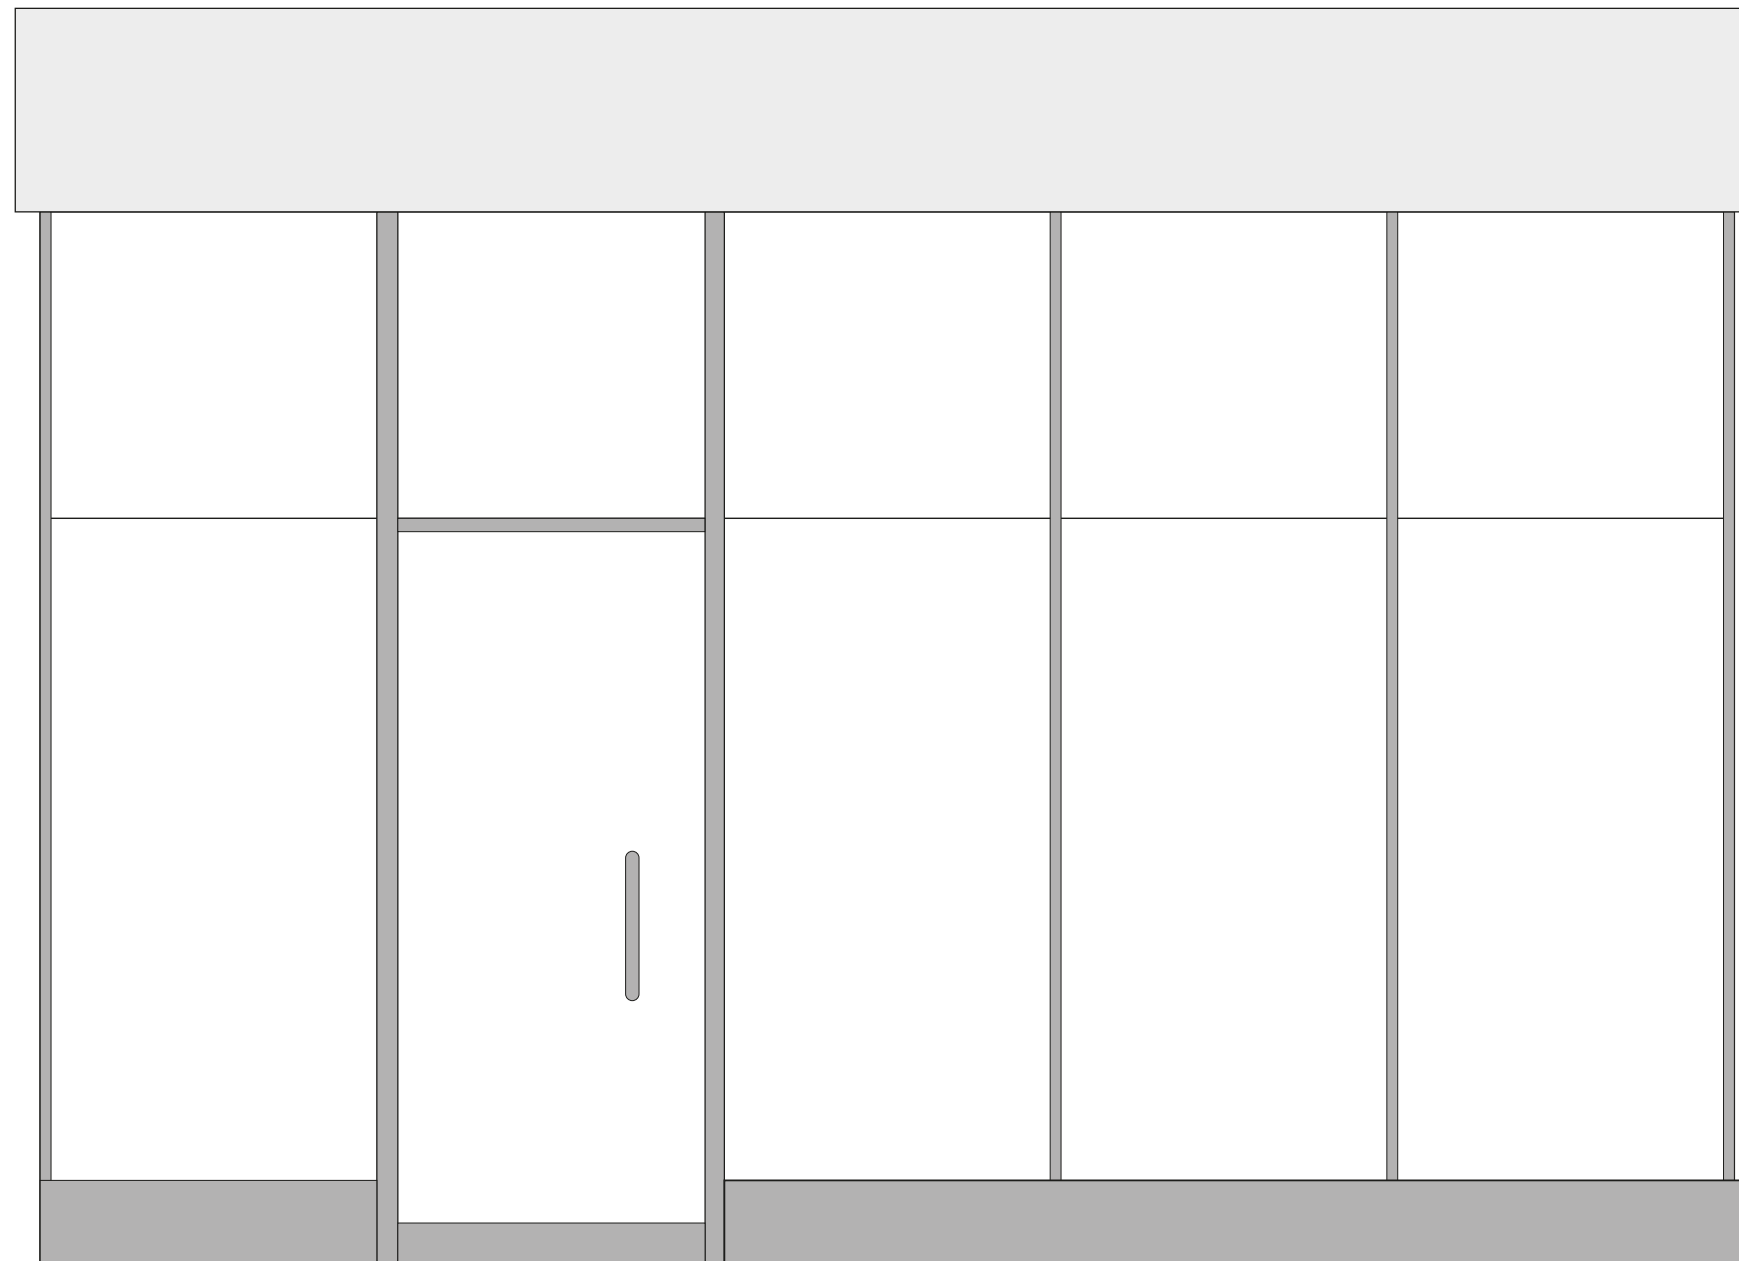

UNIT FRONT

SCALE: 1:30

Existing Internal Layout

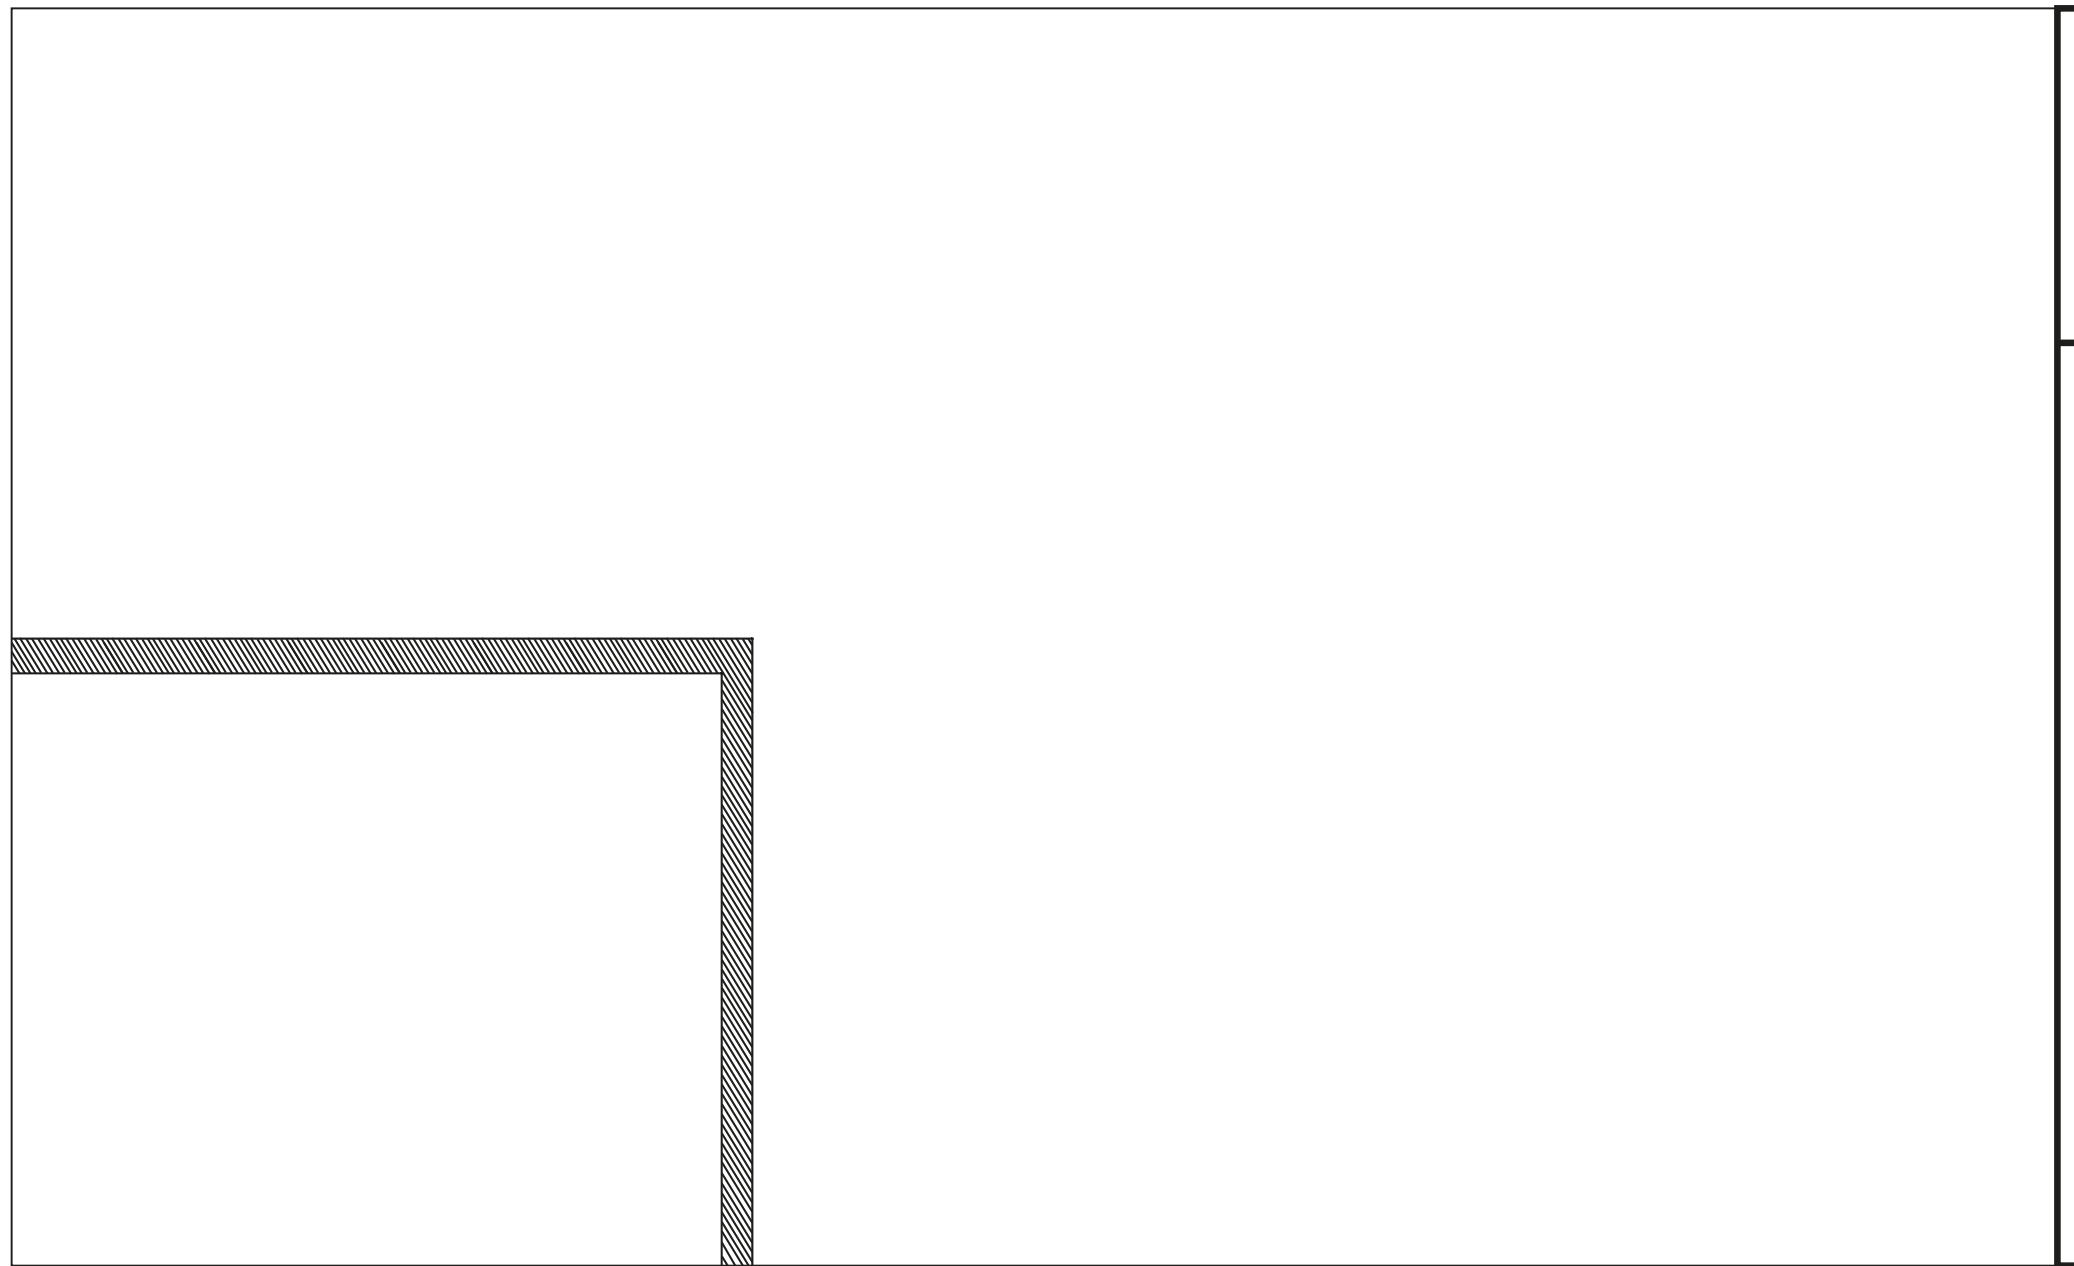

UNIT SIDE

SCALE: 1:30