




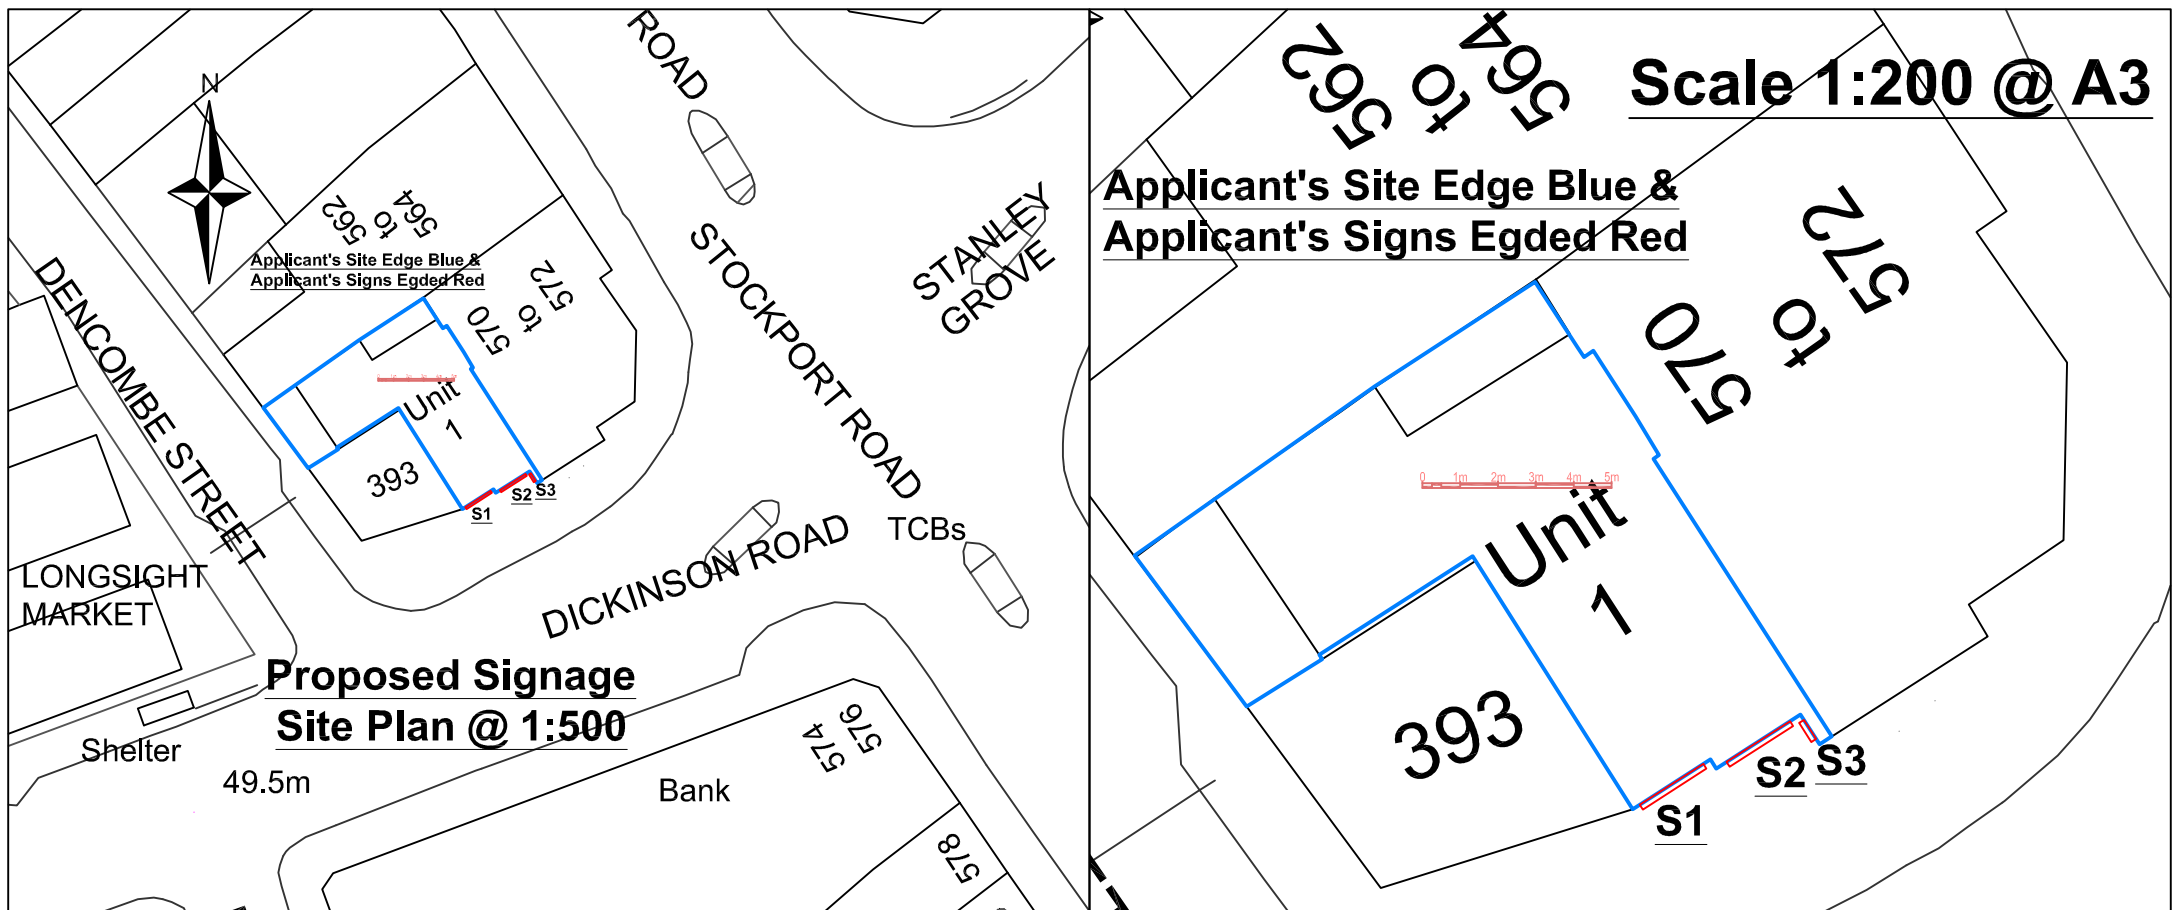


Sign S1 - plan

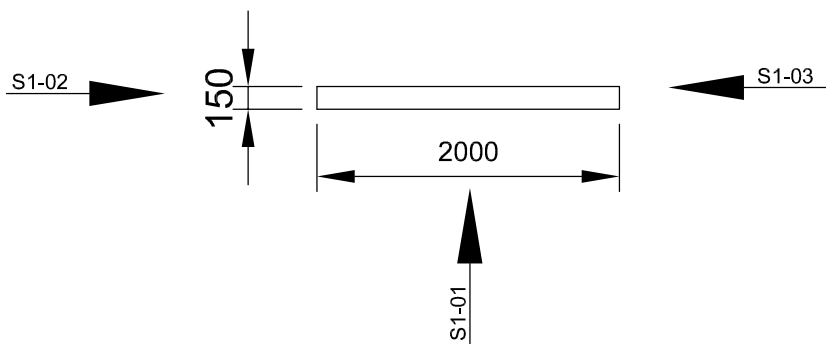


Sign S1 - elevations

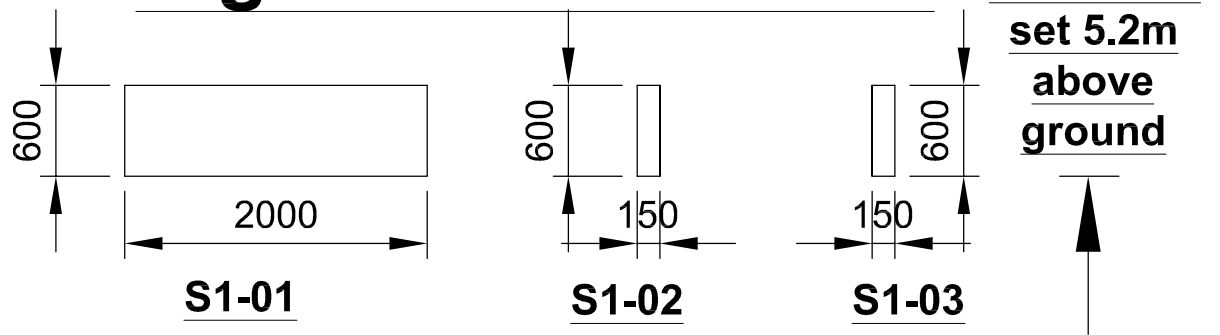


Sign S2 - plan

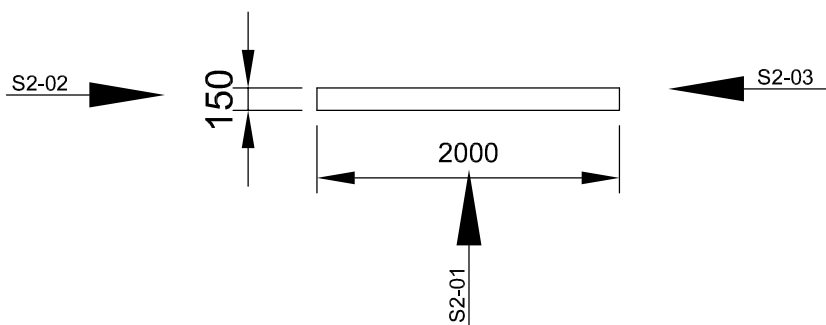



Sign S2 - elevations

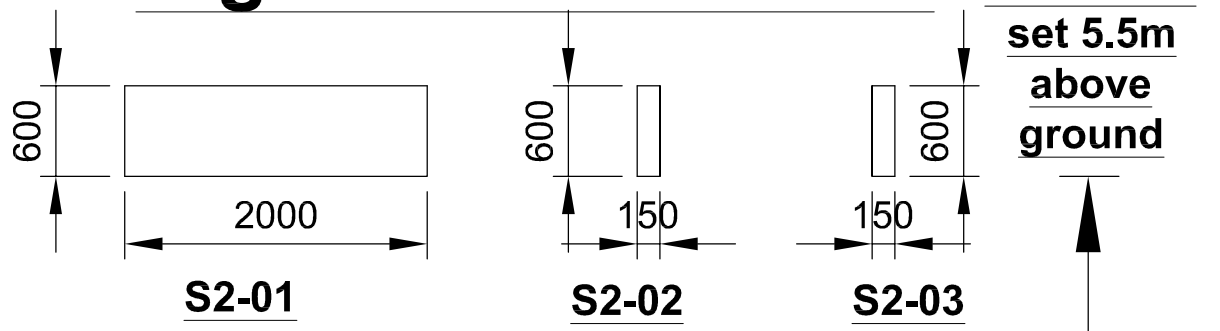

Sign S3 - plan

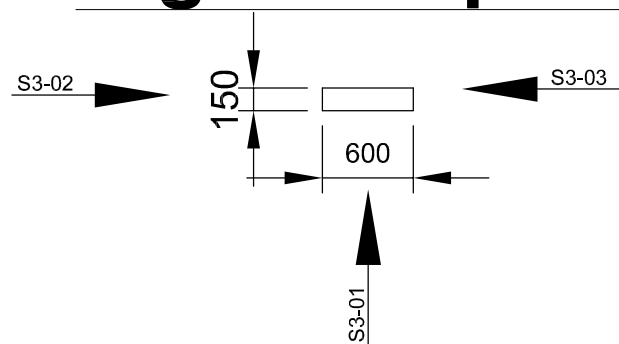

Sign S3 - elevations

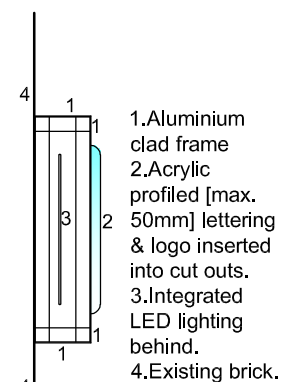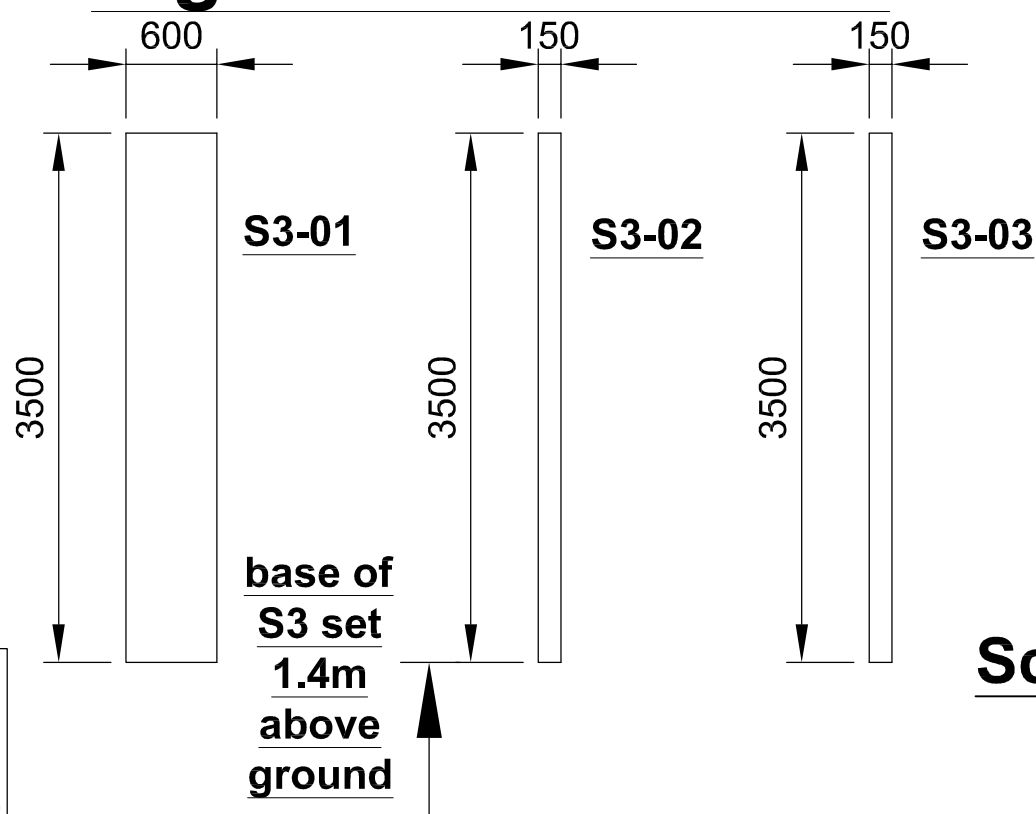

Typical Section Through Sign

Scale 1:20 @ A3

This drawing is the property of **hilton architecture & surveying**. Copyright is reserved by them. Drawing for Planning purposes only.



**UNIT 1, 570-572 STOCKPORT RD,
LONGSIGHT, M12 4JJ**

PROPOSED EXTERNAL ALTERATIONS

FOR KARAK CHAAI

hilton architecture & surveying ltd

m 07786 023 904 **e** hilton-architecture@mail.com **t** 0161 652 6790
a 'design studio' 12 Carr House Road, Springhead, Oldham OL4 4PA

Scale 1:20, 1:50, 1:200 & 1:500 @ A3

10B

Rev.B-Title changed for Planning App. Typical Section added.
Rev.A-Drawing revised to change setting out to base, & S3 to 3.5m.