



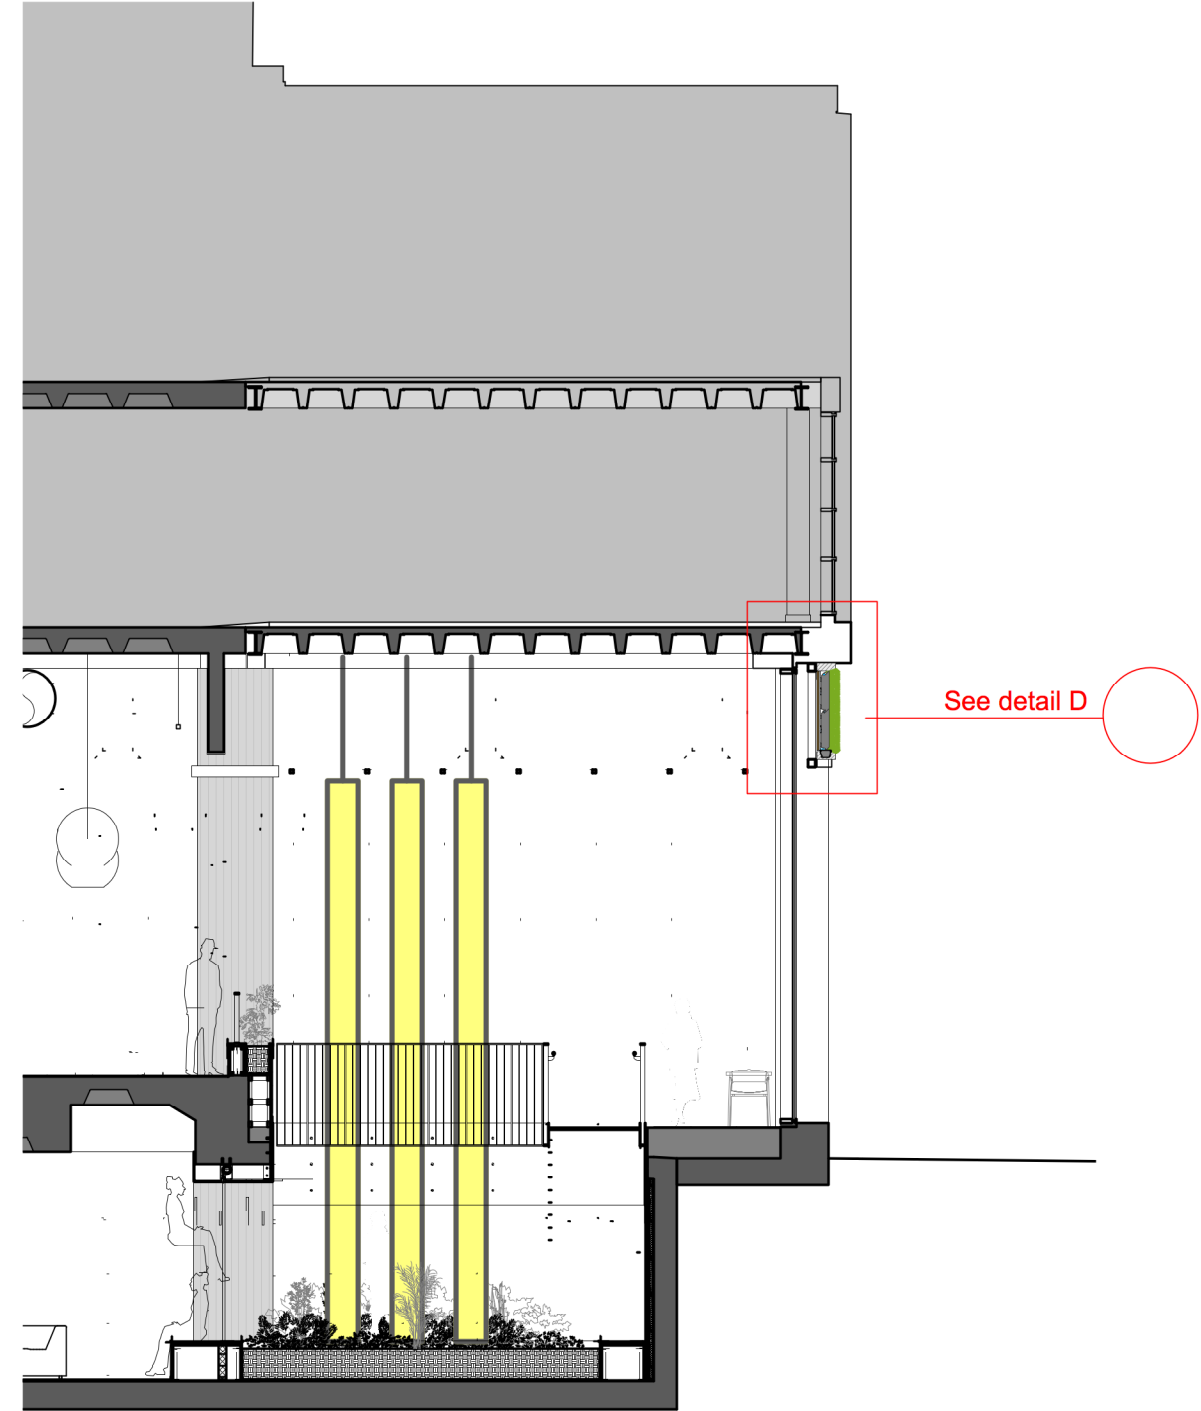

Section DD  
1:100@ A3

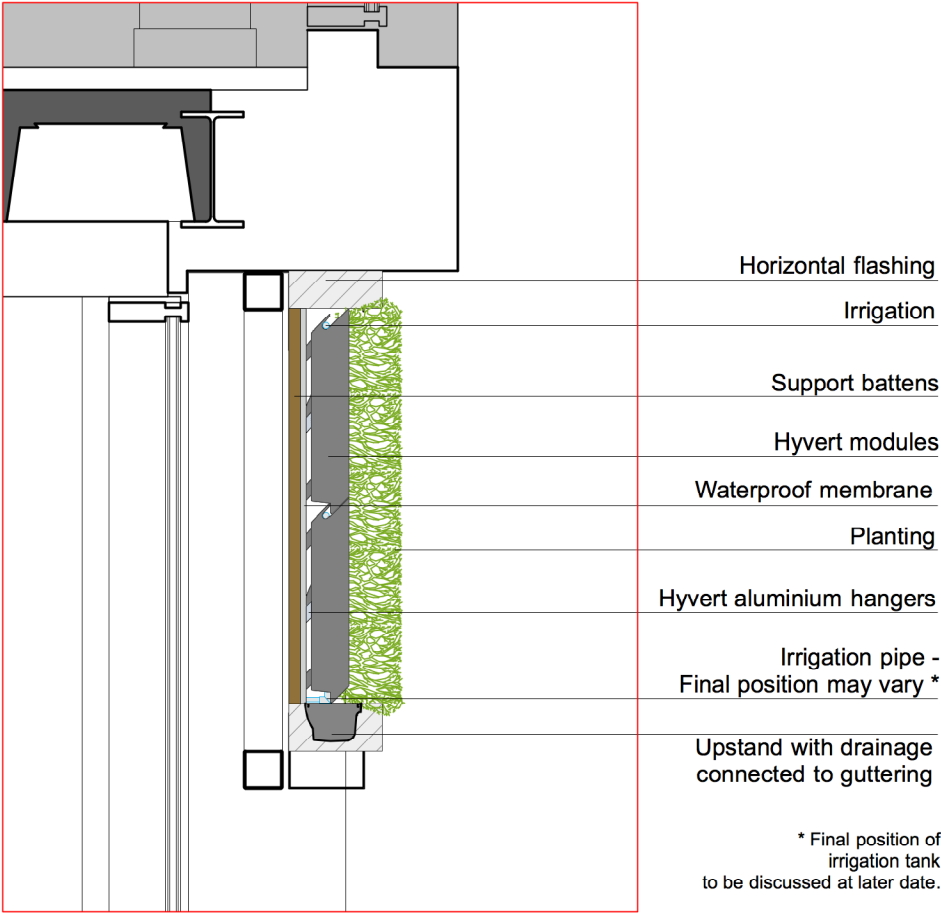

Detail - D  
1:20@ A3

NOTES

Do not scale from drawing, indicative concept drawings, check before construction detail

All measurements given are indicative, on site dimensions must be determined prior to the purchase or manufacture of any components

All discrepancies between indicative dimensions given and those measured on site to be brought to I Want Plants attention