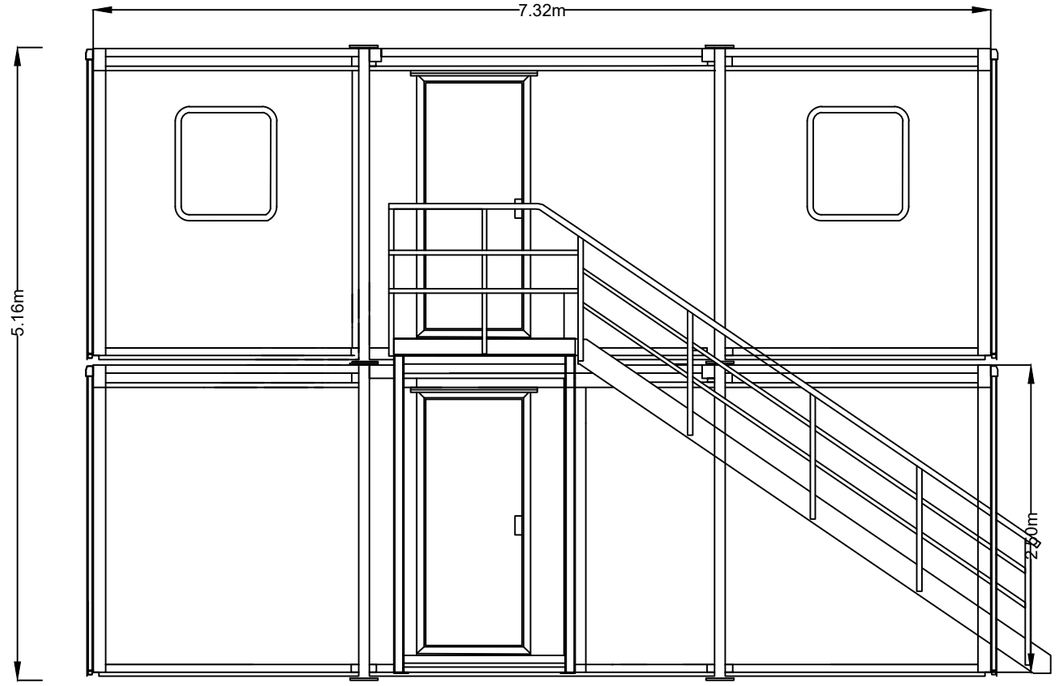

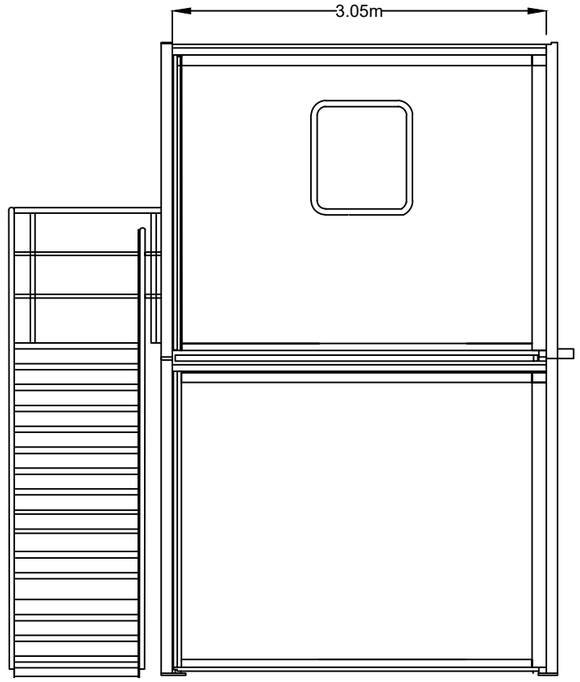

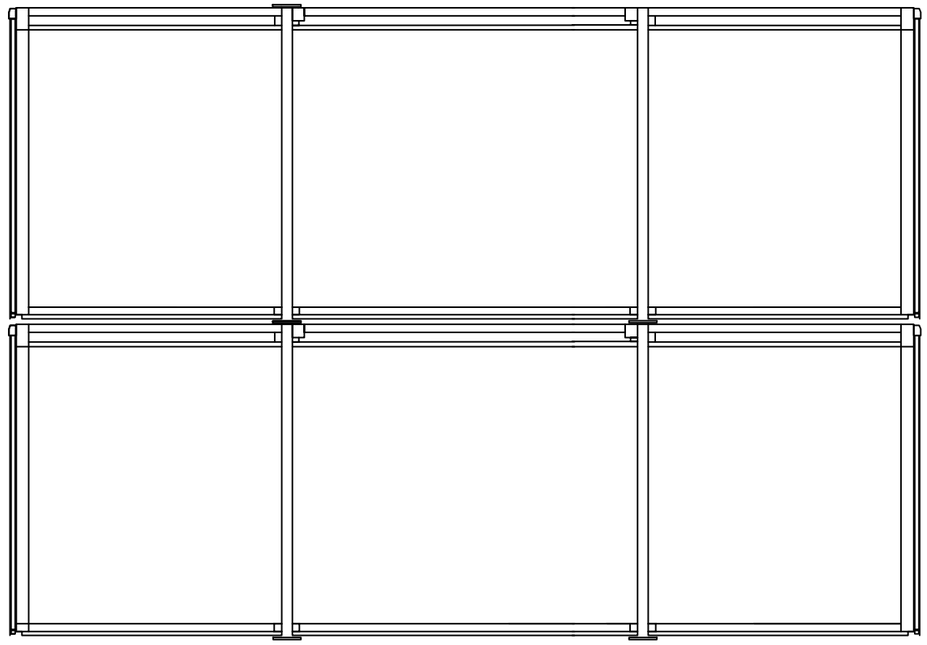

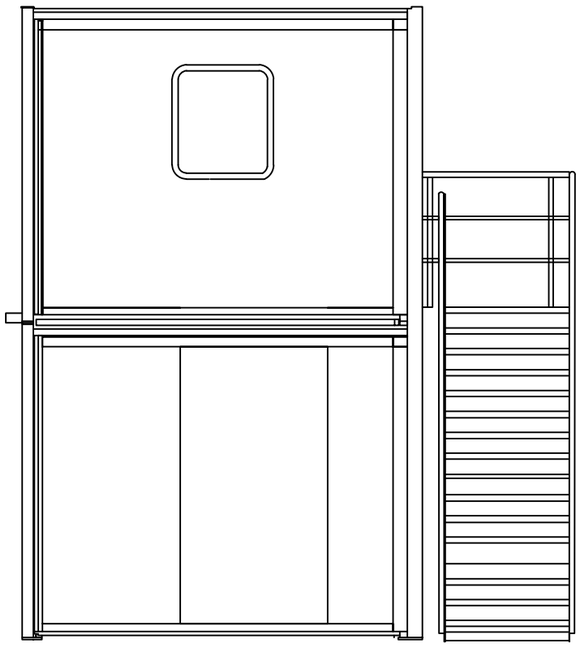

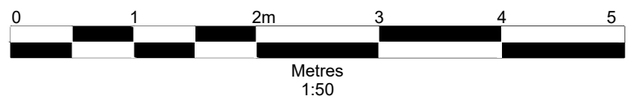

Darwen Resource Recovey Park, Lower Eccleshill Road, Darwen, BB3 0RP
Tel:(01254)819700, Fax:(01254)819749, Email: richard.bisset@sita.co.uk

Site: Sandfold Lane HWRC

Title: Proposed Office & Welfare Elevations

Scale: 1:500 @ A3

Date: January 2021

Drawing Ref: Lev-PLN-0820-05b

Drawn by: RB

Checked by: JW

Rev	subject	date

Notes

1. Reproduced from the Ordnance Survey Map with the permission of the Controller of Her Majesty's Stationary Office, Crown Copyright, Licence Number 100004910.